


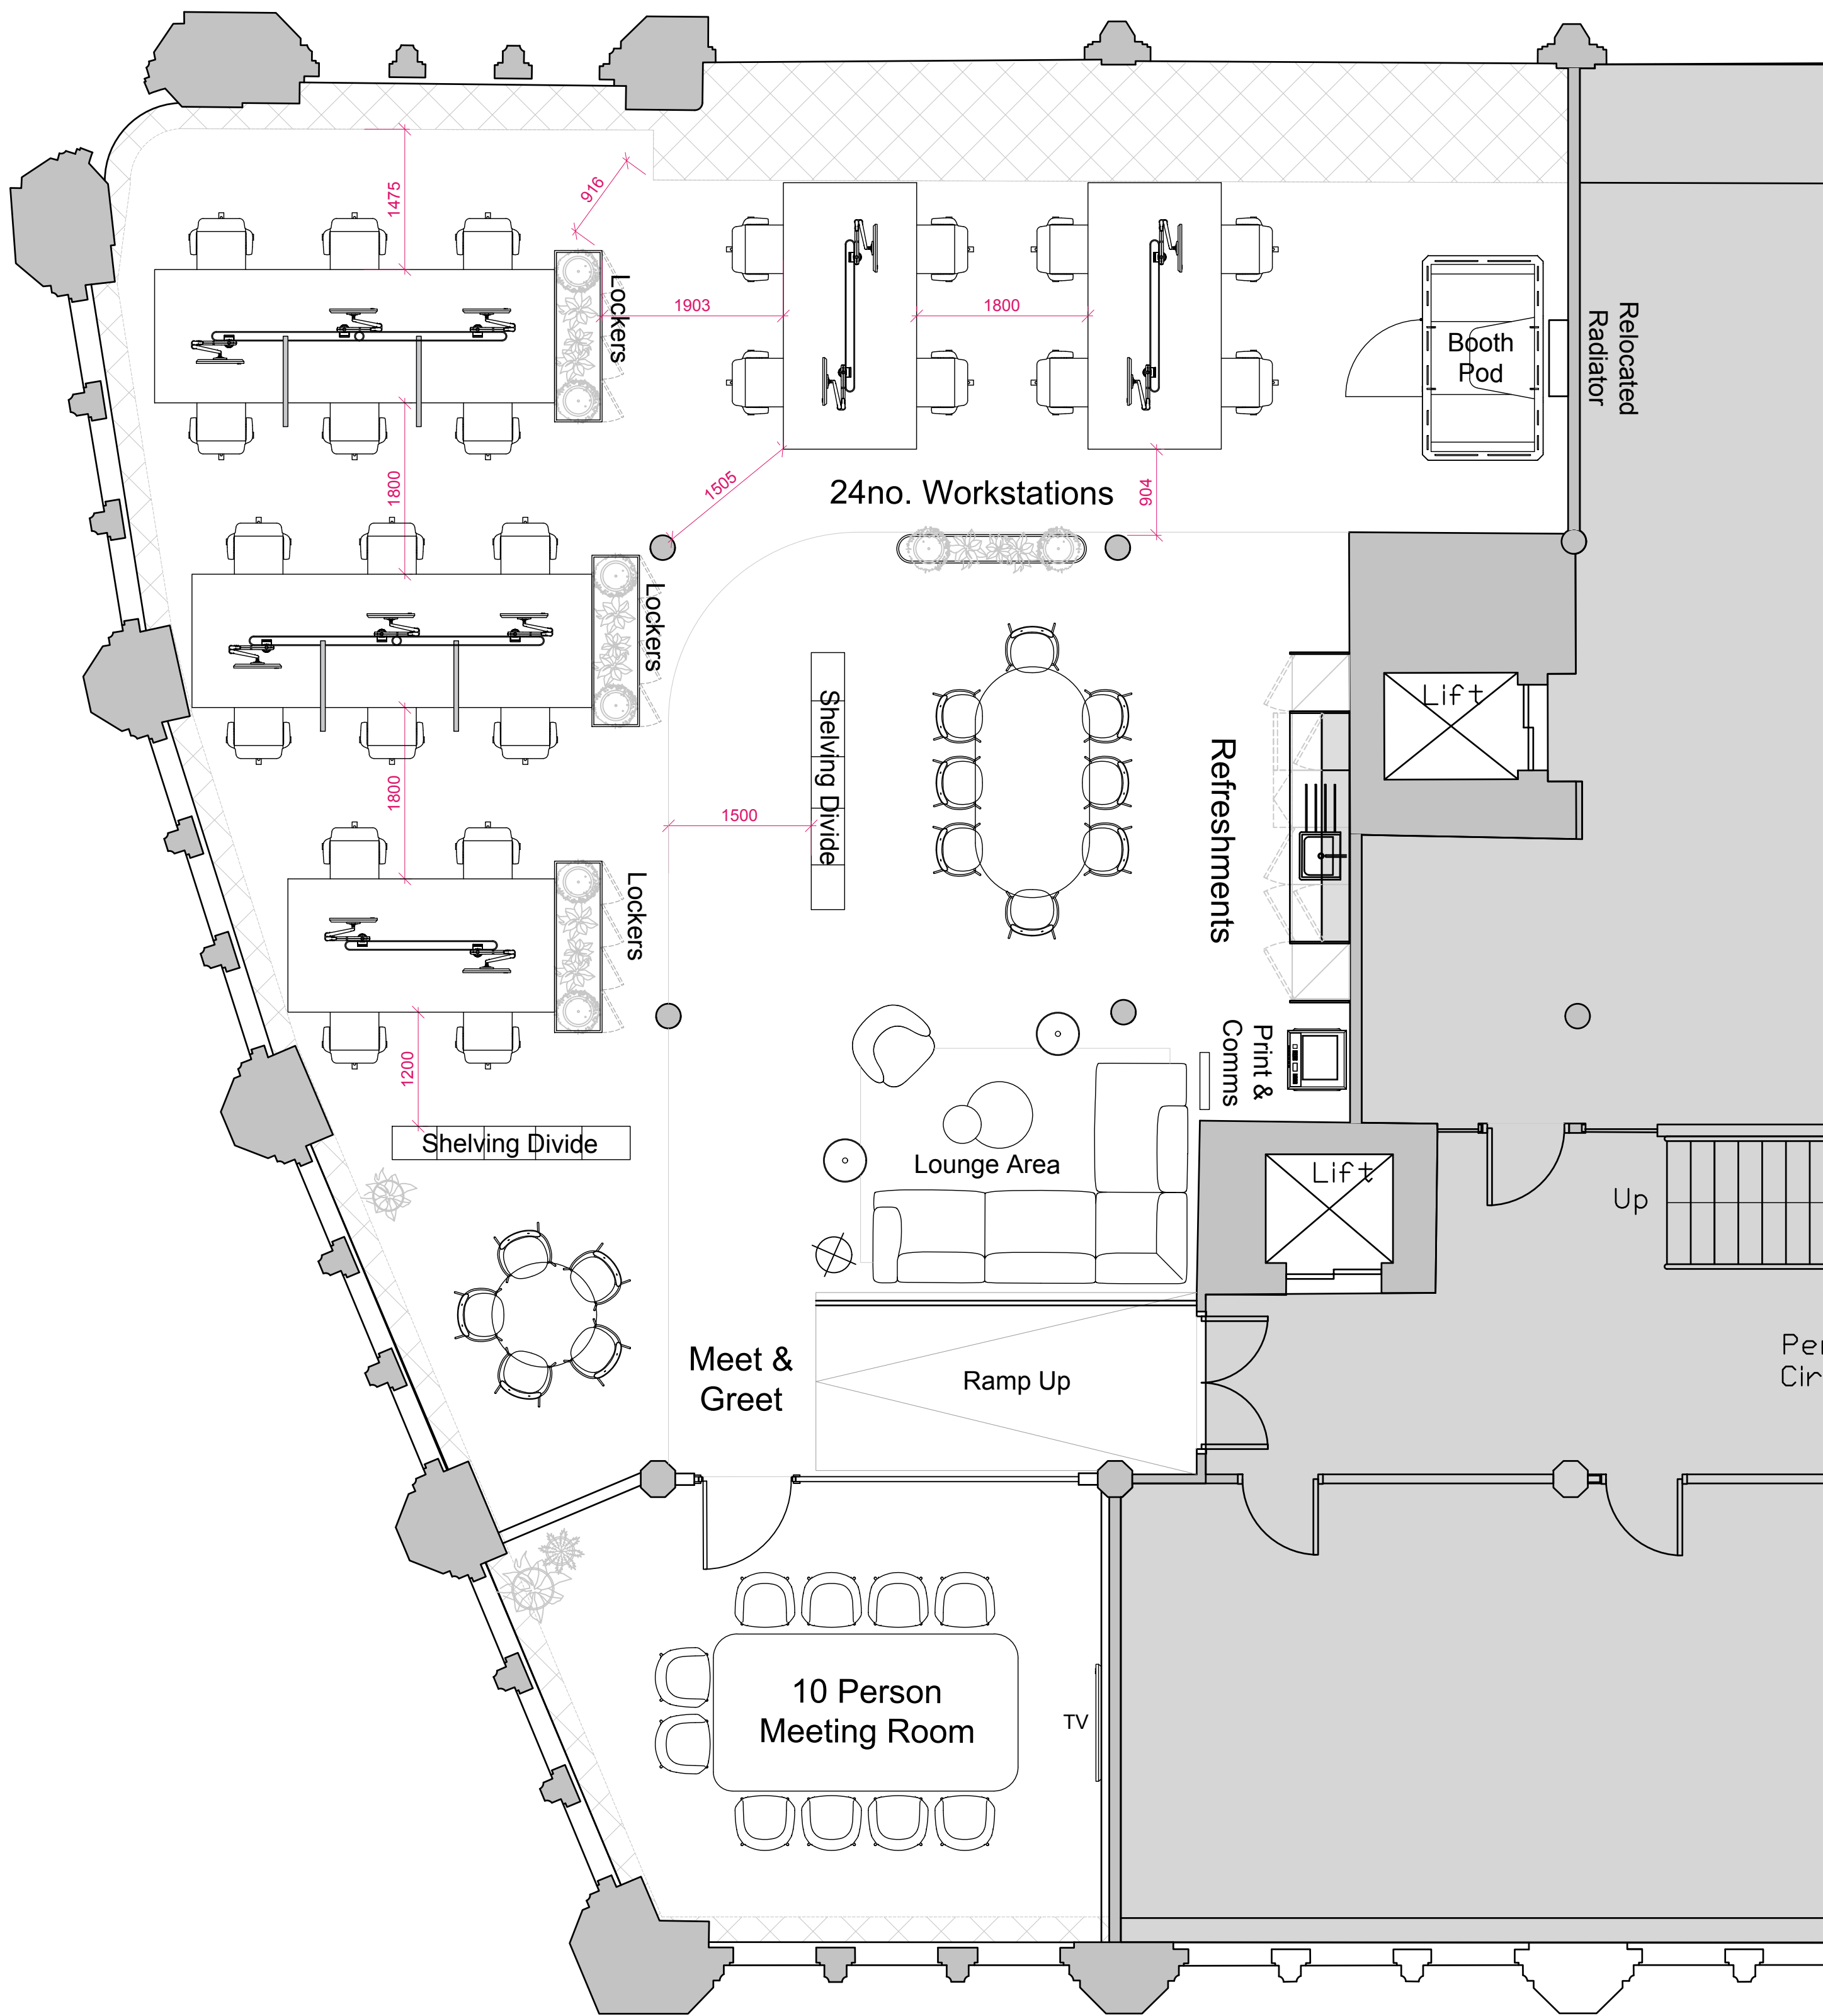

© COPYRIGHT
The copyright in this drawing is vested in Jackson Downes Ltd and no licence or assignment of any kind has been, or is, granted to any third party whether by provision of copies or originals of the drawings or otherwise unless agreed in writing.

DO NOT SCALE FROM THIS DRAWING
The contractor shall check and verify all dimensions on site and report any discrepancies in writing to Jackson Downes Ltd before proceeding with work.

FOR ELECTRONIC DATA ISSUE
Electronic data / drawings are issued as "read only" and should not be interrogated for measurement. All dimensions and levels should be read, only from those values stated in text, on the drawing.



NIA: 209 sqm / 2250 sqft

Schedule of Accomodation

Workstations:

- 24no. 1400 x 700mm Workstations
- @ 1:8.7 desk ratio

Amenities:

- Meet & Greet Area
- Lounge Seating
- Refreshments with 8 Person Table
- 24no. Lockers
- Print Area
- Comms Cabinet

Meeting Spaces:

- 1no. 10 Person Meeting Room
- 1no. max. 4 Person Booth Pod

E	Relocated radiator moved to centre of wall	14/11/23	KJ
D	Kitchen size reduced & issued for construction	11/10/23	KJ
C	Updated to suit VE furniture sizes + dimensions added	31/08/23	KJ
B	Podium replaced with high table	04/04/23	KJ
A	12 Person M/R changed into 10 person M/R	08/03/23	KJ
REV	DESCRIPTION	DATE	REV BY

22020(20)200	14/02/2023	1:50 @ A1	CONSTRUCTION	KJ	CLIENT	GROSVENOR
DWG NO.	DATE	SCALE	DWG STATUS	DRAWN BY	PROJECT	CANADA HOUSE - 4F SUITE
					DWG TITLE	GA WITH FURNITURE

JACKSON
DOWNES