


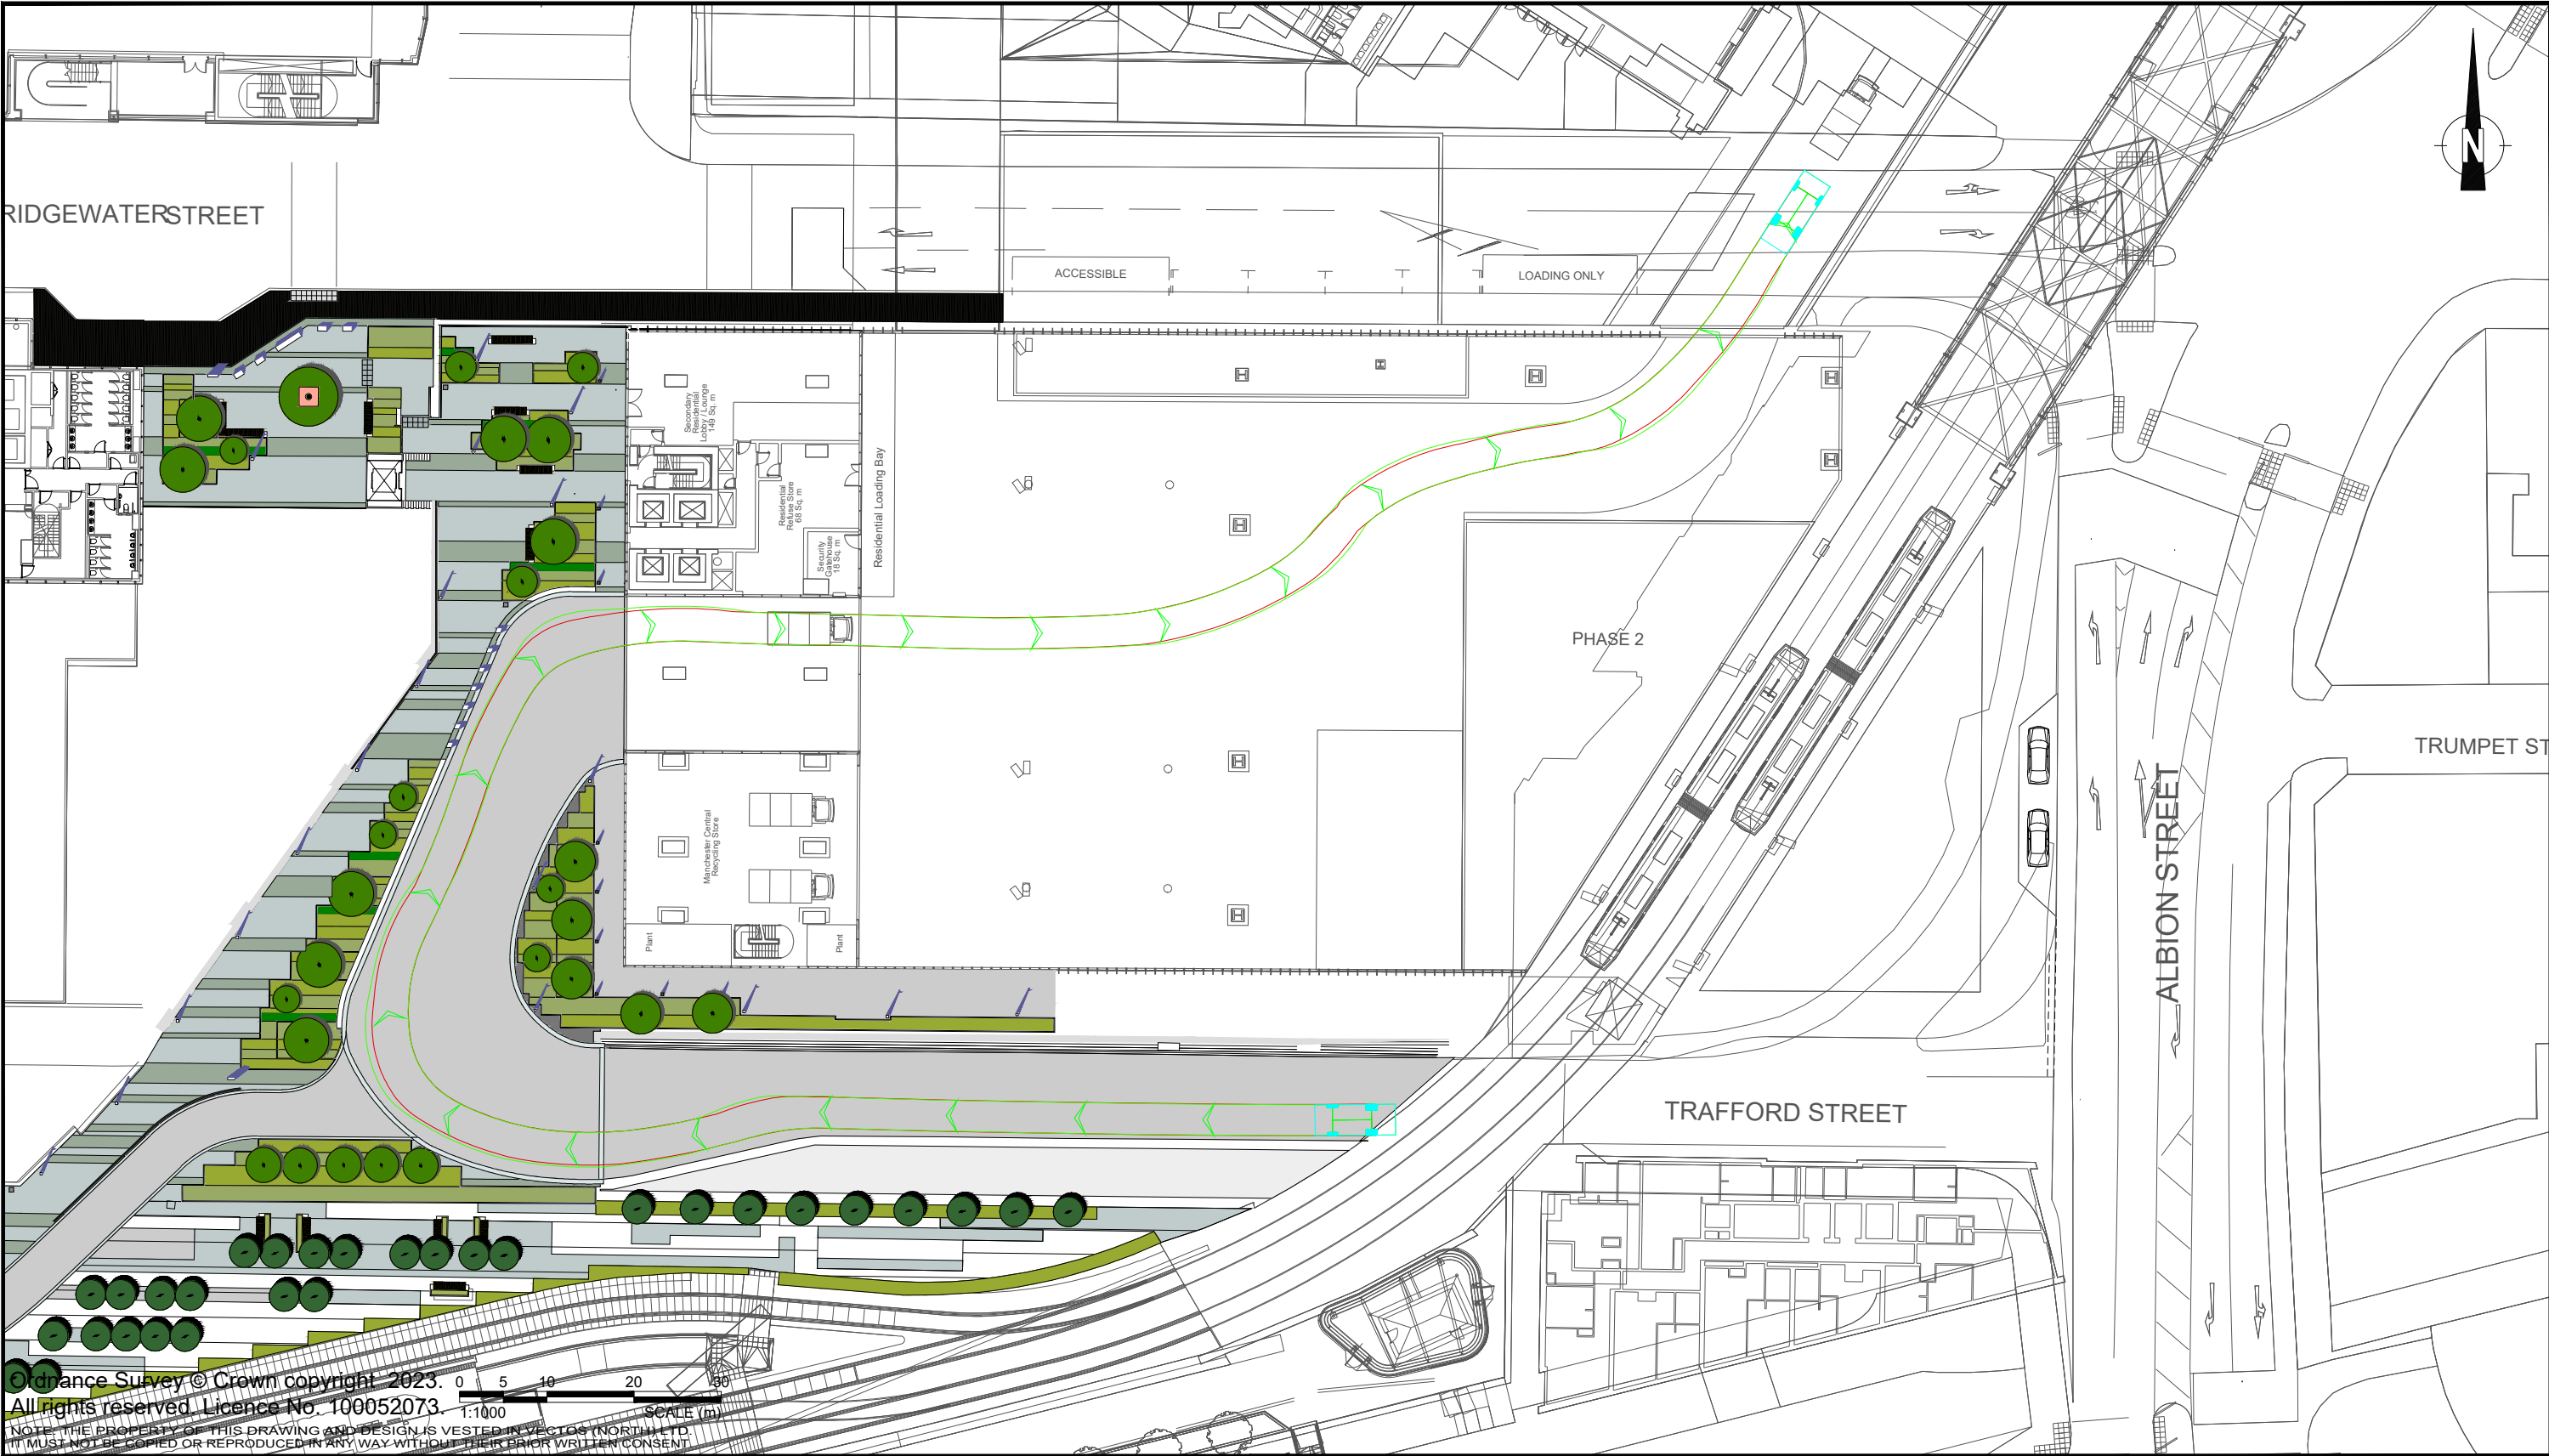


Drance Survey © Crown copyright 2023. All rights reserved. Licence No. 100052073. 1:1000  
NOTE: THE PROPERTY OF THIS DRAWING AND DESIGN IS VESTED IN VECTOS (NORTH) LTD. IT MUST NOT BE COPIED OR REPRODUCED IN ANY WAY WITHOUT THEIR PRIOR WRITTEN CONSENT.

| REV. | DETAILS | DRAWN | CHECKED | DATE |
|------|---------|-------|---------|------|
|      |         |       |         |      |

Notes:

1. This is not a construction drawing and is intended for illustrative purposes only.
2. White lining is indicative only.

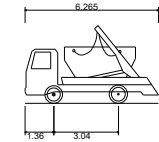

Small Skip Lorry  
Overall Length 6.265m  
Overall Width 2.390m  
Overall Body Height 3.650m  
Min Body Ground Clearance 0.396m  
Max Track Width 2.435m  
Lock to lock time 6.00s  
Kerb to Kerb Turning Radius 6.340m

Junctions

Swept Path Analysis  
Access Strategy - Service Yard  
Skip Lorry

|           |             |                |                     |
|-----------|-------------|----------------|---------------------|
| DRAWN: WD | CHECKED: GD | DATE: 19.12.23 | SCALES: 1:500 at A3 |
|-----------|-------------|----------------|---------------------|

Manchester Central



4th Floor Oxford Place, 61 Oxford Street, Manchester, M1 6EQ  
0161 228 1008 [www.slrconsulting.com](http://www.slrconsulting.com)

|                              |             |
|------------------------------|-------------|
| DRAWING NUMBER: VN232690_021 | REVISION: . |
|------------------------------|-------------|