


Notes


This document is © Falconer Chester Hall Limited.
All drawing measurements shall not be obtained by scaling. Any discrepancies on this document to be immediately reported to the Architect. Verify all dimensions and levels prior to construction. This Document shall be read in conjunction with related documents, specifications and associated models.

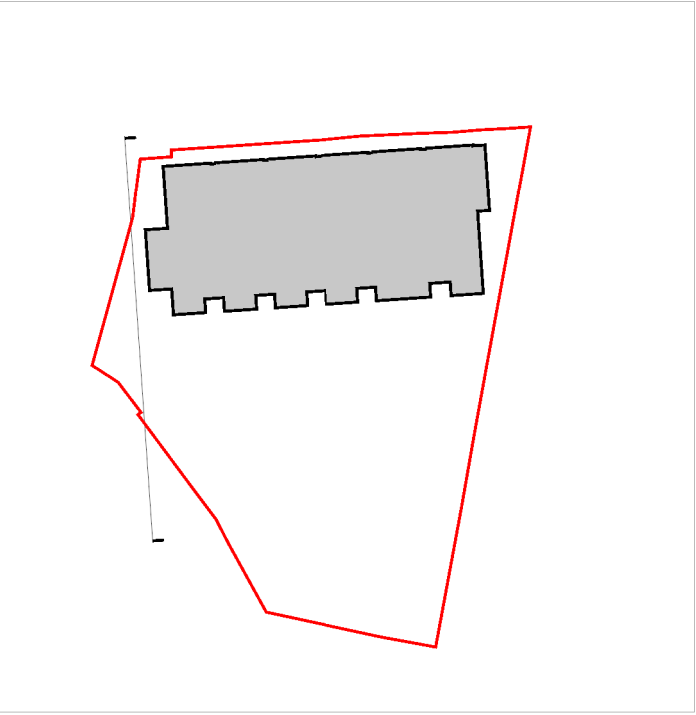

KEY PLAN - 1:1000



- MATERIAL KEY:
- 01. RED MULTI BRICKWORK - STRETCHER BOND
 - 02. UPVC WINDOWS
 - 03. RECESSED RED MULTI BRICKWORK - STRETCHER BOND
 - 04. UPVC GLAZED DOOR
 - 05. RED MULTI BRICKWORK - SOLDIER COURSE
 - 06. METAL BALUSTRADE
 - 07. ROOF CAPPING
 - 08. LOUVRED DOOR

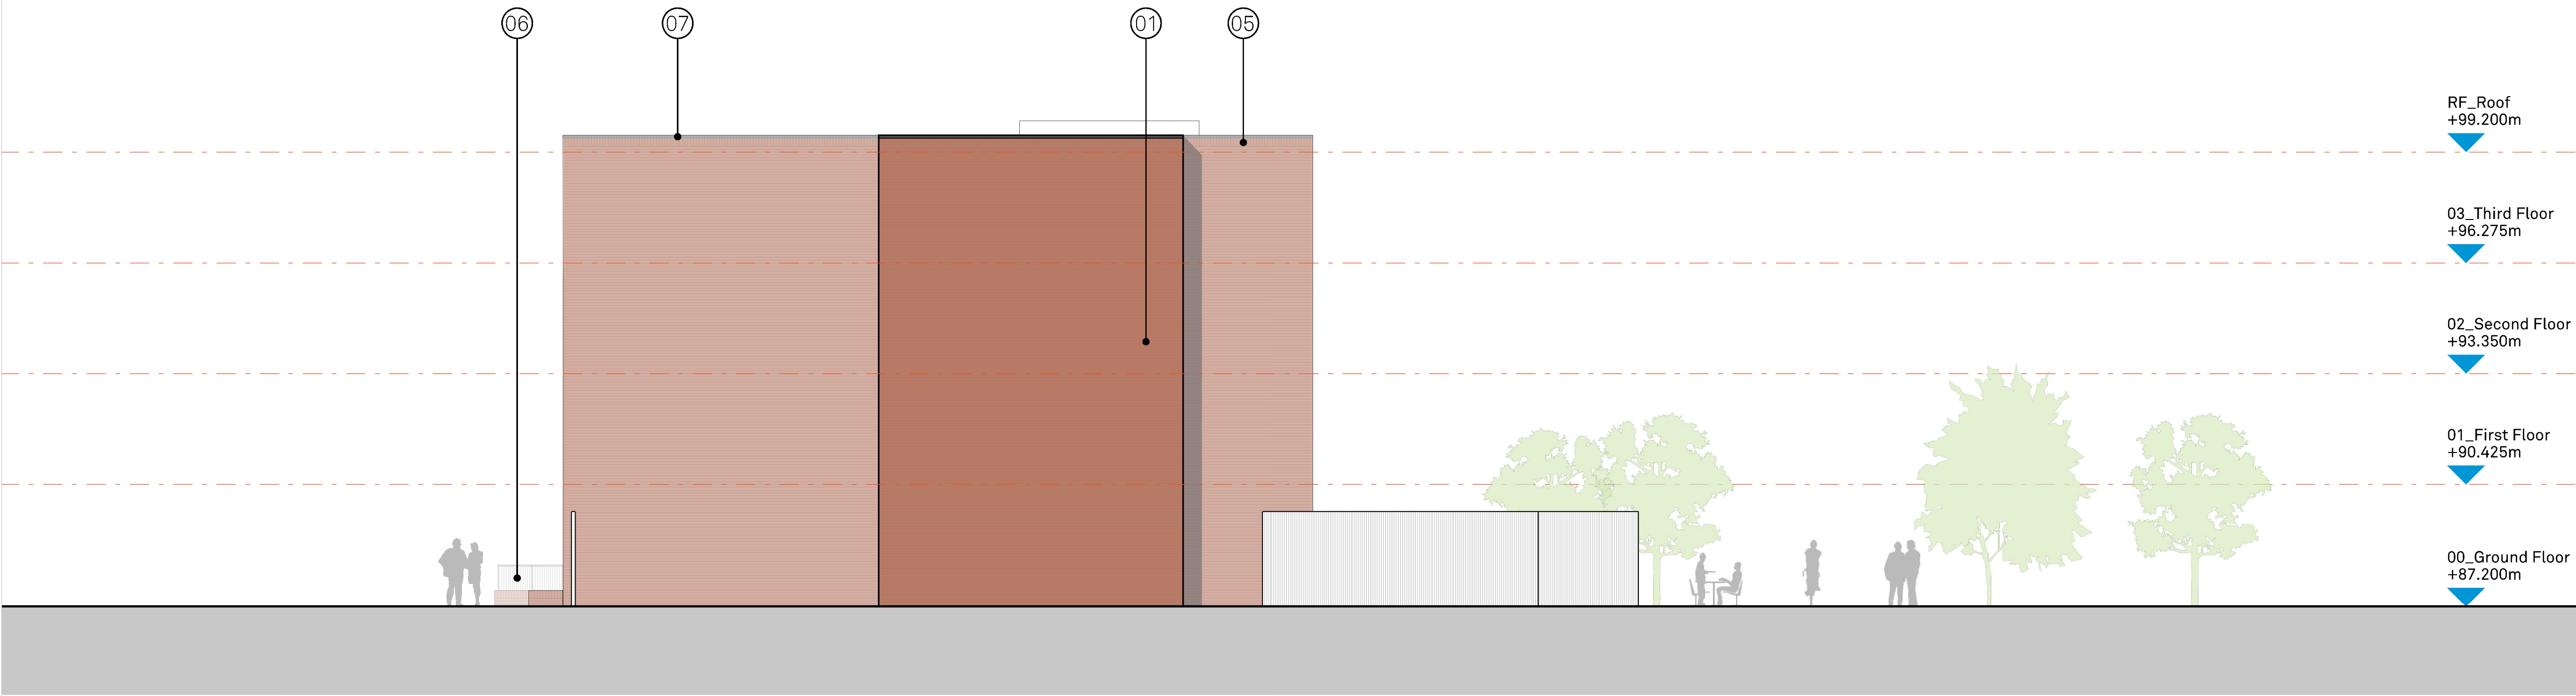

P03	19.04.23	AM	MG	Minor amendments.
P02	16.02.23	AM	MG	Minor amendment to Key.
P01	15.02.23	AM	MG	First Issue

Rev: | Date: | By: | Chk By: | Rev Note:

FALCONER
CHESTER
HALL



London | Liverpool | Manchester | www.fcharchitects.com | +44(0)151 243 5800

Project Title
Kenyon Lane, Moston
Client
Adelphi (Kenyon Lane) Developments Ltd
Drawing Title
Proposed Elevation 04
Drawing No.
P19008-FCH-XX-XX-DR-A-1403
Status
S2
Job No.
P19-008

Issue suitable for:
Information
Drawing Stage
Planning

Date
04.01.23

Scale
1:100 @ A1

Rev

P03

Drawn By

AM

Checked By

MG