
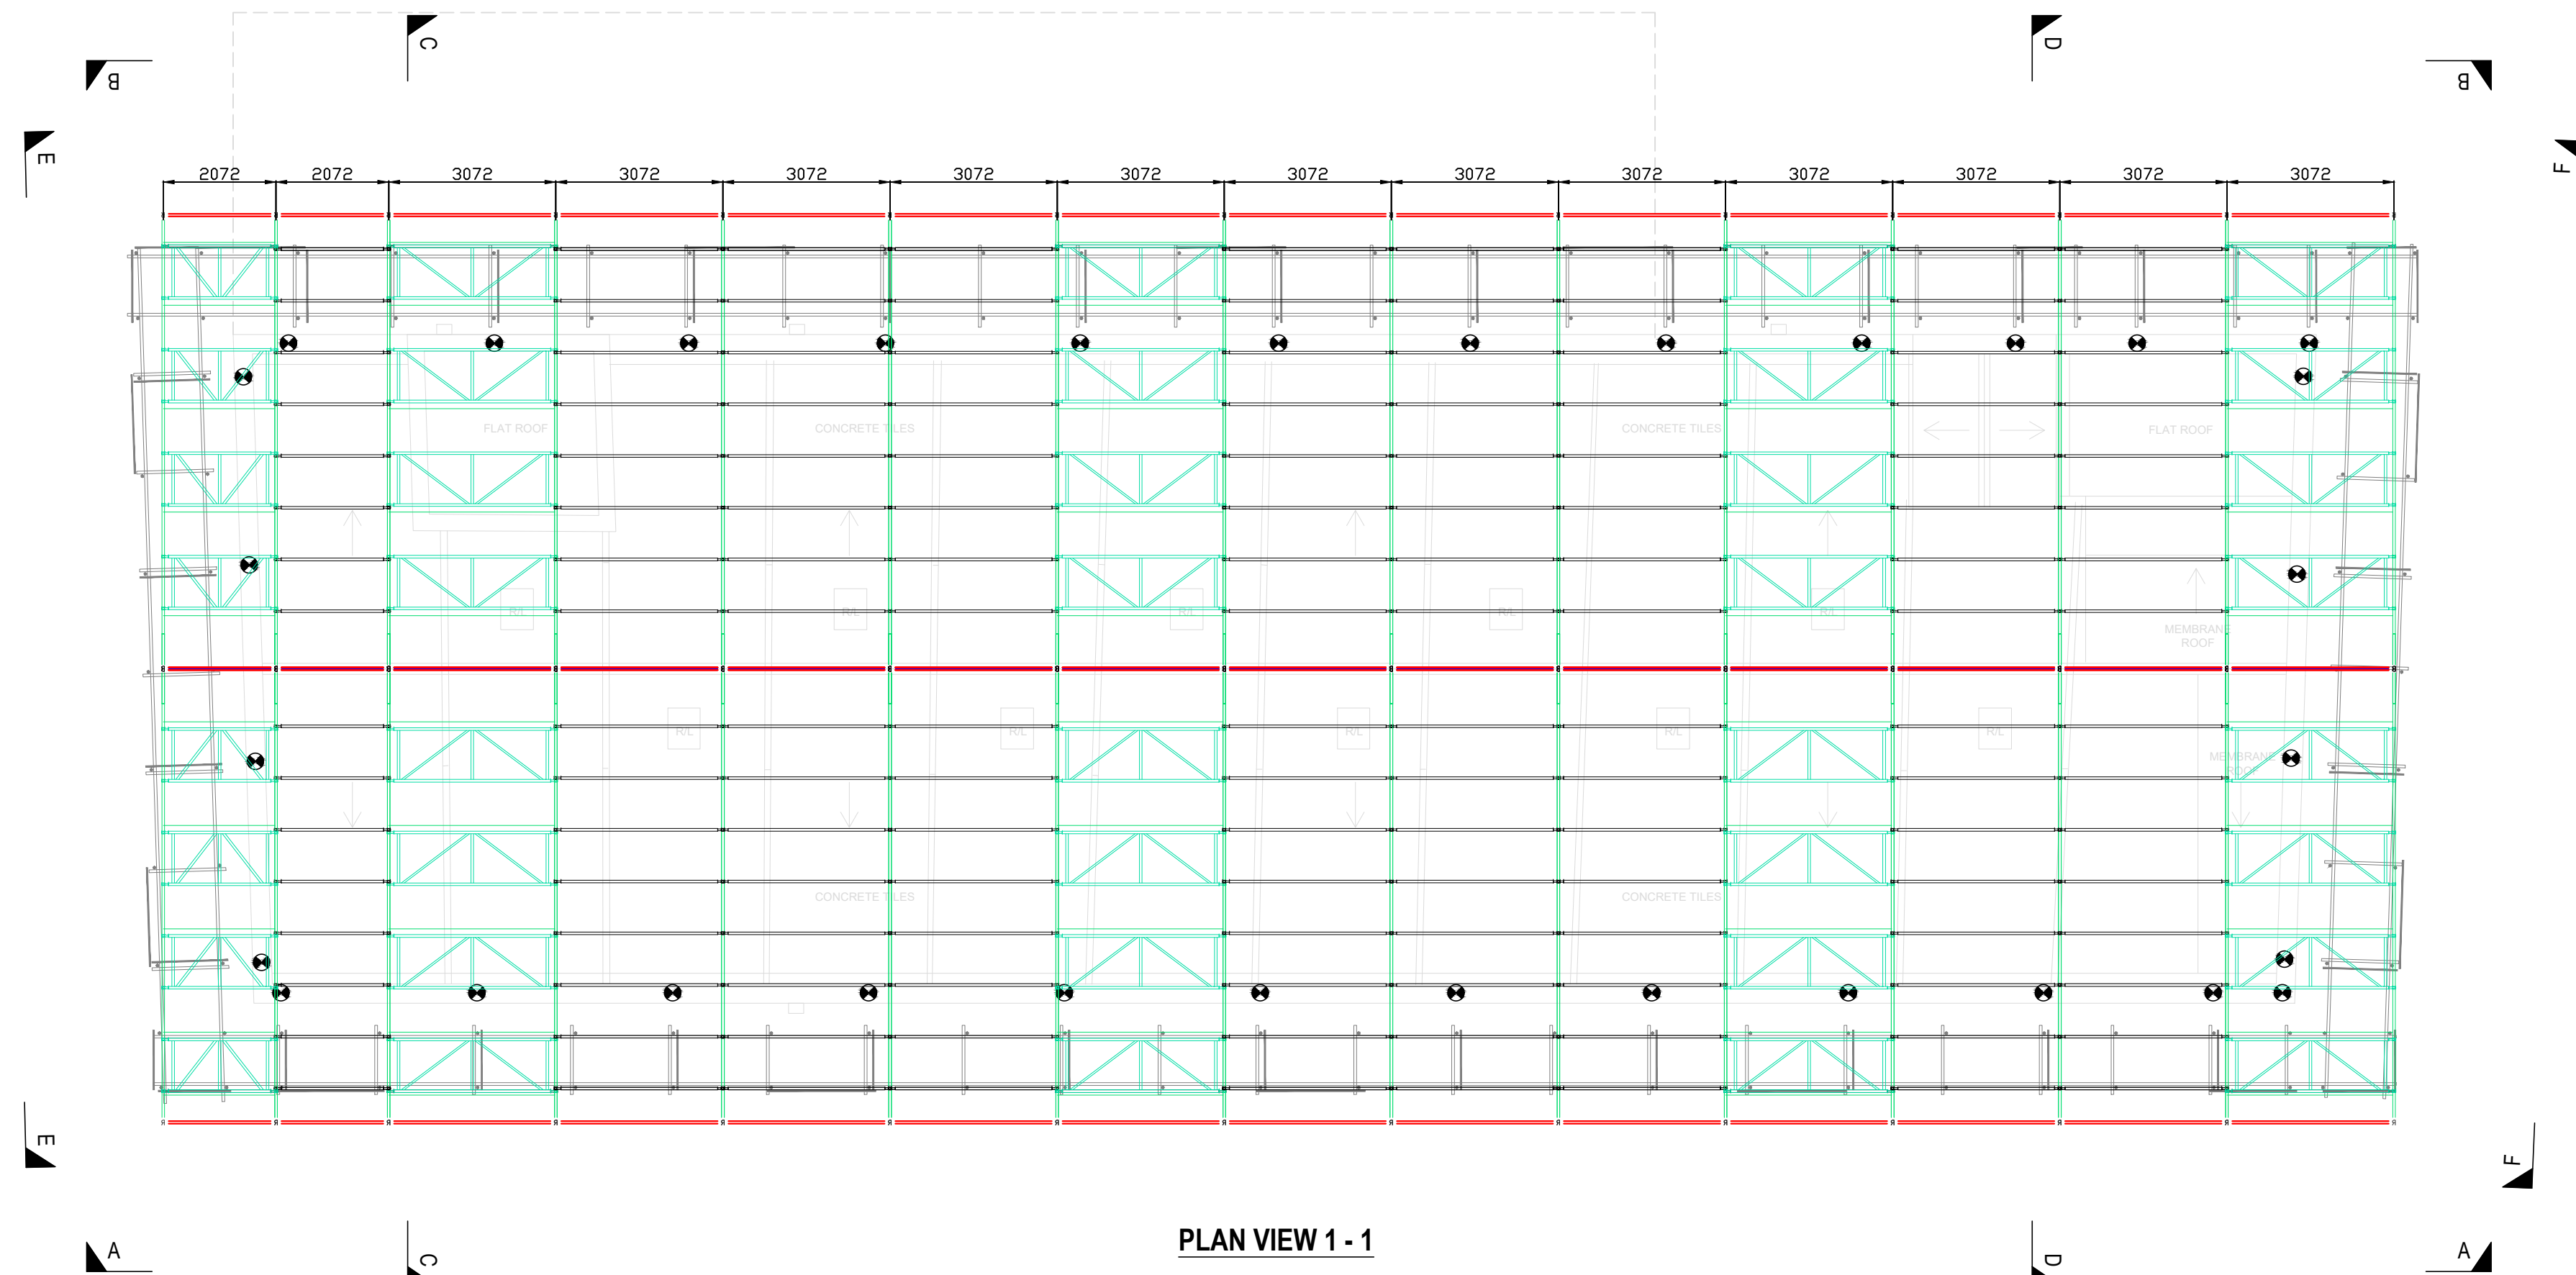
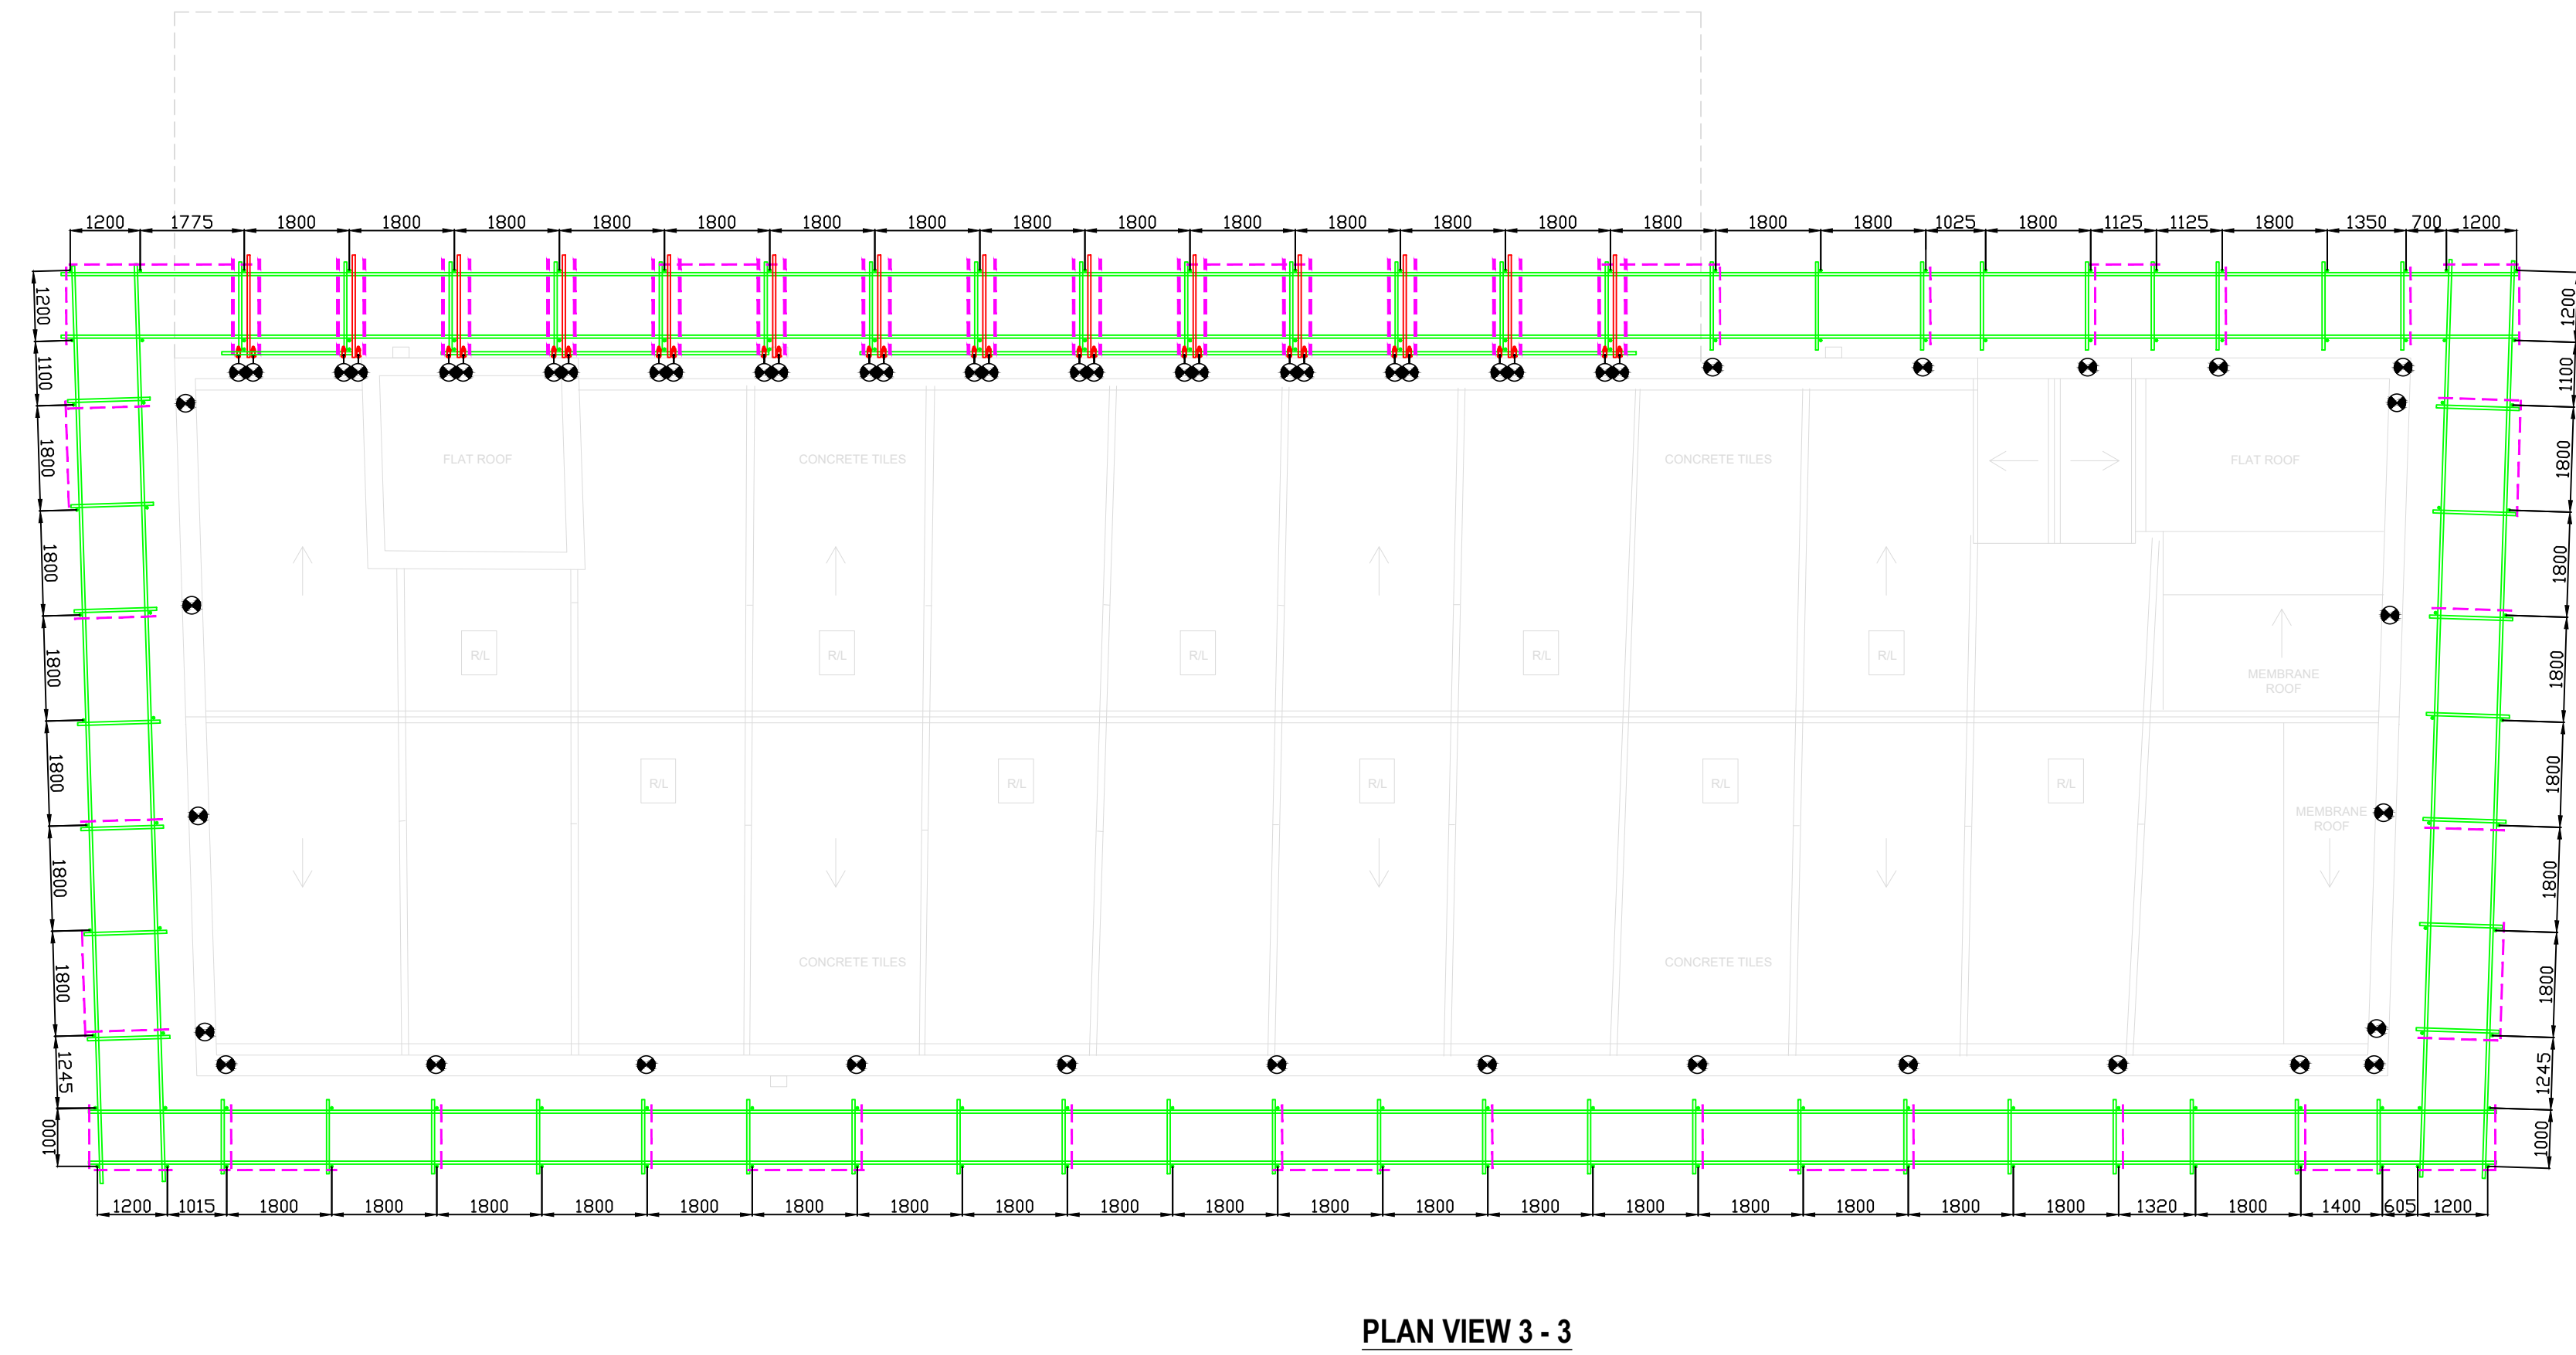
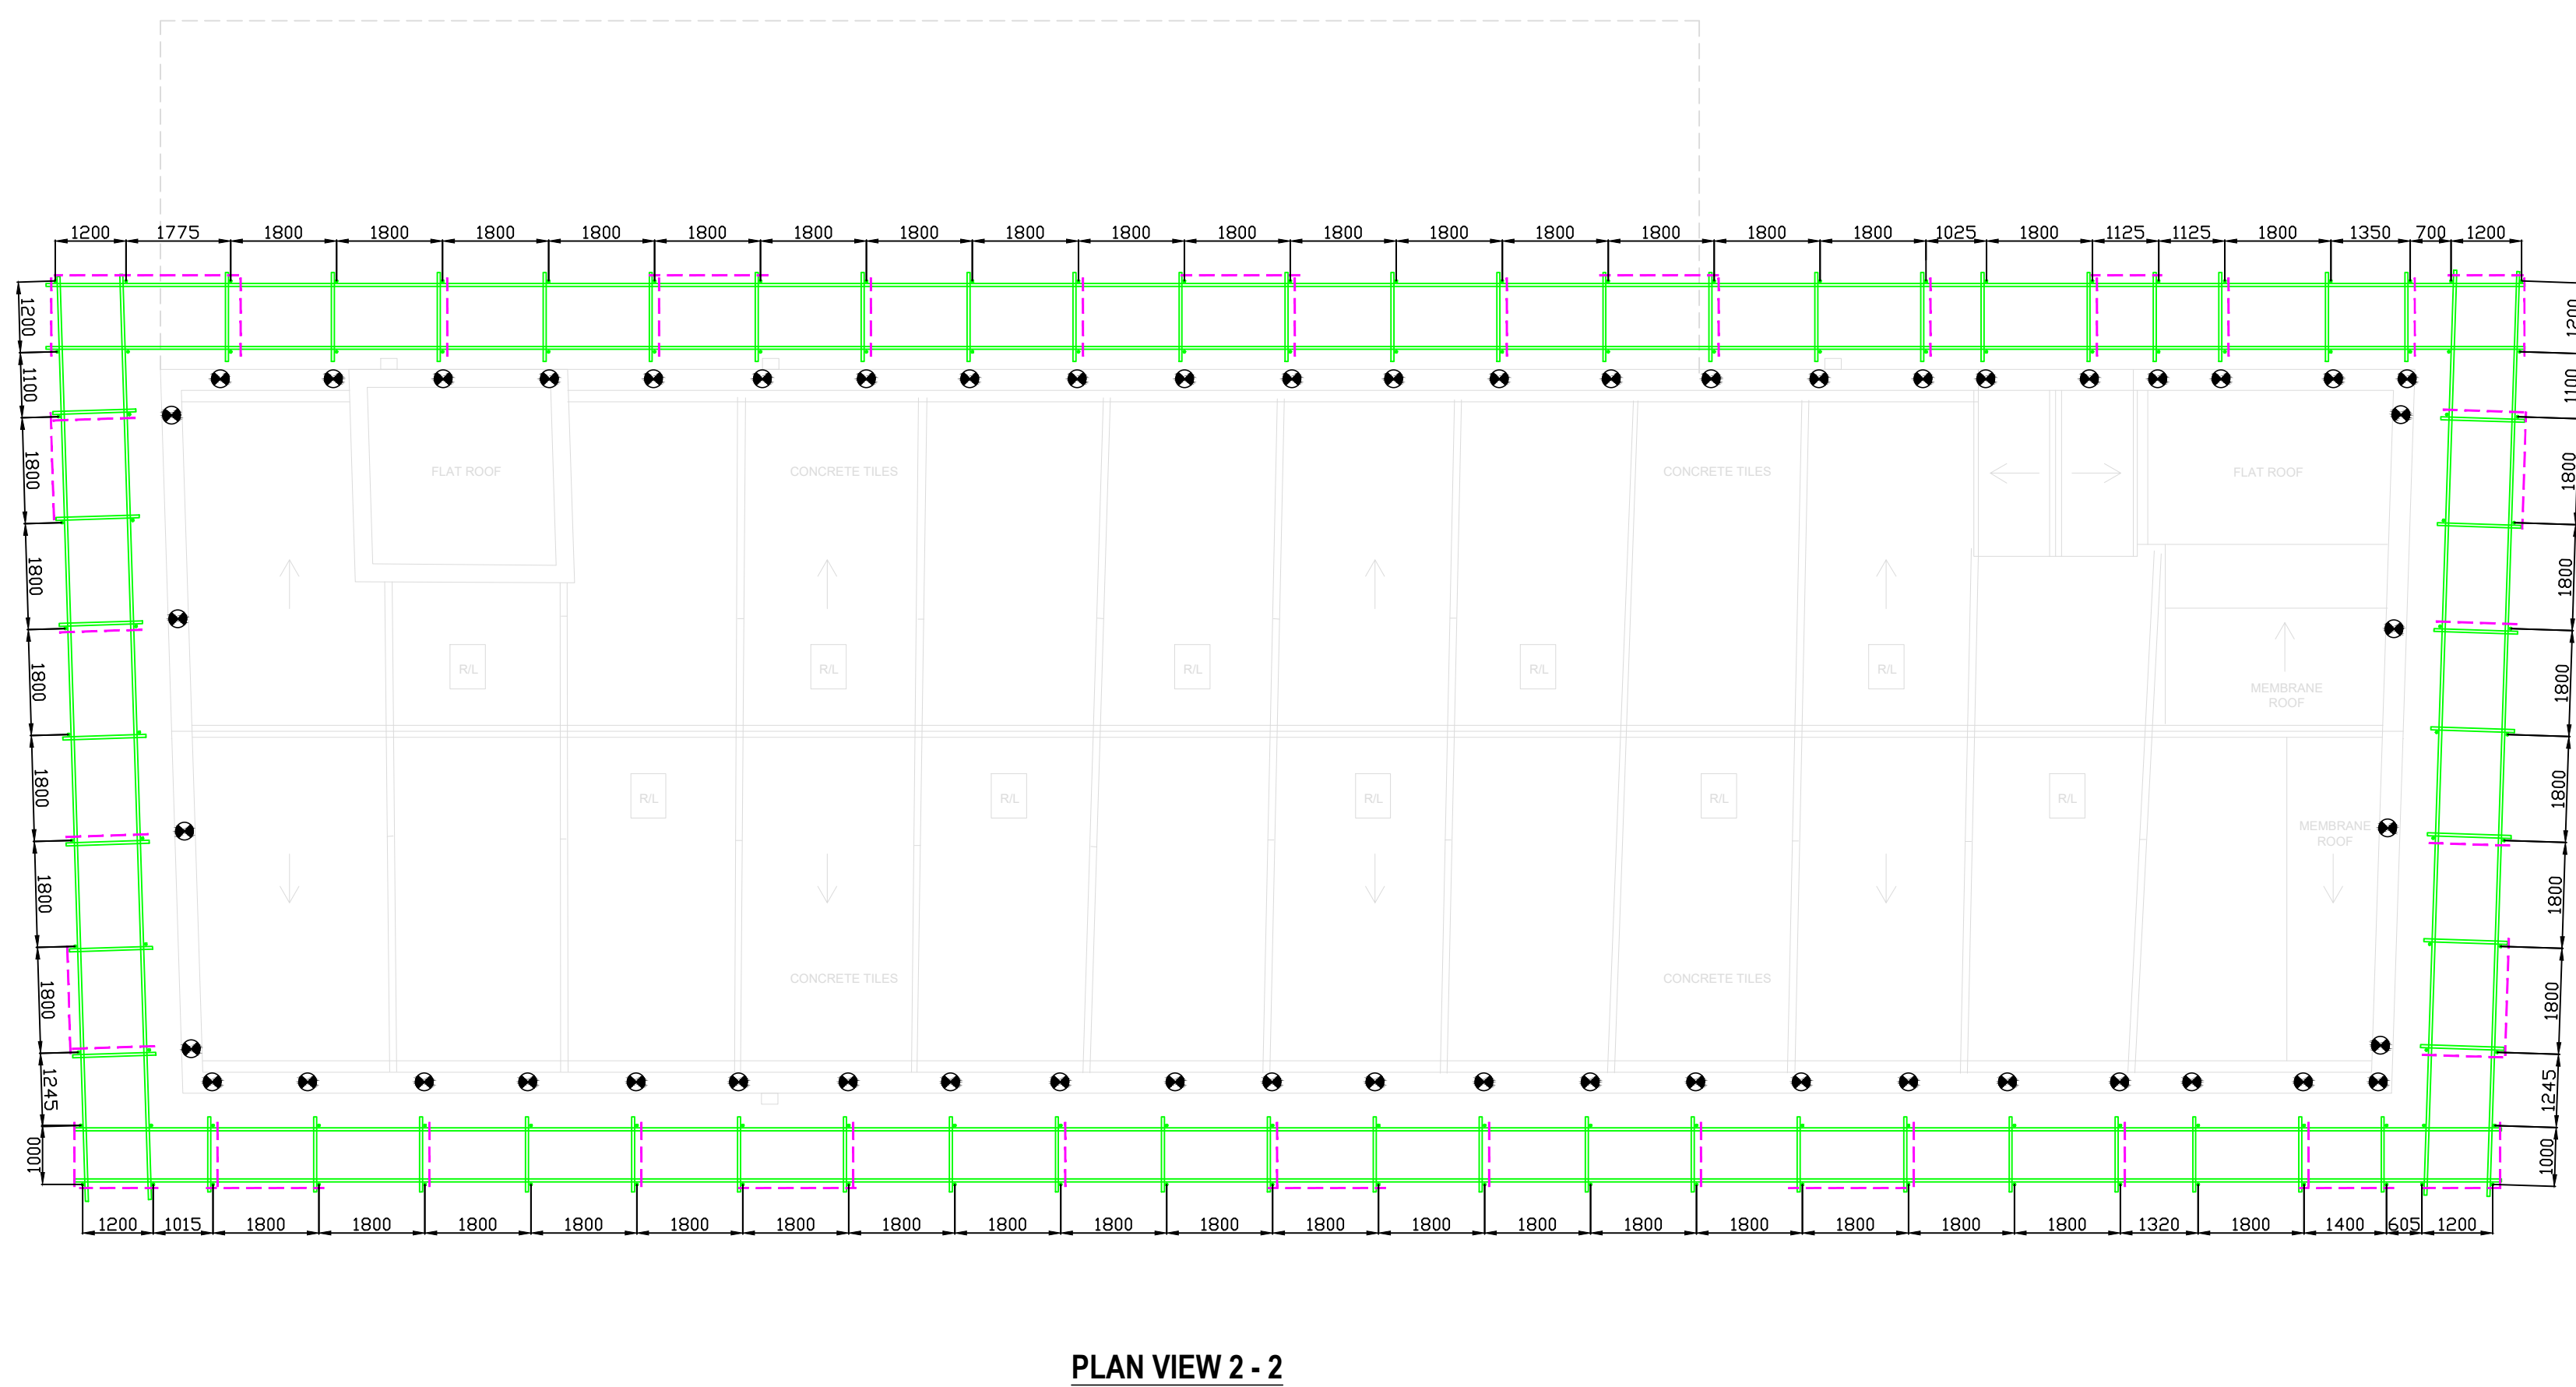


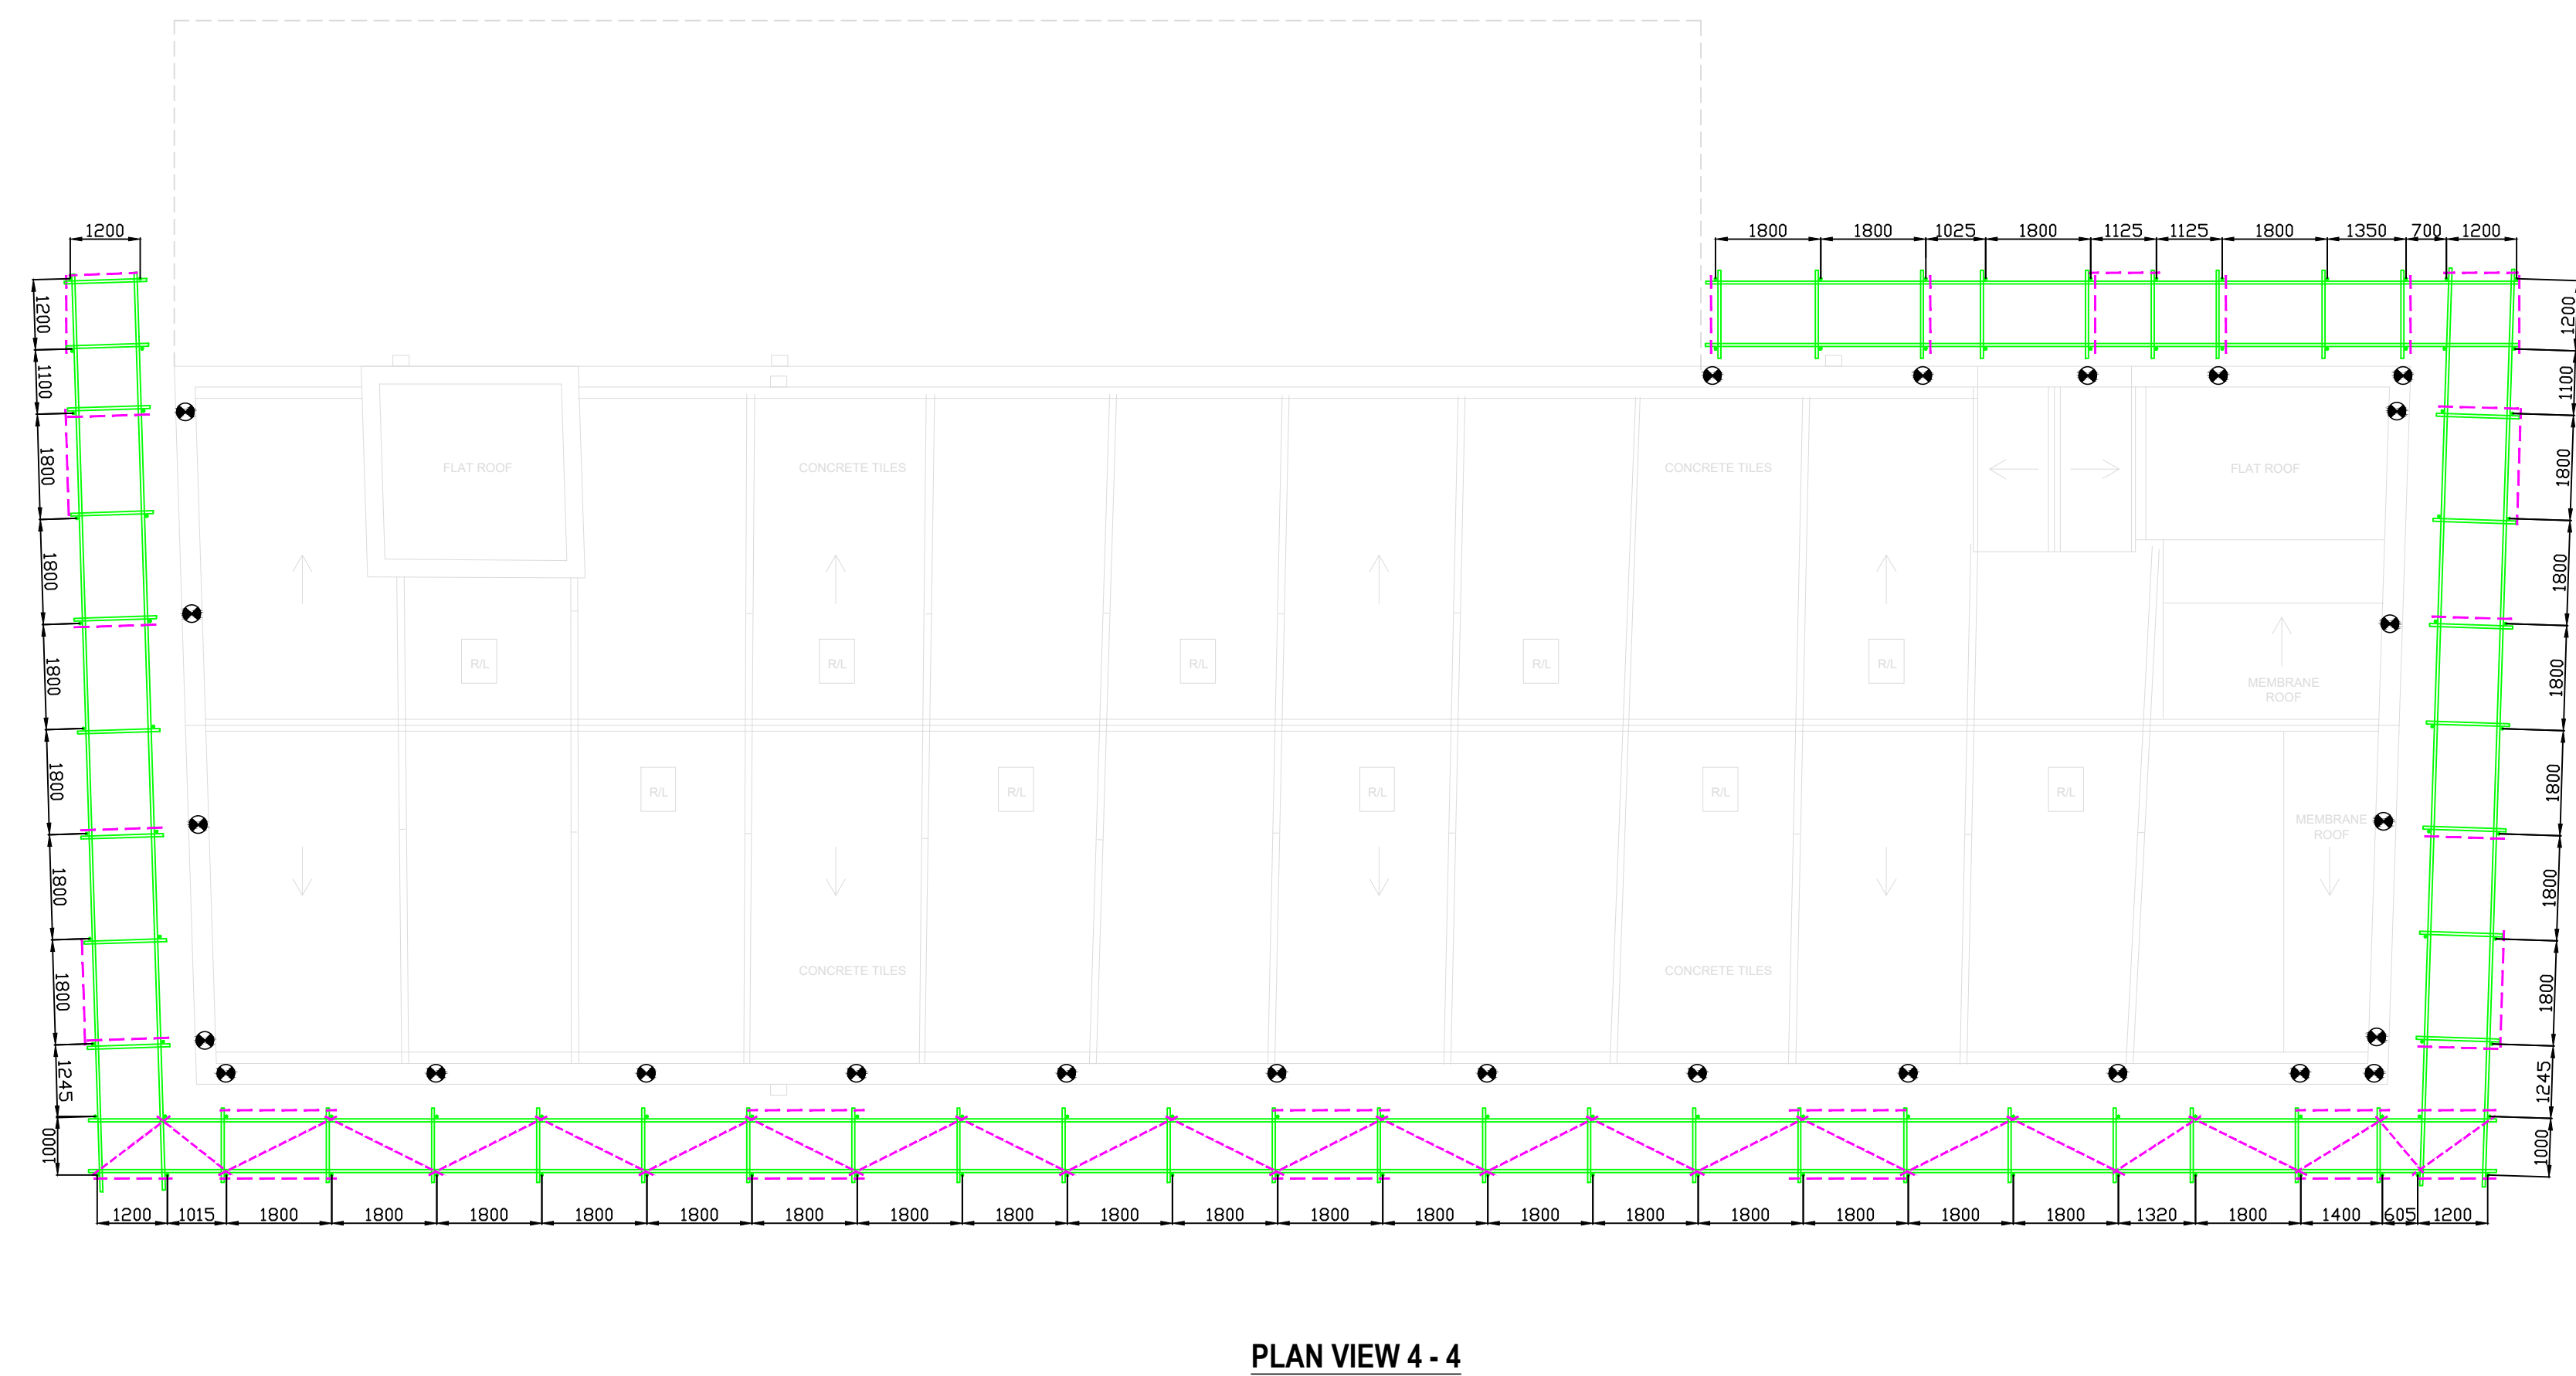


 THE OVERALL SCHEME IS COMPRISED OF THE FOLLOWING DRAWING LIST AND ALL DRAWINGS ARE TO BE READ IN CONJUNCTION WITH EACH OTHER AT ALL TIMES

23-BSD-915-01-01 - PLAN VIEWS

23-BSD-915-01-02 - SECTION & ELEVATION VIEWS AND NOTES


23-BSD-915-01-03 - ADDITIONAL ELEVATIONS

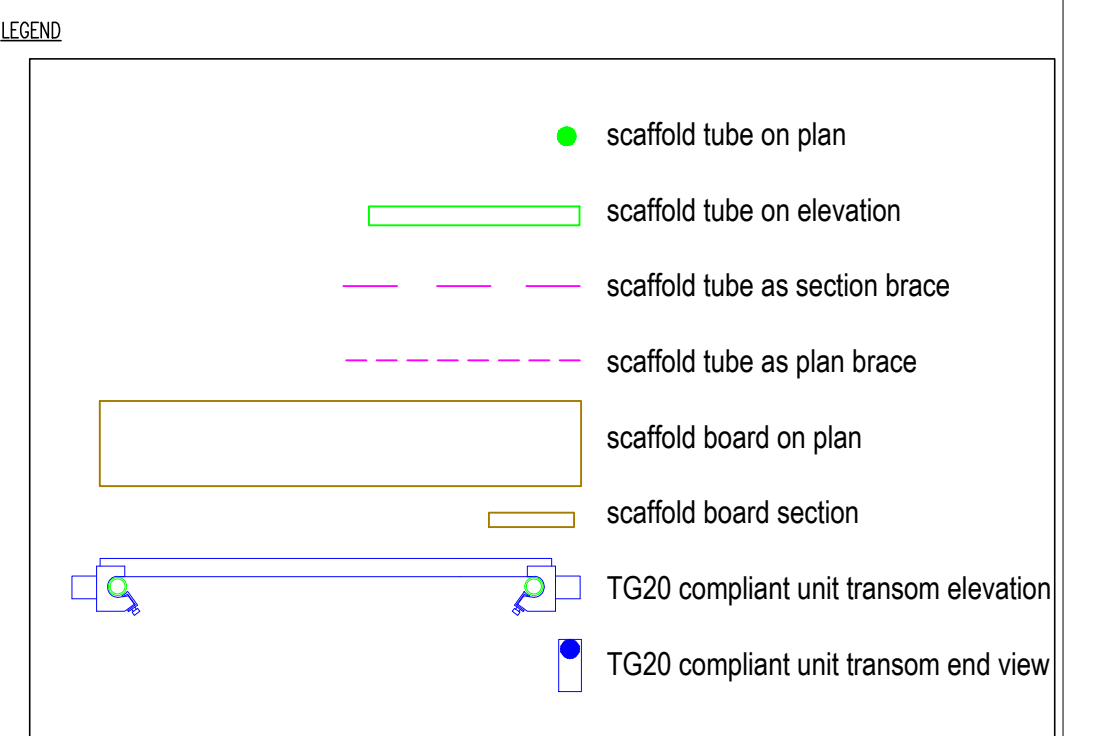


PRELIMINARY DRAWING
FOR DISCUSSION AND PRICING PURPOSES ONLY

[illegible]

THE OVERALL SCHEME IS COMPRISED OF THE FOLLOWING DRAWING LIST AND ALL DRAWINGS ARE TO BE READ IN CONJUNCTION WITH EACH OTHER AT ALL TIMES
23-BSD-915-01-01 - PLAN VIEWS
23-BSD-915-01-02 - SECTION & ELEVATION VIEWS AND NOTES
23-BSD-915-01-03 - ADDITIONAL ELEVATIONS

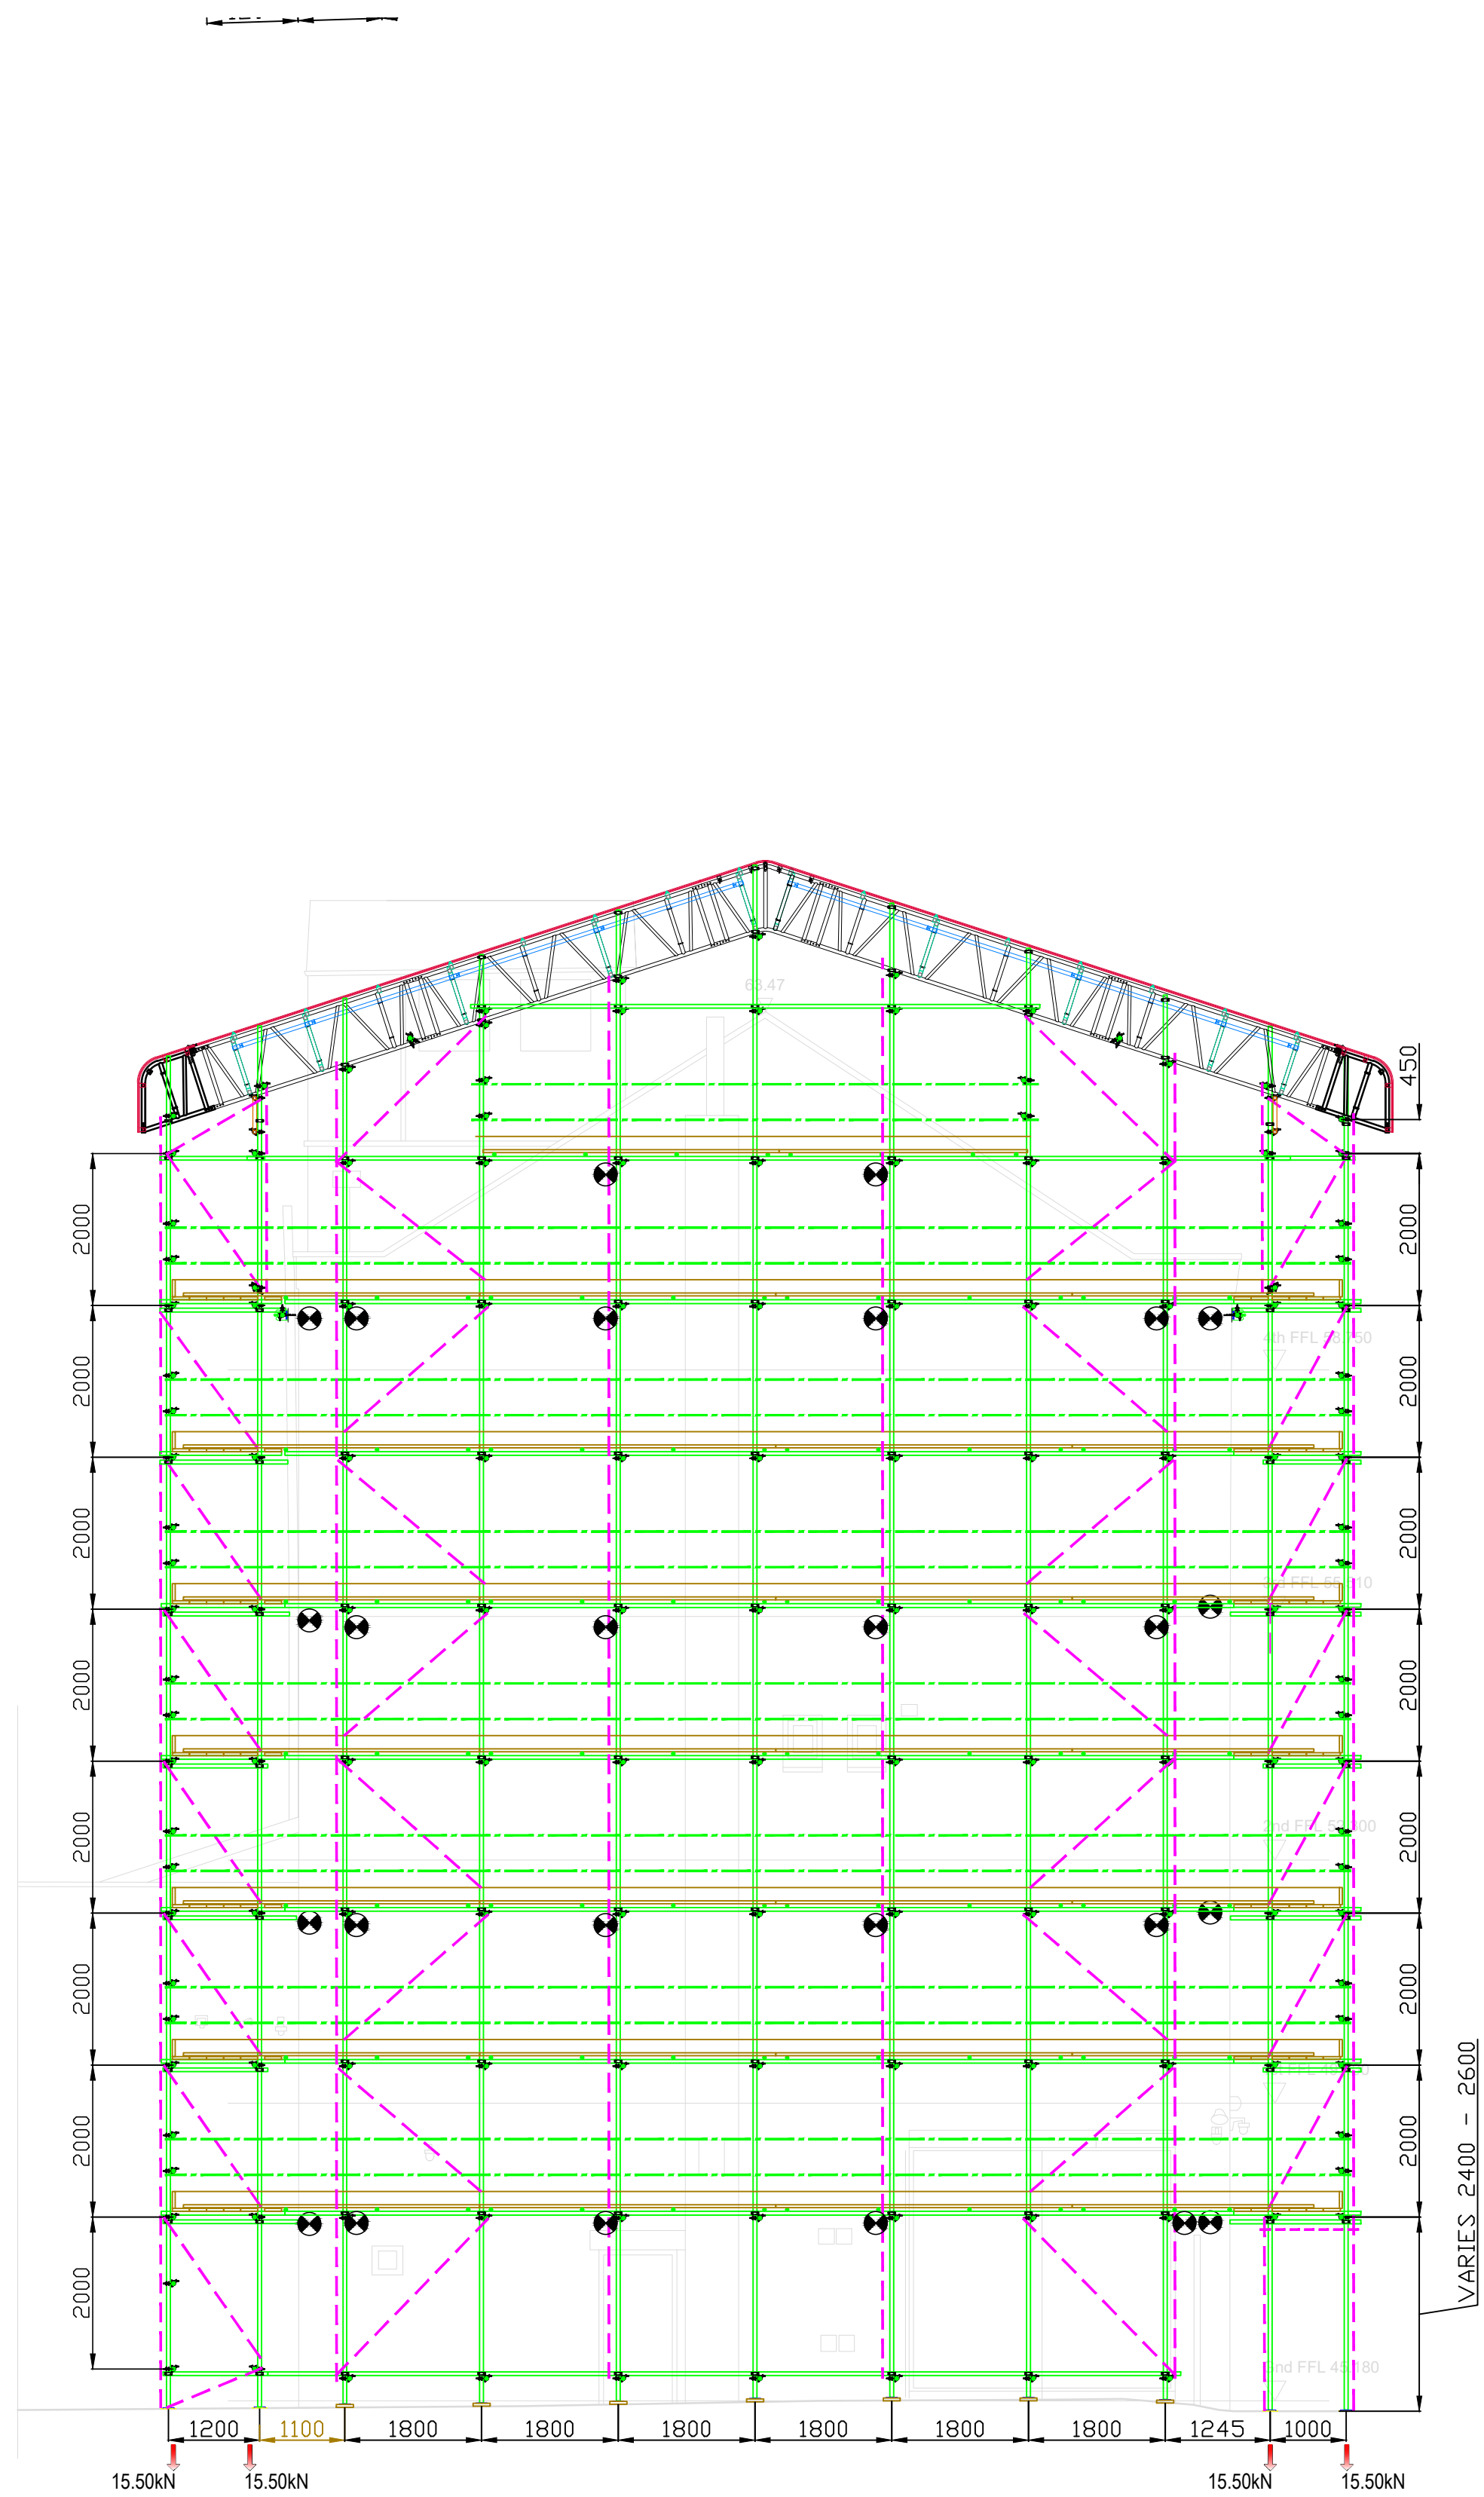



ELEVATION E - E

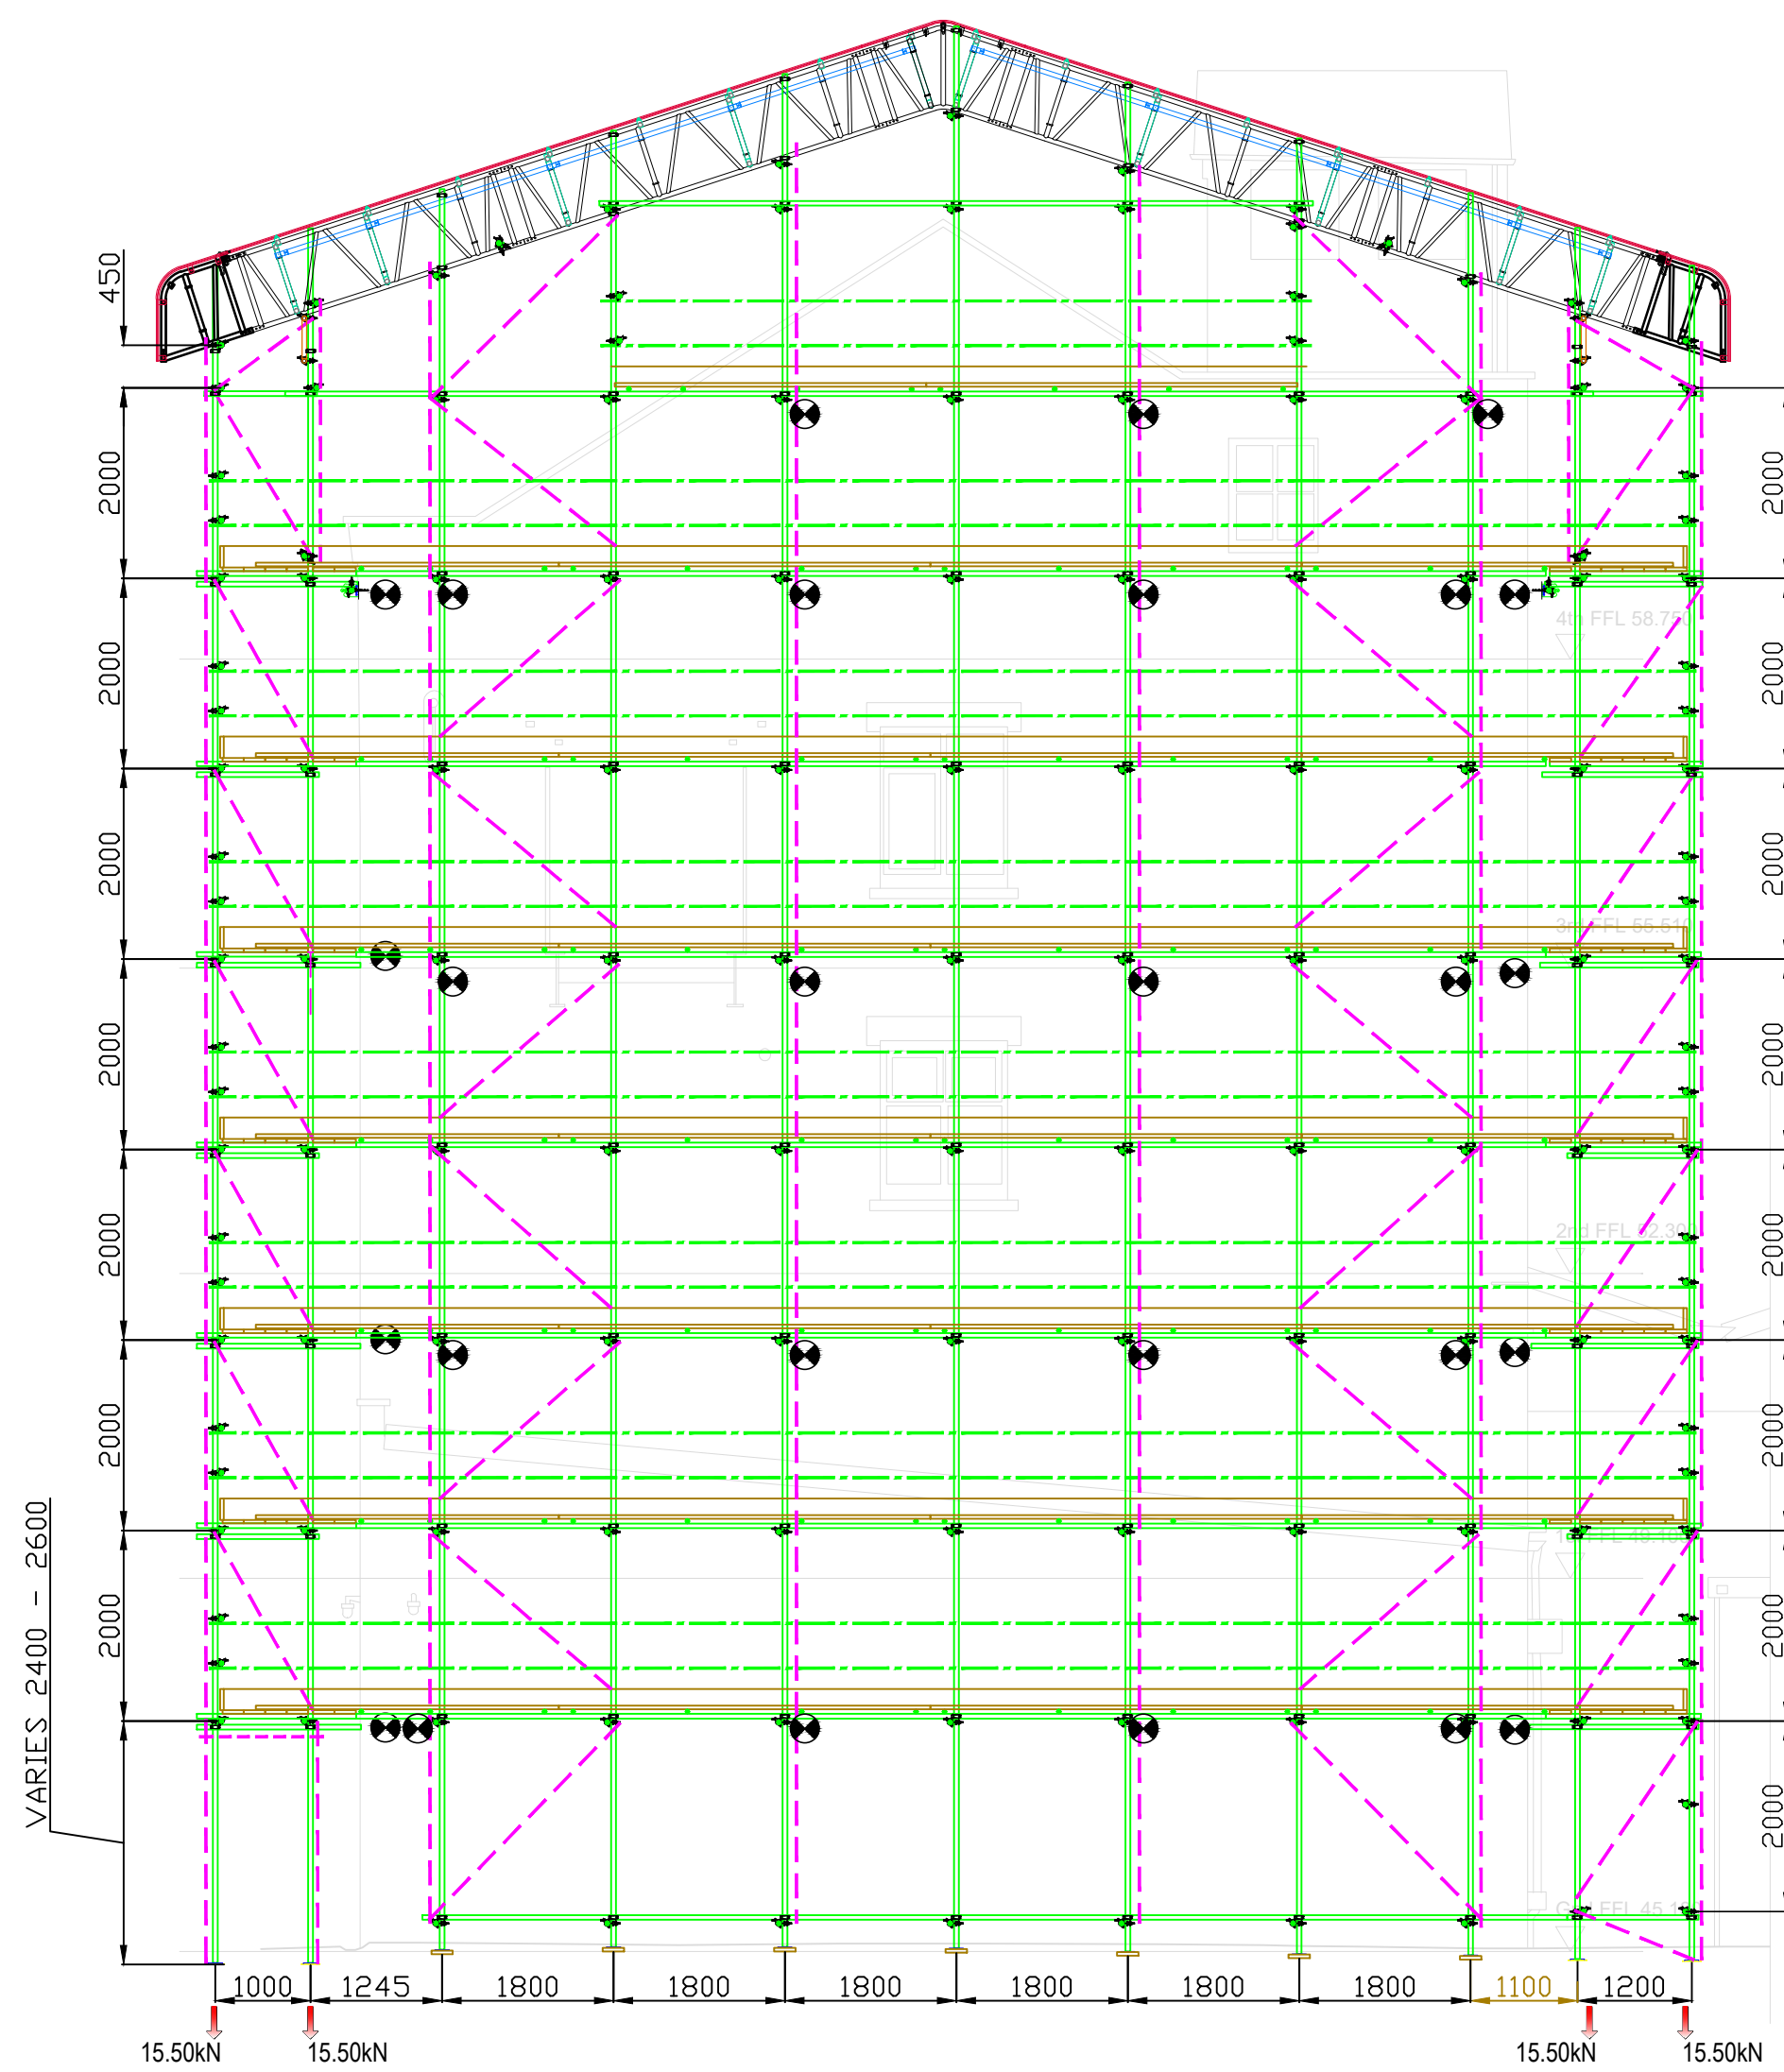

ELEVATION F - F

PRELIMINARY DRAWING
FOR DISCUSSION AND PRICING PURPOSES ONLY

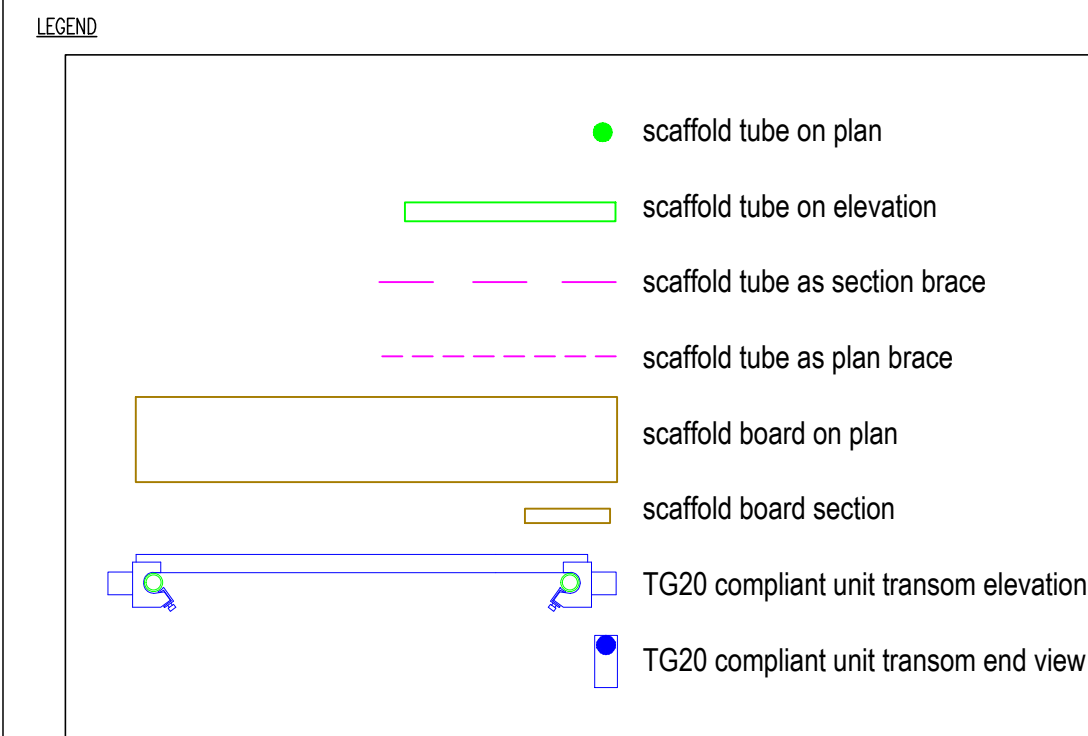

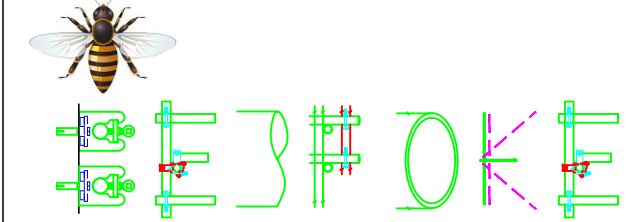A	1.11.23	Additional Elevations Added.	PB.	OUT
Rev	Date	Description	Checked	Drawn
 SCAFFOLD DESIGN LTD © 2023				
7, Penrhyn Beach East Penrhyn Bay Llandudno LL30 3NT Tel: 07545 295 503 Mail: oliver@bespokescaffolddesign.co.uk				
Job Title Crest Scaffolding Ltd - Neptune Mill, Manchester.				
Drawing Title Perimeter Scaffold and Temporary Roof System				
Scaffolding Contractor to arrange to print drawings on correct paper size as indicated.				
Scale 1:75 @ A0	Date 17.10.23	Drawing Number 23-BSD-915-01-03.		
Drawn OUT	Checked By PB			