



FIRST FLOOR EXTENSION TO EXISTING SHOP/STORE
TO CREATE 2 NO. 5/C FLATS, 64-66, MAULDETH ROAD WEST,
WITHINGTON, MANCHESTER M20 3FQ.
DWG. No: 23/38/1
REV:

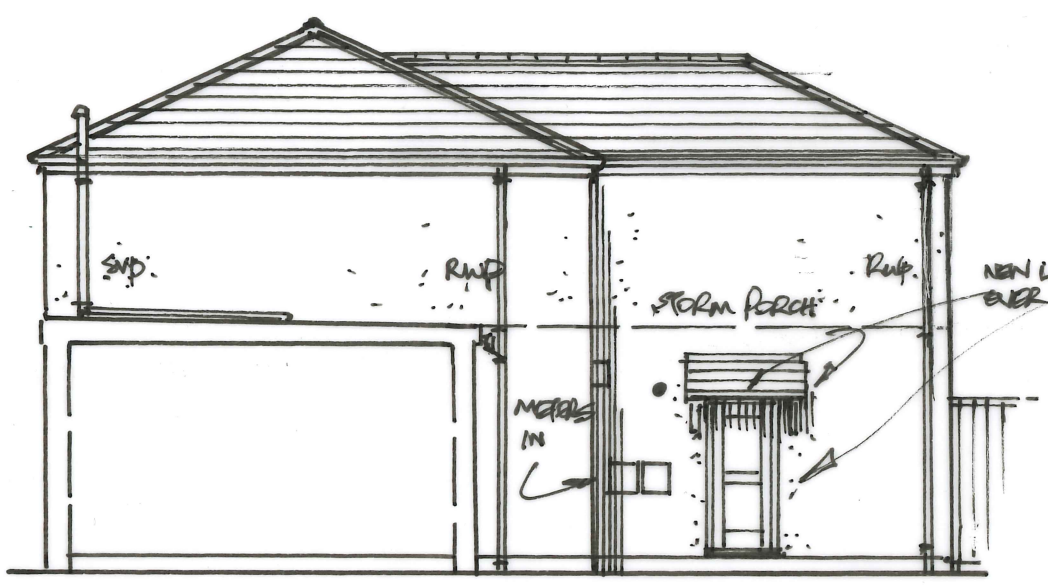

NEW SURFACE WATER TO S'WAY
FEEL PLAINS TO DRAIN.
OBSCURE GLAZED

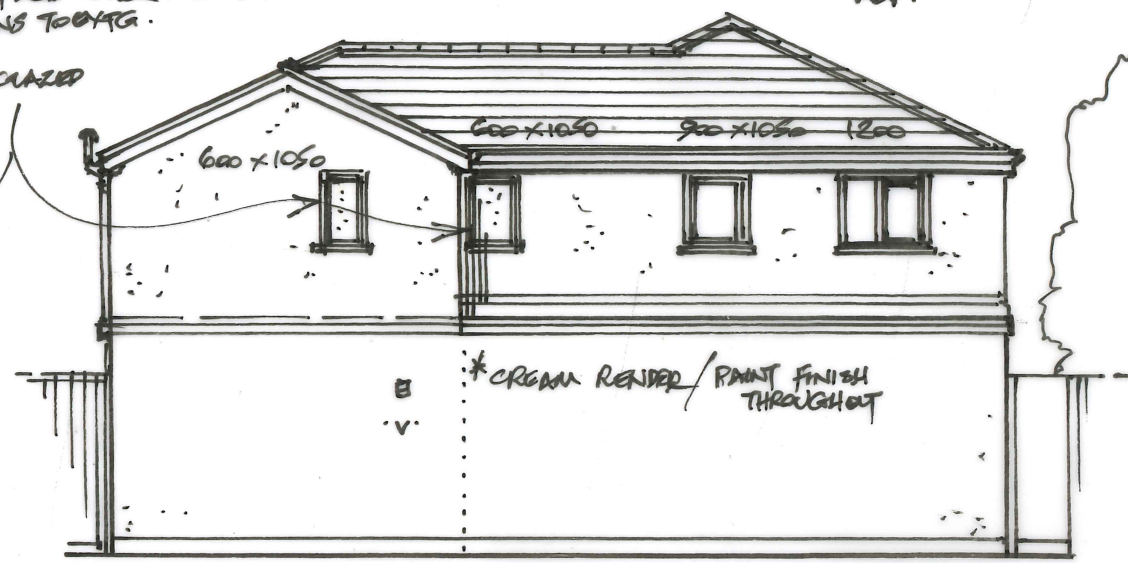


N. EAST 1:100


S. WEST 1:100

0m. 1m. 3m. 5m. 10m.
1:100 SCALE - TRUE AT A3


GENERAL SPEC: GREY CONC. INTERLOCKING TILE
OFF HIPPED TRUSSED ROOF BY SPECIALIST DESIGN
FIRST FLOOR WALLS IN TIMBER FRAME, BUILT UP OFF EXIS. WALLS
BLACK PVC R/W COATS (20mm).
WHITE UPVC WINDOWS

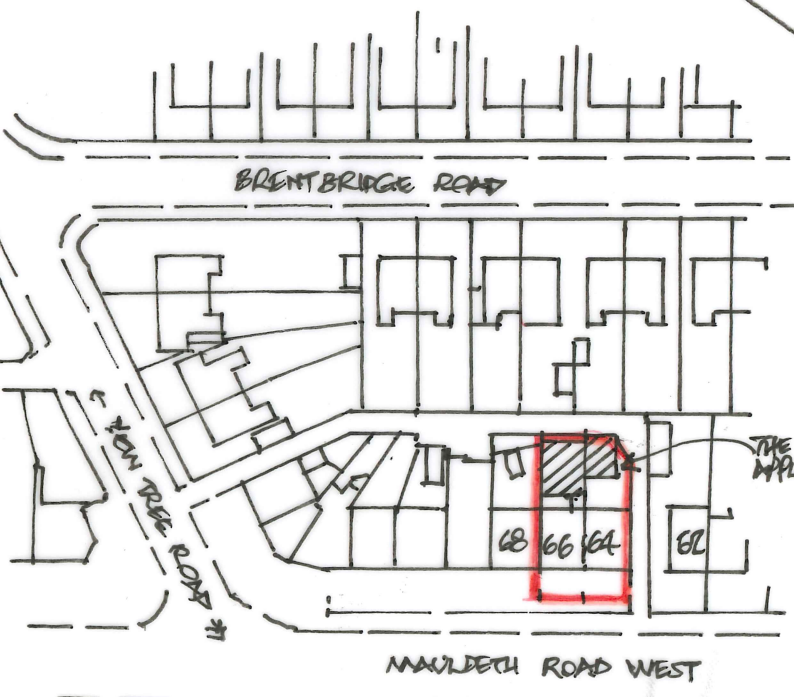


THE APPLICATION SITE (SHARED)

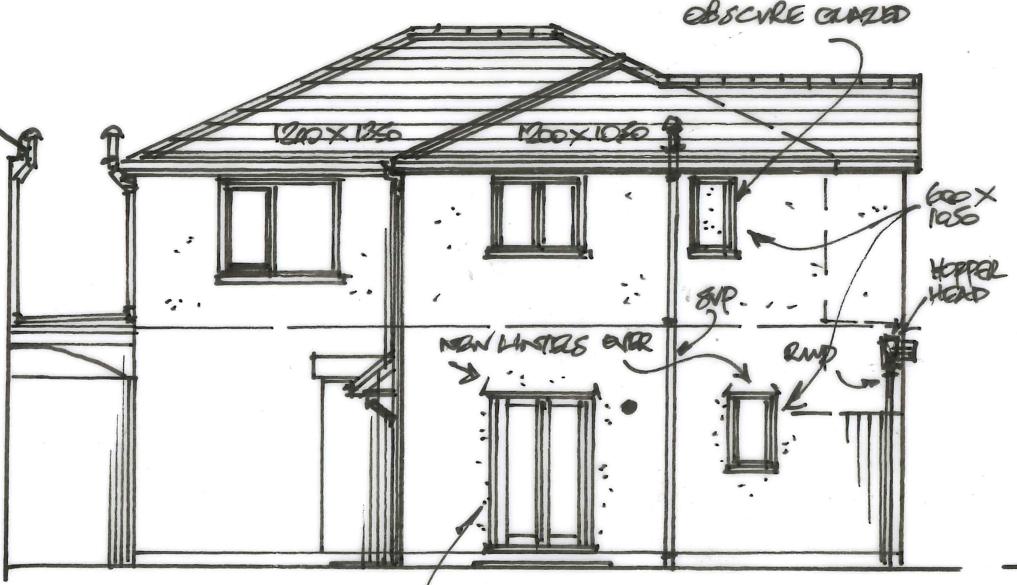

S. EAST 1:100

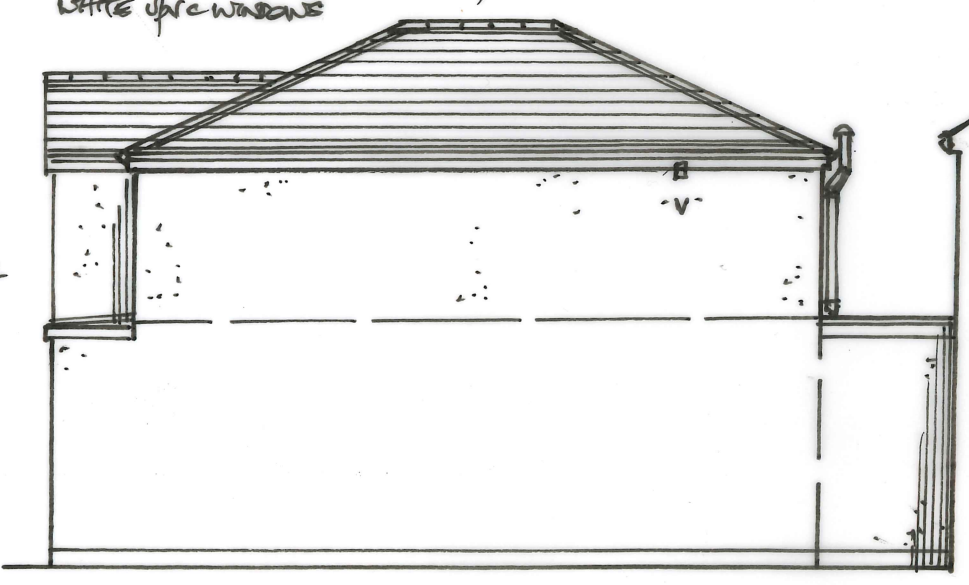


N. WEST 1:100

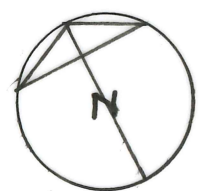

0m. 10 20 30 50m. 100m.
1:1250 SCALE TRUE AT A3


LOCATION PLAN 1:1250

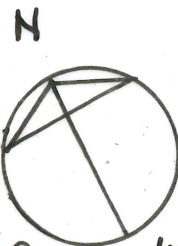


"AS PROPOSED"

FIRST FLOOR EXTENSION TO EXISTING SHOP/STORE,
AT REAR, TO CREATE 2 NO. S/C FLATS,
64-66 MAULDETH ROAD WEST, WITHINGTON,
MANCHESTER M20 3FQ.

DWG. NO: 23/33/3
REV:

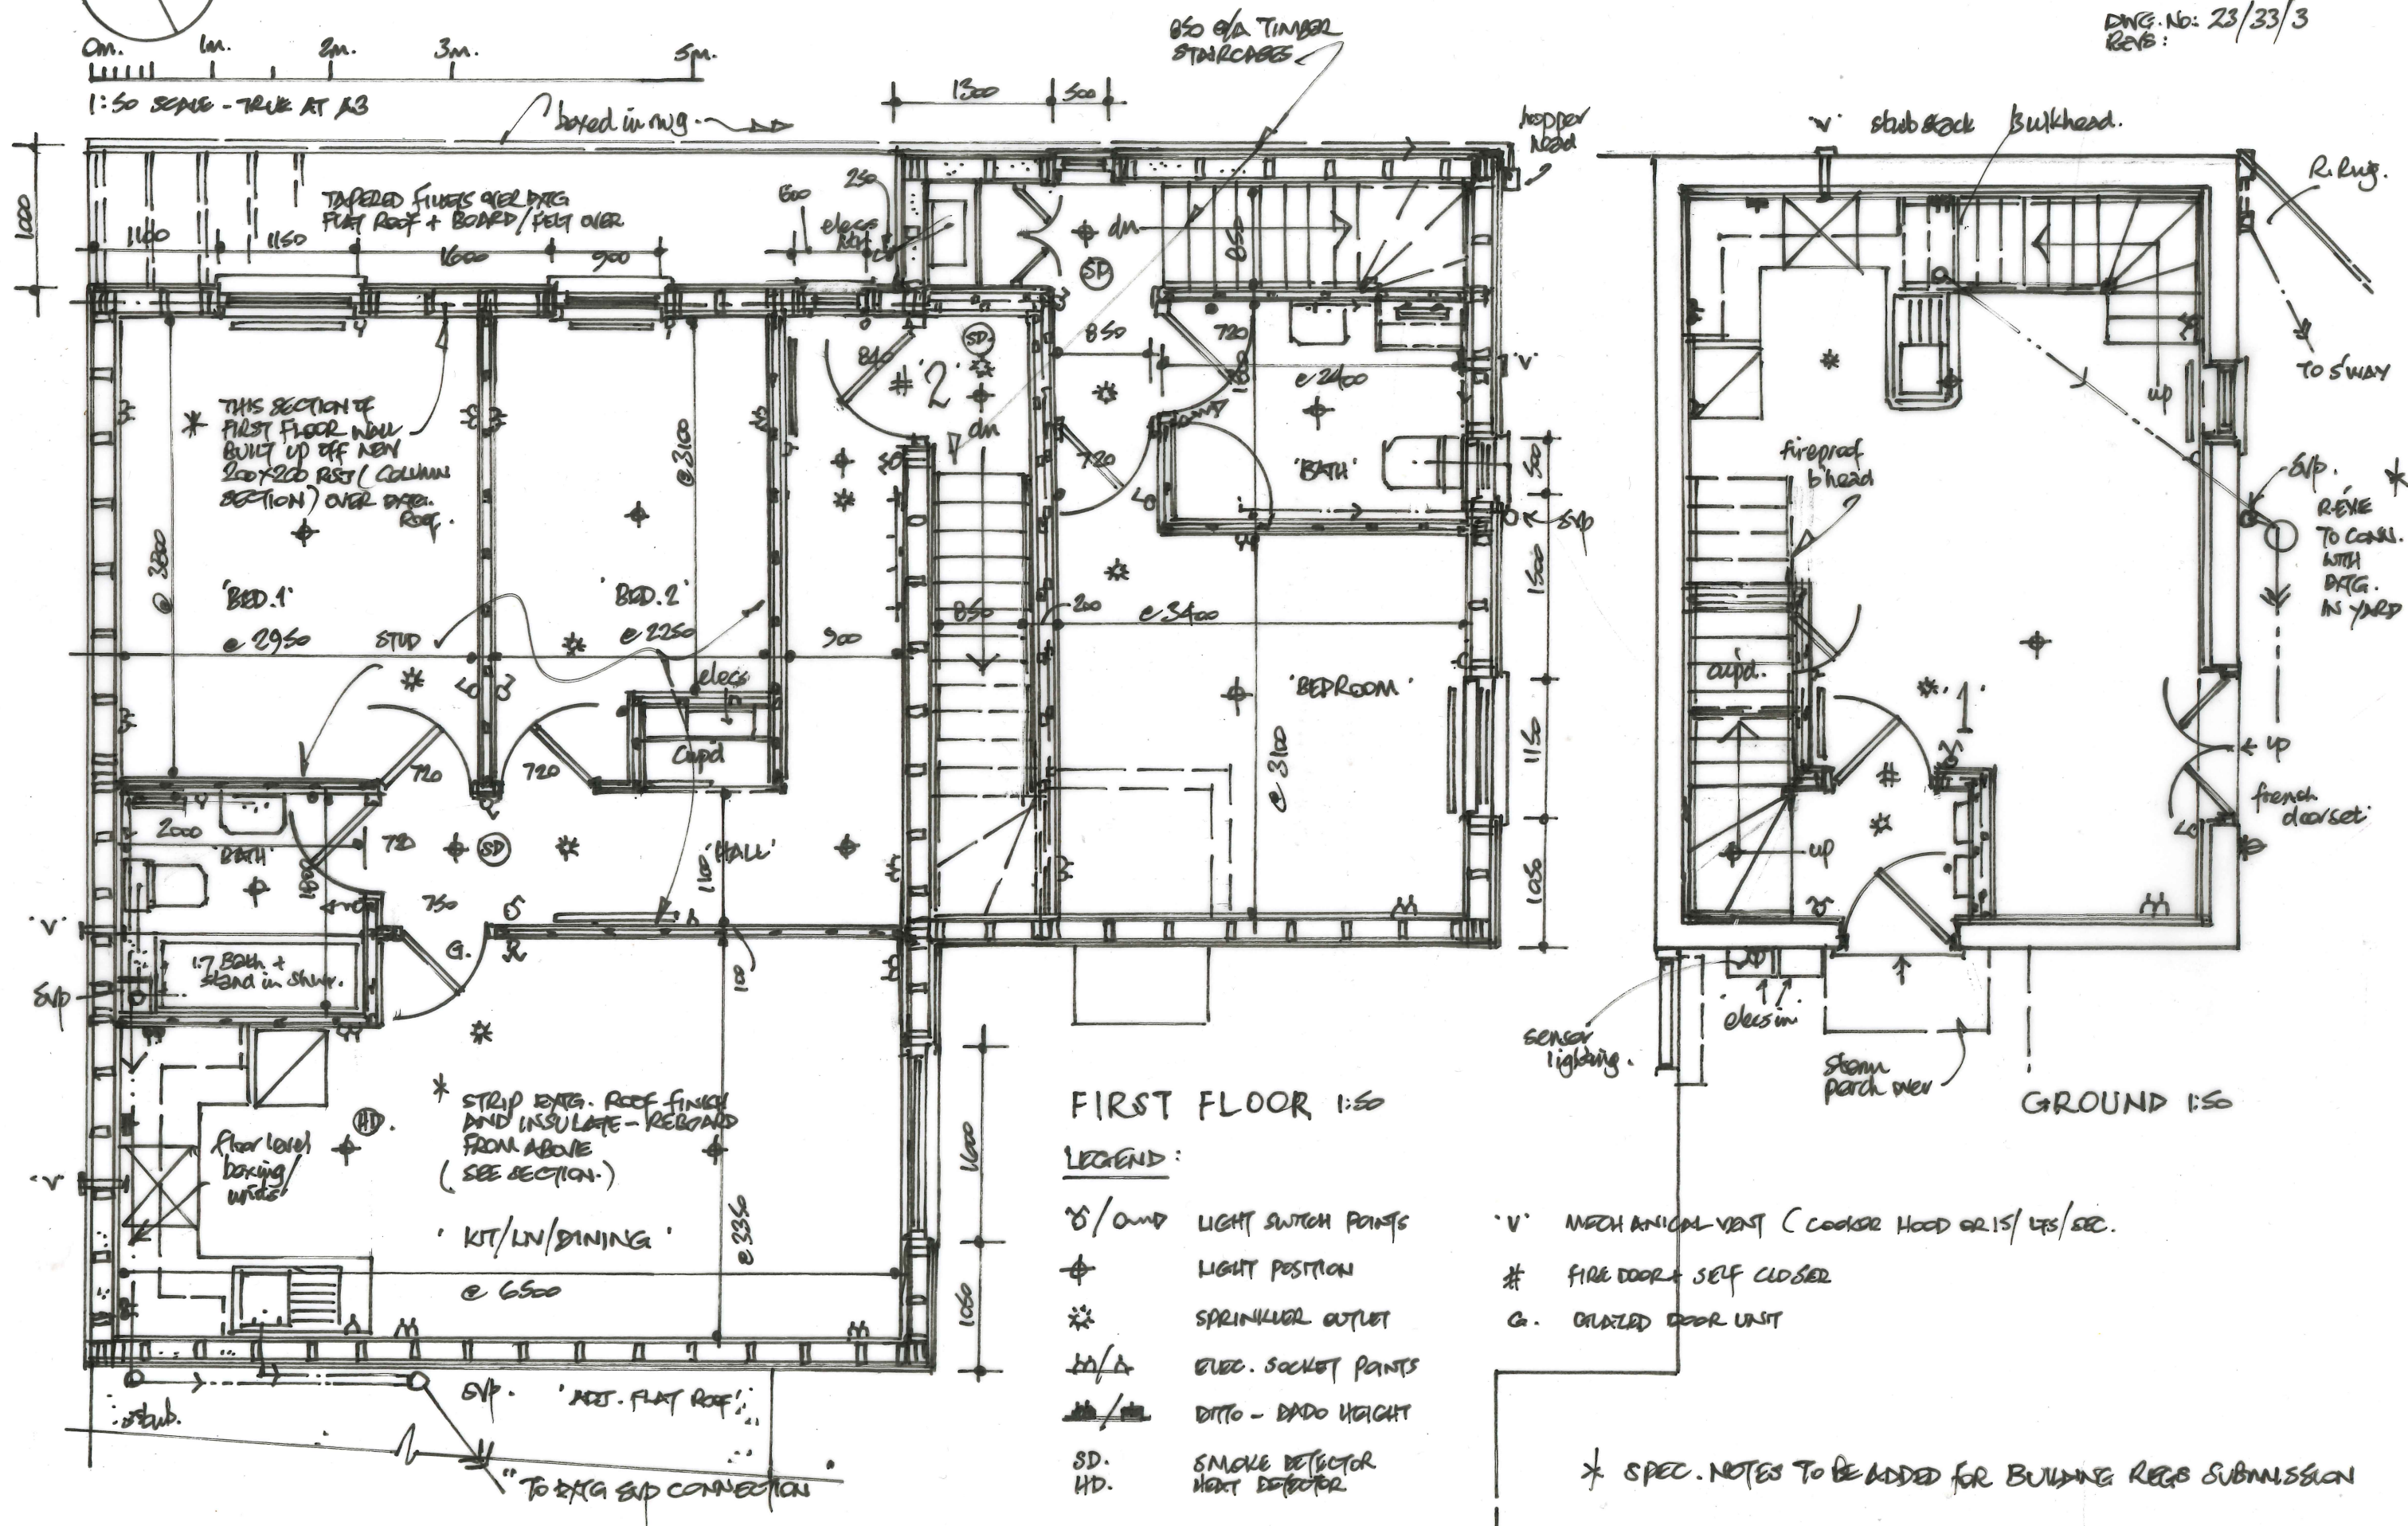

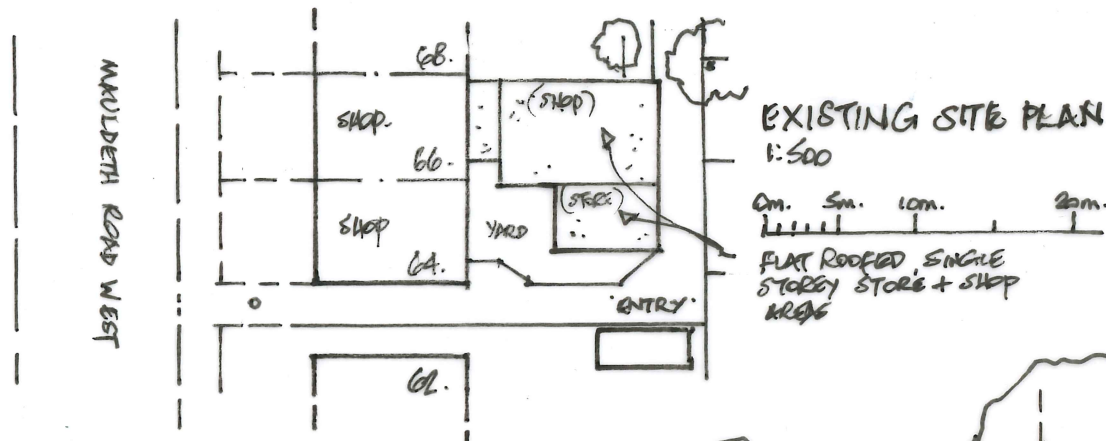


FIRST FLOOR EXTENSION TO EXISTING SHOP/STORE, AT REAR TO CREATE 2 NO. 8/2 FLATS, 64-66, MAULDETH ROAD WEST, WITHINGTON, MANCHESTER M20 3FE.

DWG. NO: 23/33/2
RAB:

0m. 1m. 2m. 3m. 5m. 10m.
1:100 SCALE - TRUE AT A3

FIRST FLOOR BUILD UP 1:100 (TIMBER FRAME)

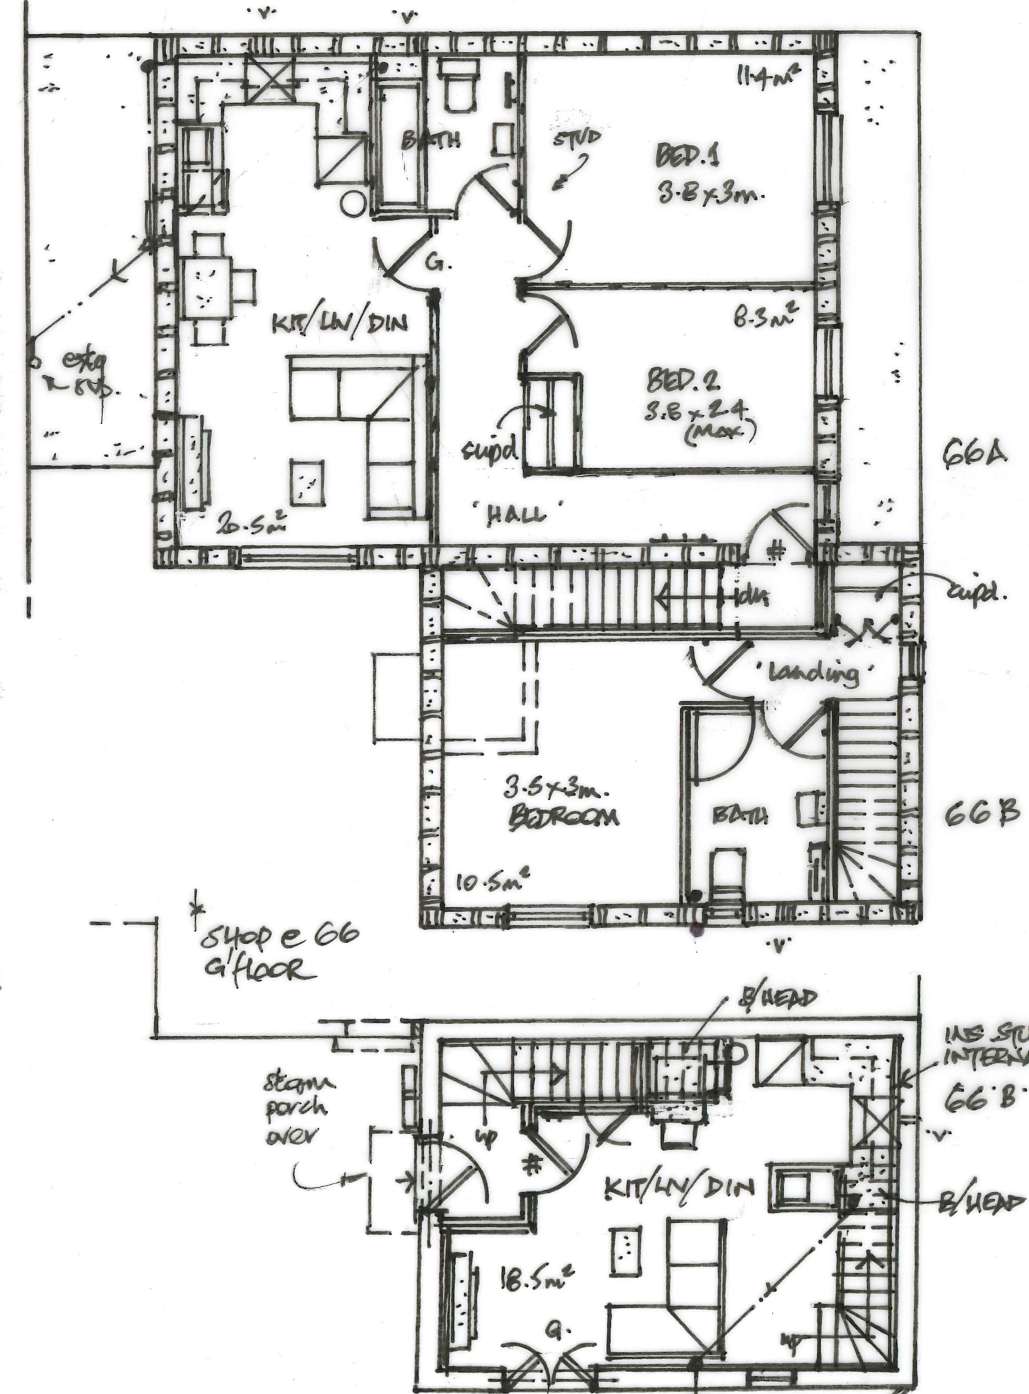

CHANGE OF USE AT GROUND FLOOR STORE 1:100

