


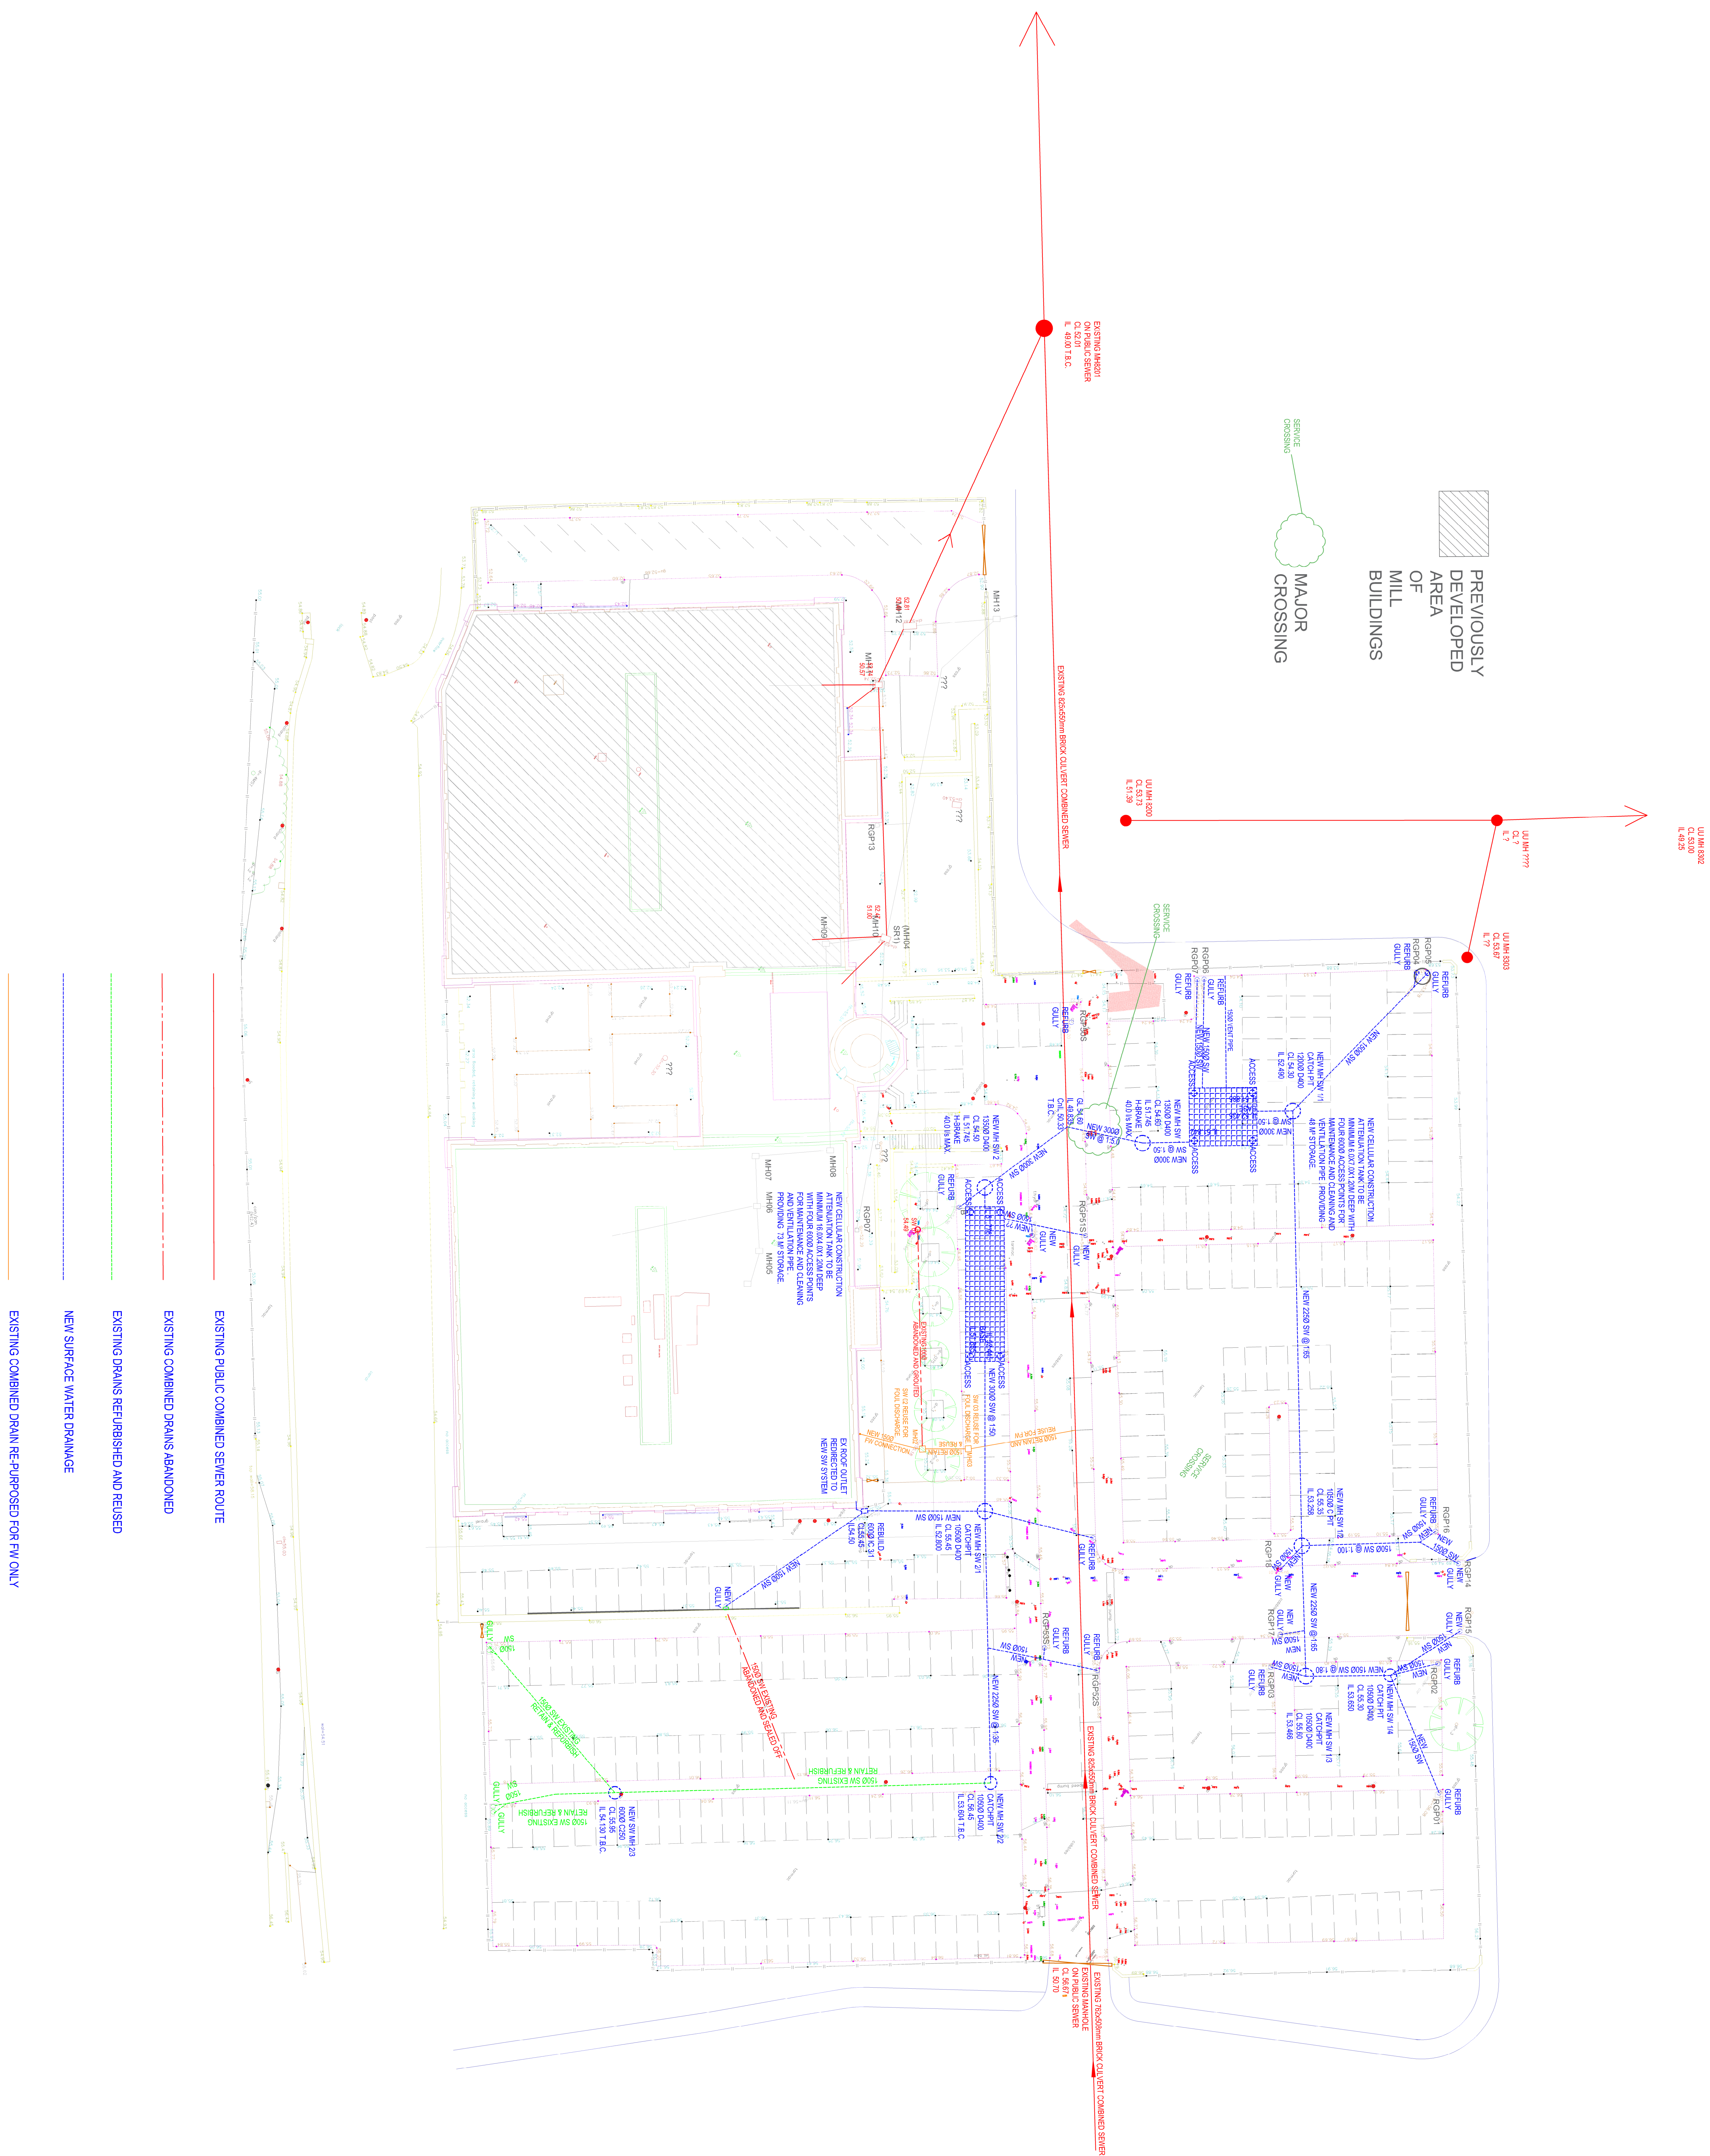

Rev	Details	By	Date
A	DRAINAGE SYSTEMS REDESIGNED	RCH	14.12.2021

Hamilton Technical Services
Civil & Environmental Engineering Consultants

**1 Chiltern Ave.,
Euxton, Chorley,
Lancs., PR7 6NU**

**Tel:- 01257 278938
Mob:- 07977 680913
email:- hamiltoncscsers@gmail.com**

SIGNATURE LIVING
60 VICTORIA STREET
LIVERPOOL, L1 6JD

LOWER VICKERS STREET
MANCHESTER, M40 7LH

PROPOSED REDESIGNED