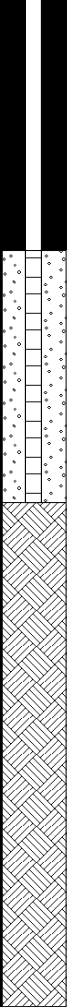
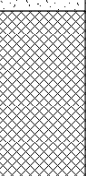
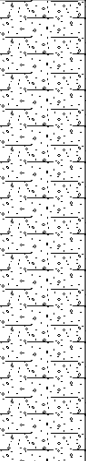


 Earth Environmental & Geotechnical Ltd Houldsworth Mill Business and Arts Centre Houldsworth Street Stockport SK5 6DA					Borehole Log			Borehole No. WS201 Sheet 1 of 1		
Project Name: Kingsley Road, Northenden					Project No. A3939		Co-ords: 382907.00 - 389920.00		Hole Type WS	
Location: Northenden					Level: 33.75		Scale 1:30			
Client: Kingsley Developments Manchester Ltd					Dates: 11/10/2023 - 11/10/2023		Logged By BG			

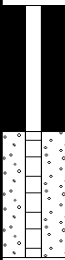
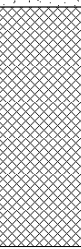
Well	Water Strikes	Samples and In Situ Testing			Depth (m)	Level (m)	Legend	Stratum Description	
		Depth (m)	Type	Results					
					0.05	33.70		MADE GROUND: Grey CONCRETE.	
								MADE GROUND: Black sandy GRAVEL. Sand is fine to coarse. Gravel is fine to coarse subangular ash and slag.	
							PID = 48.66 ppm		
					0.80	32.95		MADE GROUND: Dark brown relict slightly sandy slightly gravelly TOPSOIL. Sand is fine to coarse. Gravel is fine to medium subangular to subrounded redbrick and sandstone.	
					1.10	32.65		Brown slightly clayey gravelly SAND. Sand is fine to coarse. Gravel is fine to medium subrounded sandstone and quartz.	
		1.30						PID = 12.38 ppm	
		1.90							
								PID = 10.11 ppm	
				3.00	30.75	Brown slightly sandy CLAY. Sand is fine to coarse.			
								PID = 3.21 ppm	
				4.00	29.75		Refusal at 4.00m on very stiff clay. End of borehole at 4.00 m		

Remarks

1. Location scanned with CAT prior to excavation.
2. Monitoring standpipe installed; 1m plain, 1m slotted, 2m backfilled with arisings.



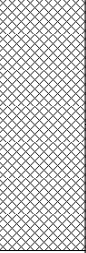
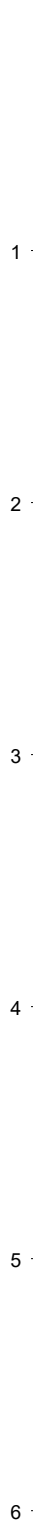
 Earth Environmental & Geotechnical Ltd Houldsworth Mill Business and Arts Centre Houldsworth Street Stockport SK5 6DA					Borehole Log			Borehole No. WS201b Sheet 1 of 1			
Project Name: Kingsley Road, Northenden					Project No. A3939		Co-ords: 382907.00 - 389919.00		Hole Type WS		
Location: Northenden					Level: 33.75		Scale 1:30		Logged By BG		
Client: Kingsley Developments Manchester Ltd					Dates: 11/10/2023 - 11/10/2023						

Well	Water Strikes	Samples and In Situ Testing			Depth (m)	Level (m)	Legend	Stratum Description	
		Depth (m)	Type	Results					
					0.05	33.70		MADE GROUND: Grey CONCRETE.	1
								MADE GROUND: Black sandy GRAVEL. Sand is fine to coarse. Gravel is fine to coarse subangular ash and slag.	
					1.00	32.75		PID = 34.66 ppm End of borehole at 1.00 m	1
									2
									3
									4
									5
									6

Remarks
1. Location scanned with CAT prior to excavation.
2. Monitoring standpipe installed; 0.5m plain, 0.5m slotted.


Earth Environmental & Geotechnical Ltd

 Earth Environmental & Geotechnical Ltd Houldsworth Mill Business and Arts Centre Houldsworth Street Stockport SK5 6DA					Borehole Log			Borehole No. WS202 Sheet 1 of 1		
Project Name: Kingsley Road, Northenden					Project No. A3939		Co-ords: 382892.00 - 389924.00		Hole Type WS	
Location: Northenden					Level: 33.23		Scale 1:30			
Client: Kingsley Developments Manchester Ltd					Dates: 11/10/2023 - 11/10/2023		Logged By BG			
Well	Water Strikes	Samples and In Situ Testing			Depth (m)	Level (m)	Legend	Stratum Description		
		Depth (m)	Type	Results						
					0.25	32.98		MADE GROUND: Orangish brown slightly gravelly SAND. Sand is fine to coarse. Gravel is fine to medium subrounded sandstone.		
								MADE GROUND: Brown sandy clayey GRAVEL. Sand is fine to coarse. Gravel is fine to coarse subangular redbrick and sandstone. Contains red brick cobbles. PID = 54.78 ppm		
		0.90			1.00	32.23		Brown gravelly SAND. Sand is fine to coarse. Gravel is fine to medium subrounded sandstone and quartz. PID = 41.52 ppm		
		1.25			2.00	31.23		NO RECOVERY.		
					2.60	30.63		Brown gravelly SAND. Sand is fine to coarse. Gravel is fine to medium subrounded sandstone and quartz.		
					3.00	30.23				Brown slightly sandy CLAY. Sand is fine to coarse. PID = 6.24 ppm
			4.00	29.23	Refusal at 4.00m on very stiff clay. End of borehole at 4.00 m					
Remarks 1. Location scanned with CAT prior to excavation. 2. Monitoring standpipe installed; 1m plain, 1m slotted, 2m backfilled with arisings.										

 Earth Environmental & Geotechnical Ltd Houldsworth Mill Business and Arts Centre Houldsworth Street Stockport SK5 6DA				Borehole Log				Borehole No. WS202b Sheet 1 of 1	
Project Name: Kingsley Road, Northenden				Project No. A3939		Co-ords: 382892.00 - 389925.00		Hole Type WS	
Location: Northenden				Level: 33.23		Scale 1:30			
Client: Kingsley Developments Manchester Ltd				Dates: 11/10/2023 - 11/10/2023		Logged By BG			
Well	Water Strikes	Samples and In Situ Testing			Depth (m)	Level (m)	Legend	Stratum Description	
		Depth (m)	Type	Results					
					1.00	32.23		MADE GROUND: Brown sandy clayey GRAVEL. Sand is fine to coarse. Gravel is fine to coarse subangular redbrick and sandstone. Contains red brick cobbles. PID = 66.32 ppm	
		End of borehole at 1.00 m							
Remarks 1. Location scanned with CAT prior to excavation. 2. Monitoring standpipe installed; 0.5m plain, 0.5m slotted.									

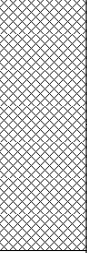
 
 Earth Environmental & Geotechnical Ltd Houldsworth Mill Business and Arts Centre Houldsworth Street Stockport SK5 6DA					Borehole Log			Borehole No. WS203 Sheet 1 of 1		
Project Name: Kingsley Road, Northenden					Project No. A3939		Co-ords: 382885.00 - 389922.00		Hole Type WS	
Location: Northenden					Level: 33.25		Scale 1:30			
Client: Kingsley Developments Manchester Ltd					Dates: 11/10/2023 - 11/10/2023		Logged By BG			
Well	Water Strikes	Samples and In Situ Testing			Depth (m)	Level (m)	Legend	Stratum Description		
		Depth (m)	Type	Results						
					0.30	32.95		MADE GROUND: Orangish brown slightly gravelly SAND. Sand is fine to coarse. Gravel is fine to medium subrounded sandstone.		
					0.70	32.55		MADE GROUND: Brown sandy clayey GRAVEL. Sand is fine to coarse. Gravel is fine to coarse subangular redbrick and sandstone. Contains woody fragments. <i>PID = 67.22 ppm</i>		
					1.00	32.25		Dark brown slightly gravelly SAND. Sand is fine to coarse. Gravel is fine subrounded sandstone.		
		1.10						Brown gravelly SAND. Sand is fine to coarse. Gravel is fine to medium subrounded sandstone and quartz. <i>PID = 41.33 ppm</i>		
		1.50								
										
										
								<i>PID = 42.45 ppm</i>		
										
										
				3.00	30.25		Brown slightly sandy CLAY. Sand is fine to coarse. <i>PID = 18.12 ppm</i>	3		
								4		
							<i>PID = 2.86 ppm</i>	5		
							<i>PID = 0.00 ppm</i>	6		
				5.60	27.65		NO RECOVERY.			
				6.00	27.25		End of borehole at 6.00 m			

Remarks

1. Location scanned with CAT prior to excavation.
2. Monitoring standpipe installed; 1m plain, 2m slotted, 3m backfilled with arisings.



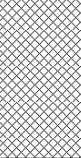
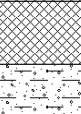
 Earth Environmental & Geotechnical Ltd Houldsworth Mill Business and Arts Centre Houldsworth Street Stockport SK5 6DA					Borehole Log				Borehole No. WS203b Sheet 1 of 1		
Project Name: Kingsley Road, Northenden					Project No. A3939		Co-ords: 382884.00 - 389922.00		Hole Type WS		
Location: Northenden					Level: 33.25		Scale 1:30		Logged By BG		
Client: Kingsley Developments Manchester Ltd					Dates: 11/10/2023 - 11/10/2023						

Well	Water Strikes	Samples and In Situ Testing			Depth (m)	Level (m)	Legend	Stratum Description	
		Depth (m)	Type	Results					
					1.00	32.25		MADE GROUND: Brown sandy clayey GRAVEL. Sand is fine to coarse. Gravel is fine to coarse subangular redbrick and sandstone. Contains concrete cobbles. PID = 56.83 ppm	
								End of borehole at 1.00 m	

Remarks

1. Location scanned with CAT prior to excavation.
2. Monitoring standpipe installed; 0.5m plain, 0.5m slotted.



 Earth Environmental & Geotechnical Ltd Houldsworth Mill Business and Arts Centre Houldsworth Street Stockport SK5 6DA					Borehole Log			Borehole No. WS204 Sheet 1 of 1			
Project Name: Kingsley Road, Northenden					Project No. A3939		Co-ords: 382889.00 - 389930.00		Hole Type WS		
Location: Northenden					Level: 33.24		Scale 1:30				
Client: Kingsley Developments Manchester Ltd					Dates: 11/10/2023 - 11/10/2023		Logged By BG				
Well	Water Strikes	Samples and In Situ Testing			Depth (m)	Level (m)	Legend	Stratum Description			
		Depth (m)	Type	Results							
		0.80			0.65	32.59	 MADE GROUND: Orangish brown slightly gravelly SAND. Sand is fine to coarse. Gravel is fine to medium subrounded sandstone.				
					0.90	32.34		 MADE GROUND: Brown sandy clayey GRAVEL. Sand is fine to coarse. Gravel is fine to coarse subangular redbrick and sandstone. Contains red brick cobbles. PID = 8.47 ppm	1		
					1.40	31.84	 Brown slightly gravelly sandy CLAY. Sand is fine to coarse. Gravel is fine to medium subrounded sandstone.				
		1.80					 Brown sandy GRAVEL. Sand is fine to coarse. Gravel is fine to coarse subrounded sandstone. PID = 53.87 ppm				
					2.40	30.84	 Brown slightly sandy CLAY. Sand is fine to coarse. PID = 22.91 ppm	2			
					3.00	30.24	 Brown sandy GRAVEL. Sand is fine to coarse. Gravel is fine to coarse subrounded sandstone.	3			
					3.20	30.04		 Brown slightly sandy CLAY. Sand is fine to coarse. PID = 9.28 ppm			
					4.00	29.24	 Refusal at 4.00m on very stiff clay. End of borehole at 4.00 m	4			
									5		
								6			
Remarks 1. Location scanned with CAT prior to excavation. 2. Monitoring standpipe installed; 1m plain, 1m slotted, 2m backfilled with arisings.										 Earth Environmental & Geotechnical Ltd Houldsworth Mill Business and Arts Centre Houldsworth Street Stockport SK5 6DA	



Borehole Log

WS204b

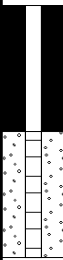
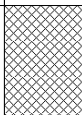
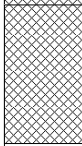
Sheet 1 of 1

Project No.
A3939

Hole Type	WS
-----------	----

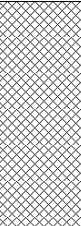
Scale
1:30

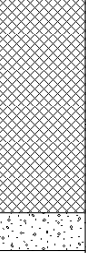
Logged By
BG

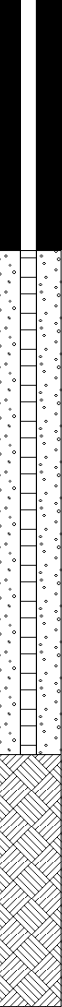
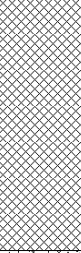
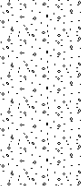
Well	Water Strikes	Samples and In Situ Testing			Depth (m)	Level (m)	Legend	Stratum Description	
		Depth (m)	Type	Results					
					0.45	32.79		MADE GROUND: Orangish brown slightly gravelly SAND. Sand is fine to coarse. Gravel is fine to medium subrounded sandstone.	
					1.00	32.24		MADE GROUND: Brown sandy clayey GRAVEL. Sand is fine to coarse. Gravel is fine to coarse subangular redbrick and sandstone. Contains red brick cobbles. <u>PID = 247.60 ppm</u>	
							-----End of borehole at 1.00 m		1
									2
									3
									4
									5
									6

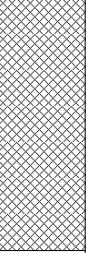
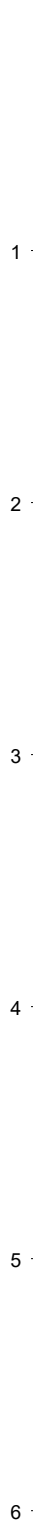
1. Location scanned with CAT prior to excavation.
2. Monitoring standpipe installed; 0.5m plain, 0.5m slotted.



 Earth Environmental & Geotechnical Ltd Houldsworth Mill Business and Arts Centre Houldsworth Street Stockport SK5 6DA					Borehole Log			Borehole No. WS205 Sheet 1 of 1			
Project Name: Kingsley Road, Northenden					Project No. A3939		Co-ords: 382892.00 - 389945.00		Hole Type WS		
Location: Northenden					Level: 33.41		Scale 1:30		Logged By BG		
Client: Kingsley Developments Manchester Ltd					Dates: 10/10/2023 - 10/10/2023						
Well	Water Strikes	Samples and In Situ Testing			Depth (m)	Level (m)	Legend	Stratum Description			
		Depth (m)	Type	Results							
		0.70			0.90	32.51		MADE GROUND: Brown sandy clayey GRAVEL. Sand is fine to coarse. Gravel is fine to coarse subangular redbrick and sandstone. PID = 0.00 ppm			
					1.00	32.41				Light grey CONCRETE. Hole abandoned at 1.00m due to concrete slab. End of borehole at 1.00 m	
									1		
									2		
									3		
									4		
									5		
									6		
Remarks 1. Location scanned with CAT prior to excavation. 2. No monitoring install; backfilled with arisings.										 Earth Environmental & Geotechnical Ltd Houldsworth Mill Business and Arts Centre Houldsworth Street Stockport SK5 6DA	

 Earth Environmental & Geotechnical Ltd Houldsworth Mill Business and Arts Centre Houldsworth Street Stockport SK5 6DA				Borehole Log				Borehole No. WS205b Sheet 1 of 1	
Project Name: Kingsley Road, Northenden				Project No. A3939		Co-ords: 382892.00 - 389943.00		Hole Type WS	
Location: Northenden				Level: 33.41		Scale 1:30			
Client: Kingsley Developments Manchester Ltd				Dates: 10/10/2023 - 10/10/2023		Logged By BG			
Well	Water Strikes	Samples and In Situ Testing			Depth (m)	Level (m)	Legend	Stratum Description	
		Depth (m)	Type	Results					
					0.85	32.56		MADE GROUND: Brown sandy clayey GRAVEL. Sand is fine to coarse. Gravel is fine to coarse subangular redbrick and sandstone. PID = 0.00 ppm	
					1.00	32.41		Dark brown slightly gravelly SAND. Sand is fine to coarse. Gravel is fine subrounded sandstone. End of borehole at 1.00 m	1
									2
									3
									4
									5
									6
Remarks 1. Location scanned with CAT prior to excavation. 2. Monitoring standpipe installed; 0.5m plain, 0.5m slotted.									 Earth Environmental & Geotechnical Ltd Houldsworth Mill Business and Arts Centre Houldsworth Street Stockport SK5 6DA

 Earth Environmental & Geotechnical Ltd Houldsworth Mill Business and Arts Centre Houldsworth Street Stockport SK5 6DA				Borehole Log				Borehole No. WS206 Sheet 1 of 1	
Project Name: Kingsley Road, Northenden				Project No. A3939		Co-ords: 382893.00 - 389962.00		Hole Type WS	
Location: Northenden				Level: 33.17		Scale 1:30			
Client: Kingsley Developments Manchester Ltd				Dates: 10/10/2023 - 10/10/2023		Logged By BG			
Well	Water Strikes	Samples and In Situ Testing			Depth (m)	Level (m)	Legend	Stratum Description	
		Depth (m)	Type	Results					
		1.70			1.00	32.17		MADE GROUND: Brown sandy clayey GRAVEL. Sand is fine to coarse. Gravel is fine to coarse subangular redbrick and sandstone. PID = 3.67 ppm	
					1.75	31.42		Brown gravelly SAND. Sand is fine to coarse. Gravel is fine to medium subrounded sandstone and quartz.	
					2.00	31.17		Orangish brown SAND. Sand is fine to coarse. PID = 0.00 ppm	
								NO RECOVERY.	
					2.70	30.47		Dark brown gravelly SAND. Sand is fine to coarse. Gravel is fine to medium subrounded sandstone and quartz.	
					3.00	30.17		Dark brown gravelly SAND. Sand is fine to coarse. Gravel is fine to medium subrounded sandstone and quartz. PID = 0.00 ppm NO RECOVERY.	
					4.00	29.17		Refusal at 4.00m. End of borehole at 4.00 m	
Remarks 1. Location scanned with CAT prior to excavation. 2. Monitoring standpipe installed; 1m plain, 2m slotted, 1m backfilled with arisings.									

 Earth Environmental & Geotechnical Ltd Houldsworth Mill Business and Arts Centre Houldsworth Street Stockport SK5 6DA				Borehole Log				Borehole No. WS206b Sheet 1 of 1	
Project Name: Kingsley Road, Northenden				Project No. A3939		Co-ords: 382893.00 - 389959.00		Hole Type WS	
Location: Northenden				Level: 33.14		Scale 1:30			
Client: Kingsley Developments Manchester Ltd				Dates: 10/10/2023 - 10/10/2023		Logged By BG			
Well	Water Strikes	Samples and In Situ Testing			Depth (m)	Level (m)	Legend	Stratum Description	
		Depth (m)	Type	Results					
					1.00	32.14		MADE GROUND: Brown sandy clayey GRAVEL. Sand is fine to coarse. Gravel is fine to coarse subangular redbrick and sandstone. PID = 0.00 ppm	
		End of borehole at 1.00 m							
Remarks 1. Location scanned with CAT prior to excavation. 2. Monitoring standpipe installed; 0.5m plain, 0.5m slotted.									



Borehole Log

WS207

Sheet 1 of 1

Project No.
A3939

Co-ords: 382892.00 - 389973.00

Hole Type	WS
-----------	----

Level:	32.99
--------	-------

Scale
1:30

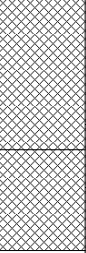
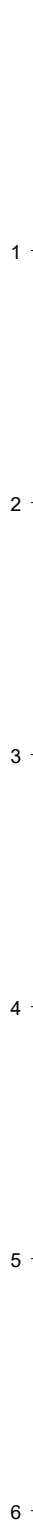
Dates: 10/10/2023 - 10/10/2023

Logged By
BG

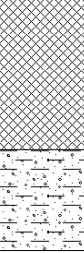
 
[illegible]

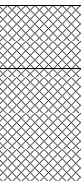
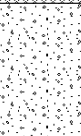
1. Location scanned with CAT prior to excavation.
2. Monitoring standpipe installed; 1m plain, 3m slotted.



 Earth Environmental & Geotechnical Ltd Houldsworth Mill Business and Arts Centre Houldsworth Street Stockport SK5 6DA				Borehole Log				Borehole No. WS207b Sheet 1 of 1	
Project Name: Kingsley Road, Northenden				Project No. A3939		Co-ords: 382892.00 - 389974.00		Hole Type WS	
Location: Northenden				Level: 32.99		Scale 1:30			
Client: Kingsley Developments Manchester Ltd				Dates: 10/10/2023 - 10/10/2023		Logged By BG			
Well	Water Strikes	Samples and In Situ Testing			Depth (m)	Level (m)	Legend	Stratum Description	
		Depth (m)	Type	Results					
					0.60	32.39		MADE GROUND: Brown sandy clayey GRAVEL. Sand is fine to coarse. Gravel is fine to coarse subangular redbrick and sandstone. PID = 9.07 ppm	
					1.00	31.99		MADE GROUND: Black slightly sandy gravelly CLAY. Sand is fine to coarse. Gravel is fine to coarse subangular ash and slag. PID = 137.8 ppm End of borehole at 1.00 m	
Remarks 1. Location scanned with CAT prior to excavation. 2. Monitoring standpipe installed; 0.5m plain, 0.5m slotted.									 Earth Environmental & Geotechnical Ltd Houldsworth Mill Business and Arts Centre Houldsworth Street Stockport SK5 6DA

 Earth Environmental & Geotechnical Ltd Houldsworth Mill Business and Arts Centre Houldsworth Street Stockport SK5 6DA				Borehole Log				Borehole No. WS208 Sheet 1 of 1	
Project Name: Kingsley Road, Northenden				Project No. A3939		Co-ords: 382906.00 - 389961.00		Hole Type WS	
Location: Northenden				Level: 32.98		Scale 1:30			
Client: Kingsley Developments Manchester Ltd				Dates: 10/10/2023 - 10/10/2023		Logged By BG			
Well	Water Strikes	Samples and In Situ Testing			Depth (m)	Level (m)	Legend	Stratum Description	
		Depth (m)	Type	Results					
					0.45	32.53		MADE GROUND: Brown sandy clayey GRAVEL. Sand is fine to coarse. Gravel is fine to coarse subangular redbrick and sandstone.	
					0.80			Brown slightly gravelly sandy CLAY. Sand is fine to coarse. Gravel is fine to medium subrounded sandstone. <i>PID = 7.90 ppm</i>	
					1.00	31.98		Brown gravelly SAND. Sand is fine to coarse. Gravel is fine to medium subrounded sandstone and quartz. <i>PID = 33.44 ppm</i>	1
					1.80	31.18		Brown slightly sandy CLAY. Sand is fine to coarse. <i>PID = 9.39 ppm</i>	2
					3.00	29.98		NO RECOVERY.	3
					3.30	29.68		Brown slightly sandy CLAY. Sand is fine to coarse. <i>PID = 14.74 ppm</i>	
					3.80	29.18		NO RECOVERY.	
					4.00	28.98		<i>Refusal at 4.00m on very stiff clay.</i> End of borehole at 4.00 m	4
Remarks 1. Location scanned with CAT prior to excavation. 2. Monitoring standpipe installed; 1m plain, 1m slotted, 2m backfilled with arisings.									 Earth Environmental & Geotechnical Ltd Houldsworth Mill Business and Arts Centre Houldsworth Street Stockport SK5 6DA

 Earth Environmental & Geotechnical Ltd Houldsworth Mill Business and Arts Centre Houldsworth Street Stockport SK5 6DA				Borehole Log				Borehole No. WS208b Sheet 1 of 1	
Project Name: Kingsley Road, Northenden				Project No. A3939		Co-ords: 382907.00 - 389961.00		Hole Type WS	
Location: Northenden				Level: 32.98		Scale 1:30			
Client: Kingsley Developments Manchester Ltd				Dates: 10/10/2023 - 10/10/2023		Logged By BG			
Well	Water Strikes	Samples and In Situ Testing			Depth (m)	Level (m)	Legend	Stratum Description	
		Depth (m)	Type	Results					
					0.60	32.38		MADE GROUND: Brown sandy clayey GRAVEL. Sand is fine to coarse. Gravel is fine to coarse subangular redbrick and sandstone. PID = 5.71 ppm	
					1.00	31.98		Brown slightly gravelly sandy CLAY. Sand is fine to coarse. Gravel is fine to medium subrounded sandstone. End of borehole at 1.00 m	
Remarks 1. Location scanned with CAT prior to excavation. 2. Monitoring standpipe installed; 0.5m plain, 0.5m slotted.									 Earth Environmental & Geotechnical Ltd Houldsworth Mill Business and Arts Centre Houldsworth Street Stockport SK5 6DA

 Earth Environmental & Geotechnical Ltd Houldsworth Mill Business and Arts Centre Houldsworth Street Stockport SK5 6DA					Borehole Log			Borehole No. WS209 Sheet 1 of 1			
Project Name: Kingsley Road, Northenden					Project No. A3939		Co-ords: 382904.00 - 389947.00		Hole Type WS		
Location: Northenden					Level: 33.14		Scale 1:30				
Client: Kingsley Developments Manchester Ltd					Dates: 09/10/2023 - 09/10/2023		Logged By BG				
Well	Water Strikes	Samples and In Situ Testing			Depth (m)	Level (m)	Legend	Stratum Description			
		Depth (m)	Type	Results							
		1.50			0.25	32.89		MADE GROUND: Light grey sandy GRAVEL. Sand is fine to coarse. Gravel to fine to coarse subangular concrete.			
					1.15	31.99		MADE GROUND: Reddish brown sandy GRAVEL. Sand is fine to coarse. Gravel is fine to coarse subangular redbrick. Contains redbrick cobbles. PID = 19.36 ppm			
					1.70	31.44		Brown gravelly SAND. Sand is fine to coarse. Gravel is fine to medium subrounded sandstone and quartz.			
					2.00	31.14		Dark grey sandy GRAVEL. Sand is fine to coarse. Gravel is fine to coarse subrounded sandstone. PID = 34.40 ppm			
								Brown slightly sandy CLAY. Sand is fine to coarse. PID = 32.45 ppm			
				PID = 9.06 ppm							
				4.00	29.14	Refusal at 4.00m on very stiff clay. End of borehole at 4.00 m					
Remarks 1. Location scanned with CAT prior to excavation. 2. Monitoring standpipe installed; 1m plain, 1m slotted, 2m backfilled with arisings.										 Earth Environmental & Geotechnical Ltd Houldsworth Mill Business and Arts Centre Houldsworth Street Stockport SK5 6DA	



Borehole Log

WS209b

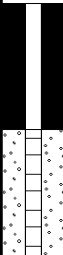
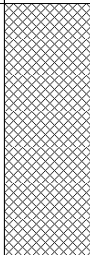
Sheet 1 of 1

Project No.
A3939

Hole Type	WS
-----------	----

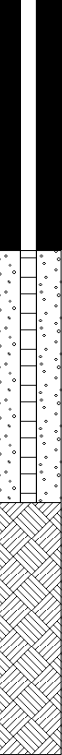
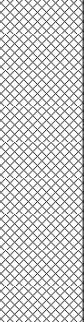
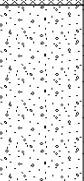
Scale
1:30

Logged By
BG

Well	Water Strikes	Samples and In Situ Testing			Depth (m)	Level (m)	Legend	Stratum Description			
		Depth (m)	Type	Results							
					1.00	32.14		MADE GROUND: Brown sandy clayey GRAVEL. Sand is fine to coarse. Gravel is fine to coarse subangular redbrick and sandstone.			
								PID = 21.40 ppm			
										End of borehole at 1.00 m	1
											2
											3
											4
								5			
									6		

1. Location scanned with CAT prior to excavation.
2. Monitoring standpipe installed; 0.5m plain, 0.5m slotted.

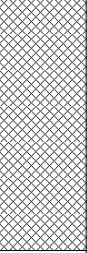
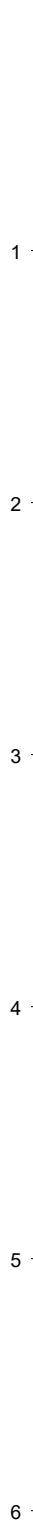


 Earth Environmental & Geotechnical Ltd Houldsworth Mill Business and Arts Centre Houldsworth Street Stockport SK5 6DA					Borehole Log			Borehole No. WS210 Sheet 1 of 1		
Project Name: Kingsley Road, Northenden					Project No. A3939		Co-ords: 382903.00 - 389940.00		Hole Type WS	
Location: Northenden					Level: 33.29		Scale 1:30			
Client: Kingsley Developments Manchester Ltd					Dates: 09/10/2023 - 09/10/2023		Logged By BG			
Well	Water Strikes	Samples and In Situ Testing			Depth (m)	Level (m)	Legend	Stratum Description		
		Depth (m)	Type	Results						
		0.60					 MADE GROUND: Brown sandy clayey GRAVEL. Sand is fine to coarse. Gravel is fine to coarse subangular redbrick and sandstone. PID = 48.69 ppm	1		
					1.30	31.99	 Brown gravelly SAND. Sand is fine to coarse. Gravel is fine to medium subrounded sandstone and quartz. PID = 20.22 ppm	2		
					2.00	31.29	 Brown slightly sandy CLAY. Sand is fine to coarse. PID = 96.23 ppm	3		
					3.00	30.29	Refusal at 3.00m on very stiff clay. End of borehole at 3.00 m	4		
								5		
								6		

Remarks

1. Location scanned with CAT prior to excavation.
2. Monitoring standpipe installed; 1m plain, 1m slotted, 1m backfilled with arisings.



 Earth Environmental & Geotechnical Ltd Houldsworth Mill Business and Arts Centre Houldsworth Street Stockport SK5 6DA				Borehole Log				Borehole No. WS210b Sheet 1 of 1	
Project Name: Kingsley Road, Northenden				Project No. A3939		Co-ords: 382904.00 - 389940.00		Hole Type WS	
Location: Northenden				Level: 33.29		Scale 1:30			
Client: Kingsley Developments Manchester Ltd				Dates: 09/10/2023 - 09/10/2023		Logged By BG			
Well	Water Strikes	Samples and In Situ Testing			Depth (m)	Level (m)	Legend	Stratum Description	
		Depth (m)	Type	Results					
					1.00	32.29		MADE GROUND: Brown sandy clayey GRAVEL. Sand is fine to coarse. Gravel is fine to coarse subangular redbrick and sandstone. PID = 74.44 ppm	
		End of borehole at 1.00 m							
Remarks 1. Location scanned with CAT prior to excavation. 2. Monitoring standpipe installed; 0.5m plain, 0.5m slotted.									