
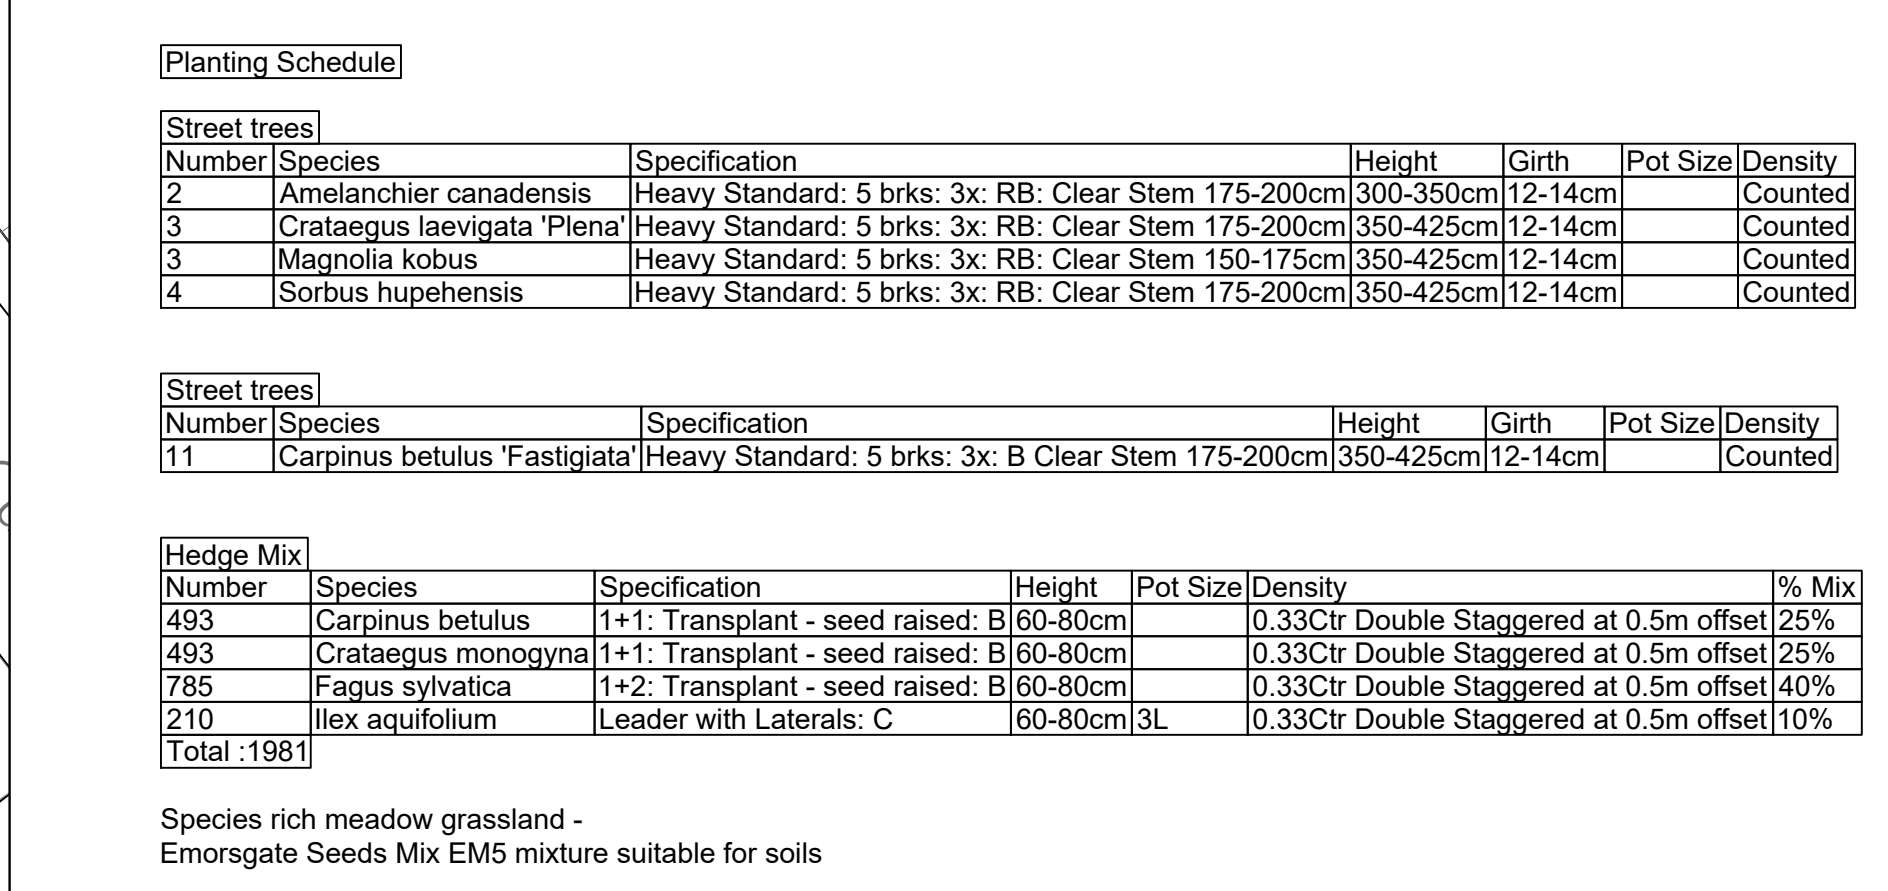


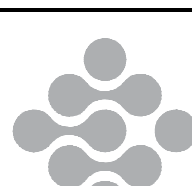

- | | | | | | | |
|---|-------------------------------|------------|----------|---|-----------|------|
| B | Redrow based on layout change | | 04/11/22 | AM | 12 | 14 |
| A | Hedge species amended | | 11/08/22 | PM | 12 | 14 |
| CLIENT | | | | | | |
| GUINNESS PARTNERSHIP | | | | | | |
| PROJECT | | | | | | |
| DAM HEAD AND WHITE MOSS | | | | | | |
| DRAWING TITLE | | | | | | |
| PLANTING PLAN | | | | | | |
| ORIGINAL | | | REV | | TEXT CODE | |
| GM12467-002 | | | B | | | |
| GRID SIZE | | SCALE | | DATE | | |
| A0 | | 1:250 | | 16/12/2022 | | |
| DRAWN BY | | CHECKED BY | | APPROVED BY | | |
| AB | | JW | | LG | | |
|  | | | |  | | |