


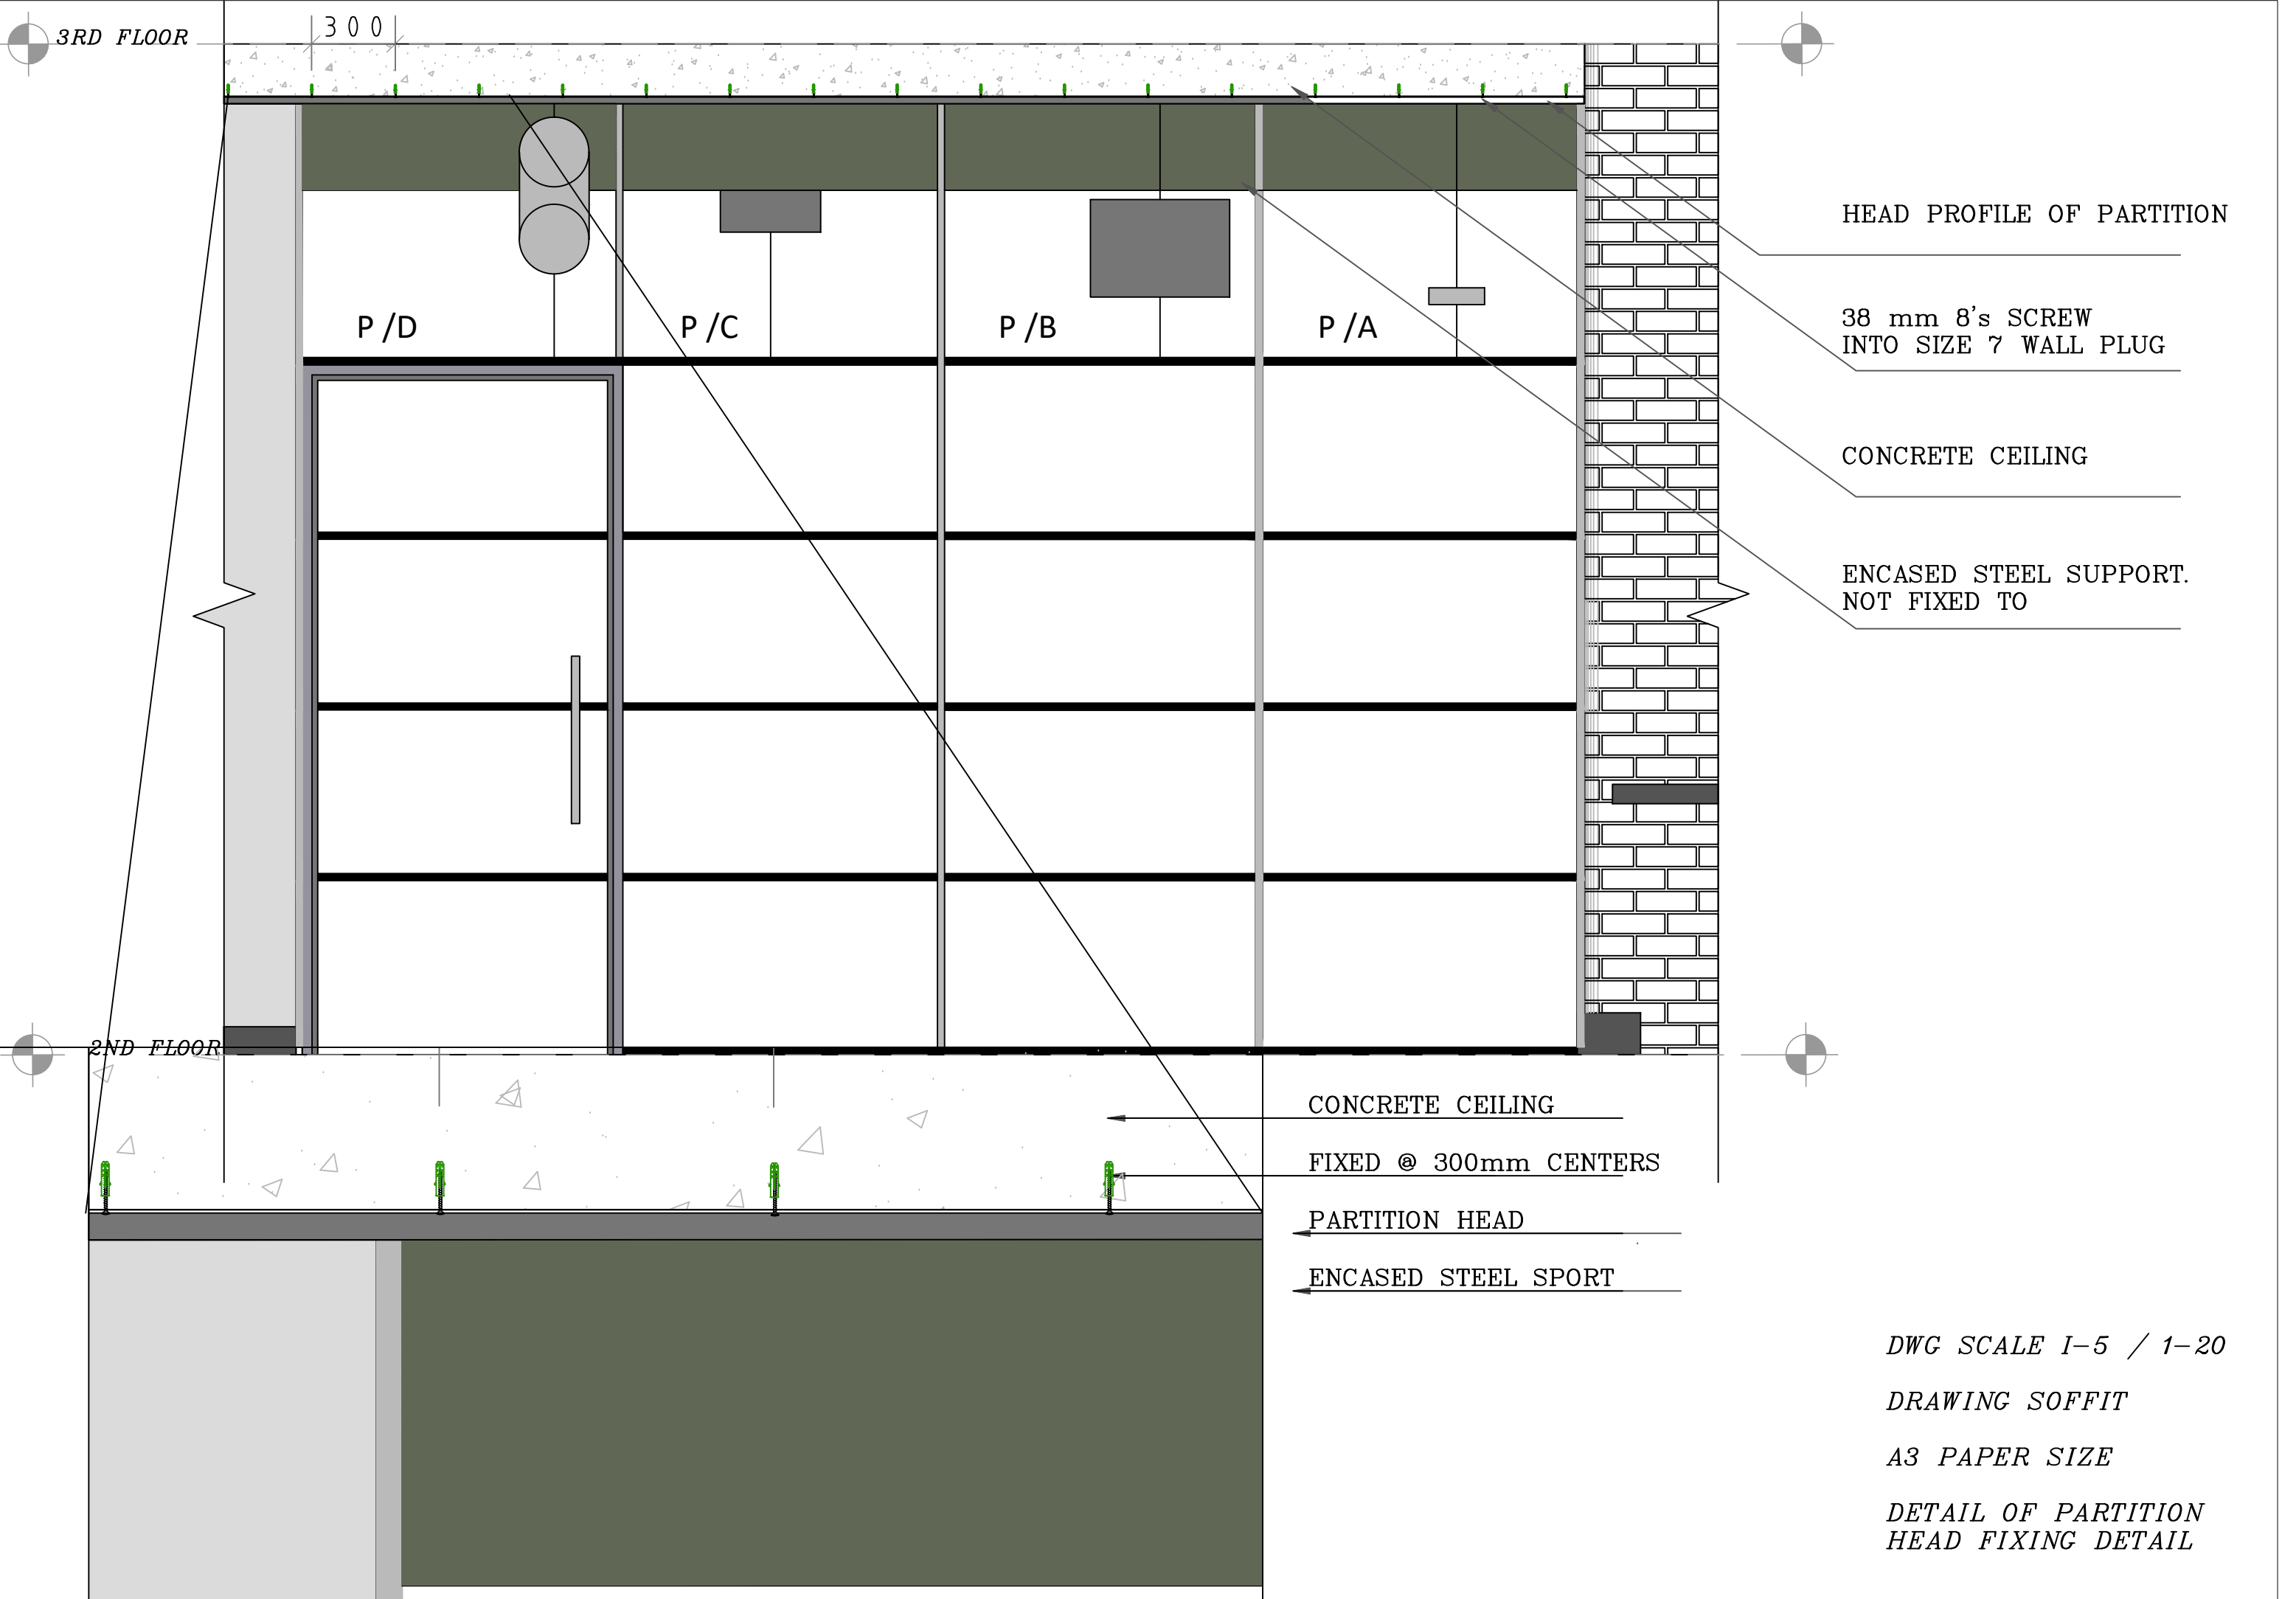

3RD FLOOR

300

HEAD PROFILE OF PARTITION

38 mm 8's SCREW
INTO SIZE 7 WALL PLUG

CONCRETE CEILING

ENCASED STEEL SUPPORT.
NOT FIXED TO

2ND FLOOR

CONCRETE CEILING
FIXED @ 300mm CENTERS
PARTITION HEAD
ENCASED STEEL SPORT

DWG SCALE 1-5 / 1-20
DRAWING SOFFIT
A3 PAPER SIZE
DETAIL OF PARTITION
HEAD FIXING DETAIL