
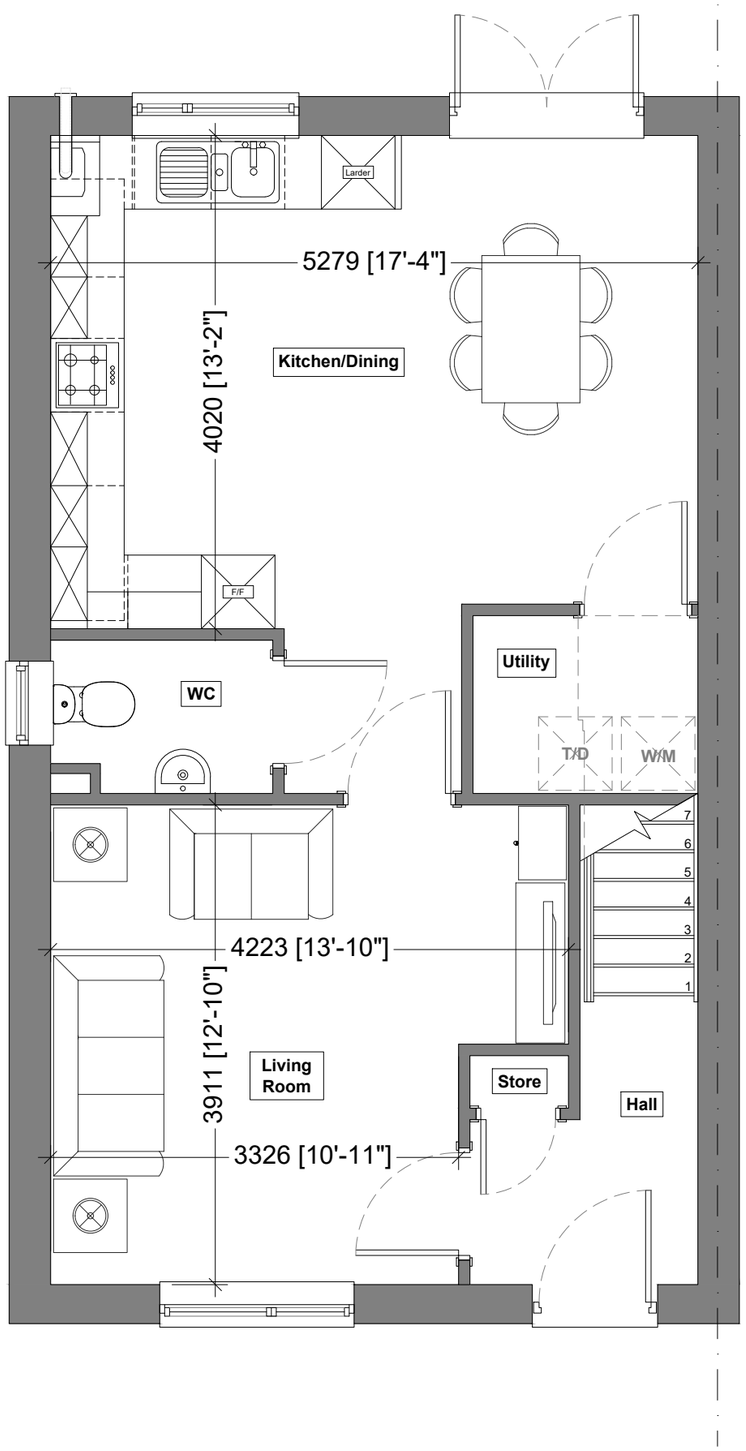


Ground Floor

Scale - 1:50

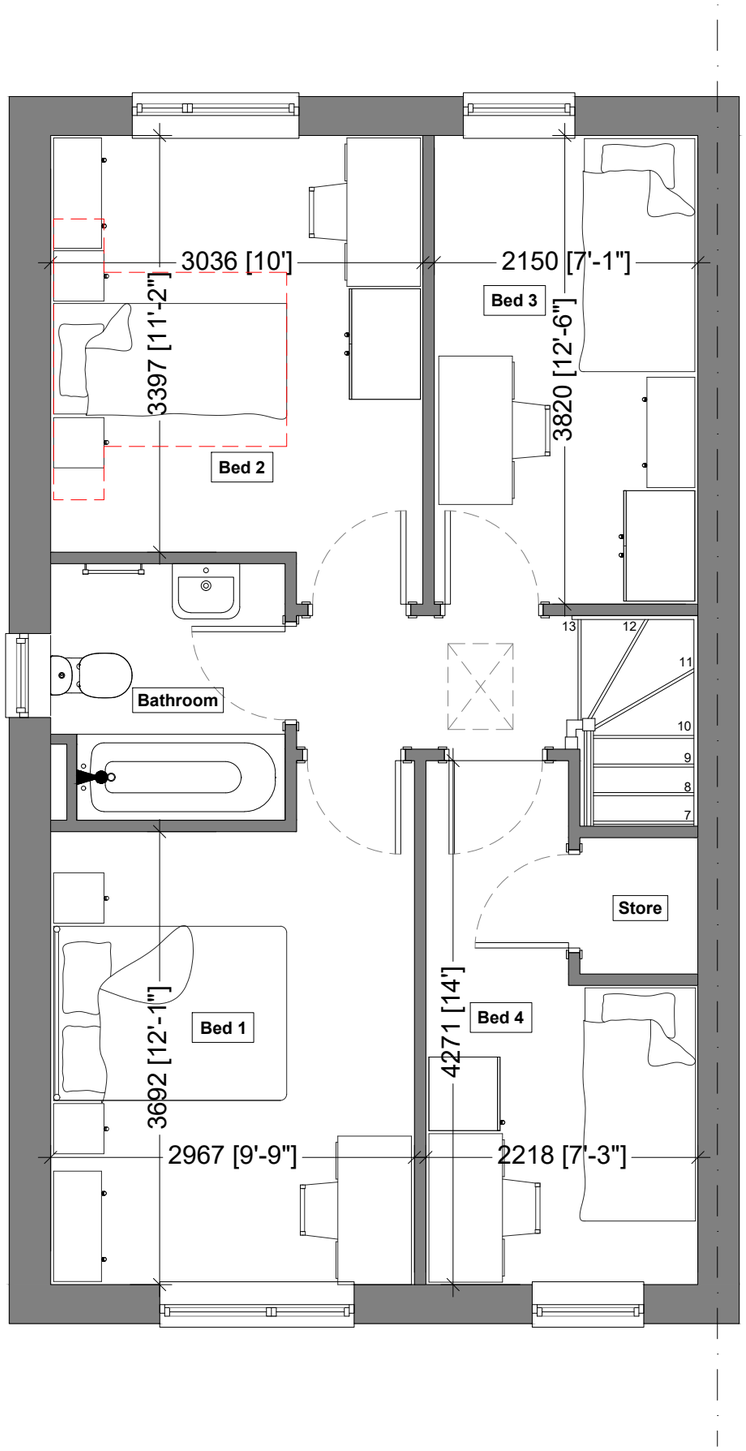

First Floor

Scale - 1:50

0 0.5 1 1.5 2.5 m

SCALE BAR 1:50

Z:\008 Mount Road, Gorton\01. Architects\02. Drawings\House Types\House Type Planning Pack\Mount Road House Type Planning Pack.dwg

EMERSON-PLN-01

EMERSON - 4B/5P
98.88m²/1064sqft

PLEASE NOTE THAT THE FURNITURE LAYOUTS ARE INDICATIVE ONLY

THIS HOUSE TYPE CONFORMS TO THE REQUIREMENTS OF NDSS
(Dashed red line denotes potential double bed space outside of the parameters of NDSS)

1st Floor, 103 Dalton Avenue, Birchwood Park, Warrington WA3 6YE
T: 01925 363108 W: www.kellenhomes.com

KELLEN HOMES