

Bruntwood

Citylabs 2.0 Campus MFT – 15734

Planning Drawing



Thursday, 9 November

Revisions

16-08-2022_V1
03-10-2022_V2
21-11-2022_V3
12-12-2022_V4
09-11-2023_V5

Drawing State

Planning

Dimensions for SN03




- 01 - EXT-03 - Digital Totems**
- Internal welded mild steel frame with folded, welded and dressed aluminium powder coated black and verometal
 - Black header panels to have fret cut and flush fitted Matt 069 opal acrylic, internally LED illuminated (LUZ approx. 200 candela / m2) on two elevations.
 - Recessed internally illuminated 069 opal acrylic keyline dividing header section from main body of totem.
 - 2no back to back 43" outdoor IP65 rated screens.
 - 4G router housed within body of totem for digital content.
 - 400mm wide elevations of totem to have external grade high tac plotted matt white vinyl directional content.
-
- Size: 2200mm x 800mm x 400mm
 - Quantity: 1

Planning


Vinyl	M7-101M Matt White
Paint	PC Interpon D2525 Noir 2100
Print	NA
Scale	1 : 10
Rev	1

Dimensions for SN03

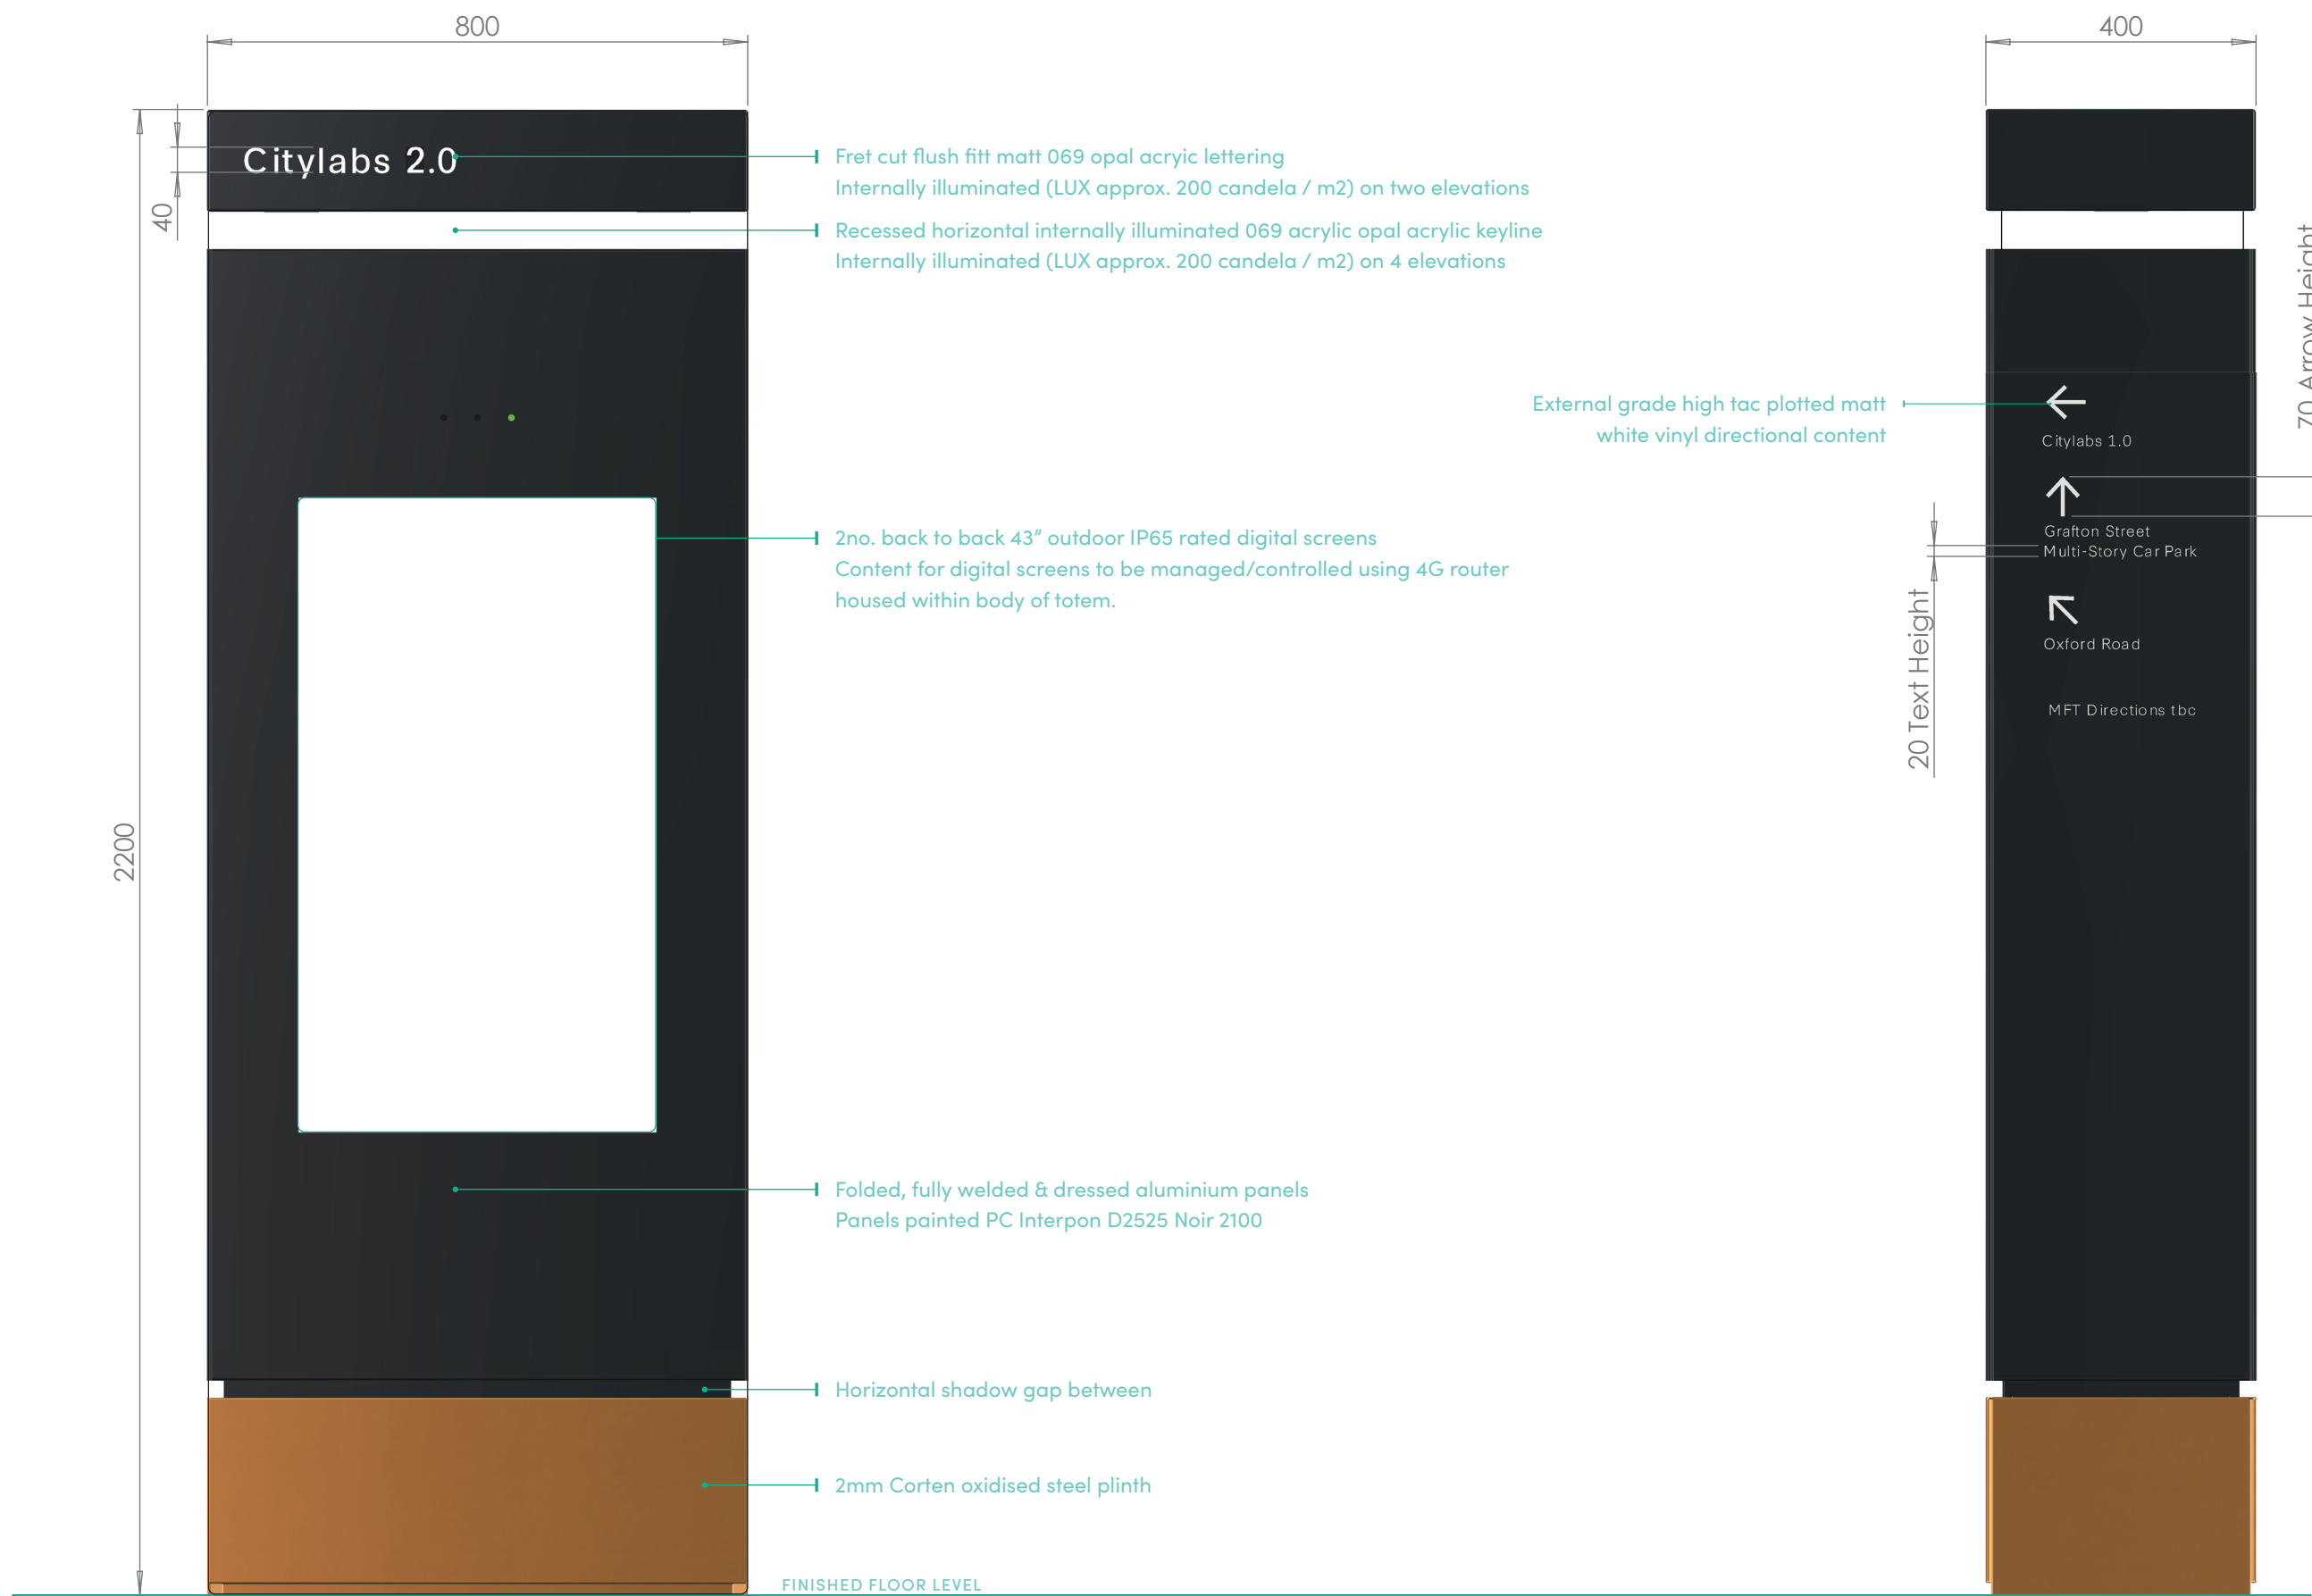

- 01 - EXT-03 - Digital Totems**
- Internal welded mild steel frame with folded, welded and dressed aluminium powder coated black and verometal
 - Black header panels to have fret cut and flush fitted Matt 069 opal acrylic, internally LED illuminated (LUZ approx. 200 candela / m2) on two elevations.
 - Recessed internally illuminated 069 opal acrylic keyline dividing header section from main body of totem.
 - 2no back to back 43" outdoor IP65 rated screens.
 - 4G router housed within body of totem for digital content.
 - 400mm wide elevations of totem to have external grade high tac plotted matt white vinyl directional content.
-
- Size: 2200mm x 800mm x 400mm
 - Quantity: 1


Planning	
Vinyl	M7-101M Matt White
Paint	PC Interpon D2525 Noir 2100
Print	NA
Scale	1 : 10
Rev	1

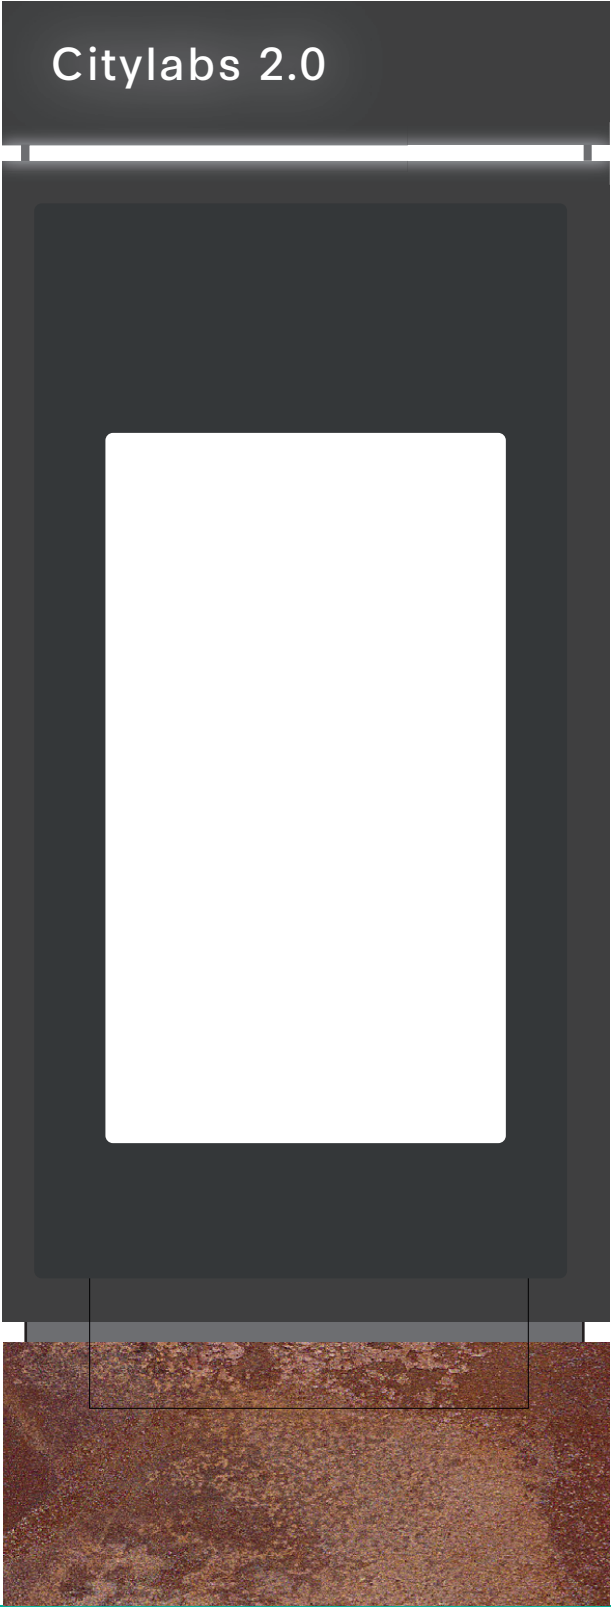

SIDE A



SIDE B

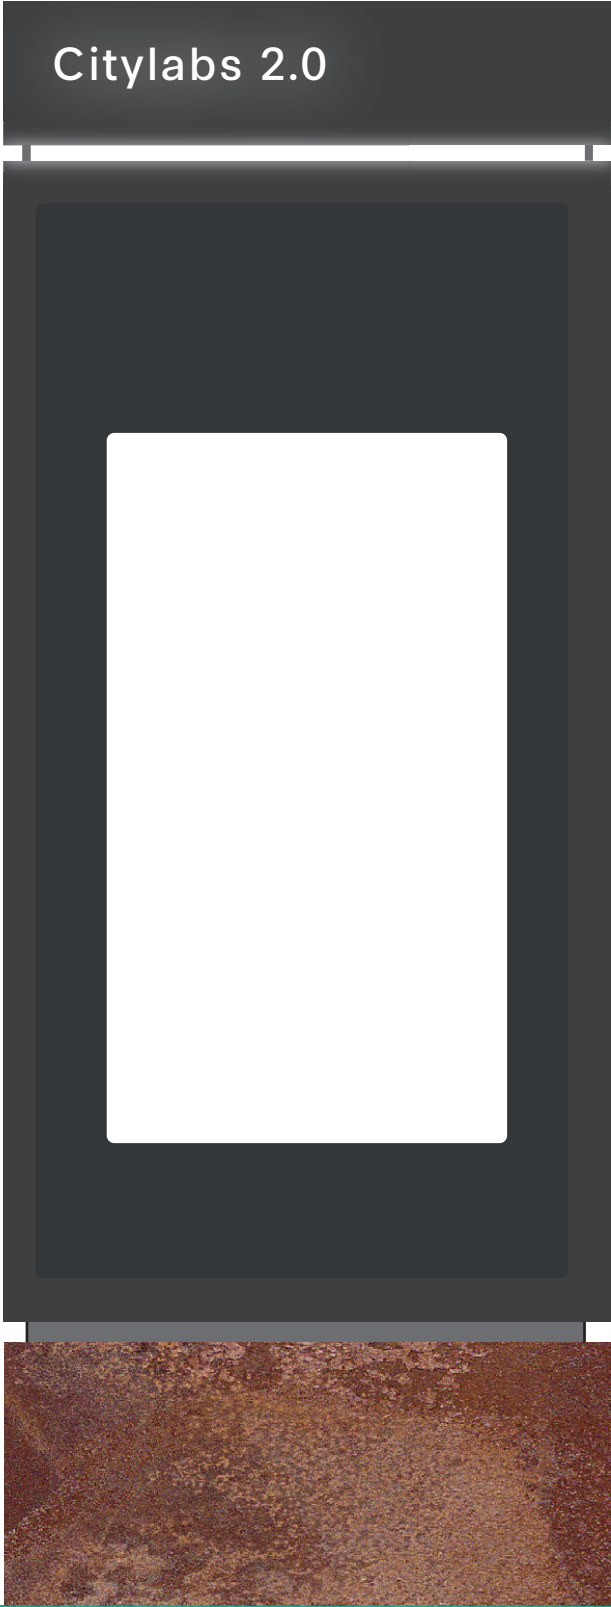

SIDE C




SIDE D

- 01 - EXT-03 - Digital Totems**
- Internal welded mild steel frame with folded, welded and dressed aluminium powder coated black and verometal
 - Black header panels to have fret cut and flush fitted Matt 069 opal acrylic, internally LED illuminated (LUZ approx. 200 candela / m2) on two elevations.
 - Recessed internally illuminated 069 opal acrylic keyline dividing header section from main body of totem.
 - 2no back to back 43" outdoor IP65 rated screens.
 - 4G router housed within body of totem for digital content.
 - 400mm wide elevations of totem to have external grade high tac plotted matt white vinyl directional content.
-
- Size: 2200mm x 800mm x 400mm
 - Quantity: 1

Planning

- Vinyl** M7-101M Matt White
- Paint** PC Interpon D2525 Noir 2100
- Print** NA
- Scale** 1 : 10
- Rev** 1

Dimensions for SN06

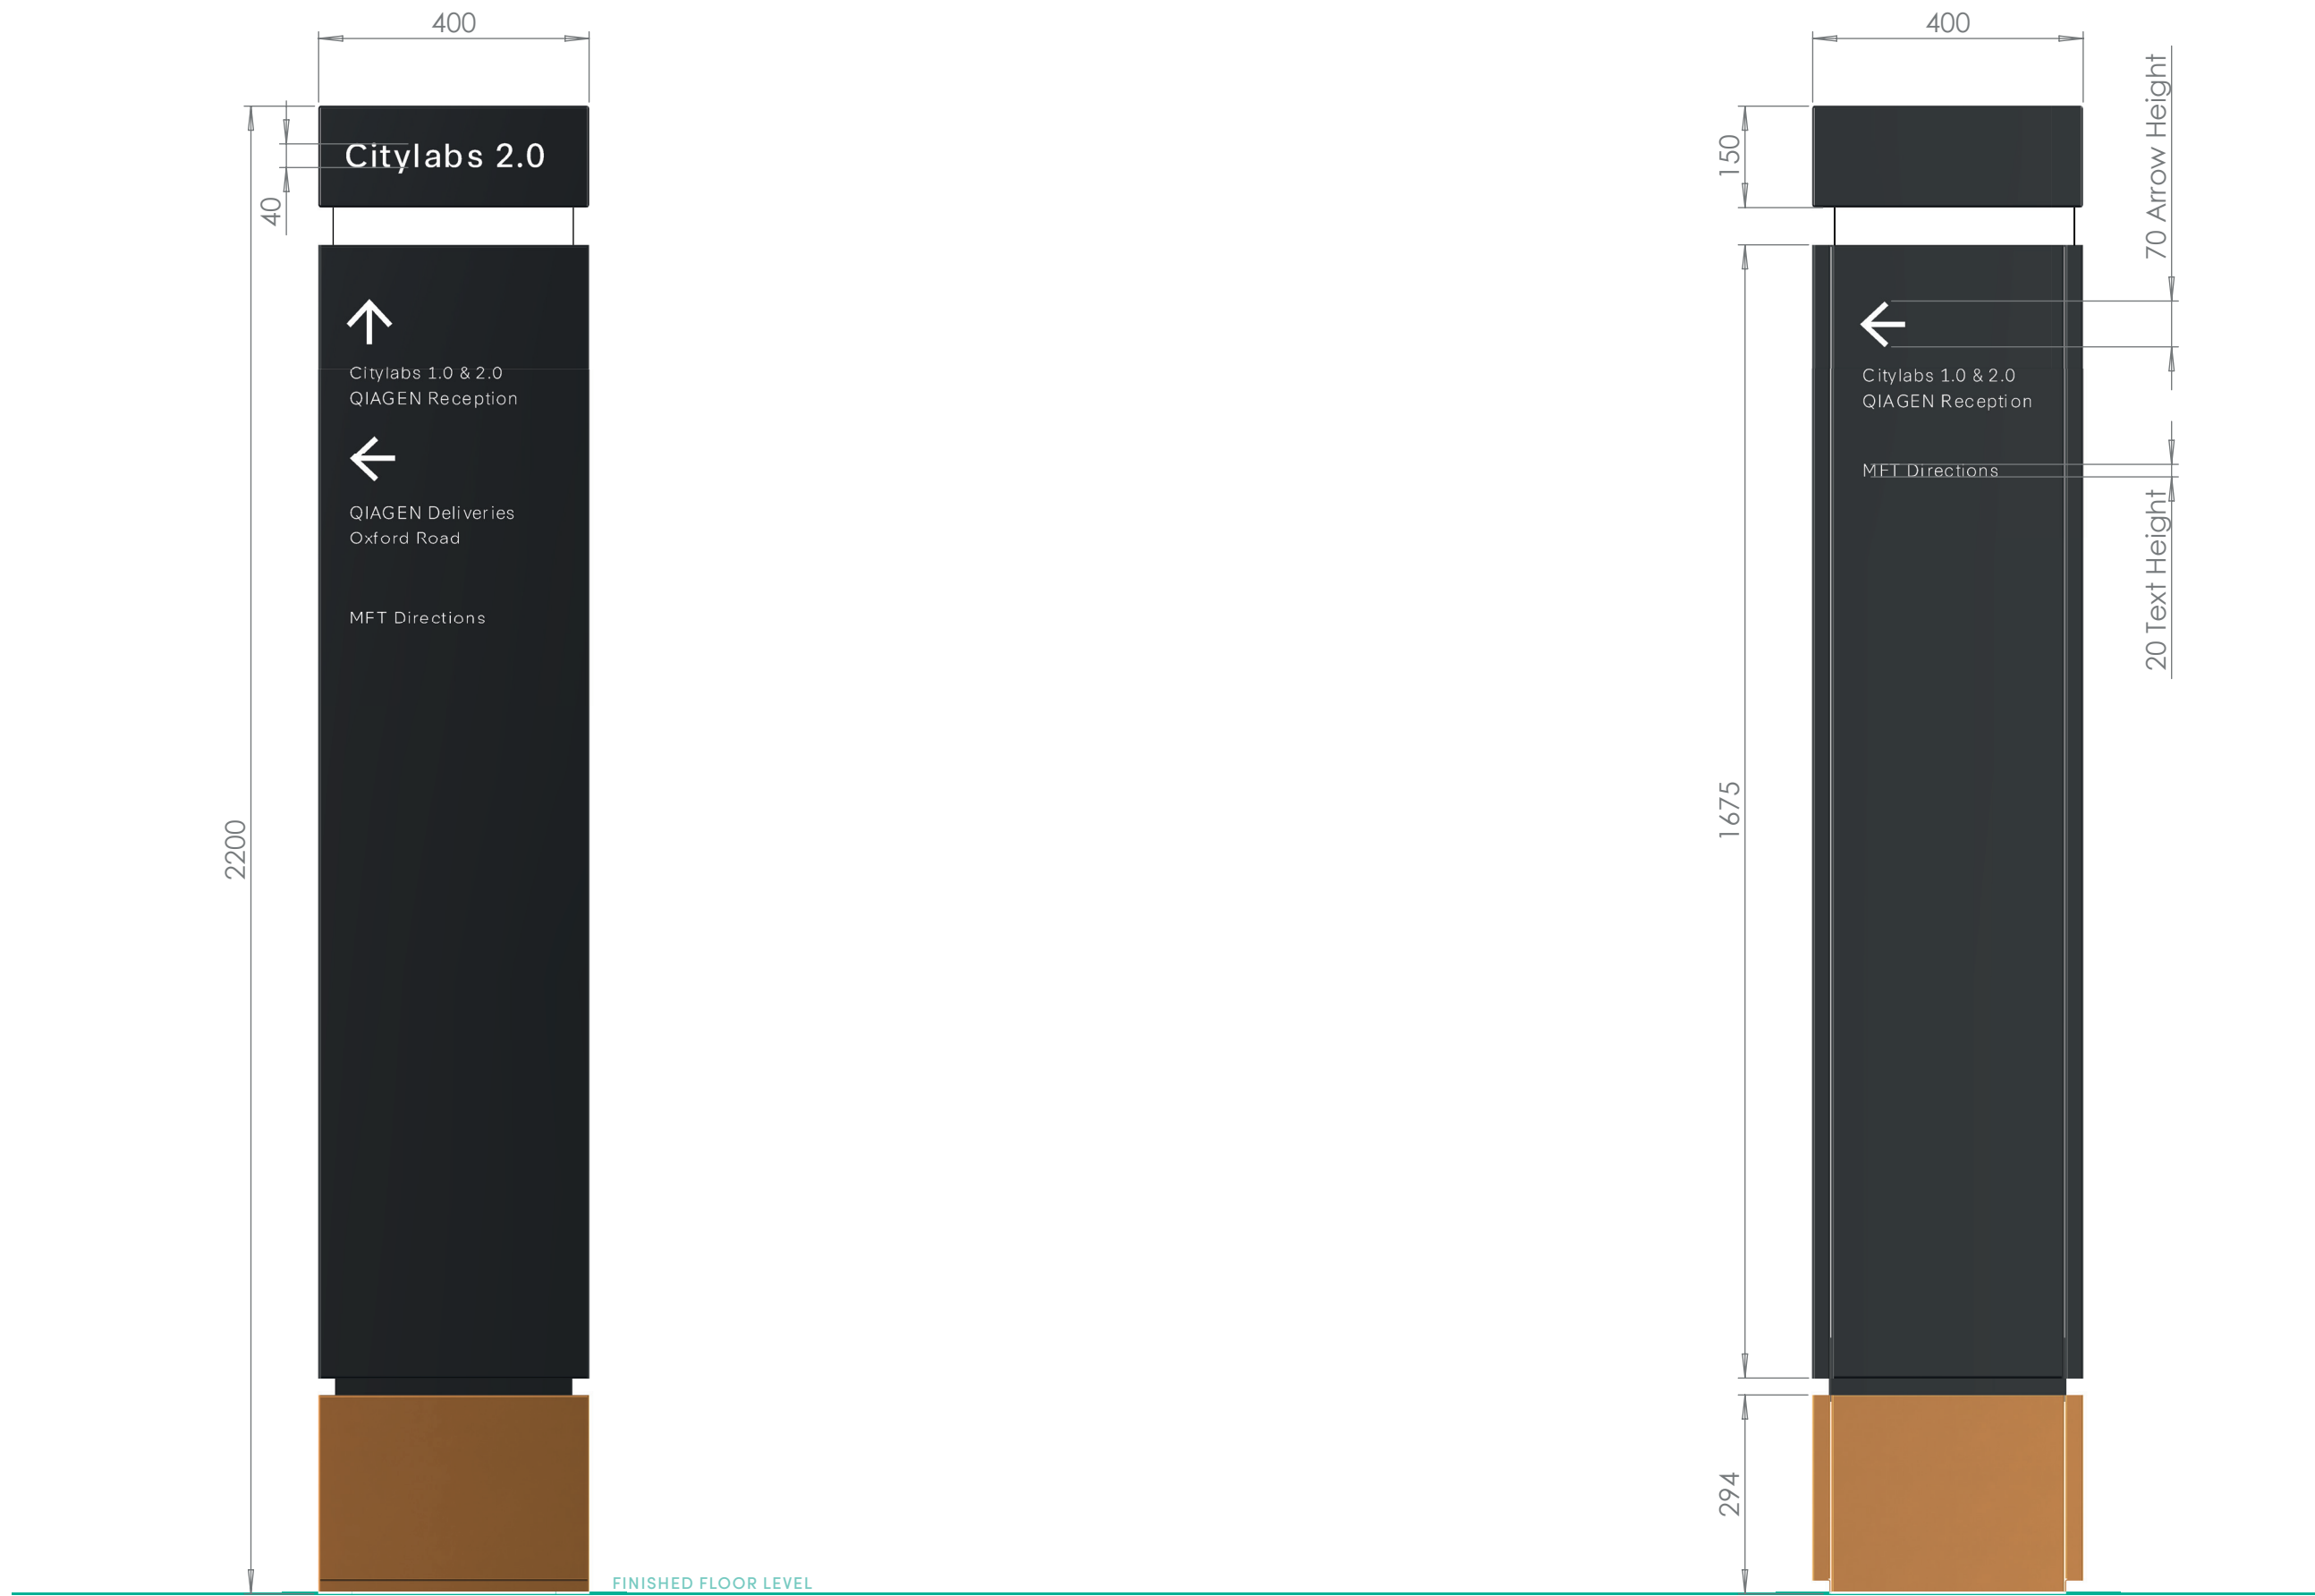


- 02 - EXT-02 - Directional Totem**
- Internal welded mild steel frame with folded, welded and dressed aluminium powder coated black and verometal
 - Black header panels to have fret cut and flush fitted Matt 069 opal acrylic, internally LED illuminated (LUZ approx. 200 candela / m2) on two elevations.
 - Recessed internally illuminated 069 opal acrylic keyline dividing header section from main body of totem.
 - Four 400mm wide elevations of totem to have external grade high tac plotted matt white vinyl directional content.
- Sign References:
SN06
- Size: 2200mm x 400mm x 400mm
- Quantity: 1

Planning

Vinyl	M7-101M Matt White
Paint	PC Interpon D2525 Noir 2100
Print	NA
Scale	1 : 10
Rev	1

Dimensions for SN06

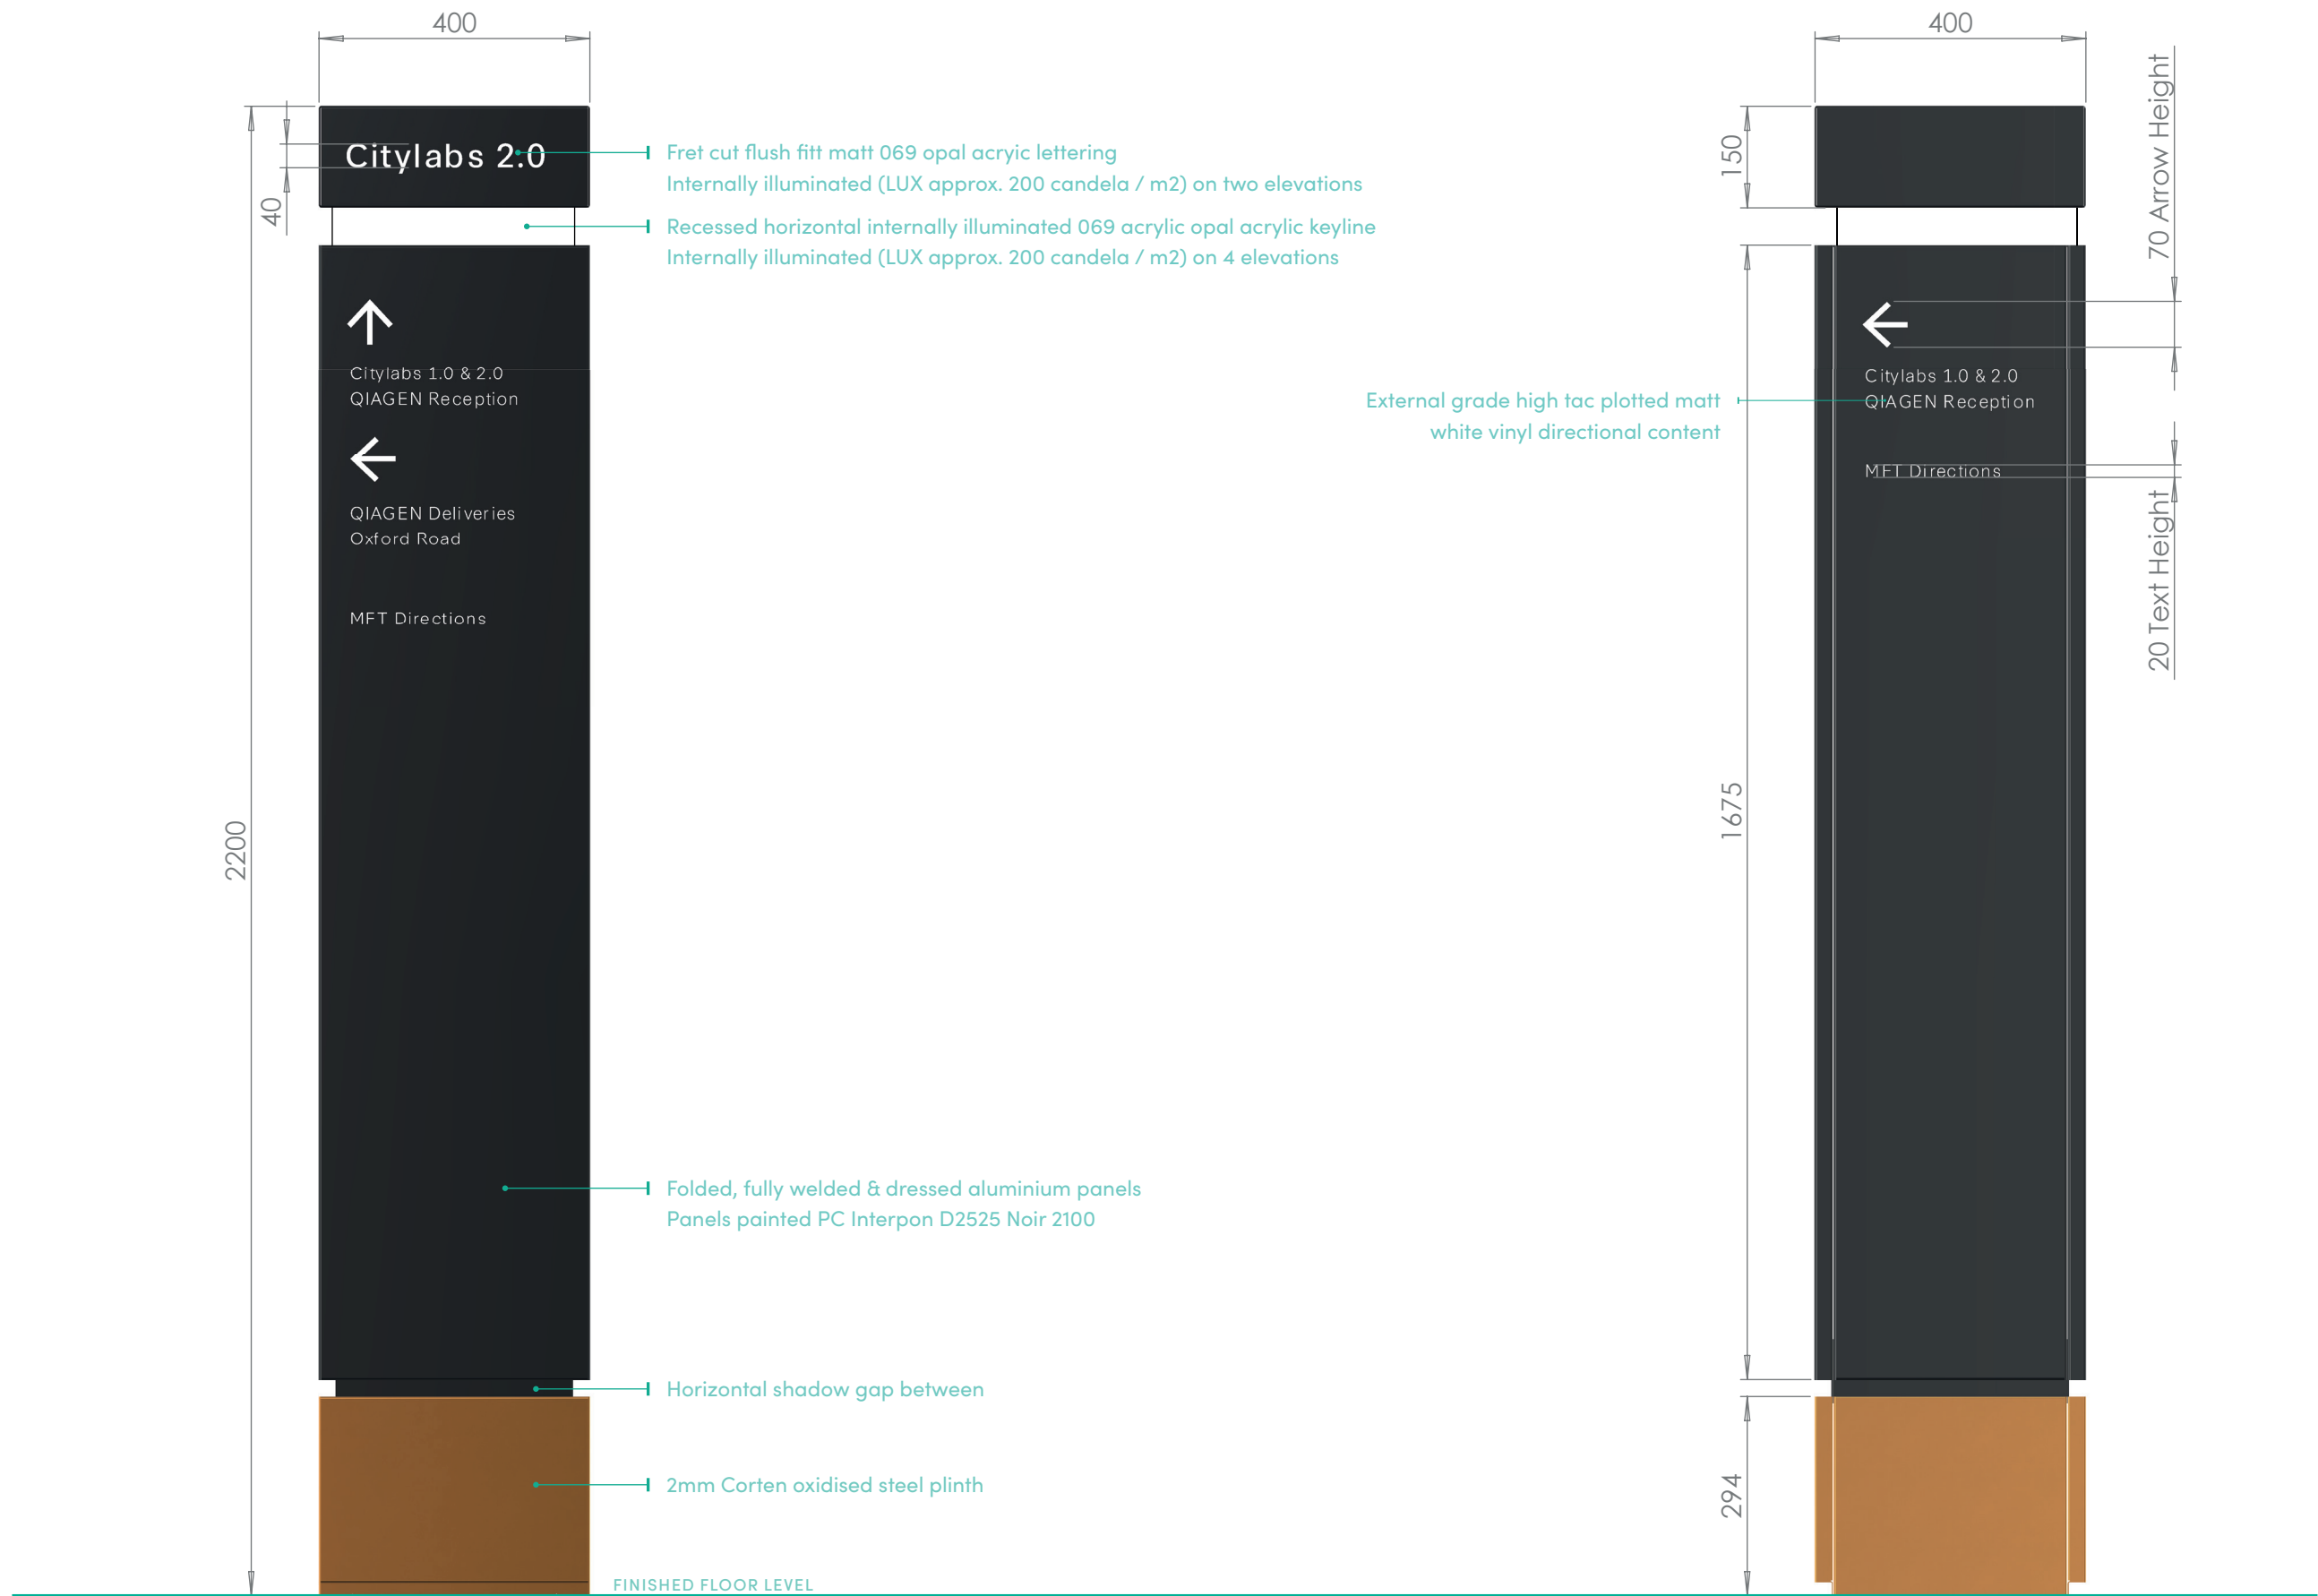

- 02 - EXT-02 - Directional Totem
- Internal welded mild steel frame with folded, welded and dressed aluminium powder coated black and verometal
 - Black header panels to have fret cut and flush fitted Matt 069 opal acrylic, internally LED illuminated (LUZ approx. 200 candela / m2) on two elevations.
 - Recessed internally illuminated 069 opal acrylic keyline dividing header section from main body of totem.
 - Four 400mm wide elevations of totem to have external grade high tac plotted matt white vinyl directional content.
- Sign References:
SN06
- Size: 2200mm x 400mm x 400mm
- Quantity: 1

Planning

Vinyl	M7-101M Matt White
Paint	PC Interpon D2525 Noir 2100
Print	NA
Scale	1 : 10
Rev	0



SIDE A

SIDE B

SIDE C

SIDE D

- 02 - EXT-02 - Directional Totem**
- Internal welded mild steel frame with folded, welded and dressed aluminium powder coated black and verometal
 - Black header panels to have fret cut and flush fitted Matt 069 opal acrylic, internally LED illuminated (LUZ approx. 200 candela / m2) on two elevations.
 - Recessed internally illuminated 069 opal acrylic keyline dividing header section from main body of totem.
 - Four 400mm wide elevations of totem to have external grade high tac plotted matt white vinyl directional content.
 - Sign References:
SN06
 - Size: 2200mm x 400mm x 400mm
 - Quantity: 1

Planning



Vinyl M7-101M Matt White


Paint PC Interpon D2525 Noir 2100

Print NA

Scale 1 : 10

Rev 0

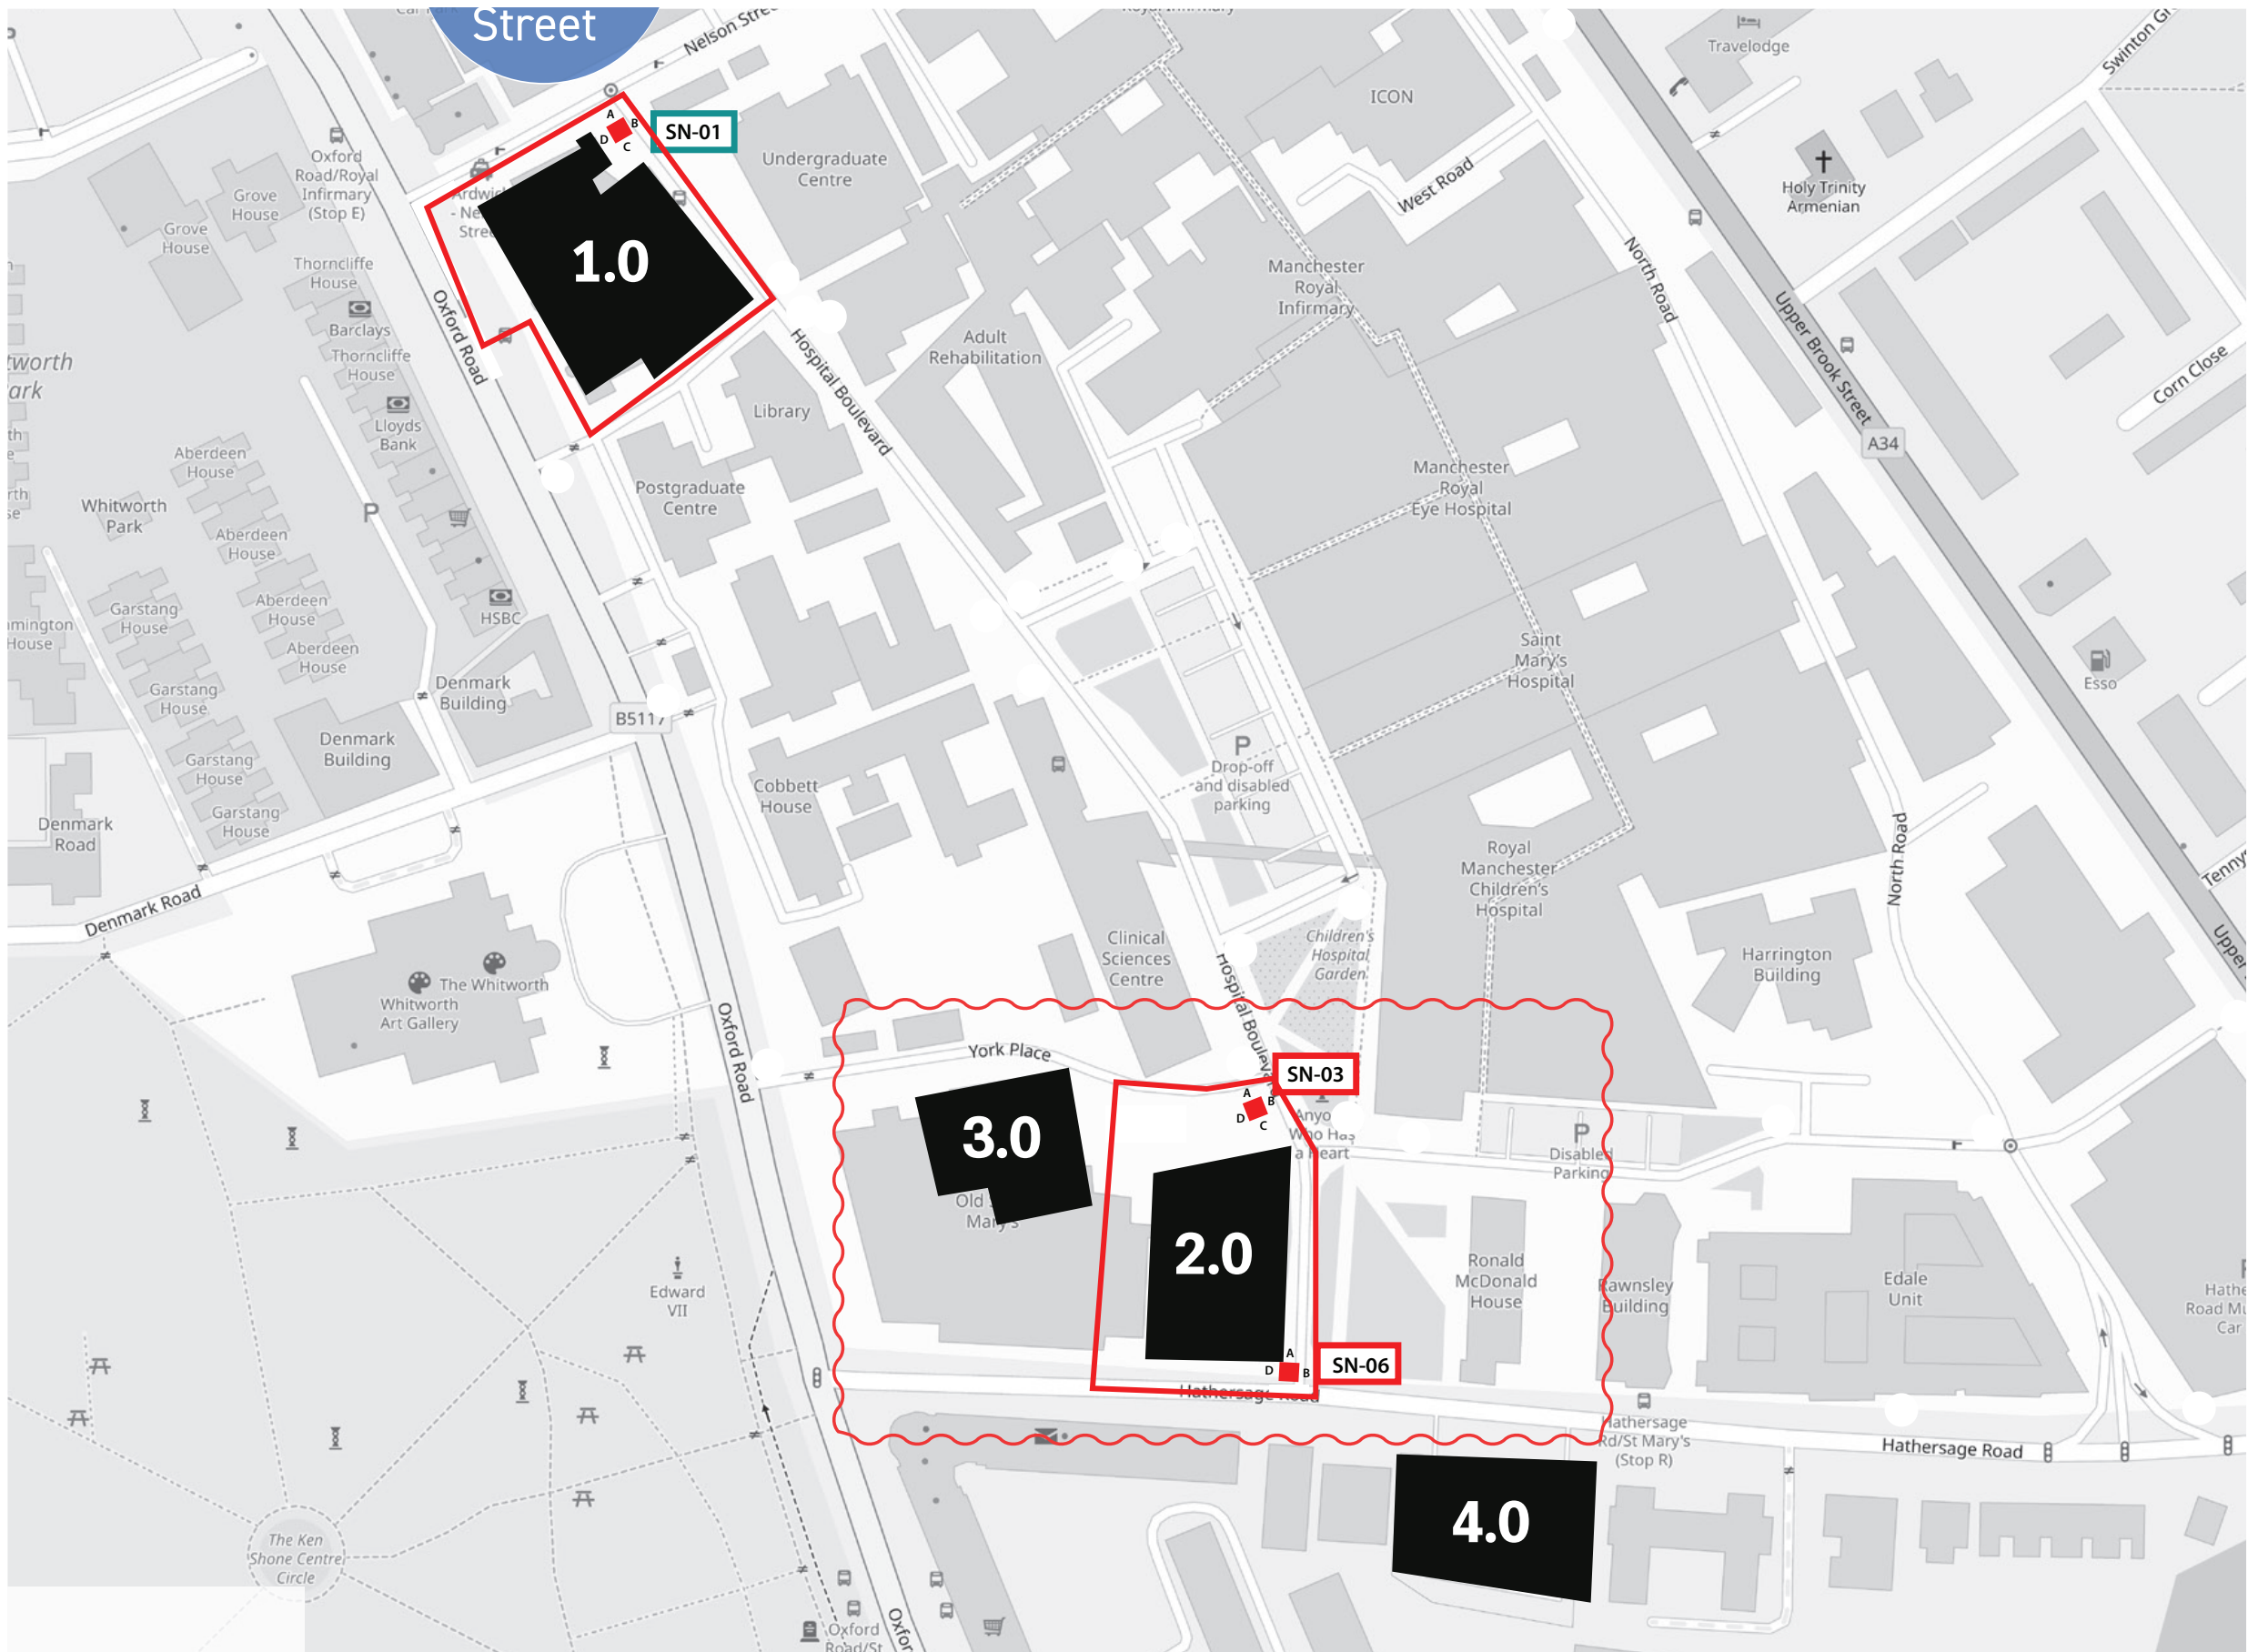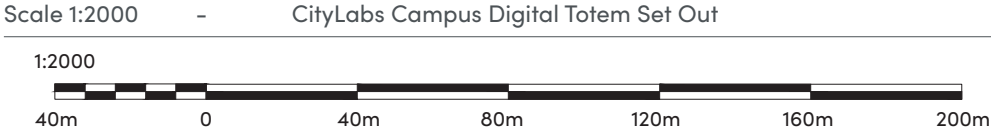

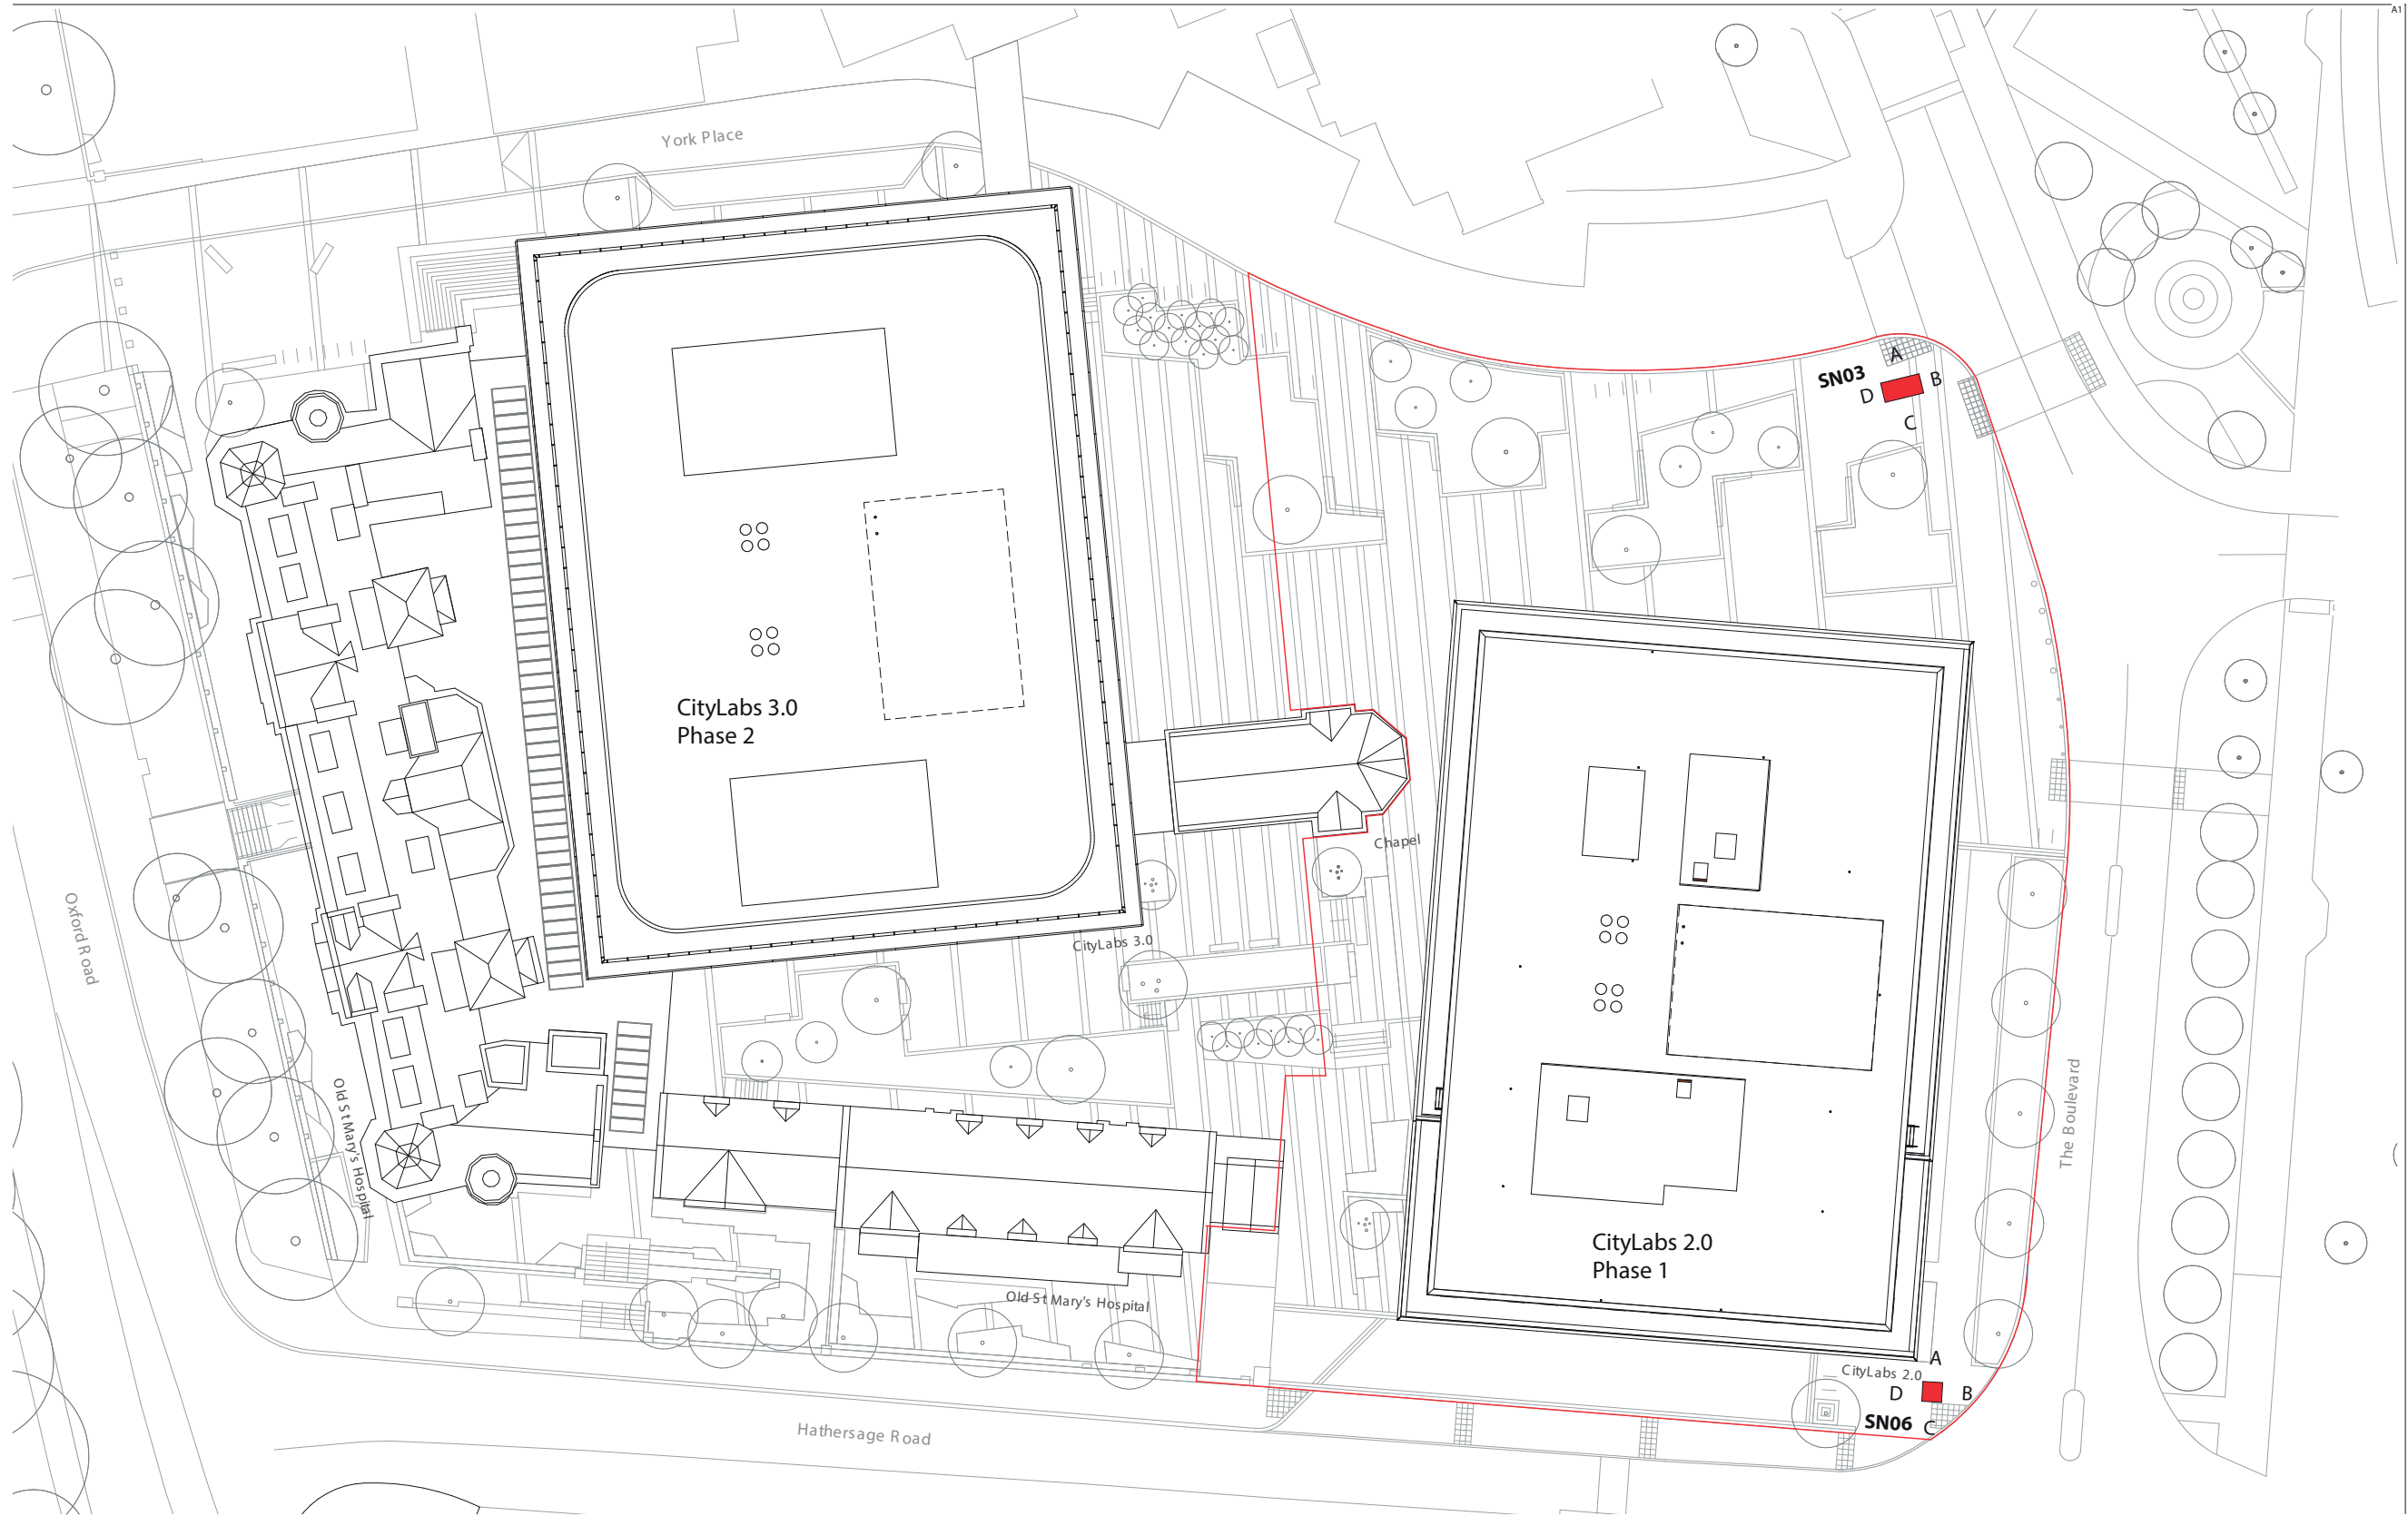

Scale 1:500 - CityLabs 2.0 & 3.0 Digital Totem Set Out

