



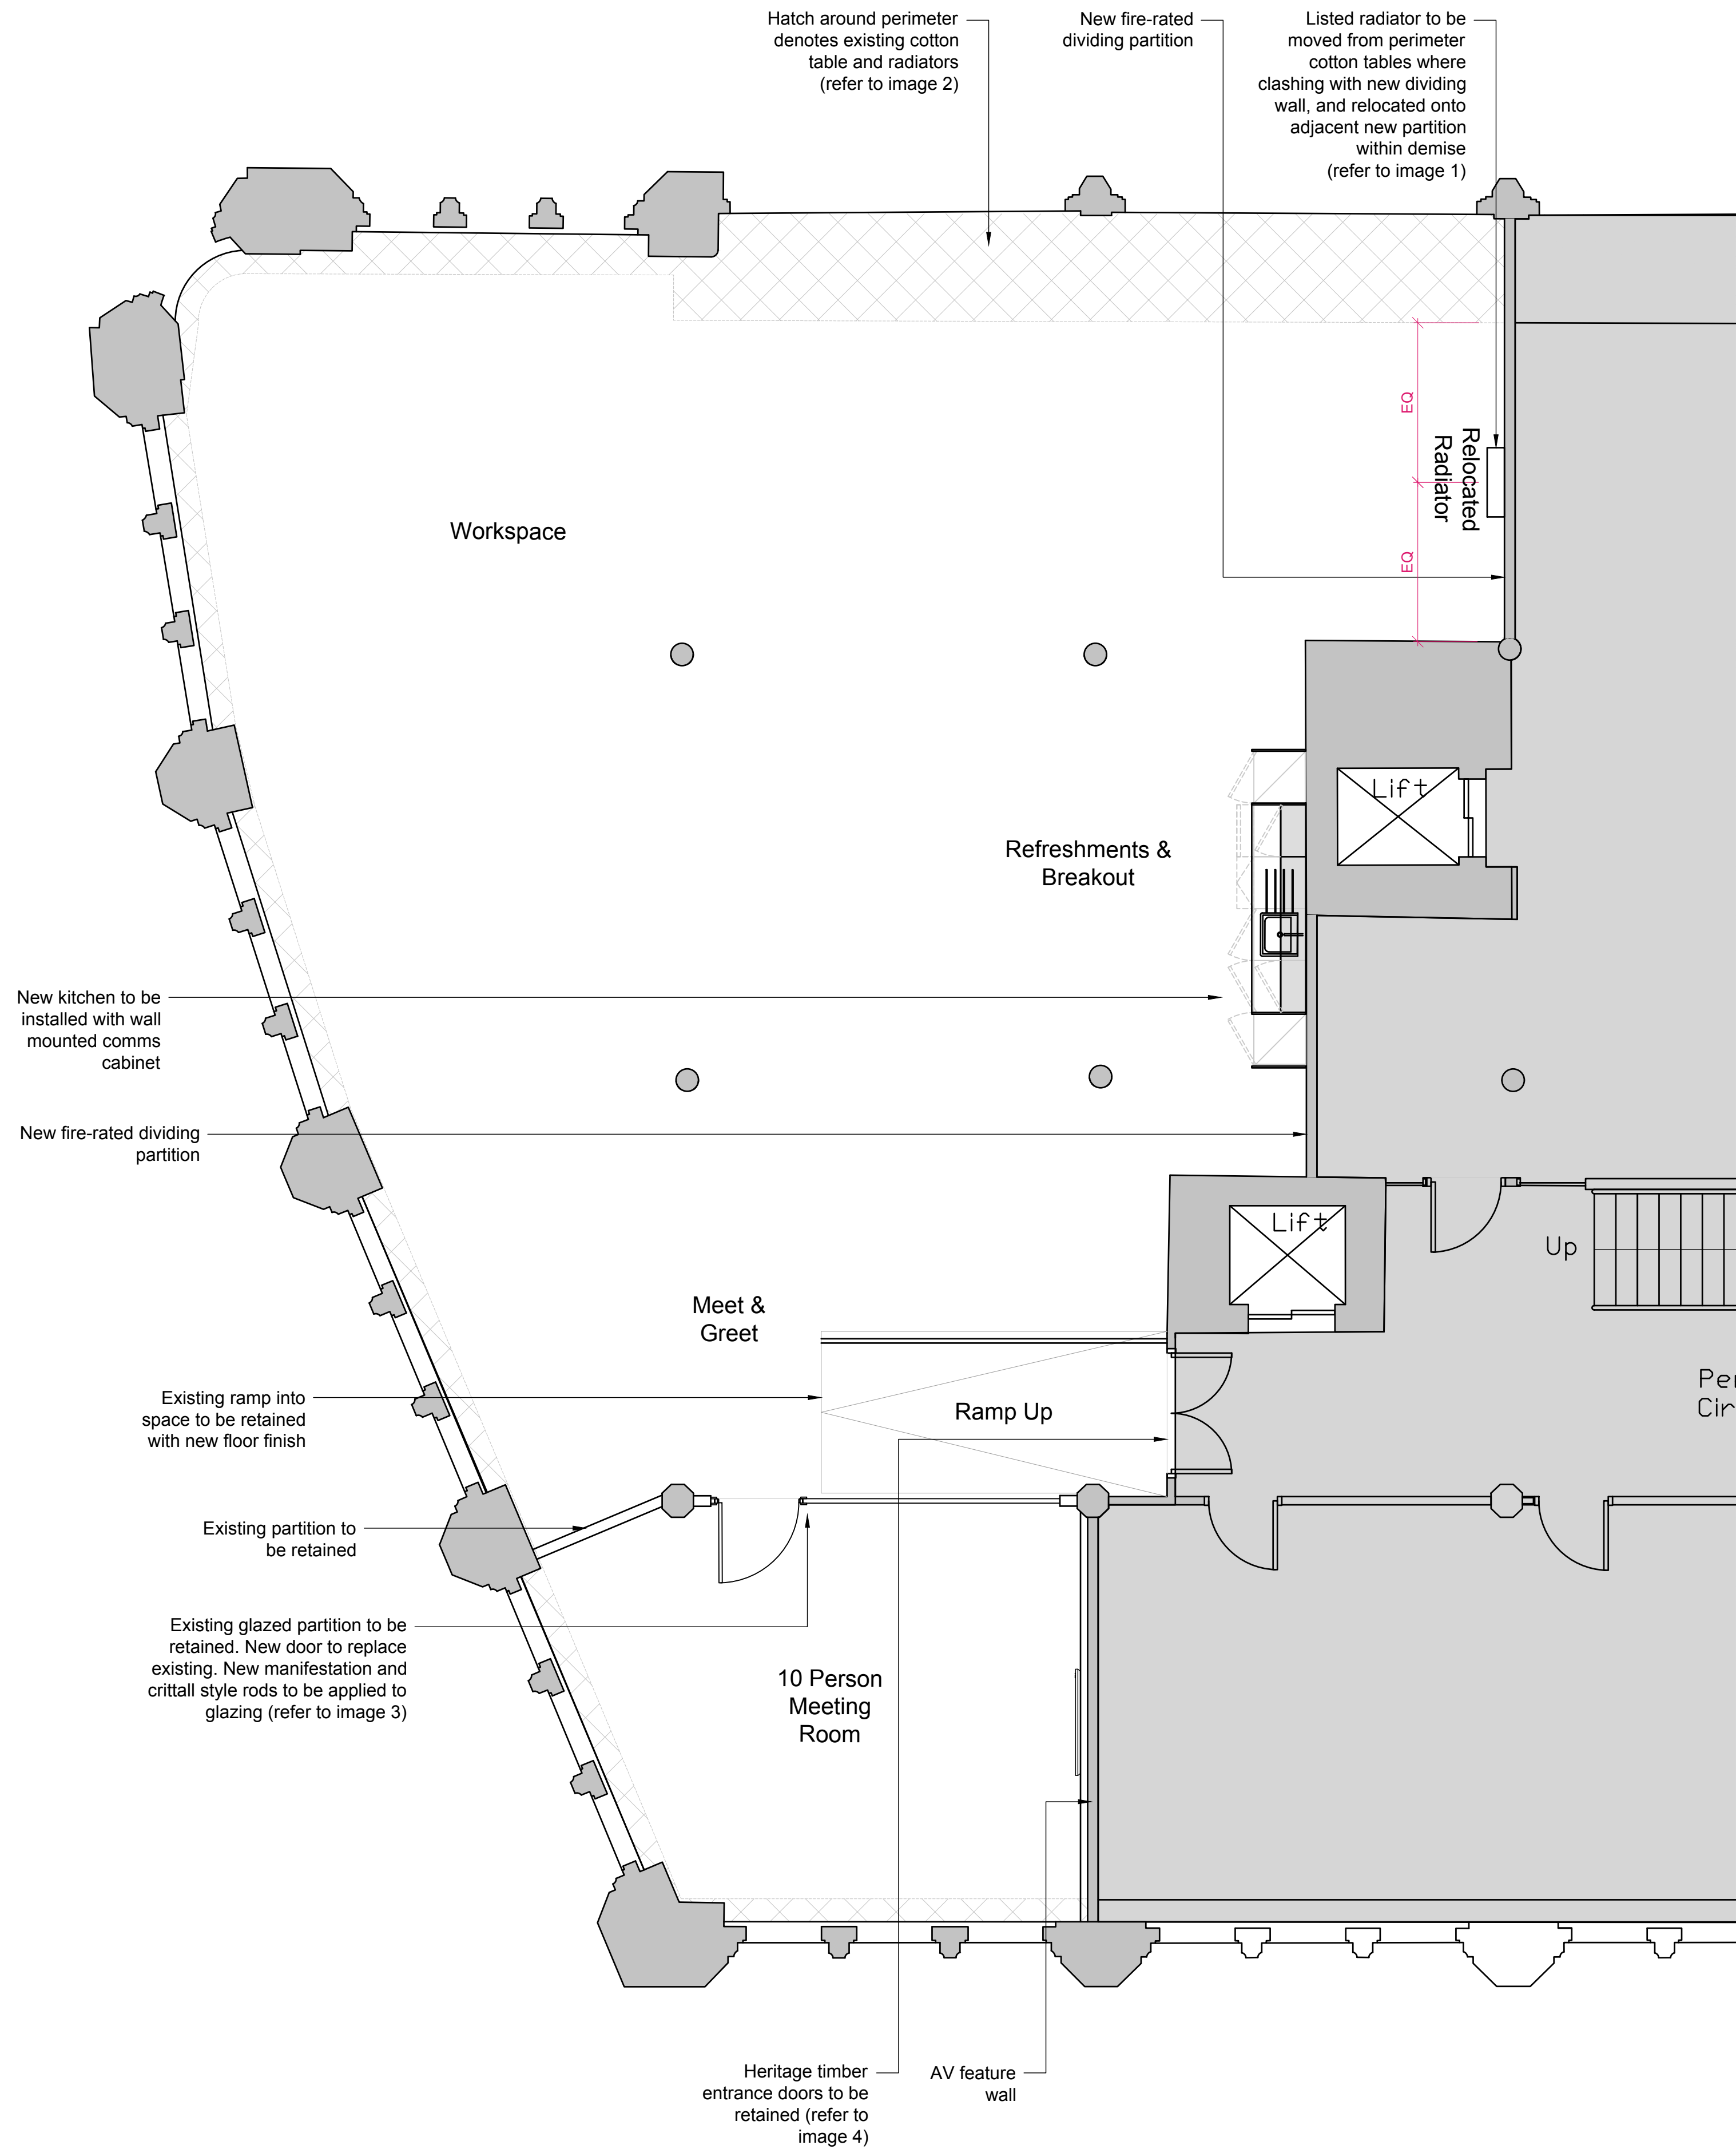


© COPYRIGHT
The copyright in this drawing is vested in Jackson Downes Ltd and no licence or assignment of any kind has been, or is, granted to any third party whether by provision of copies or originals of the drawings or otherwise unless agreed in writing.

DO NOT SCALE FROM THIS DRAWING
The contractor shall check and verify all dimensions on site and report any discrepancies in writing to Jackson Downes Ltd before proceeding with work.

FOR ELECTRONIC DATA ISSUE
Electronic data / drawings are issued as "read only" and should not be interrogated for measurement. All dimensions and levels should be read, only from those values stated in text, on the drawing.

Scale 1:50
0 1 2 3 4 5

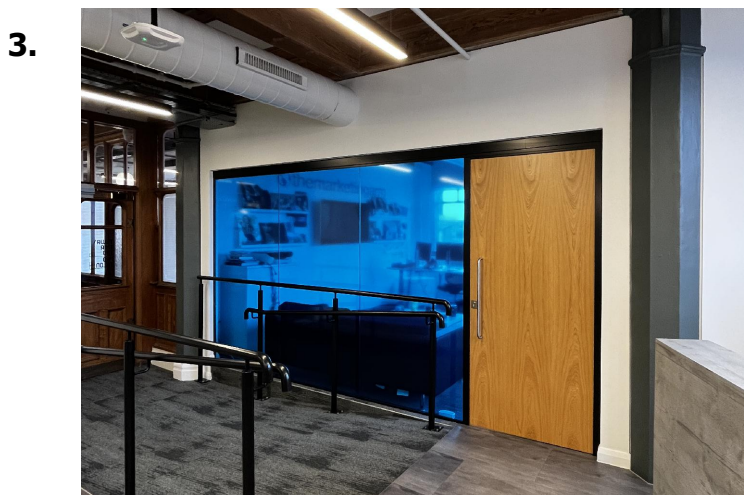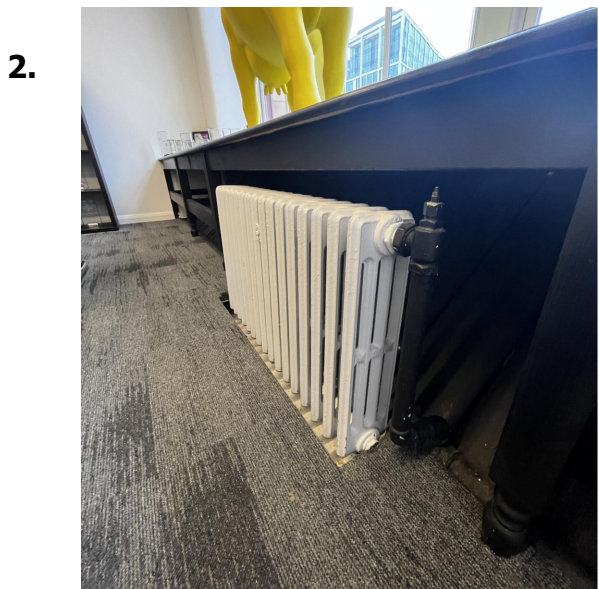

C	Relocated radiator location moved to centre of wall	14/11/23	KJ
B	Notes amended to suit revised GA for construction	11/10/23	KJ
A	Secondary glazing omitted	28/06/23	KJ
REV	DESCRIPTION	DATE	REV BY

22/02/2020/01	21/02/2023	1:50 @ A1	CONSTRUCTION	KJ	CLIENT	GROSVENOR
DWG NO.	DATE	SCALE	DWG STATUS	DRAWN BY	PROJECT	CANADA HOUSE - 4F SUITE
					DWG TITLE	GA WITHOUT FURNITURE

JACKSON
DOWNES