


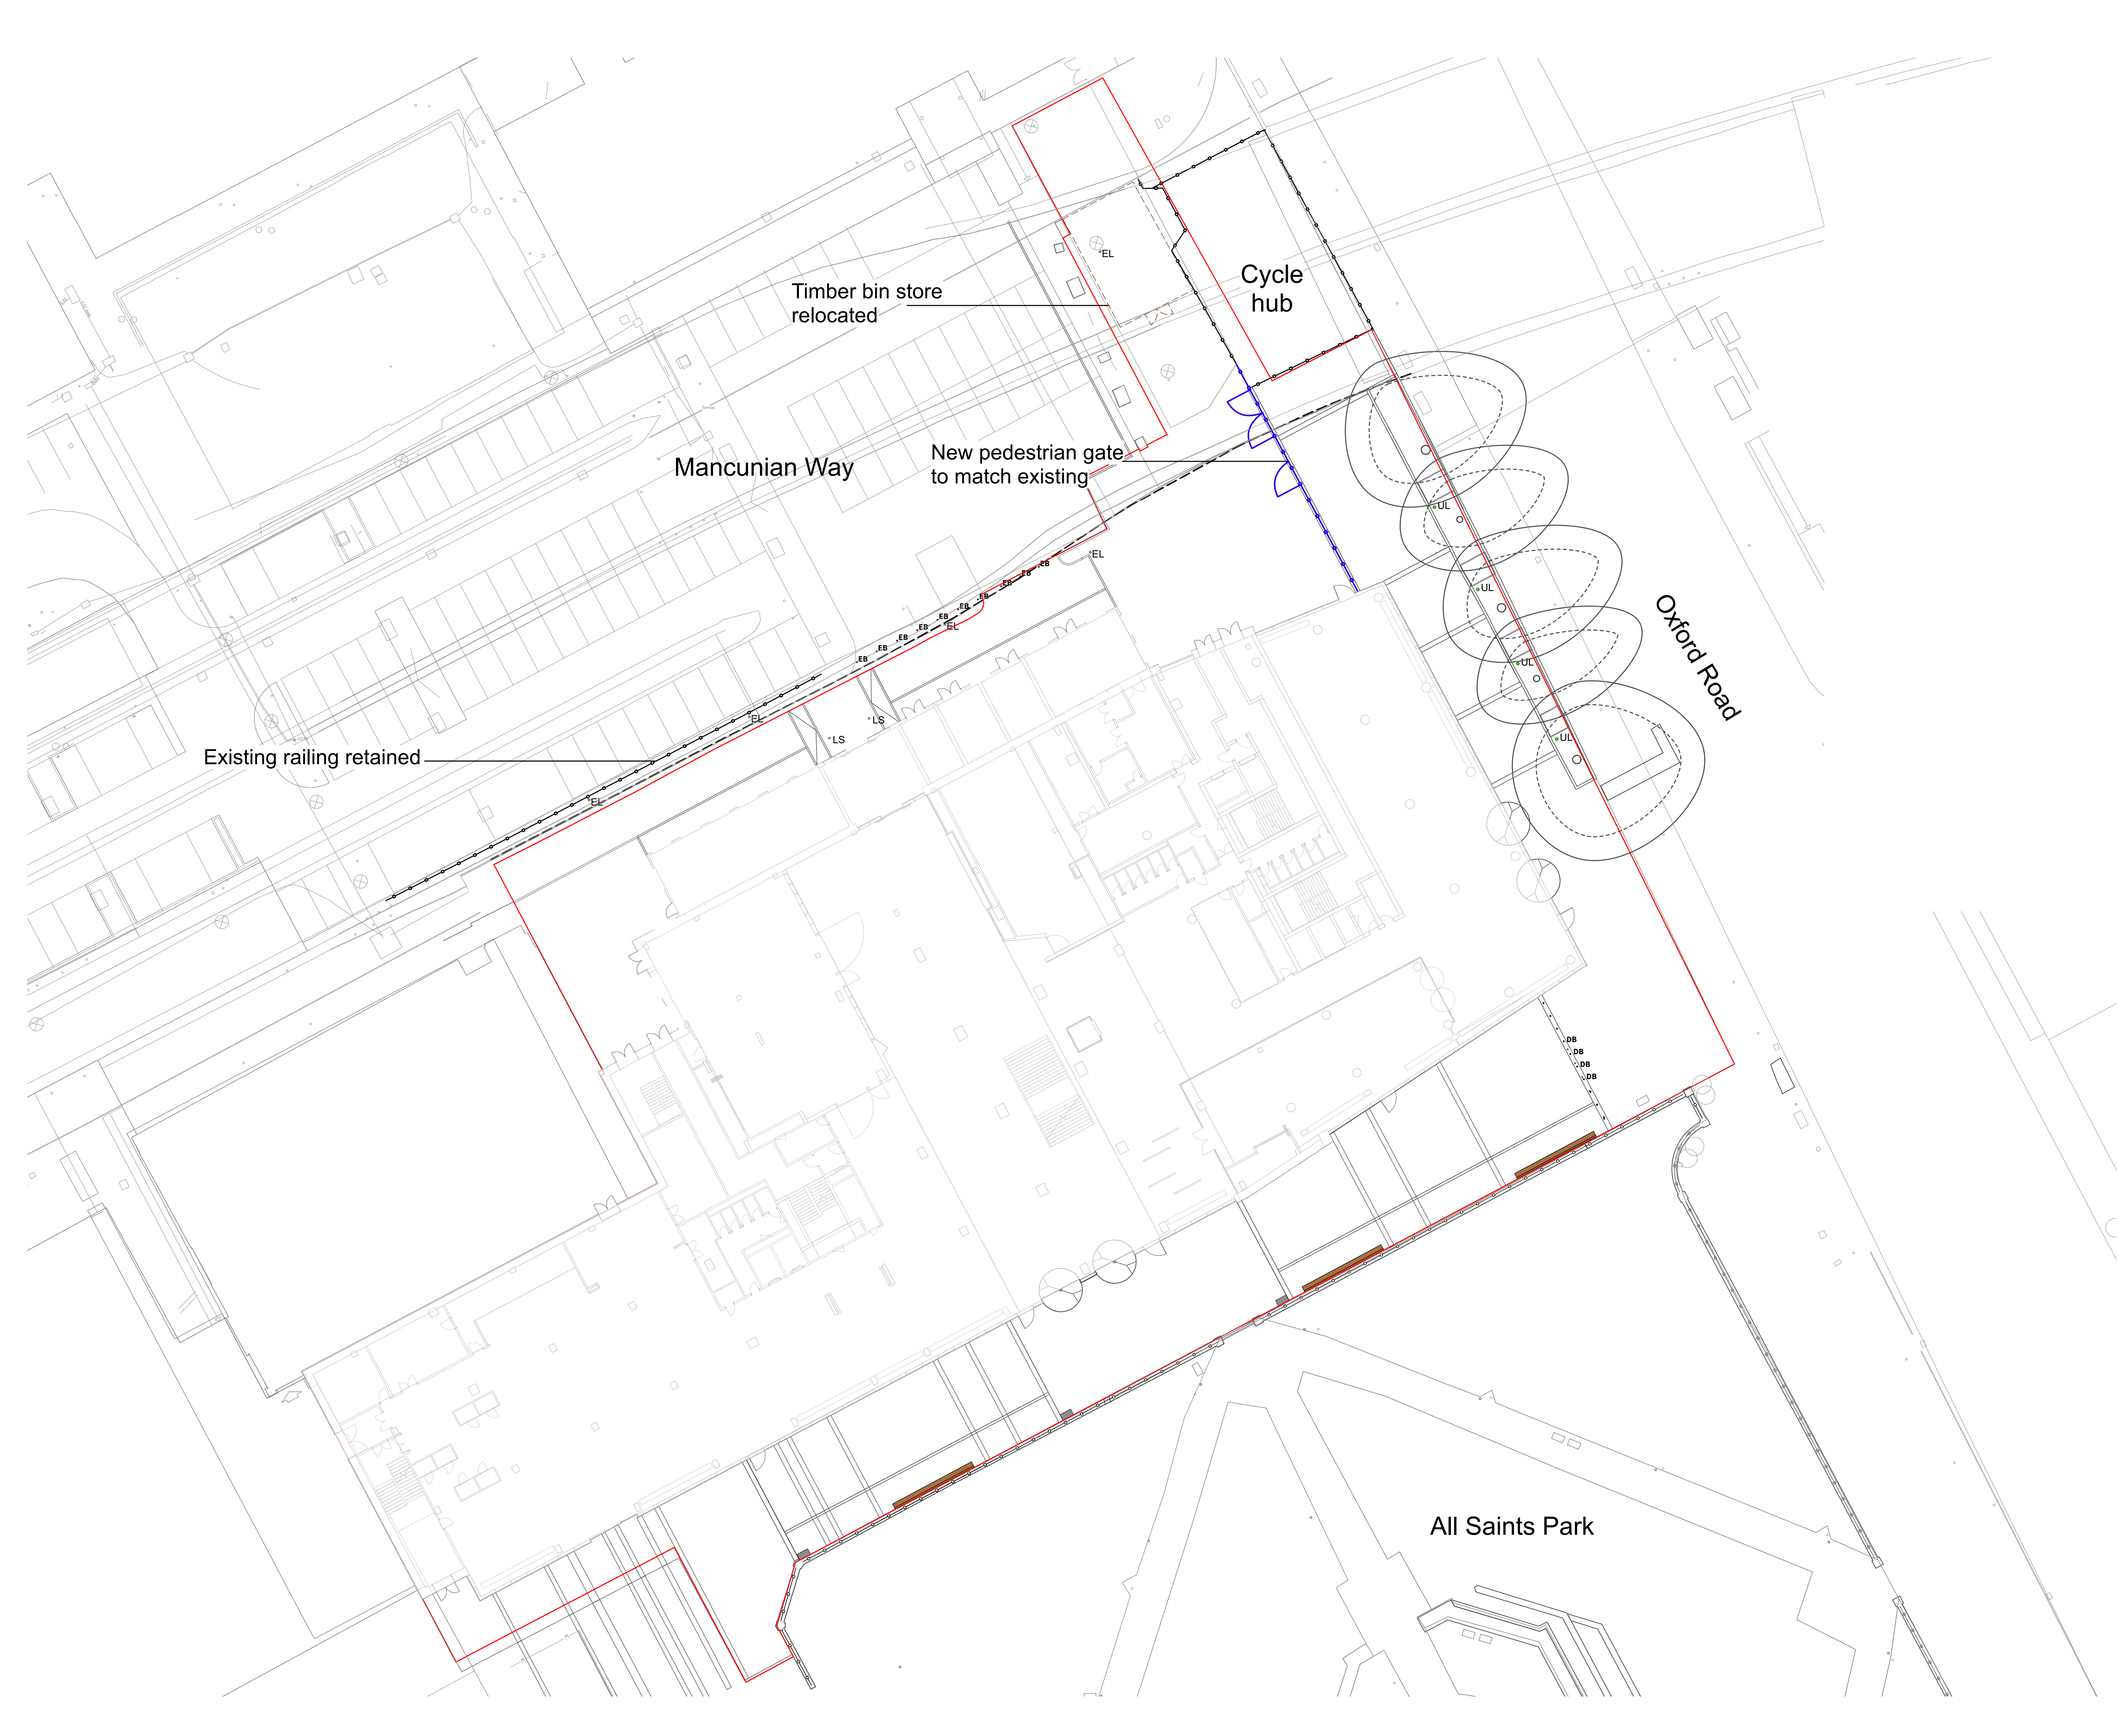

- NOTES:**
1. Do not scale from this drawing.
 2. Always work to noted dimensions.
 3. All dimensions are in millimetres unless otherwise stated.
 4. All setting out, levels and dimensions must be agreed on site.
 5. The dimensions of all materials must be checked on site before being laid out.
 6. This drawing must be read with the relevant specification clauses and detail drawings.
 7. Order of construction and setting out to be agreed on site.


KEY	
STREET FURNITURE	
F1	F1 BENCH - LOW BACK - Material: FSC certified 'Cumaru' hardwood slats on a hot dipped galvanneal steel frame, powder coated. - Colour: Futura Maru 2525 Sable Y0355F. - Size: L2500mm x W: 697mm x H: 960mm - Supplier: Woodscape or similar approved.
F2	F2 EXISTING BOLLARD RETAINED - Product: 114 1900 Static Bollard - Finish: Brushed stainless steel - Size: 14mm diameter, 1000mm above ground - Supplier: RFS access or equal and approved. - Root fixed to engineer's details
F3	F3 FIXED BOLLARD - Product: 114 1900 Static Bollard - Finish: Brushed stainless steel - Size: 14mm diameter, 1000mm above ground - Supplier: RFS access or equal and approved. - Root fixed to engineer's details
F4	F4 DROP BOLLARD - Product: 114 1900 Semi Automatic Bollard - Finish: Brushed stainless steel - Size: 14mm diameter, 1000mm above ground, 1550mm foundation depth. - Supplier: RFS access or equal and approved.
F5	F5 LITTER BIN - Existing Derby Quad Recycling Bin with MMU branding relocated on site. - Size: H: 1000 x W: 1850 x D: 535 mm
F6	F6 EXISTING FENCE LINE RETAINED - Existing timber fence panels re-used and relocated
F7	F7 PROPOSED FENCE LINE - With pedestrian gate to match existing - Size: 2.3m high vertical bar - Colour: Black - Existing fence/gates re-used where possible

P02	20/10/23	Planning issue	KAR	GB
P01	10/08/23	DRAFT Planning issue	KAR	GB

Revision	Date	Description	Drawn	Apprvd.
----------	------	-------------	-------	---------



Planit I.E. Limited
Manchester | London | Liverpool | Leeds | Standish
E: info@planit-ie.com W: planit-ie.com

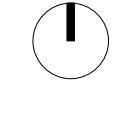

MANCHESTER
2 Back Grafton St.,
Altrincham,
WA14 1DY
T: 0161 928 9281

Client Manchester Metropolitan University

Project MMU Library Transformation Project

Drg Title Ground Floor-Furniture & Lighting

Created on 10/08/23 **Created by** KAR **Approved by** GB

Scale 1:250 **Size** A1 **Workstage** 3 **Status** Stage 3

Drg No. 1044B-PLA-ZZ-00-DR-L-004002 **Suitability** S3 **Revision** P02