
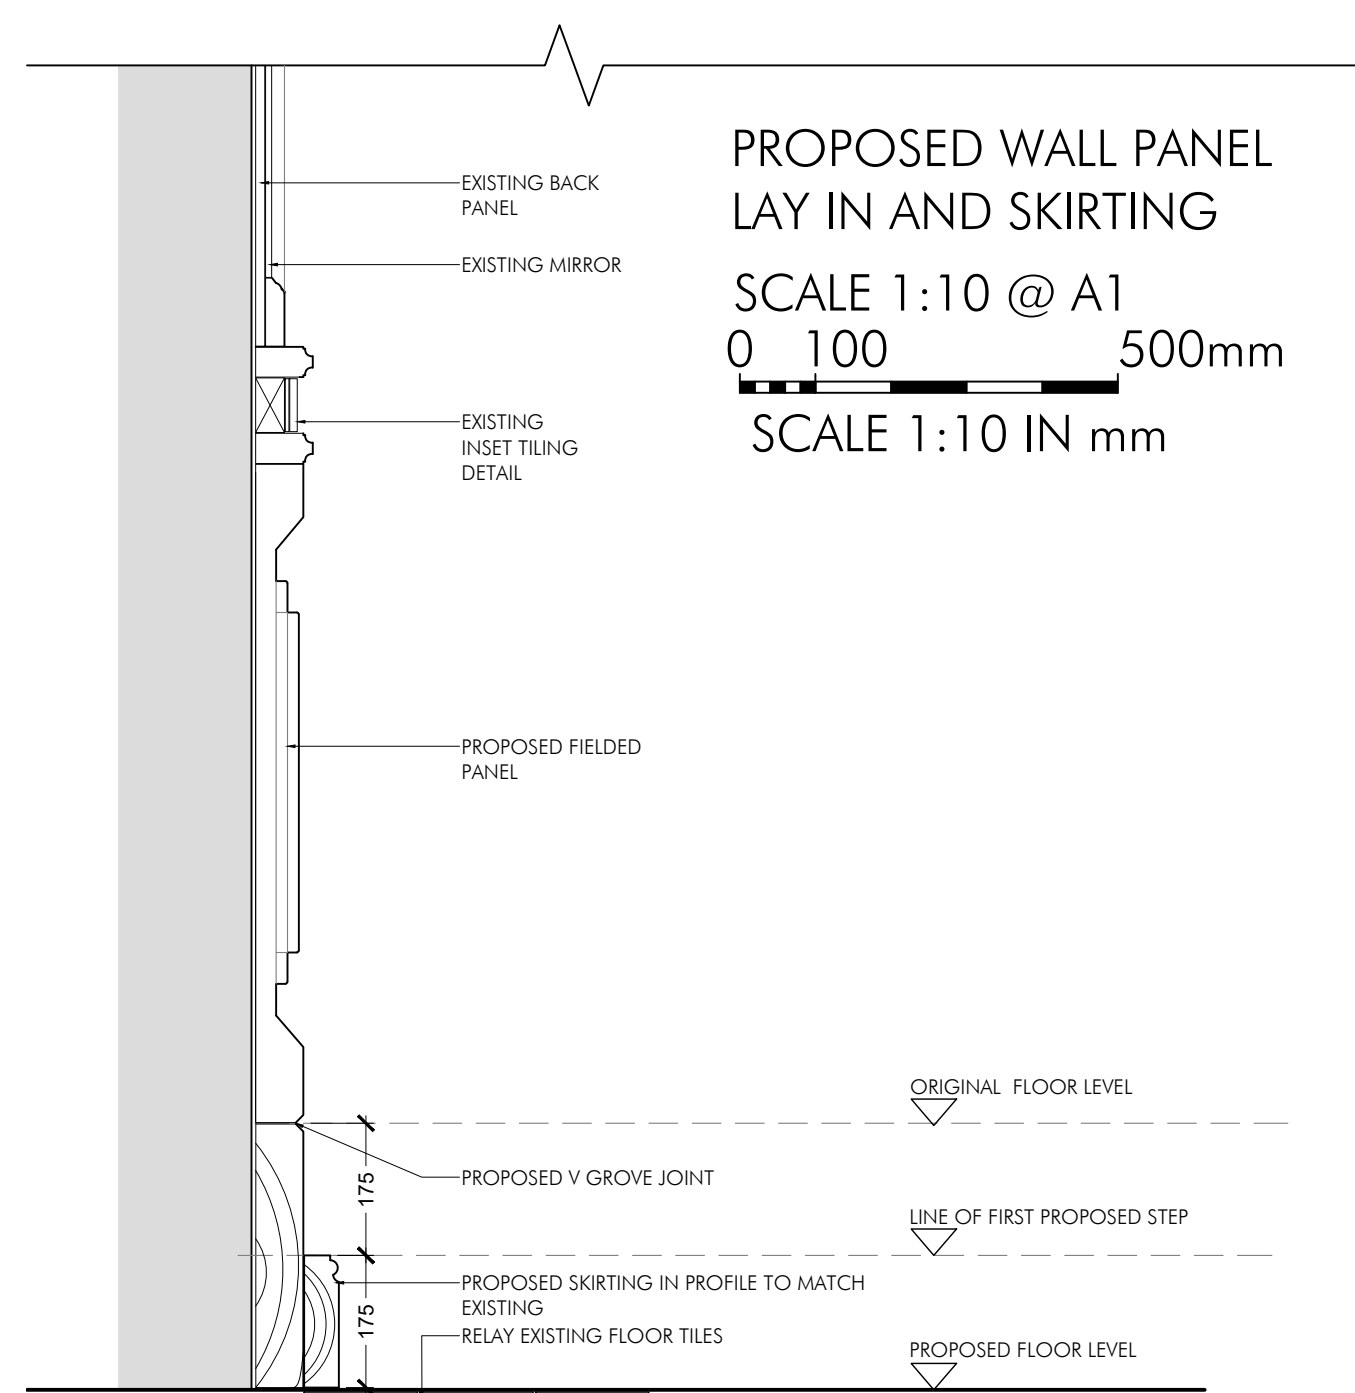
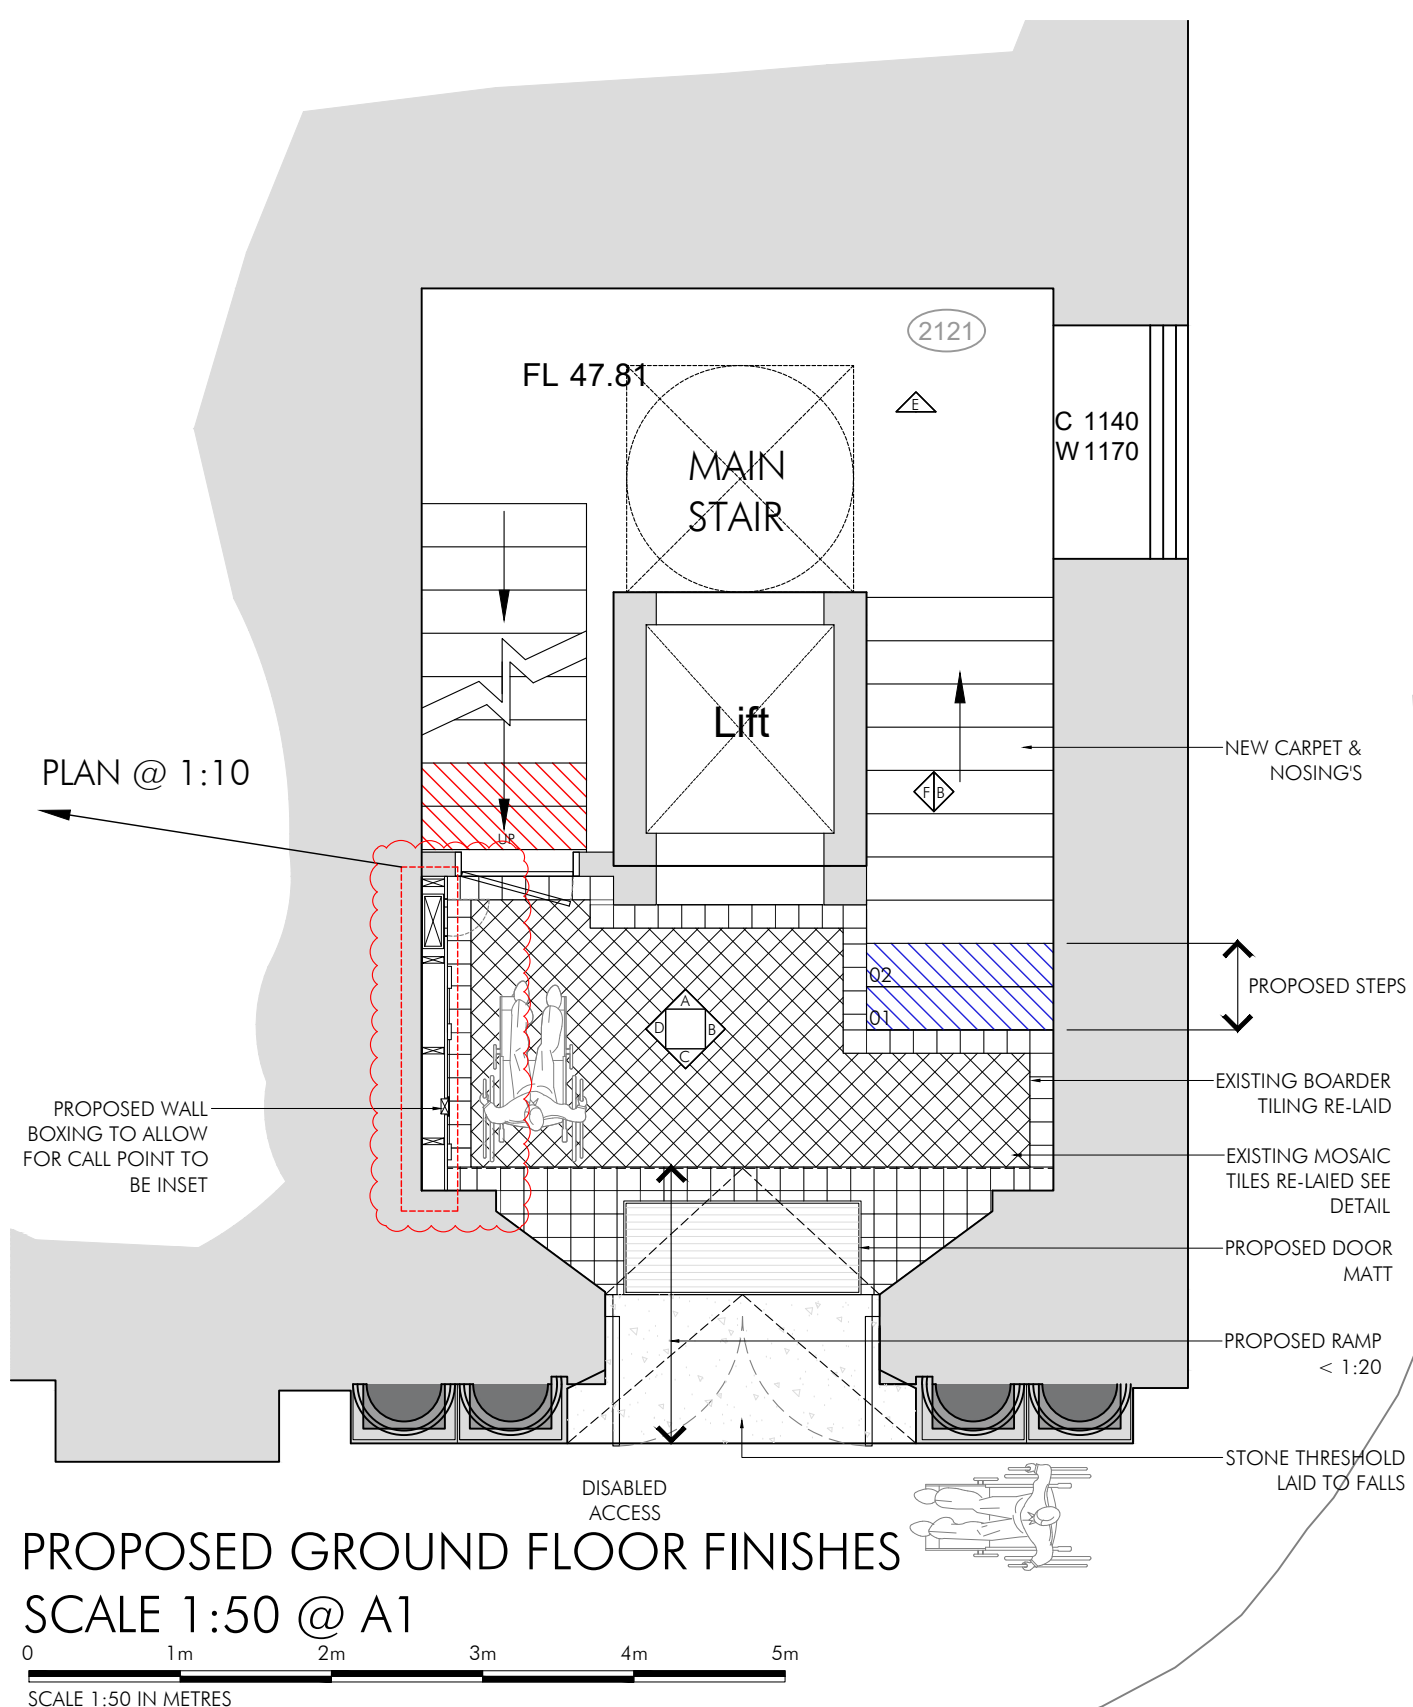
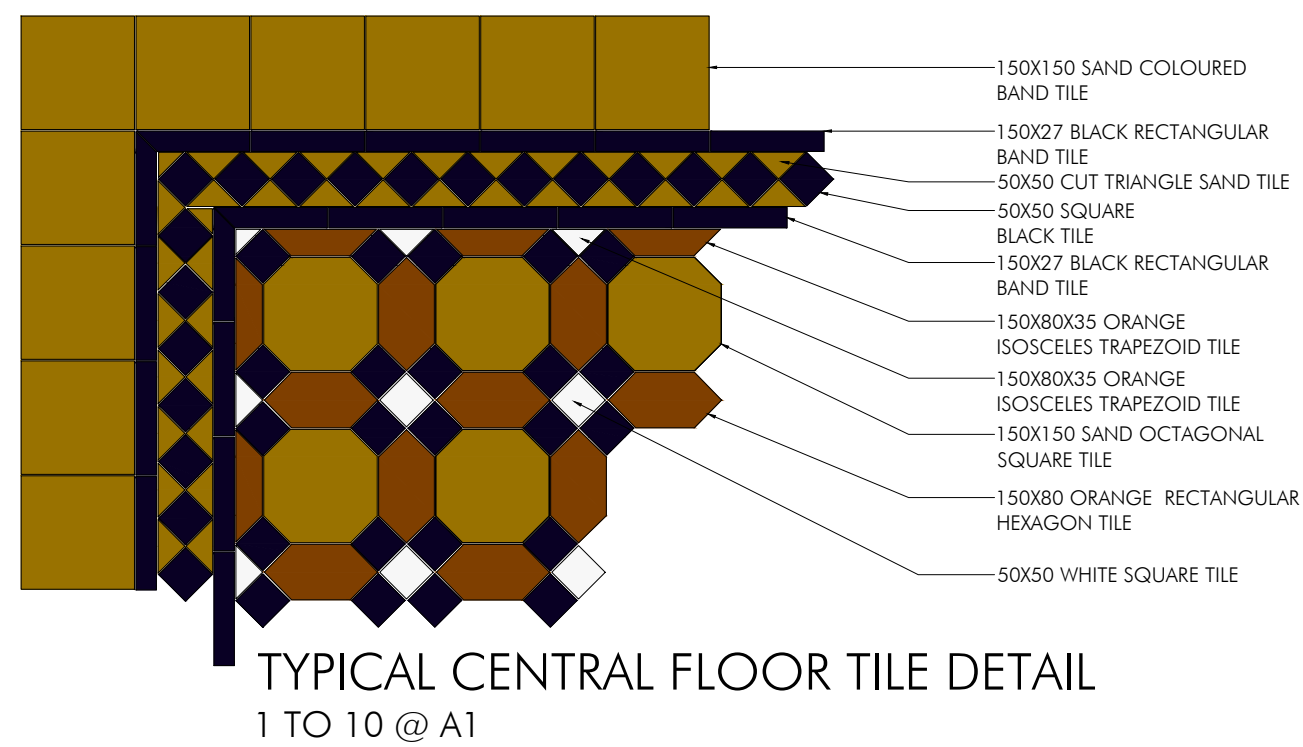
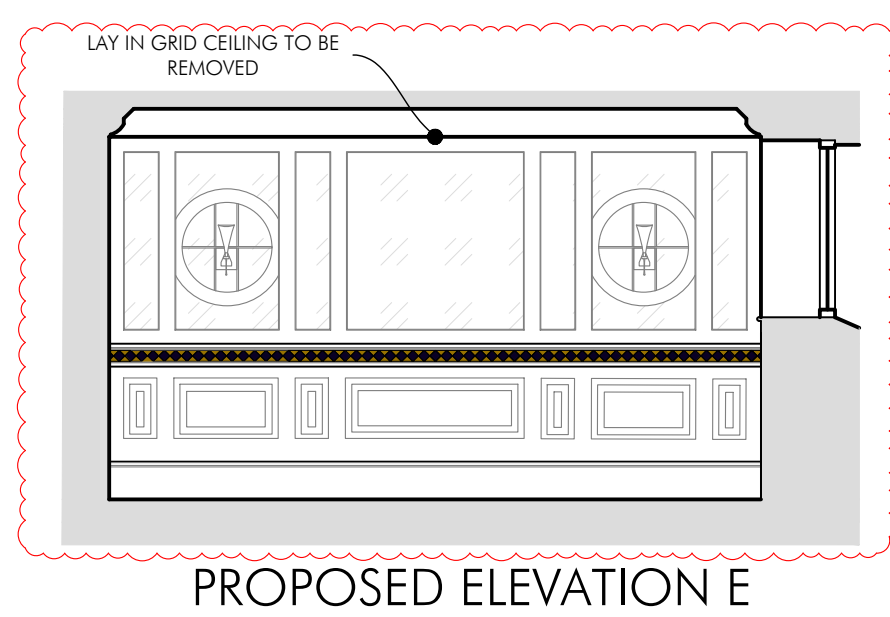
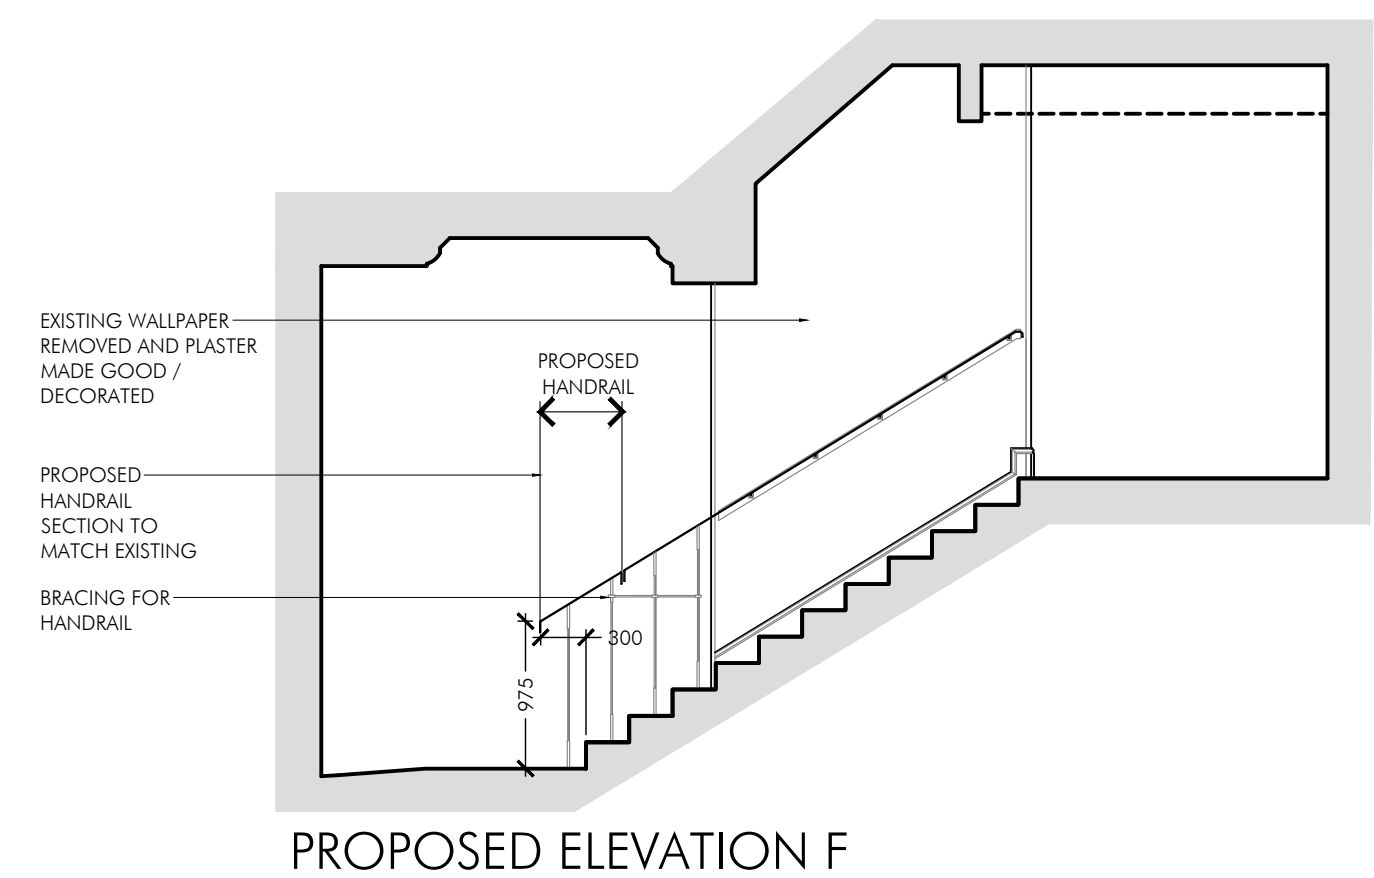
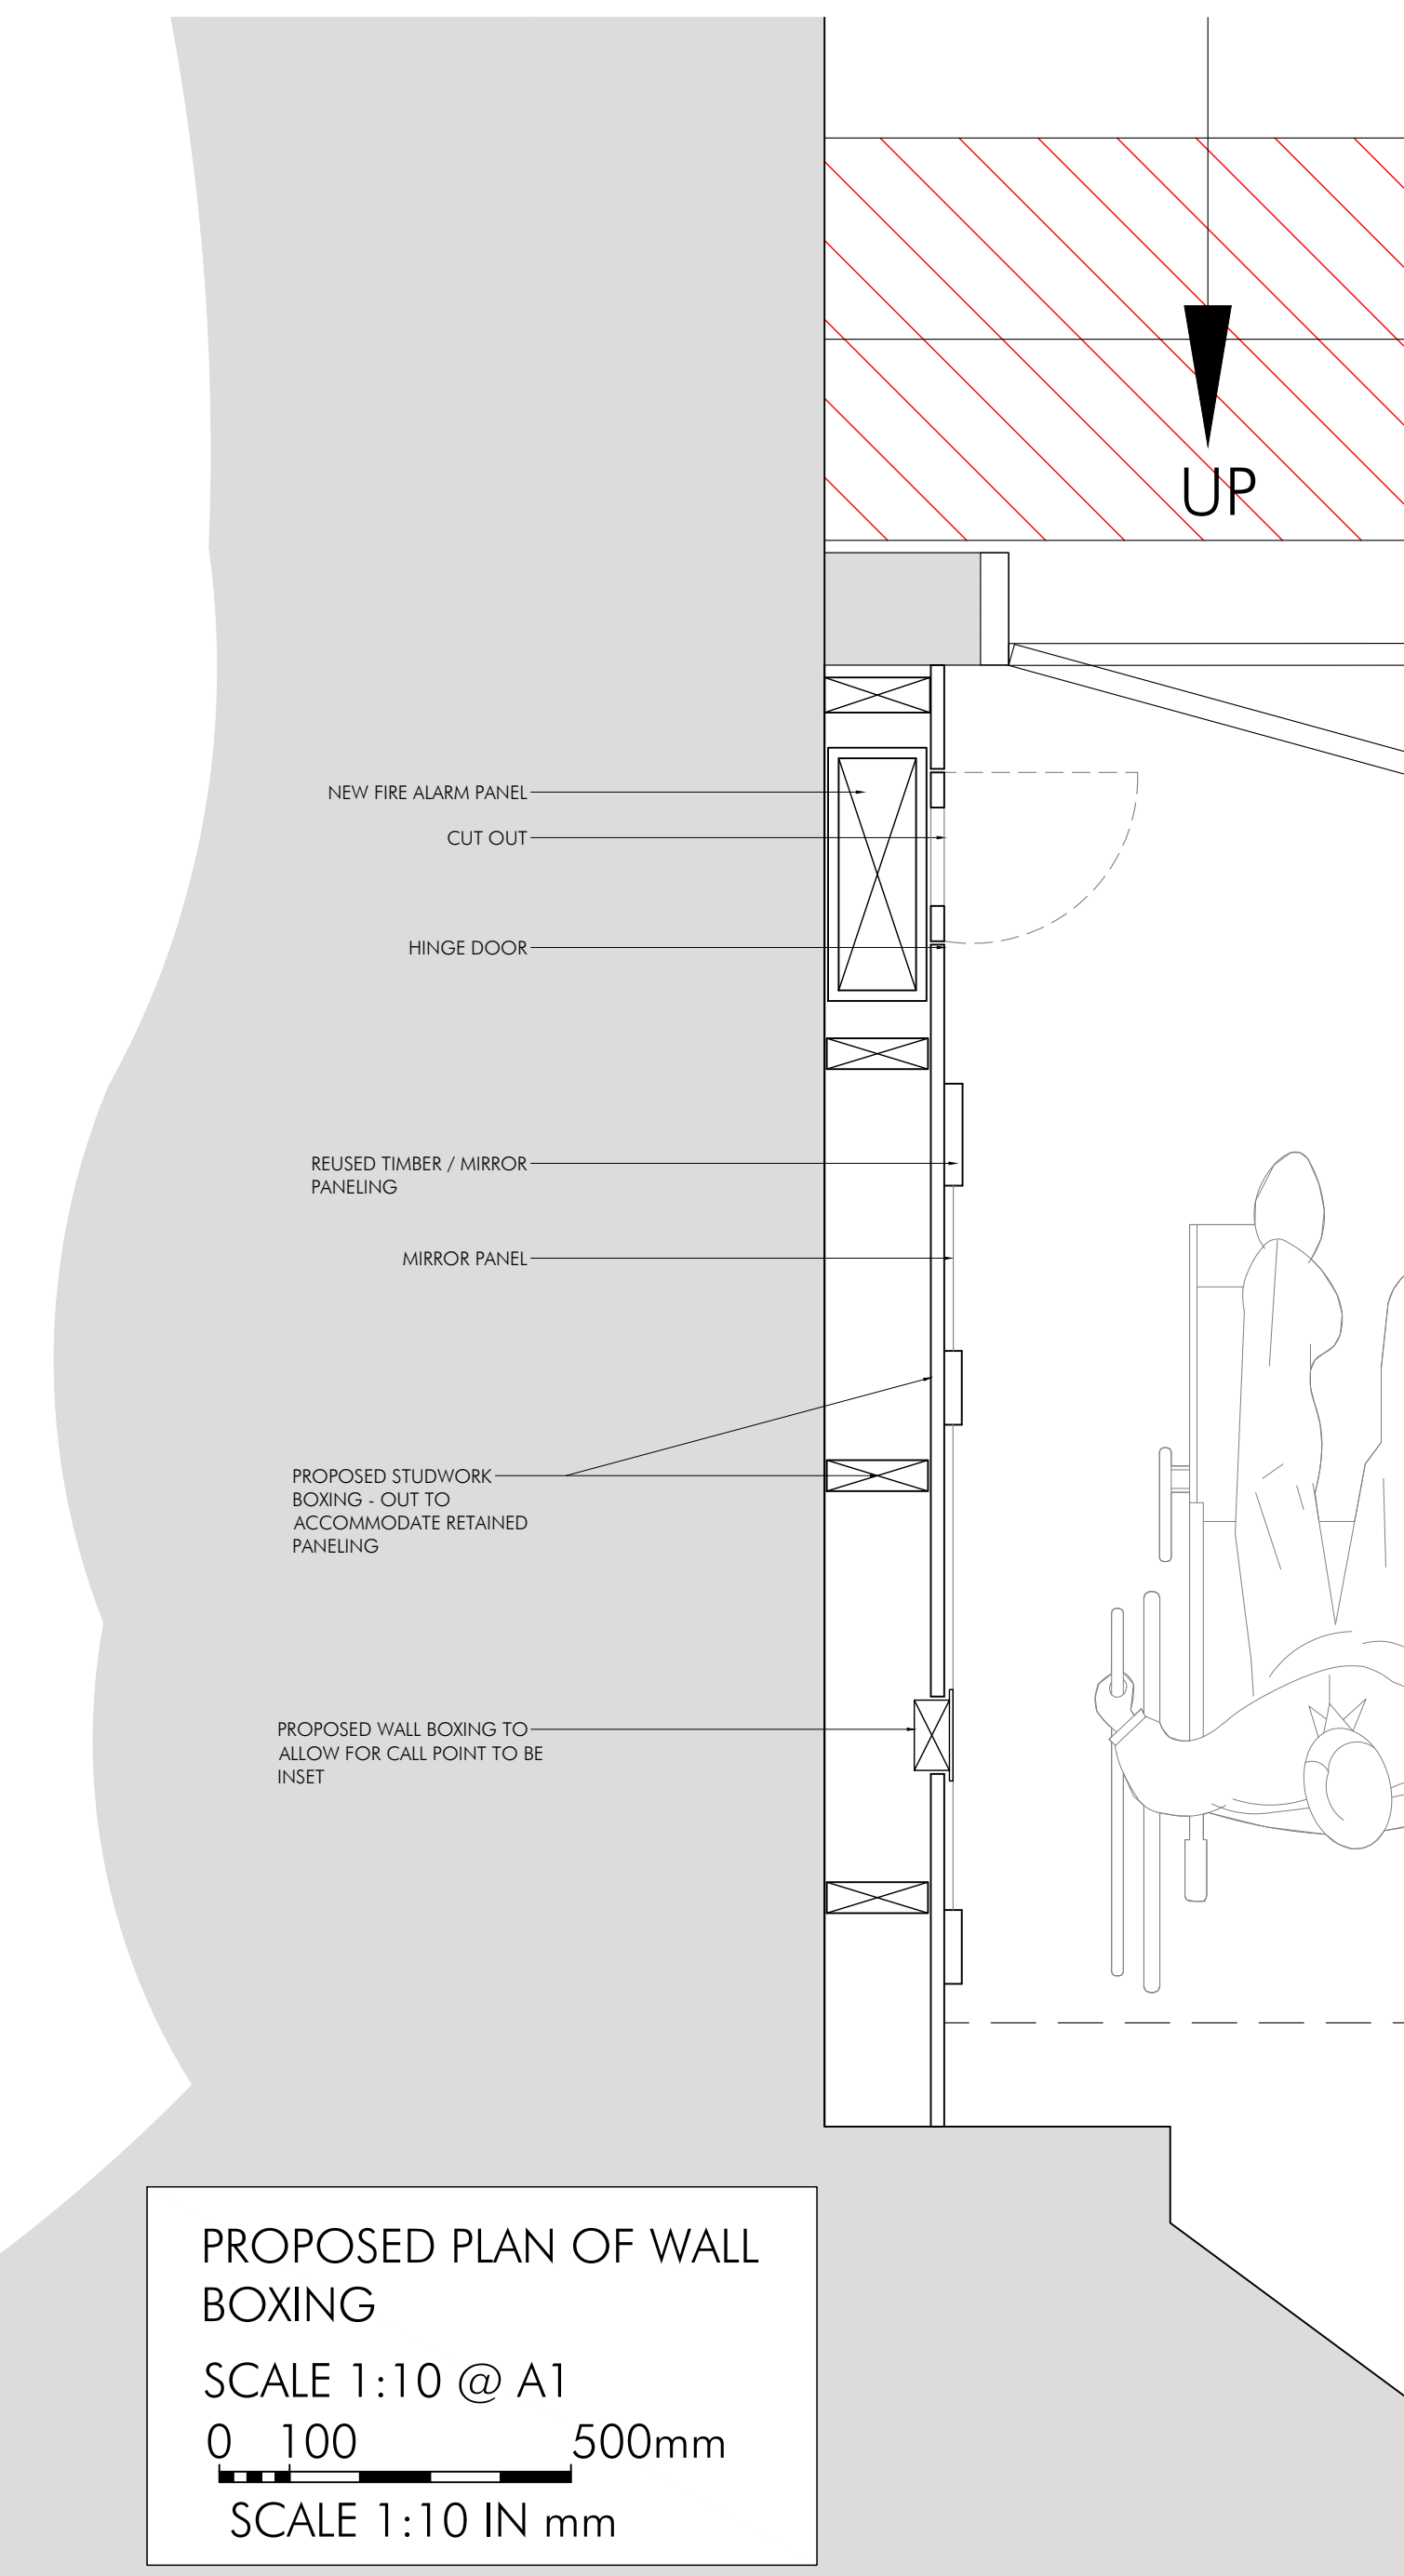
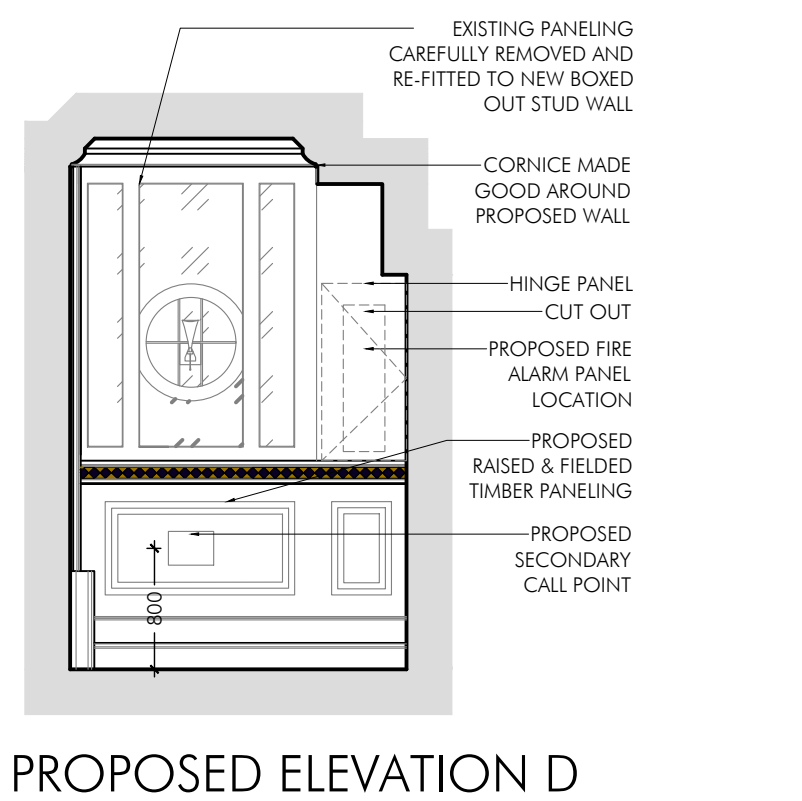
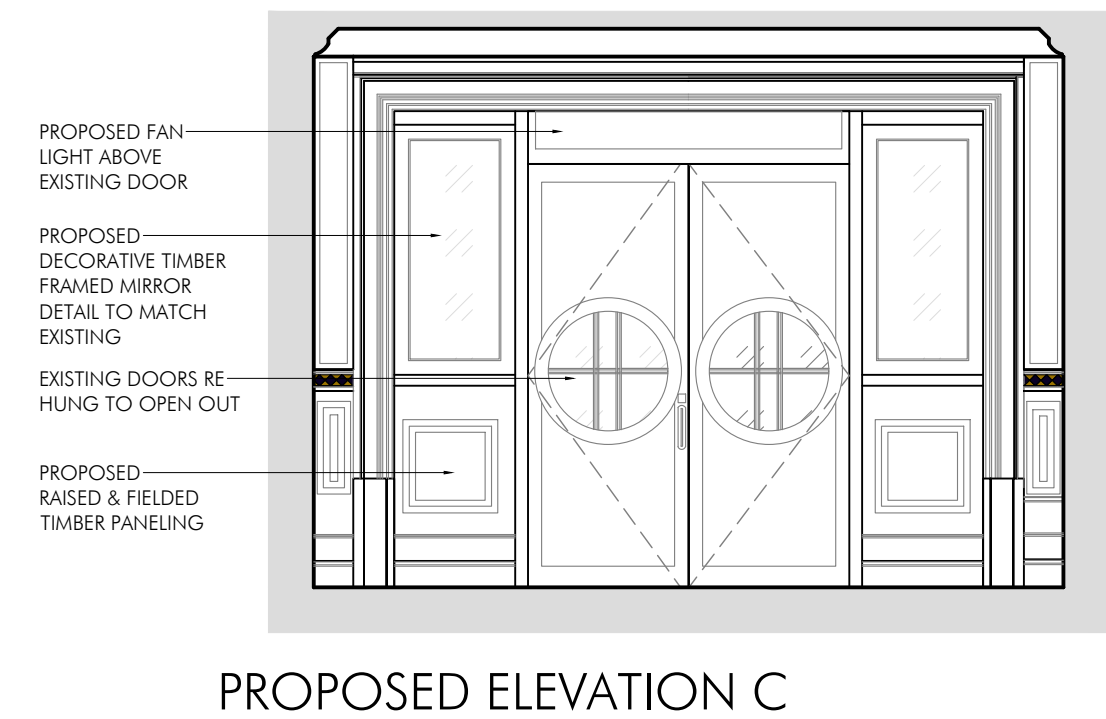
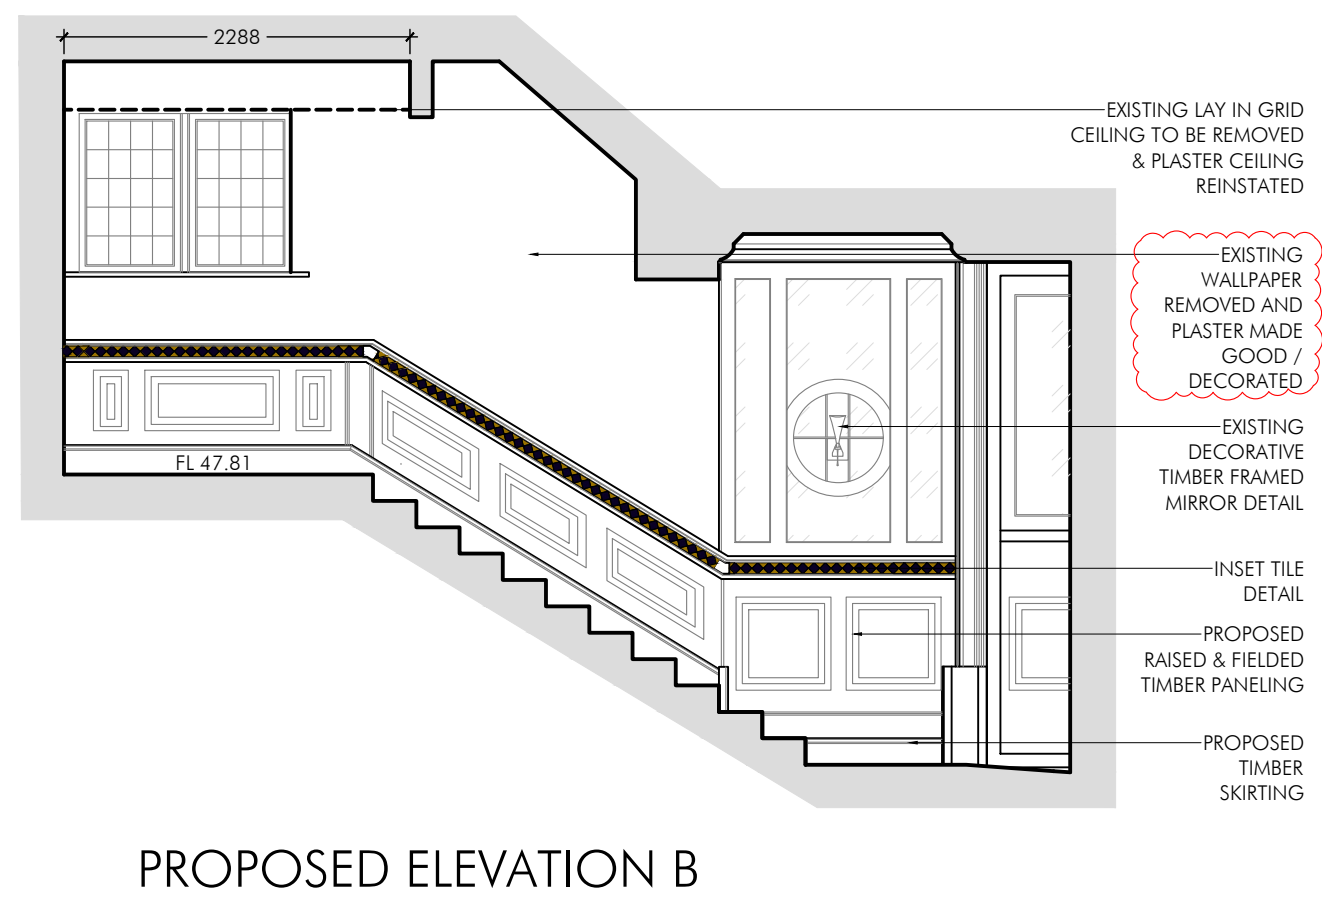


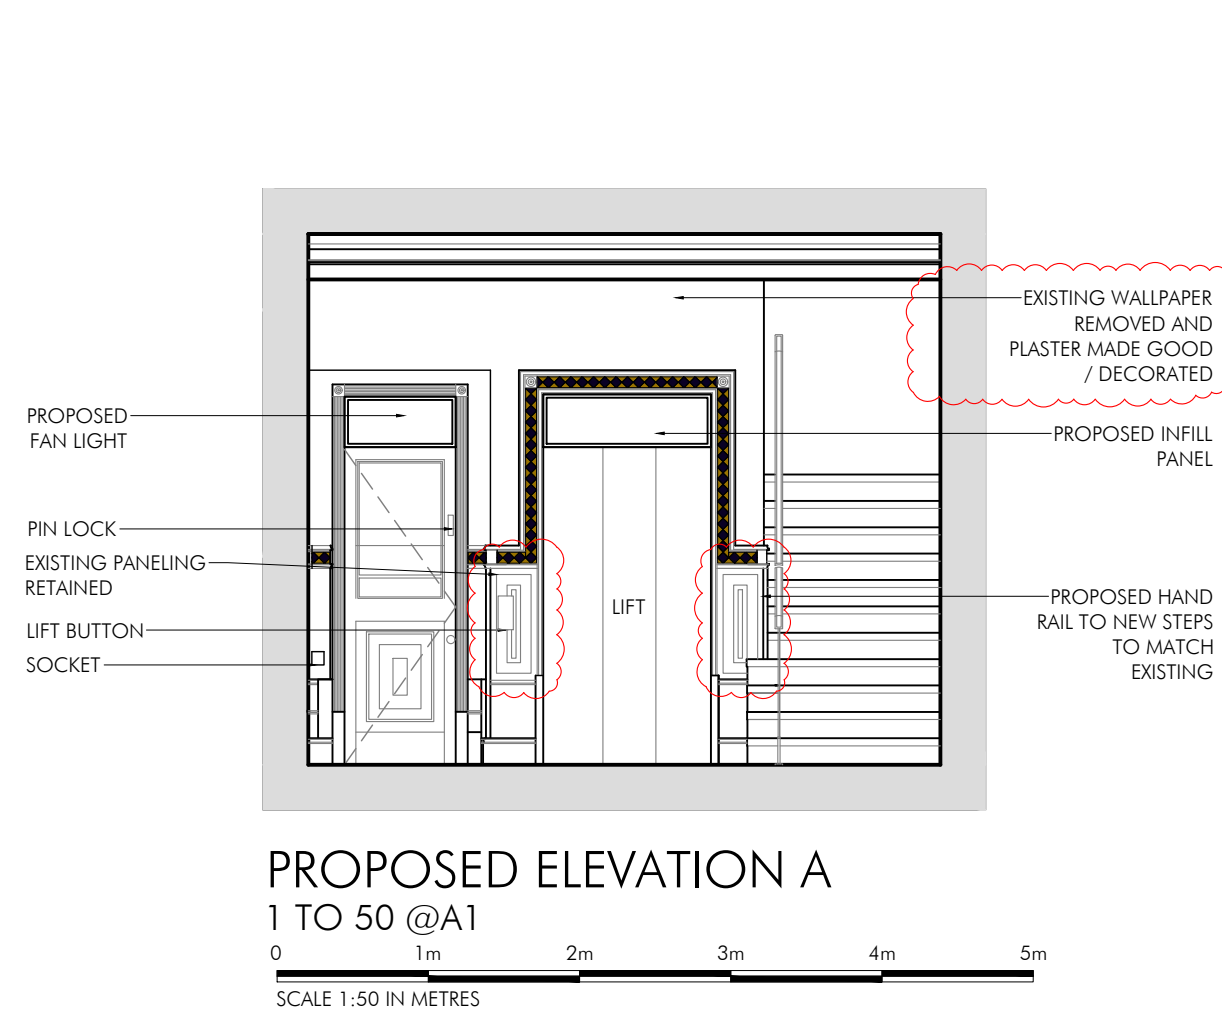

PLANNING ISSUE	BN		REV A - UPDATED AS PER CONSERVATION OFFICER COMMENTS : DETAILS ADDED FOR PROPOSED WALL BOXING TO ACCOMMODATE FIRE ALARM PANELS EXISTING WALL PAPER REMOVED EXISTING PANELING TO ELEVATION A RETAINED THE FLOOR REUSED AND RETAINED PROPOSED ELEVATION E ADDED		NOV 23	
	BN		DRAWN		JUN 23	
	DRAWN		REVISION		DATE	
	PROJECT		 ALLISON PIKE ARCHITECTS & DESIGNERS			
	TITLE					
SCALE		7 Buxton Road West, Disley, Stockport, Cheshire, SK12 2AE. Website: www.allisonpike.com Telephone: 01663 763000 Facsimile: 01663 766772 Email: studio@allisonpike.com				
JOB No						DRAWING No
MAB46		AP51		A		
© Allison Pike Partnership Limited.						