




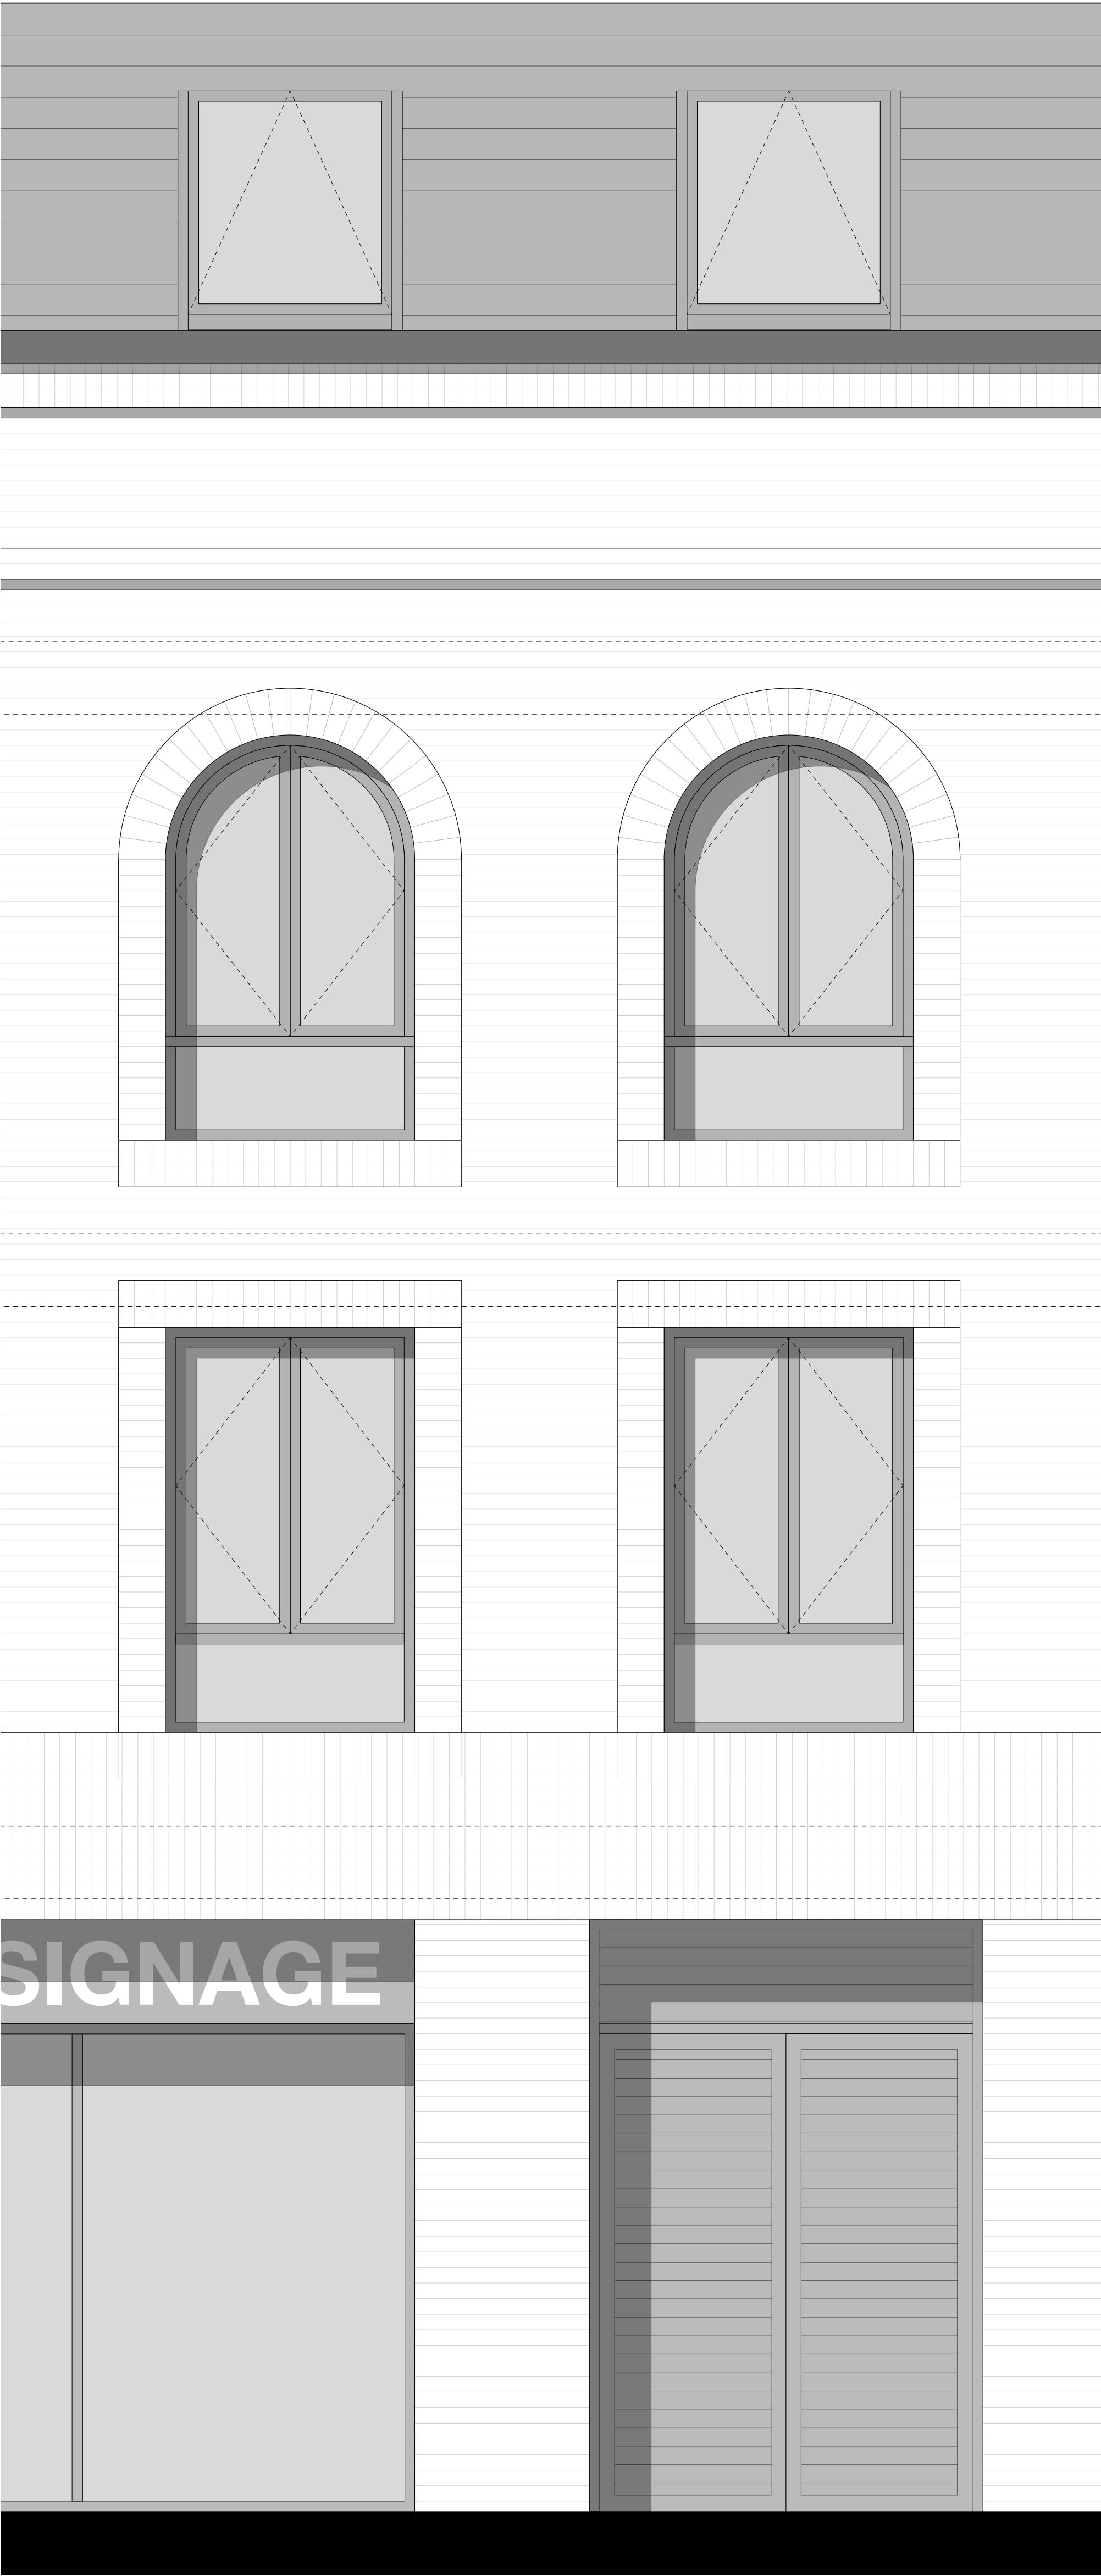

ELEVATION
1:20 @ A1

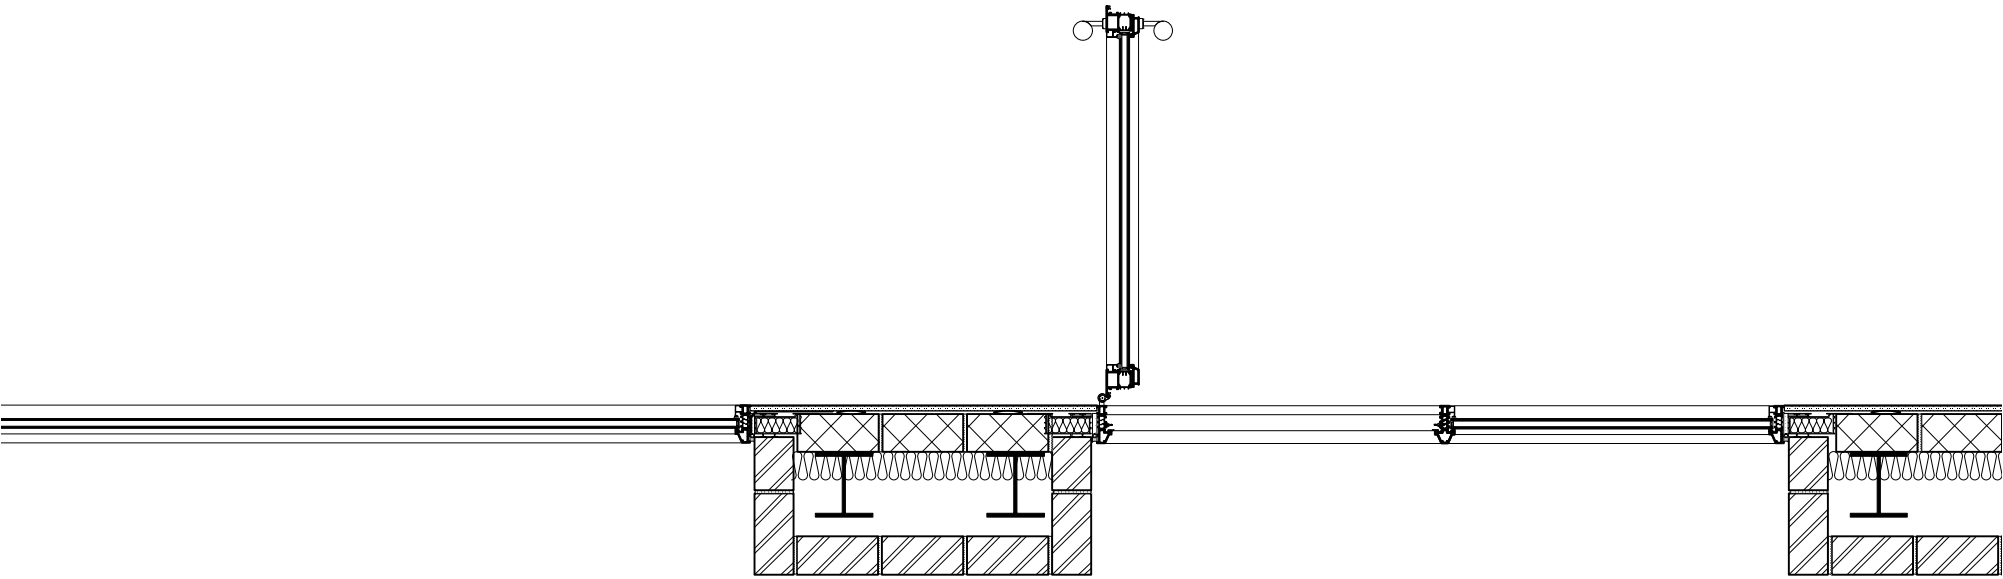

PLAN
1:20 @ A1

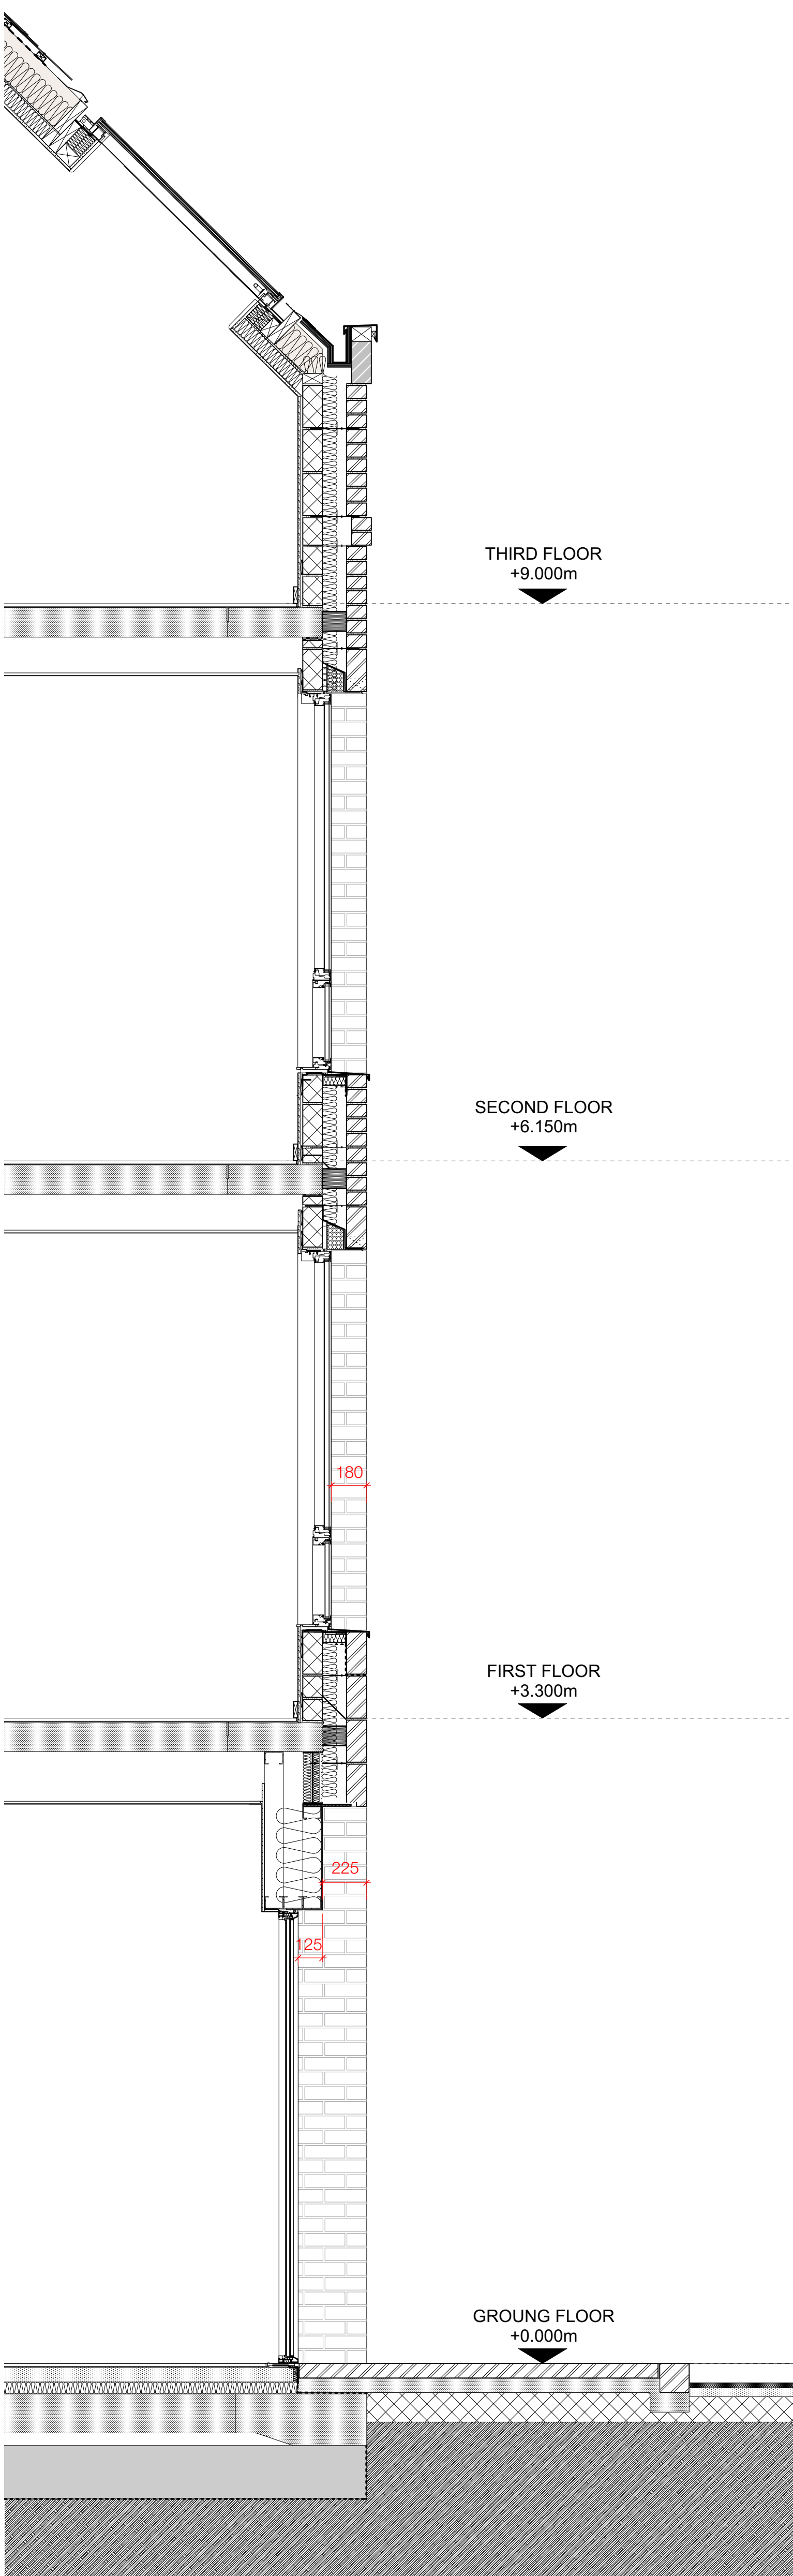

KEY

PROPOSED DETAIL B 1:20 @ A1			IMPORTANT NOTES:			CLIENT: VIEWS			OLLIER SMURTHWAITE ARCHITECTS 40 King Street, Manchester, M2 6BA T 0161 883 0838 F 0161 883 0839 E mail@olliersmurthwaite.com		
						PROJECT: NEW RESIDENTIAL DEVELOPMENT					
						ADDRESS: 98 WILMSLOW ROAD, RUSHOLME					
						DRAWING TITLE:DETAIL B					
						SCALE: 1:20 @ A1		DATE: APRIL 2021			
REVISION			DATE	DESCRIPTION		DRAWING NO: A454_P_2001A					
A			25.03.22	AMENDED ROOF PITCH							

© Copyright Ollier Smurthwaite Architects