

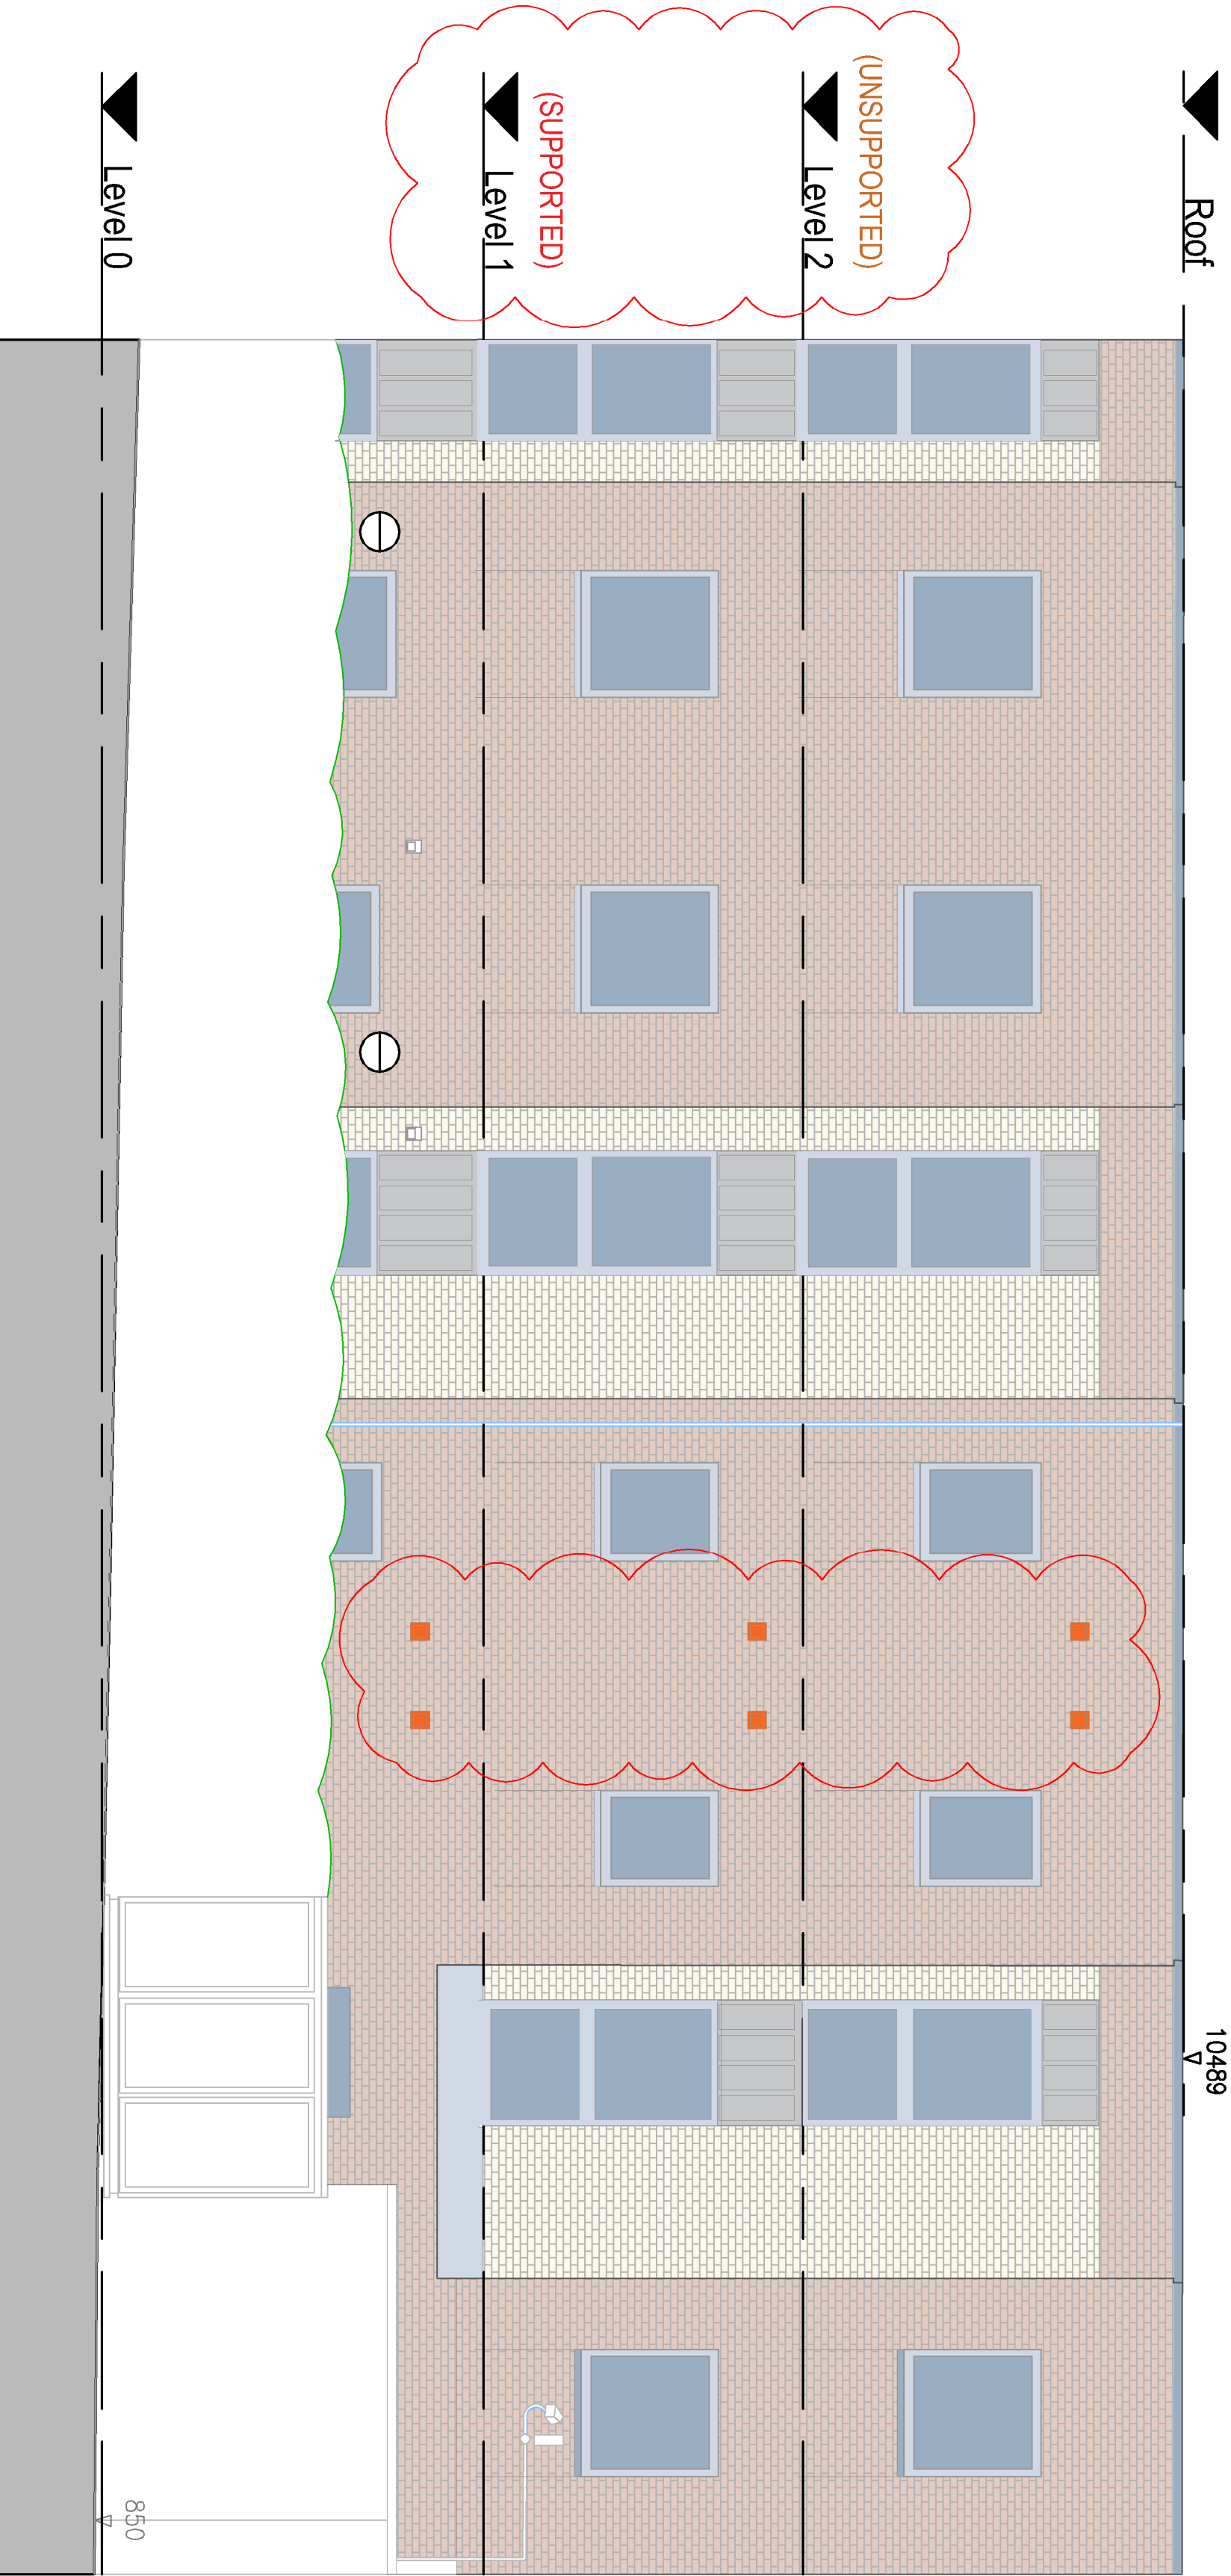


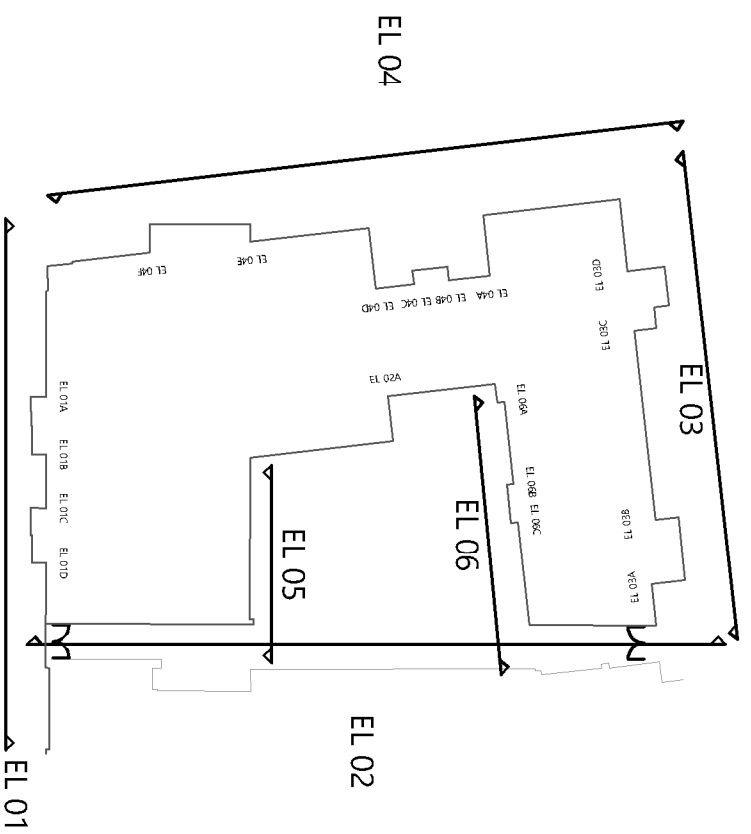

© Copyright: All rights reserved. This drawing must not be reproduced without permission. Do not scale from this drawing. All dimensions are in millimetres unless otherwise stated. Any discrepancies should be reported to the Architect.

P2	Updated and re-issued for planning.	02.08.23	CB	TF
P1	Issued for Planning.	01-08-23	CB	TF
PLANNING ISSUE				
-	Issued for Comment/Approval.	PRELIMINARY	-	-
Revision	Description	Date	Drawn	Checked

Halliday Meechan Architects Limited
111 Piccadilly, Manchester M1 2HY
+44 (0)161 661 5566
4 Devonshire Street, London W1W 5DT
+44 (0)203 440 5175
hma@hallidaymeechan.com
www.hallidaymeechan.com

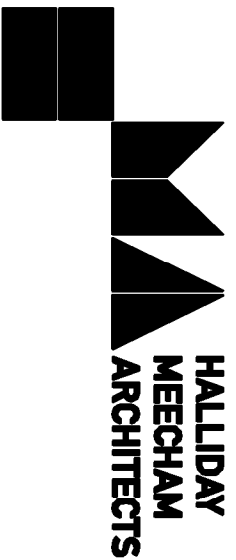

Client	Wardens						
Project	Garden House						
Address	Garden House, 114 High St, Manchester, M4 1HQ						
Location	William Fairbairn Way Existing Elevation 06						
Drawing							
Scale @ A1	Scale @ A3	Date	Drawn	Checked	Job No.	Drawing No.	Revision
1:50	1:100	19.07.23	CB	TF	5540	10206	
Drawing Ref.	5540-HMA-GH-ZZ-DR-A-10206						P2