



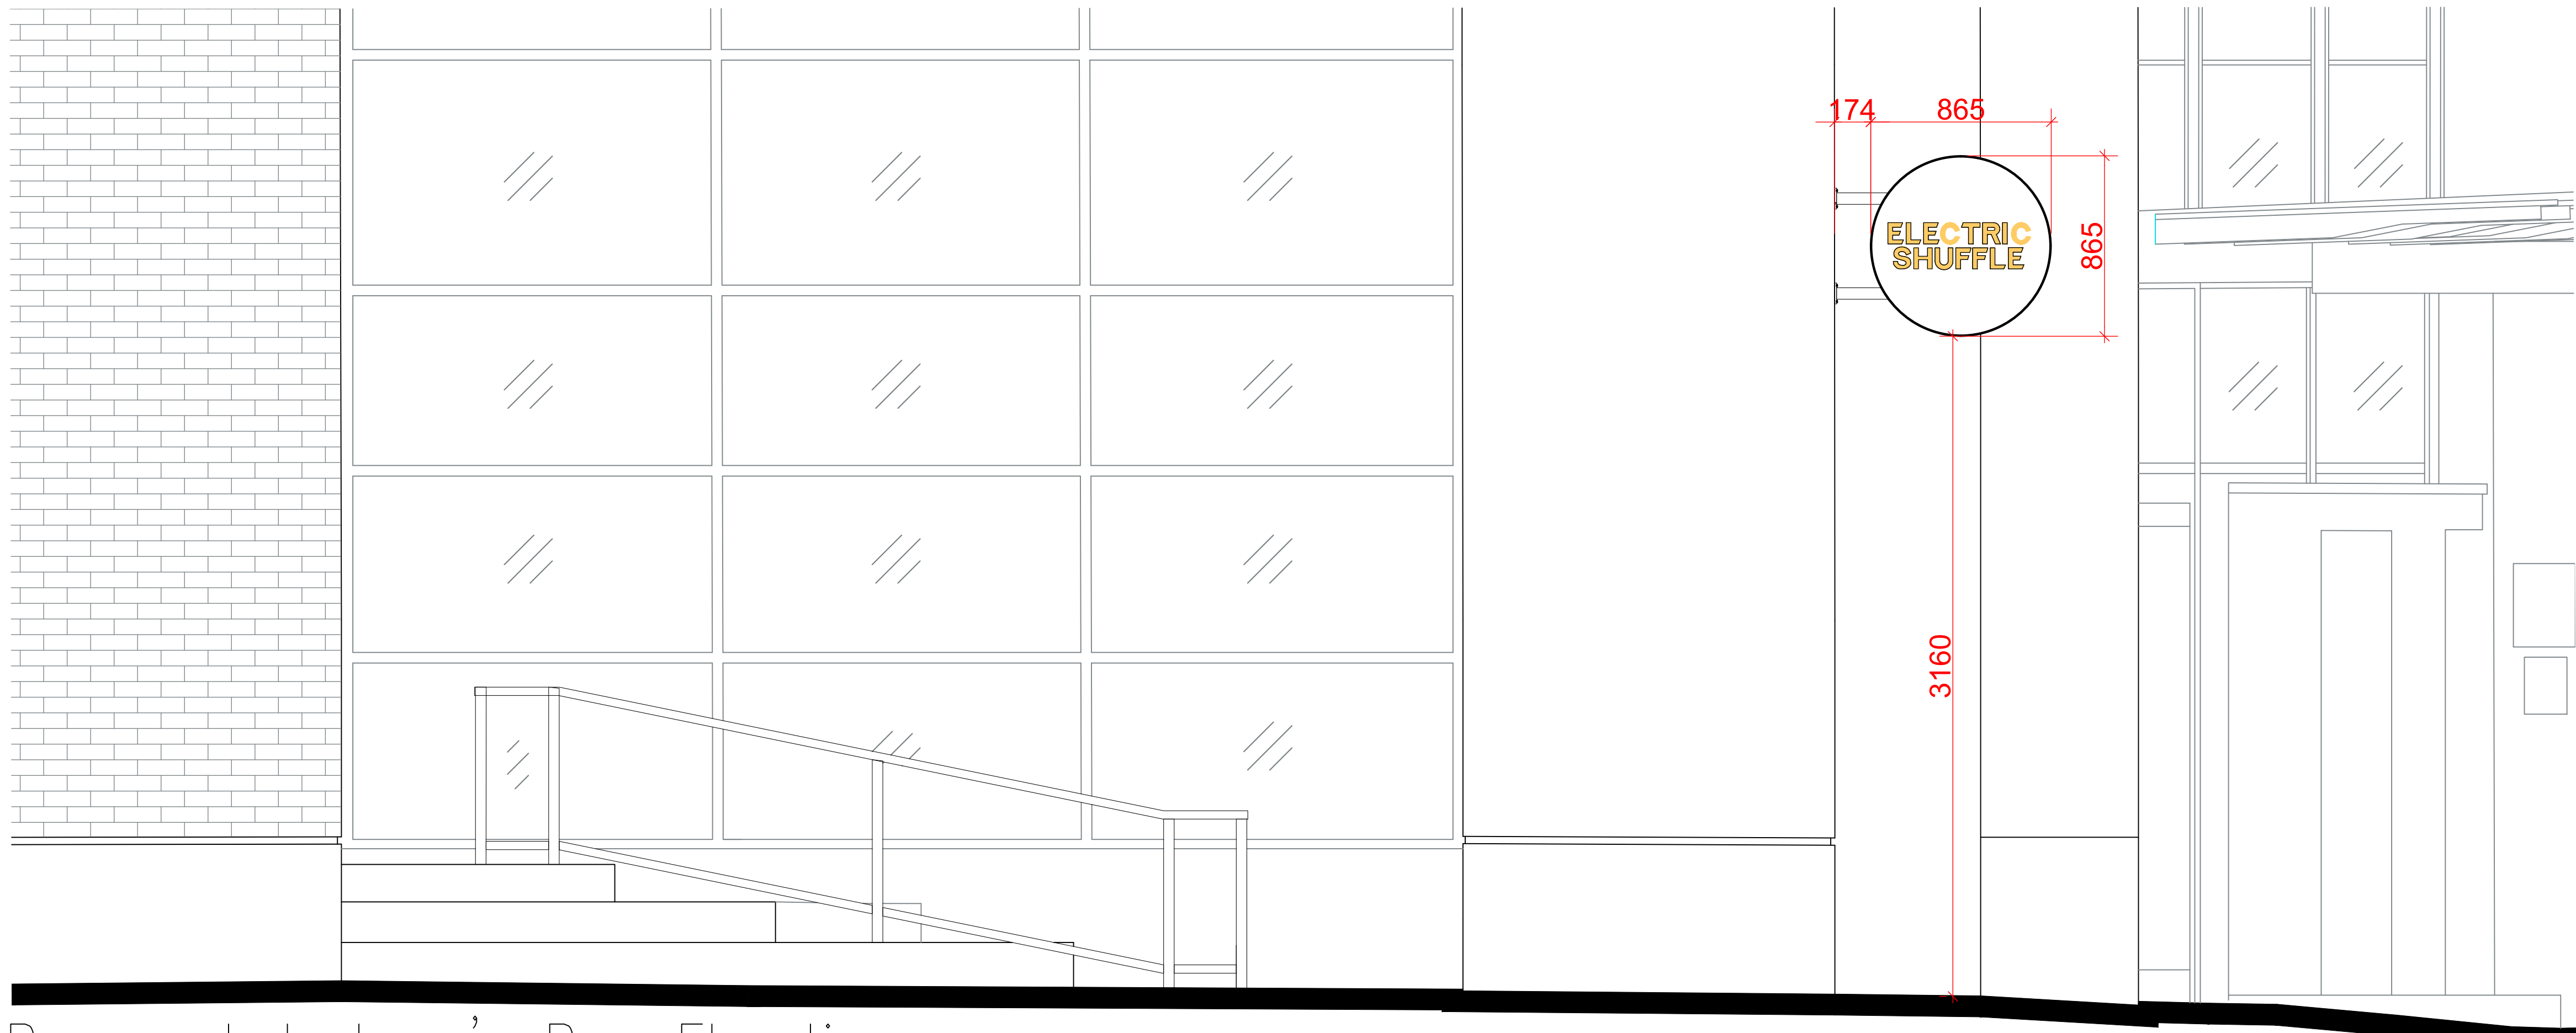

NOTE
This drawing is to read in conjunction with all other Architects drawings and all Structural Engineers drawings details and calculations.
It is the contractors responsibility to check all dimensions prior to fabrication or construction, any discrepancies to be reported to the Architect.


Proposed Jackson's Row Elevation
Scale 1:20

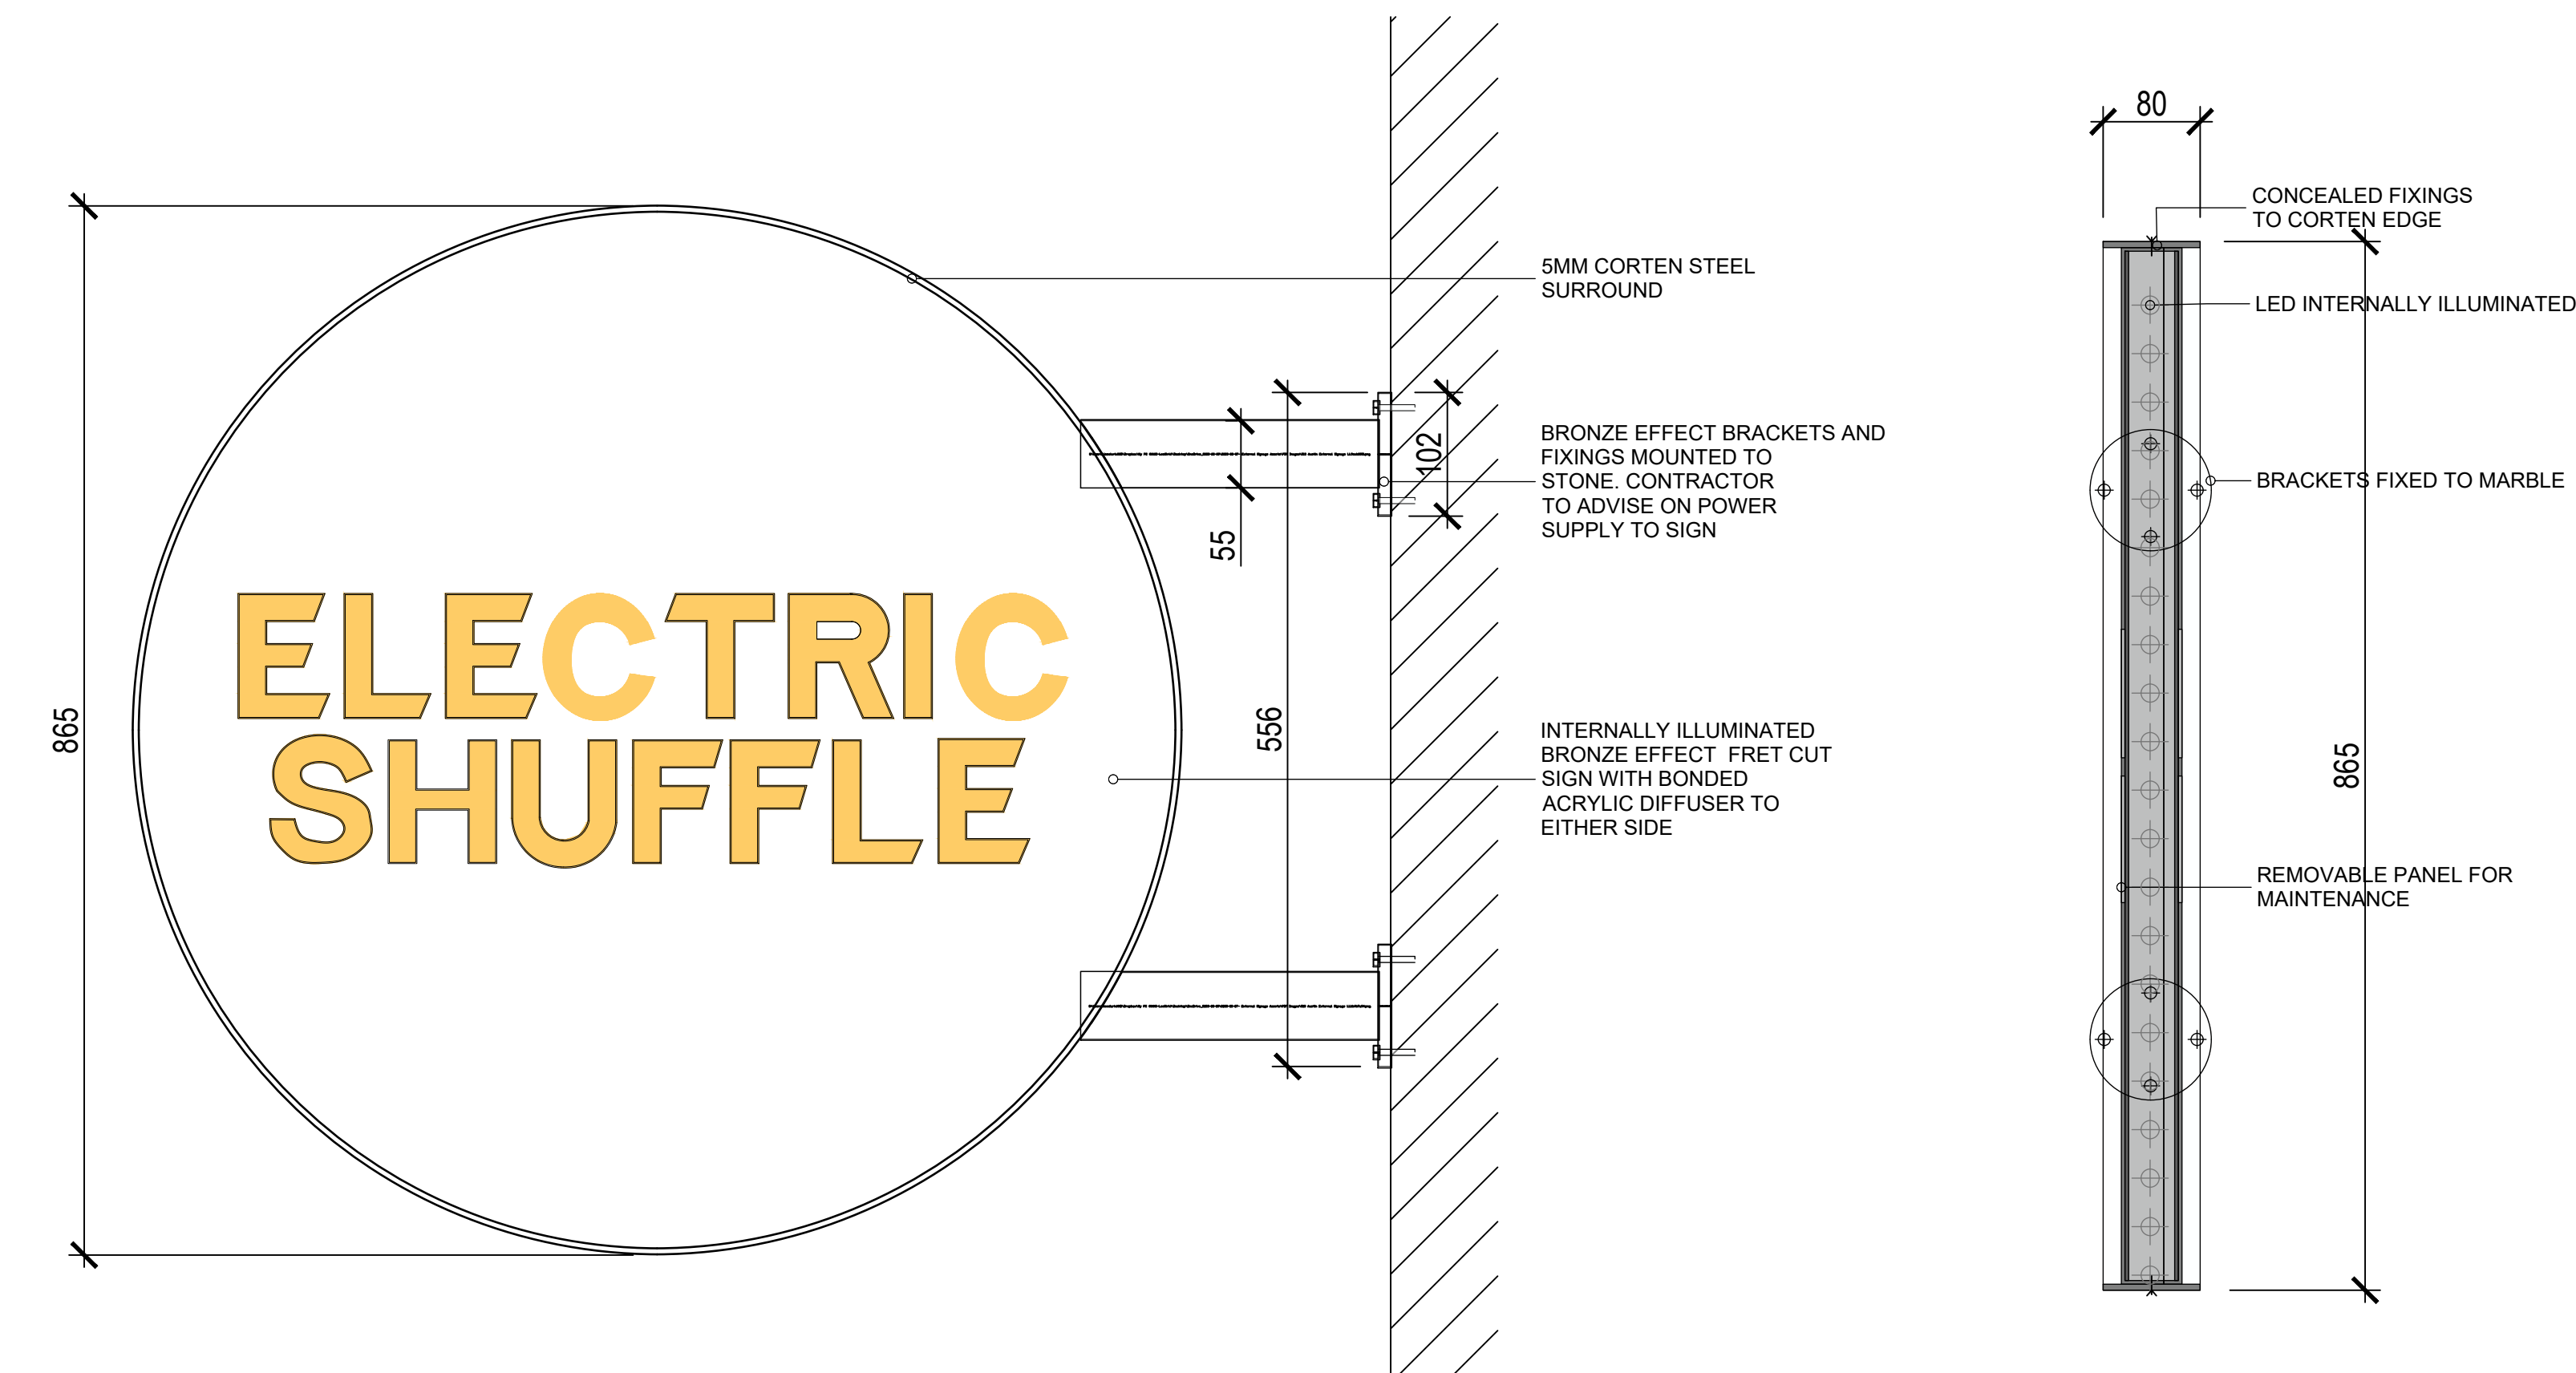

Proposed Wall-Mounted Signage Detail
Scale 1:5

Proposed Jackson's Row Elevation

Revisions:

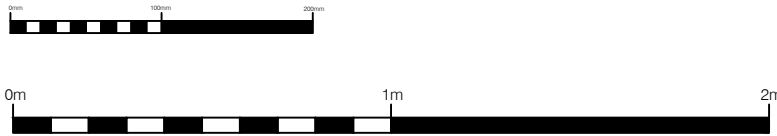

K I R K M A N
A R C H I T E C T S

PO Box 929
ALTRINCHAM, CHESHIRE
WA15 5QL
TEL: 07974 254060
WWW.KIRKMANARCHITECTS.CO.UK

Project
PROPOSED ELECTRIC SHUFFLE
201 DEANS GATE, MANCHESTER,
M3 3NW

Drawing
PROPOSED JACKSON'S ROW ELEVATION

Date OCTOBER 2023 Drawn By CM Scale VARIES © A1

Drawing Status PLANNING	Drawing No. 1643-24	Rev No. —
----------------------------	------------------------	--------------