
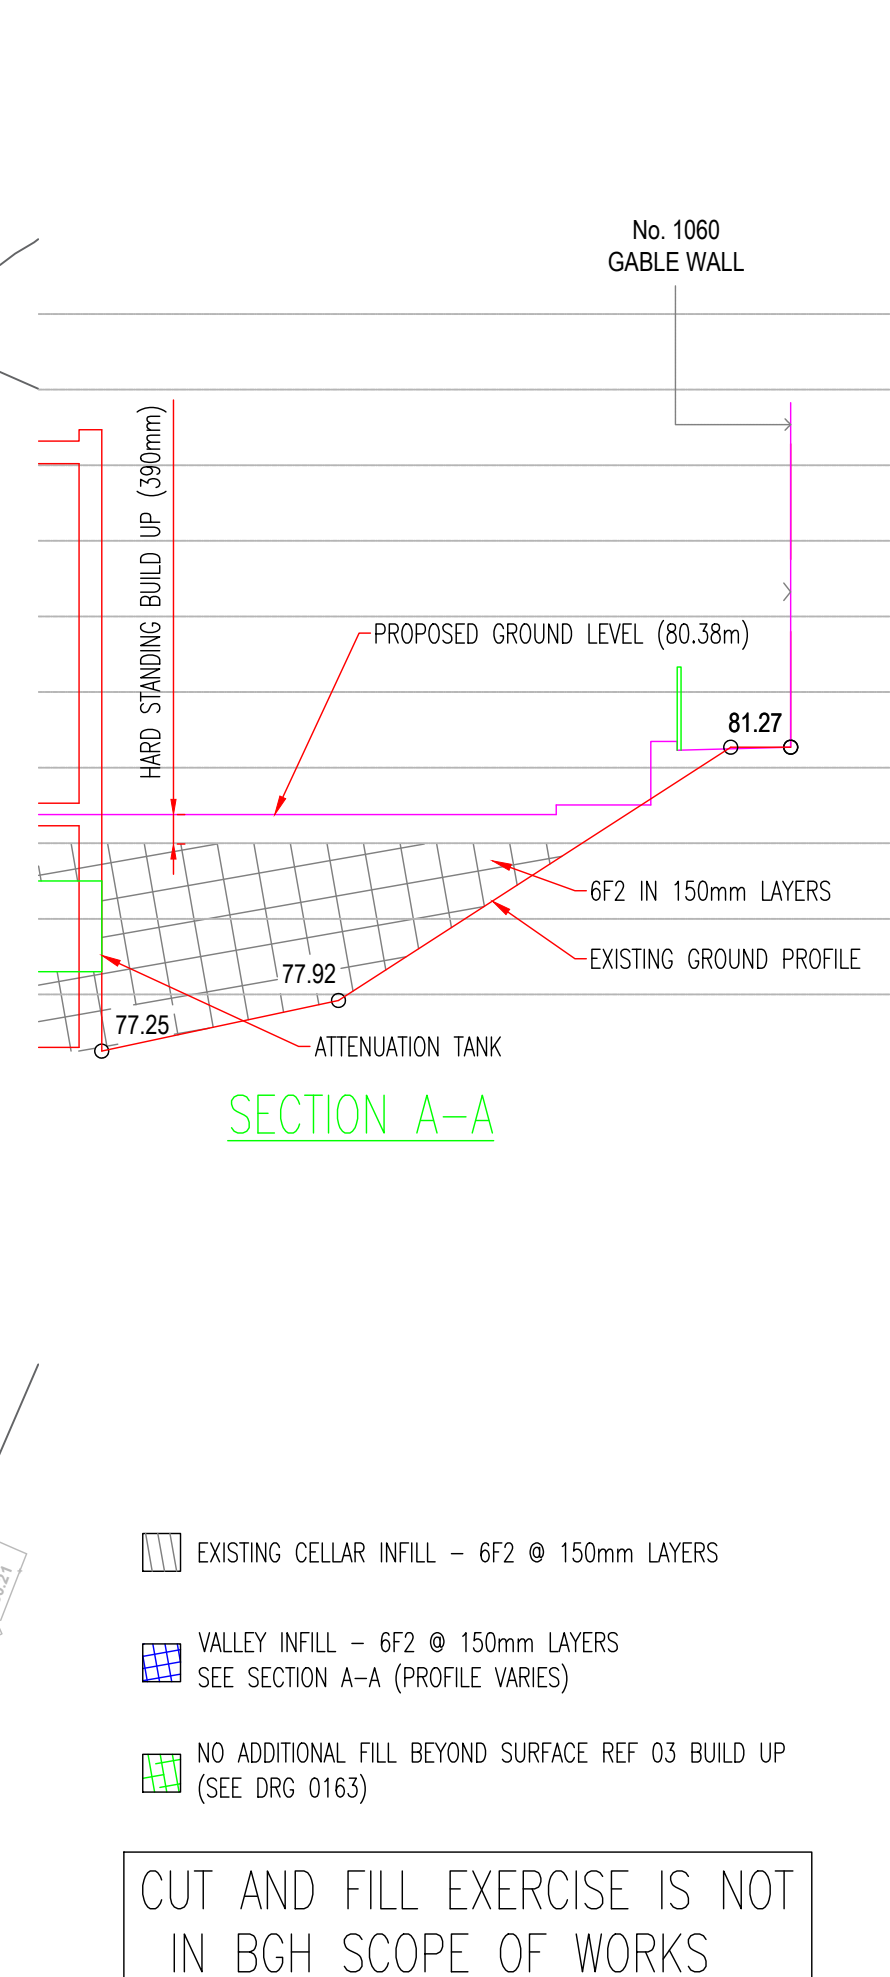


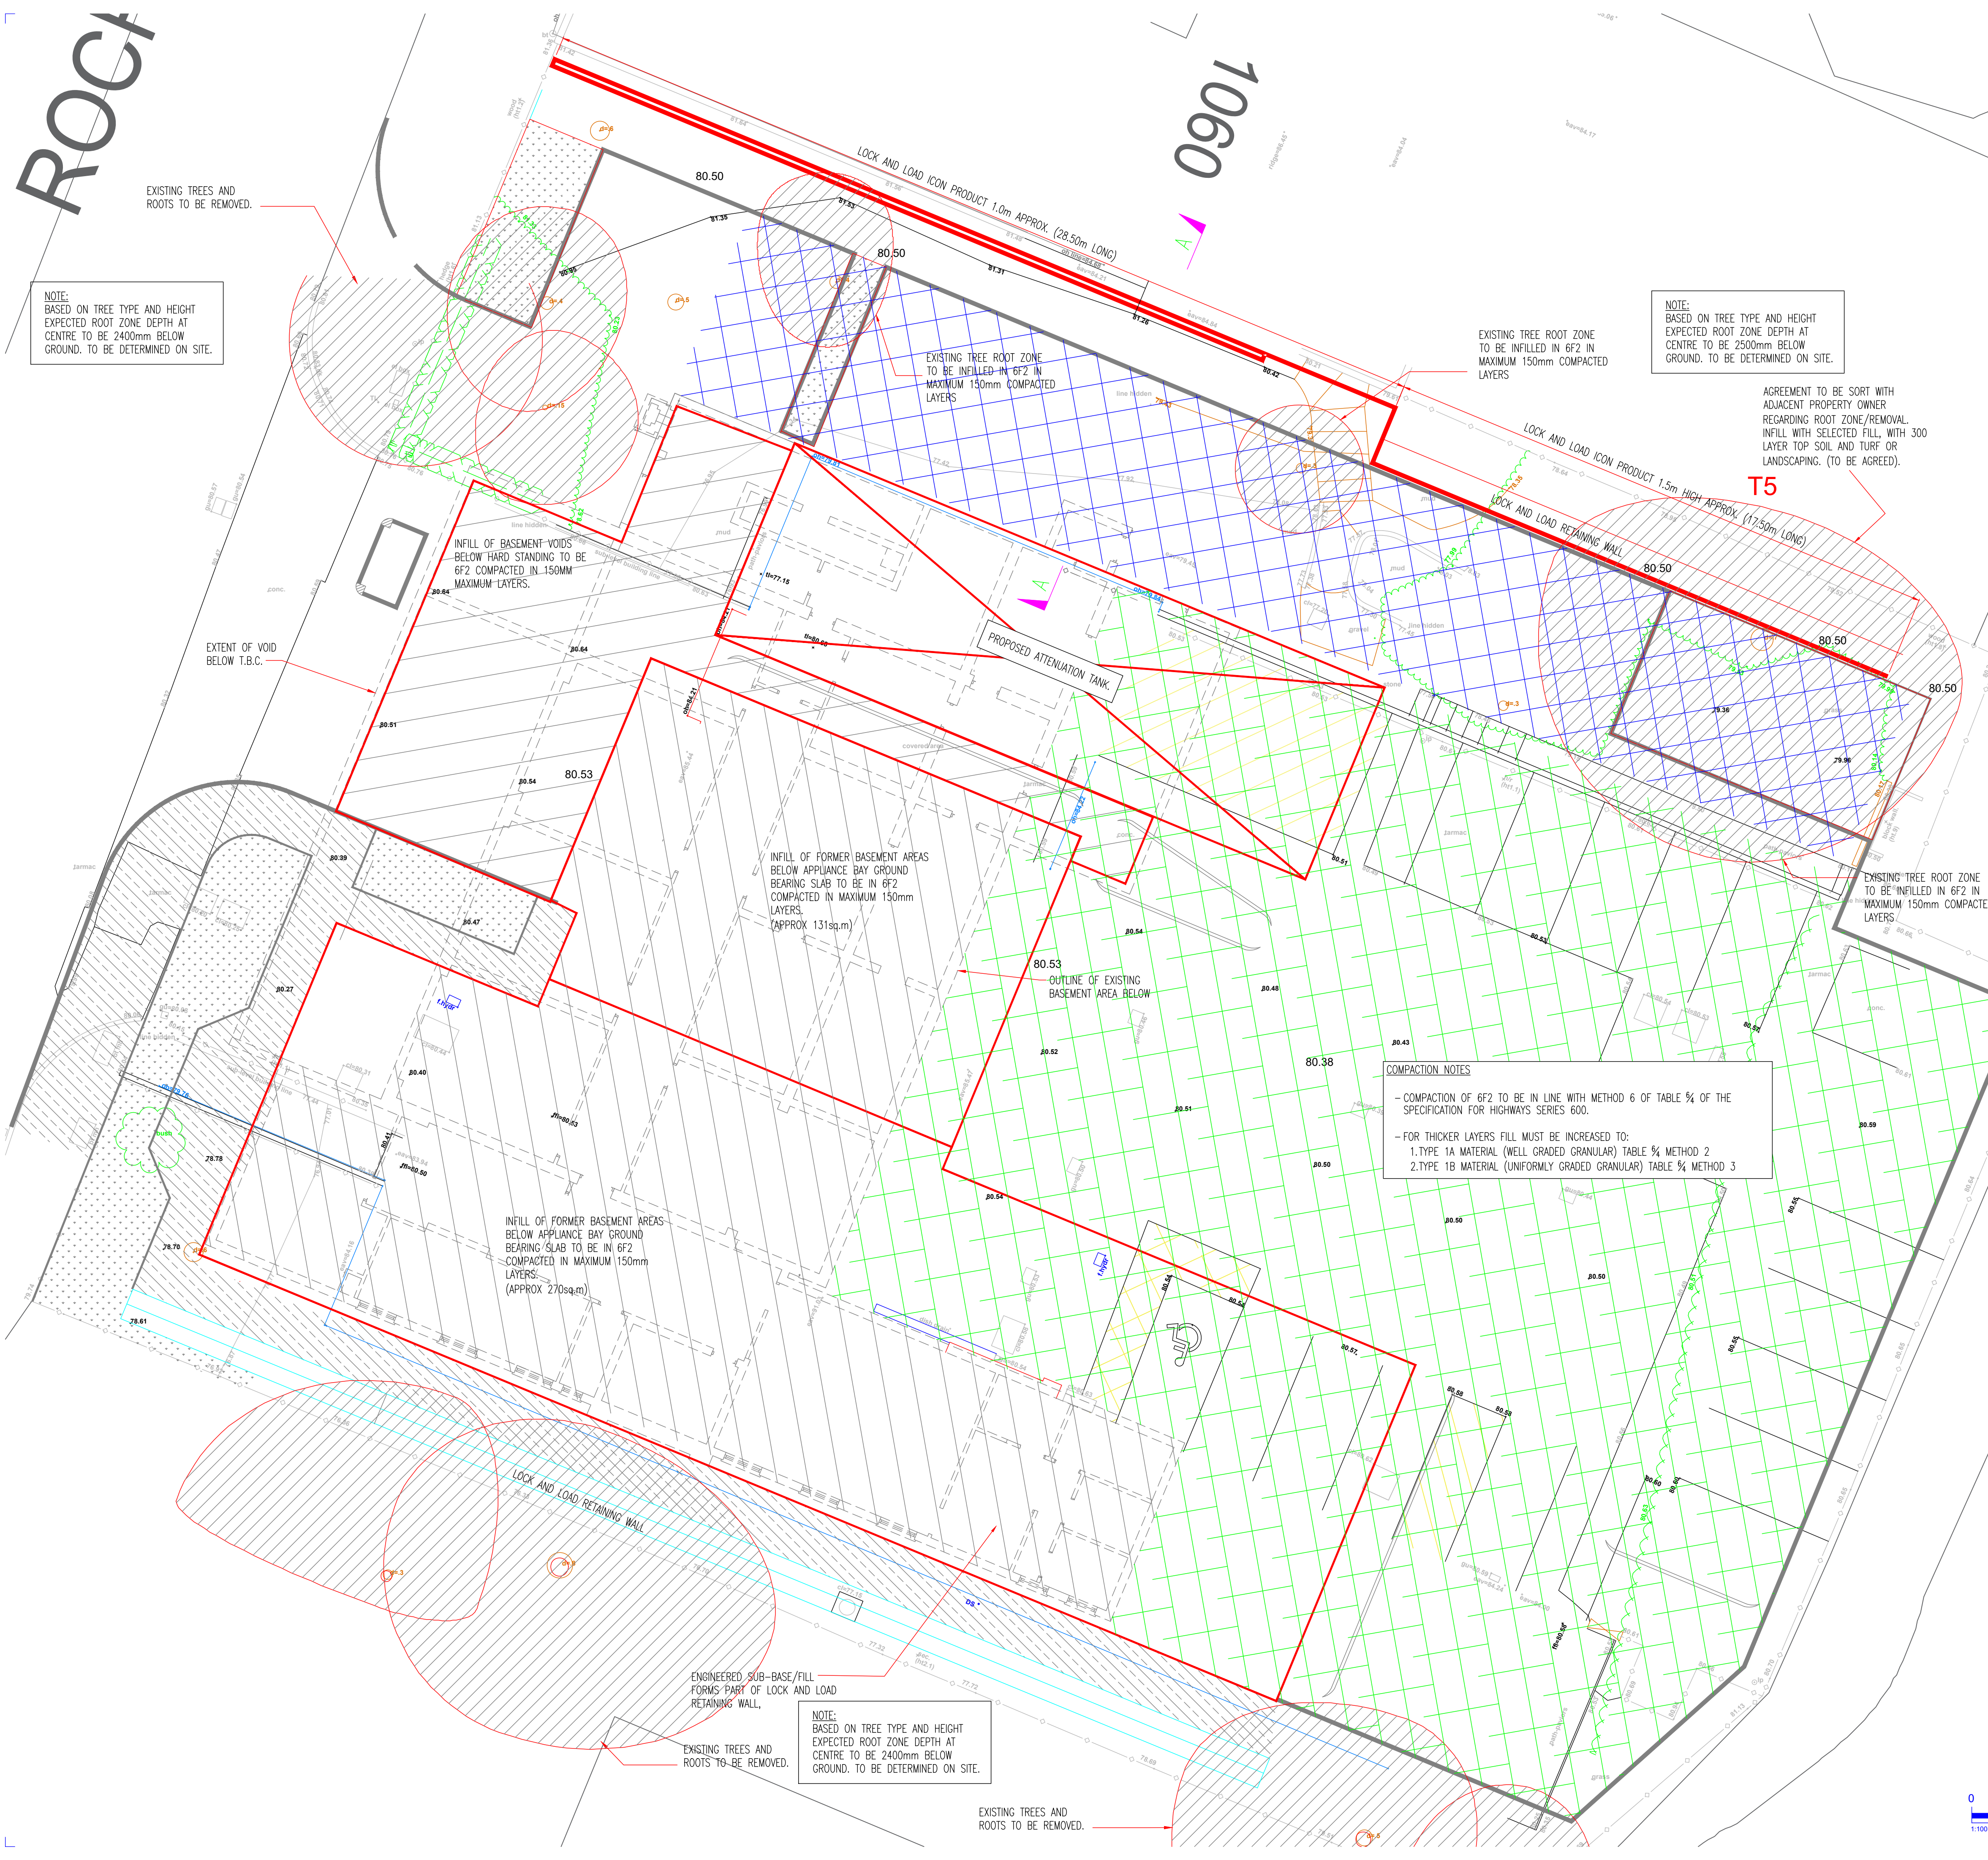


- EXISTING CELLAR INFILL – 6F2 @ 150mm LAYERS
- VALLEY INFILL – 6F2 @ 150mm LAYERS
SEE SECTION A-A (PROFILE VARIES)
- NO ADDITIONAL FILL BEYOND SURFACE REF 03 BUILD UP
(SEE DRG 0163)

CUT AND FILL EXERCISE IS NOT
IN BGH SCOPE OF WORKS

COMPACTION NOTES

- COMPACTION OF 6F2 TO BE IN LINE WITH METHOD 6 OF TABLE 5/4 OF THE SPECIFICATION FOR HIGHWAYS SERIES 600.
- FOR THICKER LAYERS FILL MUST BE INCREASED TO:
1. TYPE 1A MATERIAL (WELL GRADED GRANULAR) TABLE 5/4 METHOD 2
2. TYPE 1B MATERIAL (UNIFORMLY GRADED GRANULAR) TABLE 5/4 METHOD 3

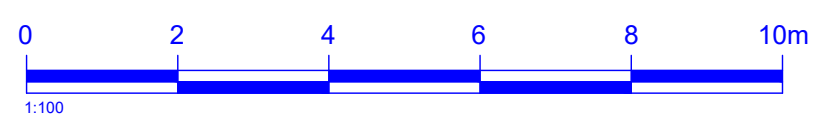

status

PRELIMINARY

This drawing is ©Bradshaw Gass & Hope LLP and is not to be copied, reproduced or re-distributed either in whole or in part without the prior written permission of the originator.

The originator shall have no responsibility for any liability, loss, cost, damage or expense arising from or relating to any use of this document other than for its intended purposes on this project.

This drawing shall be read in conjunction with all other relevant drawings, specifications and associated documentation. Any discrepancies, errors or omissions are to be reported to the originator before proceeding with work.

All dimensions are to be checked on site by the contractor prior to proceeding with any work.

Hazard Identification

ref	hazard	date

NOTES

DO NOT SCALE FROM THIS DRAWING. ANY DIMENSIONAL DISCREPANCIES TO BE REPORTED TO THE ENGINEERS.

THIS DRAWING TO BE READ IN CONJUNCTION WITH ALL RELEVANT ARCHITECTS DRAWINGS AND SPECIFICATIONS.

ALL MATERIALS AND WORKMANSHIP SHALL BE IN ACCORDANCE WITH THE RELEVANT SPECIFICATIONS AND BRITISH STANDARDS.

THE CONTRACTOR SHALL COMPLY WITH THE HEALTH AND SAFETY REQUIREMENTS AND LEGISLATION AS SET OUT BY THE CURRENT VERSION OF THE CDM REGULATIONS AND THE HEALTH AND SAFETY EXECUTIVE

THE CONTRACTOR SHALL ENSURE THE STABILITY OF THE STRUCTURE AND ANY ADJOINING STRUCTURES IS MAINTAINED AT ALL STAGES OF CONSTRUCTION. THE CONTRACTOR SHALL DESIGN, INSTALL AND MAINTAIN ANY NECESSARY TEMPORARY WORKS.

CONTRACTOR TO PROVIDE METHOD STATEMENTS AND RISK ASSESSMENTS TO THE ENGINEER AND PLANNING SUPERVISOR A MINIMUM OF 14 DAYS BEFORE THE WORKS COMMENCE.

ALL DIMENSIONS IN MILLIMETERS UNLESS NOTED OTHERWISE.

P3	STAGE 4 – UPDATED NAMING CONVENTION	PA	09:08:23
P2	STAGE 4 UPDATE TO TQS	PA	08:08:23
P1	STAGE 4 ISSUE	PA	17:07:23
ref	revision	by	date

21 Silverwell Street
Bolton
BL1 1PR
t: 01204 525321
email@bghbolton.co.uk
www.bghbolton.co.uk

B&H

Architects
Consulting Engineers
Quantity Surveyors

client

ISG CONSTRUCTION

project

BLACKLEY FIRE STATION

drawing

PROPOSED EXTERNAL WORKS
PREPARATION DRAWING

drawn by	PA	date	17.07.23
checked by		date	
scale	1 : 100		A1
dwg no	BFS-BGH-XX-XX-DR-C-0164	rev	P3