


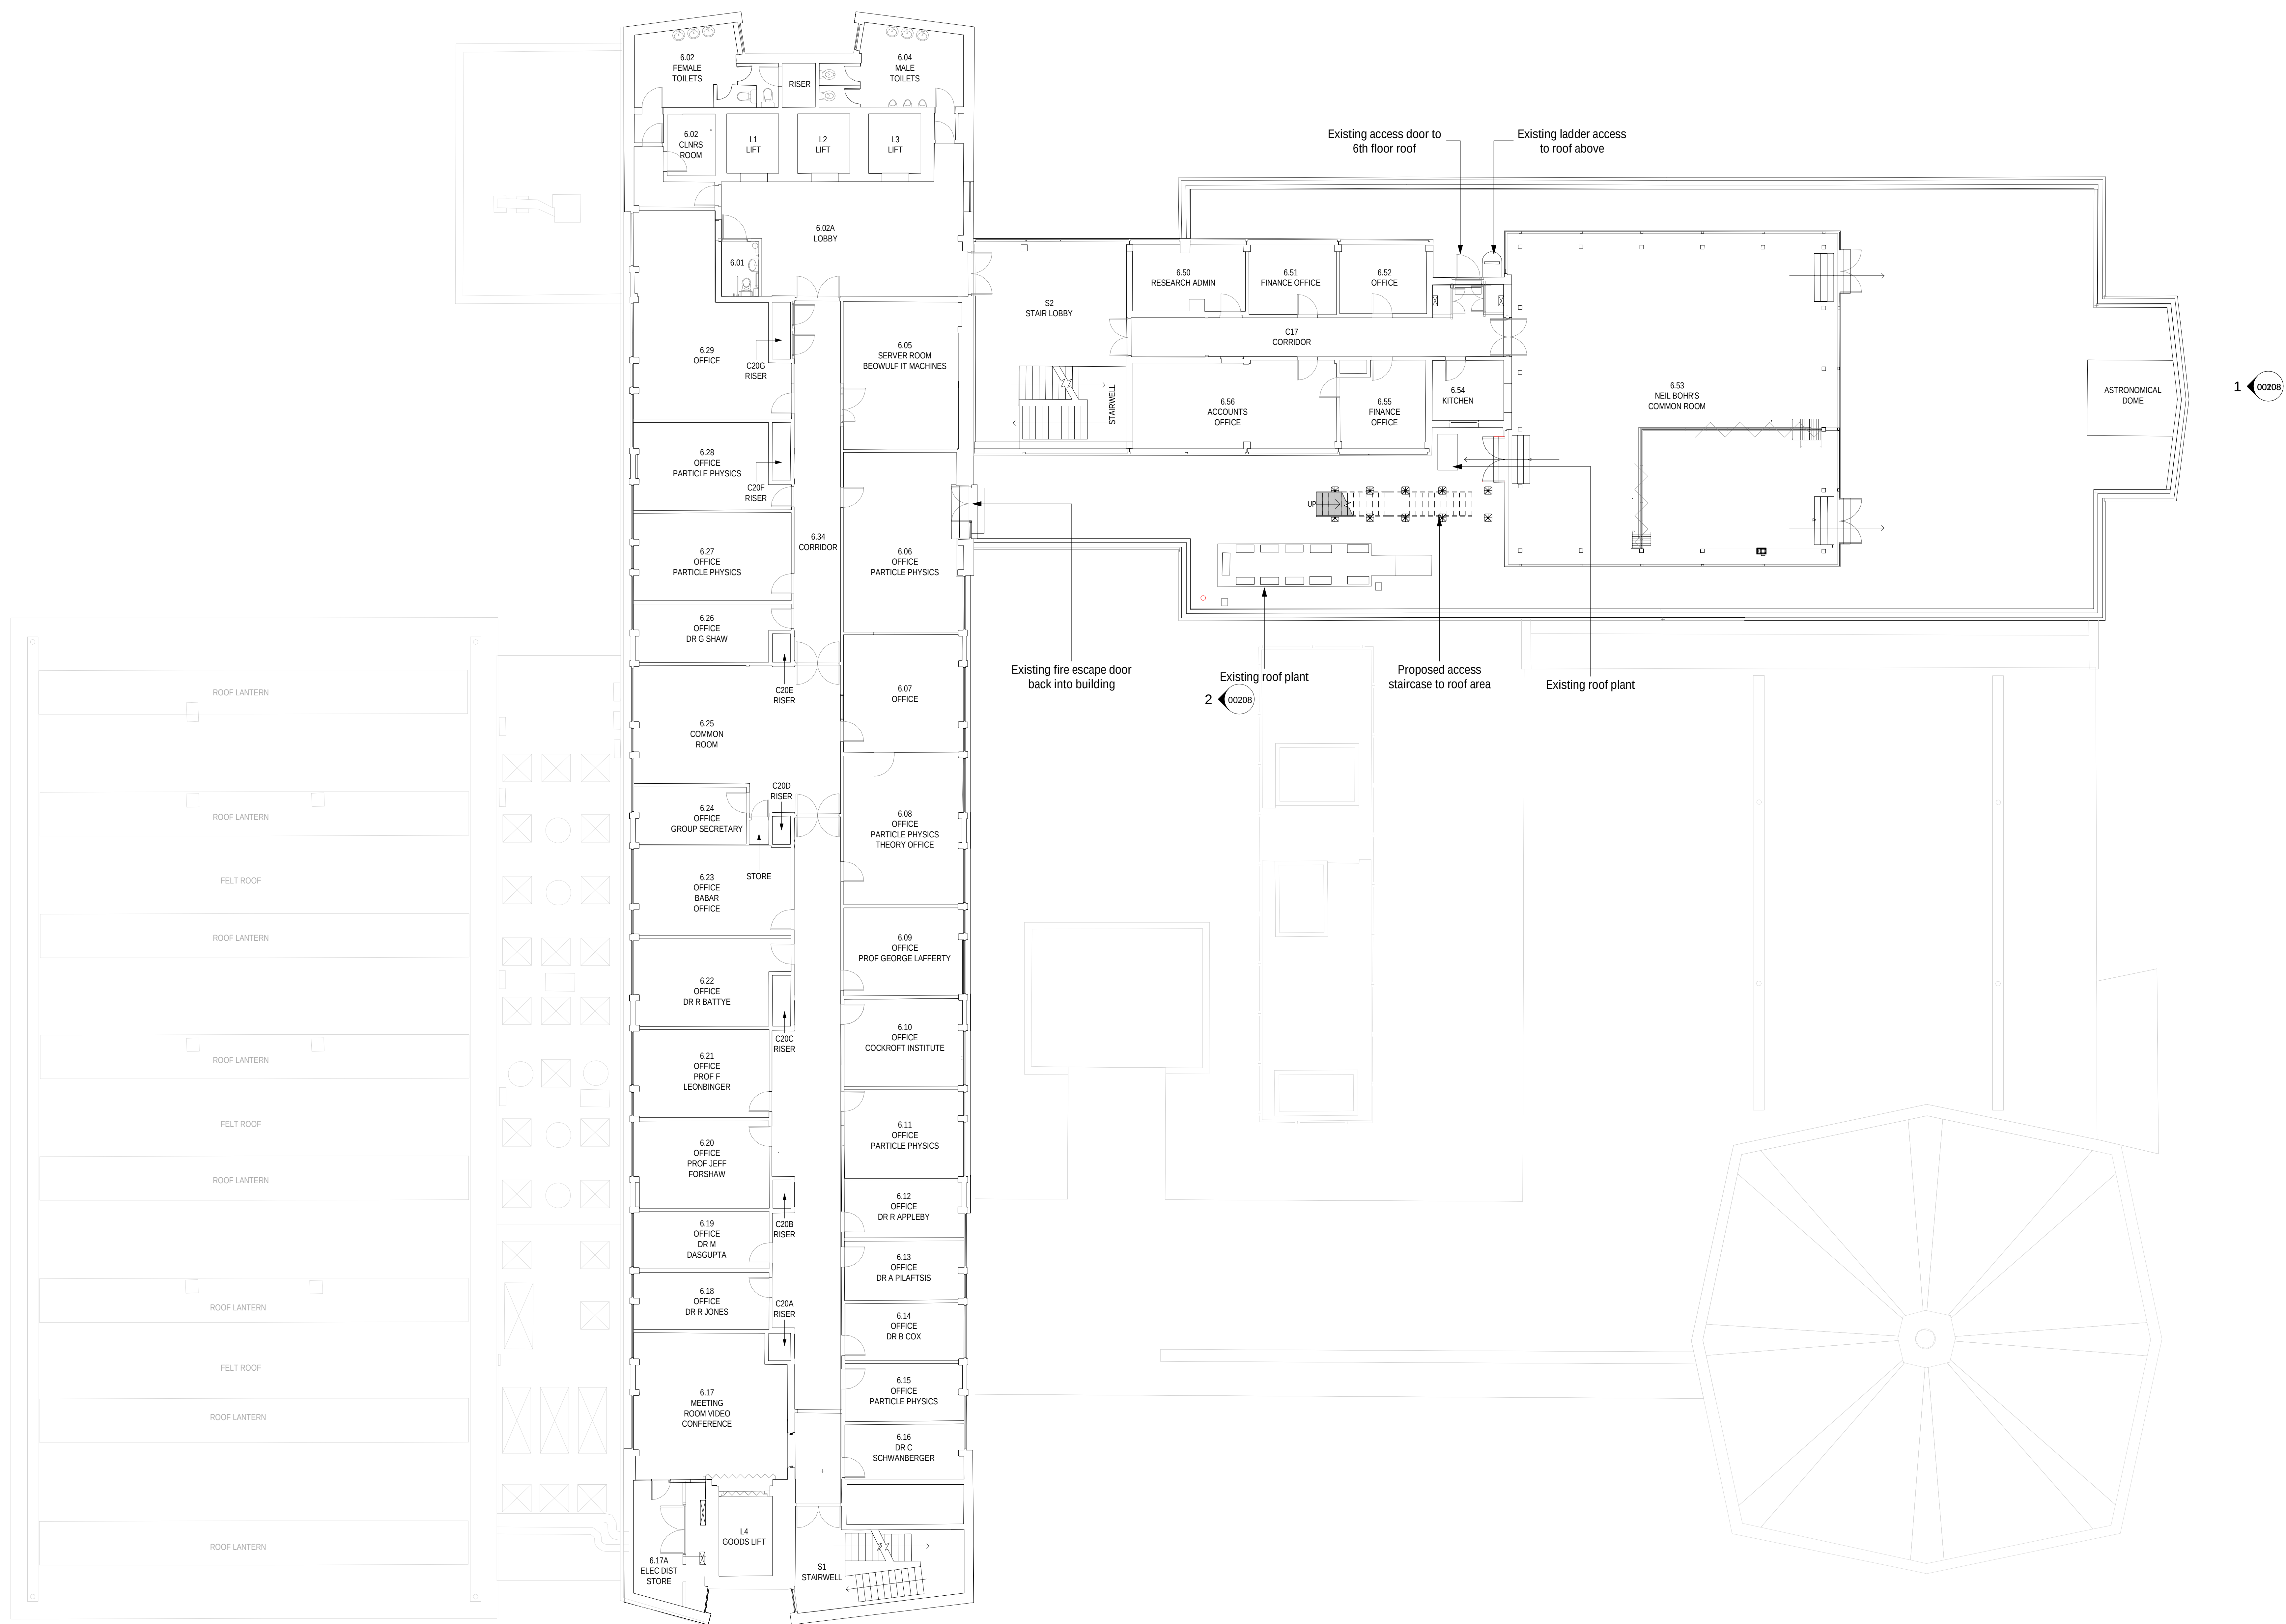

1: 100 @ A1



HALLIDAY  
MEECHAM  
ARCHITECTS