


- All dimensions and levels are to be checked on site.
- Any discrepancies are to be reported to Spence & Oldham Architects Ltd before any work commences.
- This drawing shall not be scaled to ascertain any dimensions. Work to figured dimensions only.
- This drawing shall not be reproduced without express written permission from Spence & Oldham Architects Ltd.
- Title overlay drawings and ownership boundaries are produced using all reasonable endeavors. Spence & Oldham Architects Ltd cannot be responsible for the accuracy or scale discrepancy of base plans supplied to them.

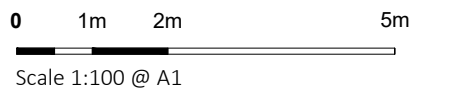

 Boundary Treatment Type 1

 Boundary Treatment Type 2

Boundary Treatment Type 3

 2 x 2m visibility splay


 Parking space Electric vehicle charging point

	Concrete patio slabs
	Turfed lawn
	Tarmac driveway
	Pea gravel with perimeter planting

stage	Planning		
status	Approval		
client	Private		
project	Land to Sedgley Road M8 5AG		
title	Proposed Landscaping and Boundary Treatments Plan		
date	04/01/24	drawn	GO / JS
scale	1:100 @ A1	checked	GO / JS



Job No DWG No Rev
0054-02 (02)004 /

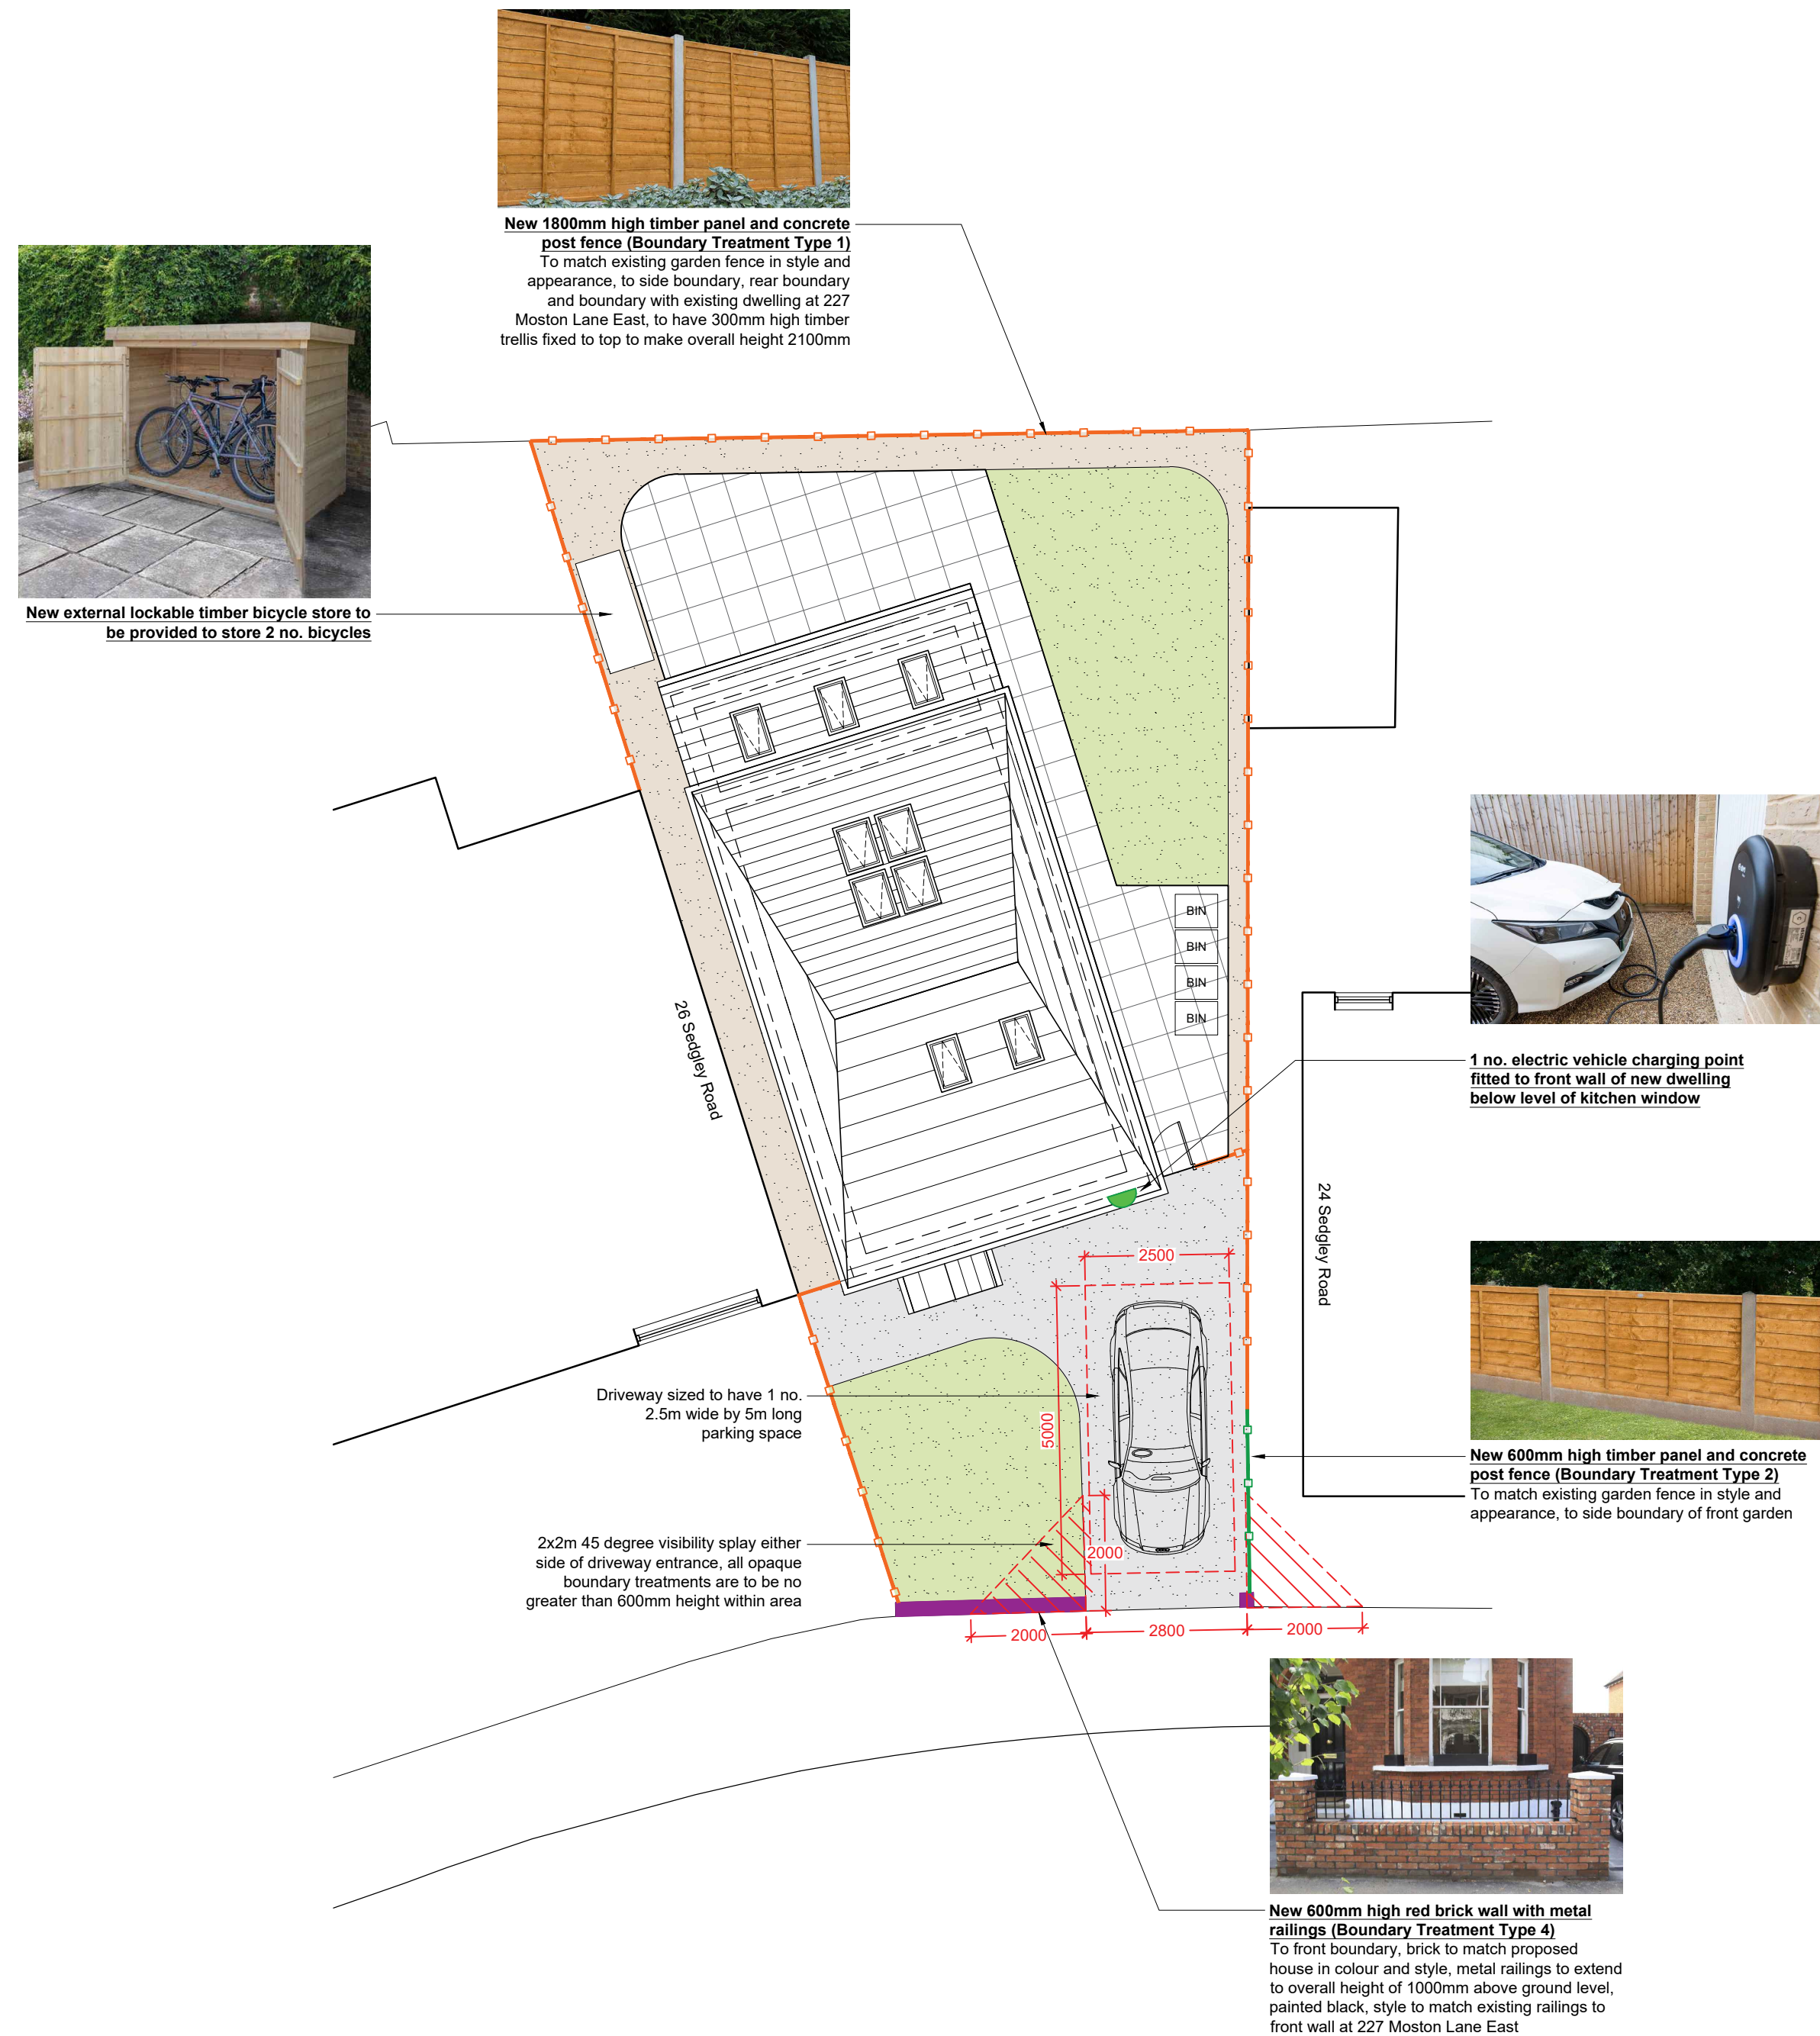

01 Proposed Landscaping and Boundary Treatments Plan