



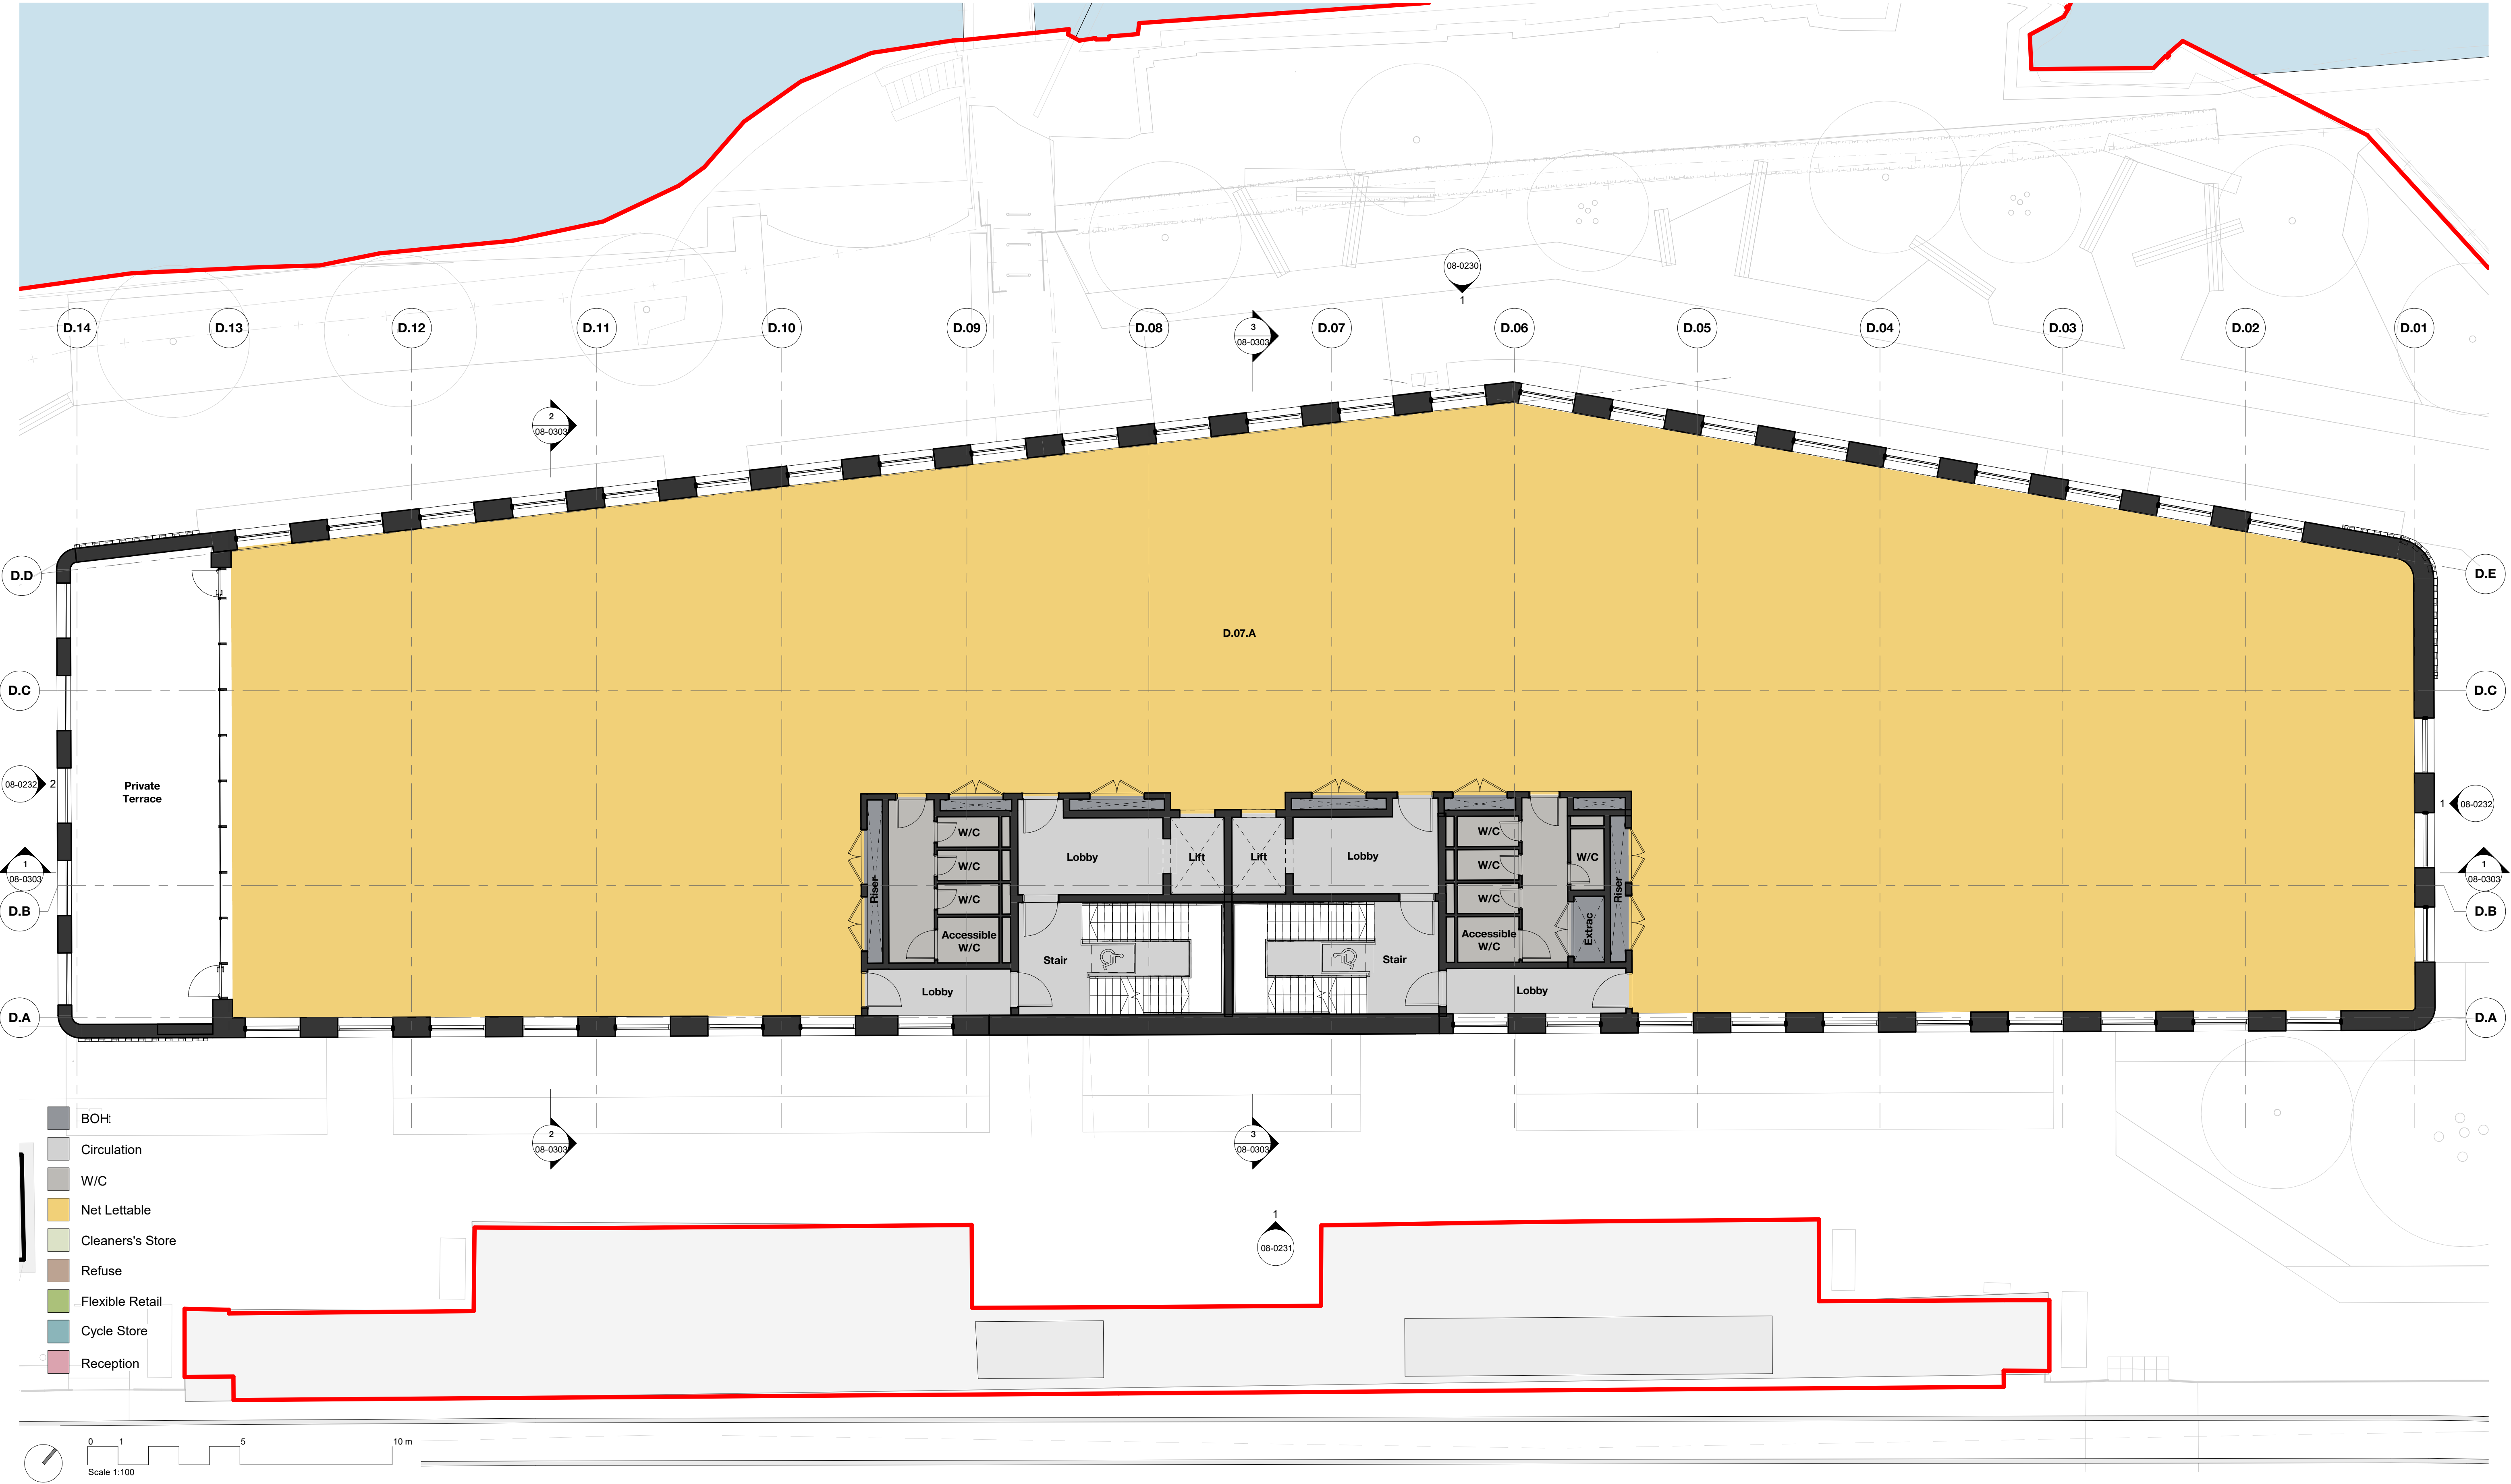

Rev	Description	Date
P1	Issued for Planning	30.09.20
P2	Issued for S73 Application	18.12.23

Copyright Hawkins\Brown Architects
No implied licence exists. This drawing should not be used to calculate areas for the purposes of valuation. Do not scale this drawing. All dimensions to be checked on the site by the contractor and such dimensions to be their responsibility. All work must comply with relevant British Standards and Building Regulations requirements. Drawing errors and omissions to be reported to the architect. To be read in conjunction with Architect's specification and other consultant information.

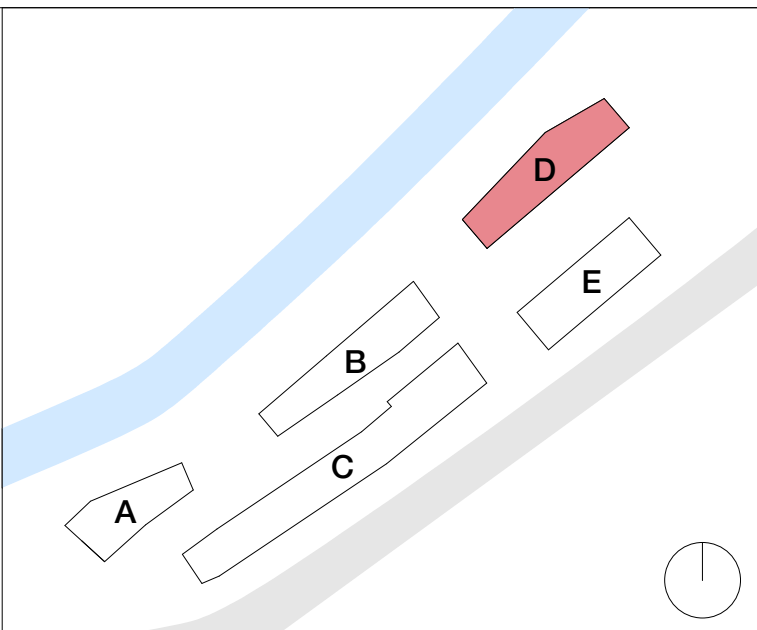

Scale @ A1
1 : 100

Drawn By
AG

Drawing No.
PLS-HBA-D-07-DR-A-08-0137

Date
October 2023

Checked By
TD

Rev
P2

Job Number
18013

Status
S2

Purpose of Issue
Planning

Project
Pollard Street
New Islington

Drawing
Building D - GA Plan - 7th Floor

26-28 Hilton Street
Manchester M1 2EH

mail@hawkinsbrown.com
hawkinsbrown.com

Hawkins\Brown