


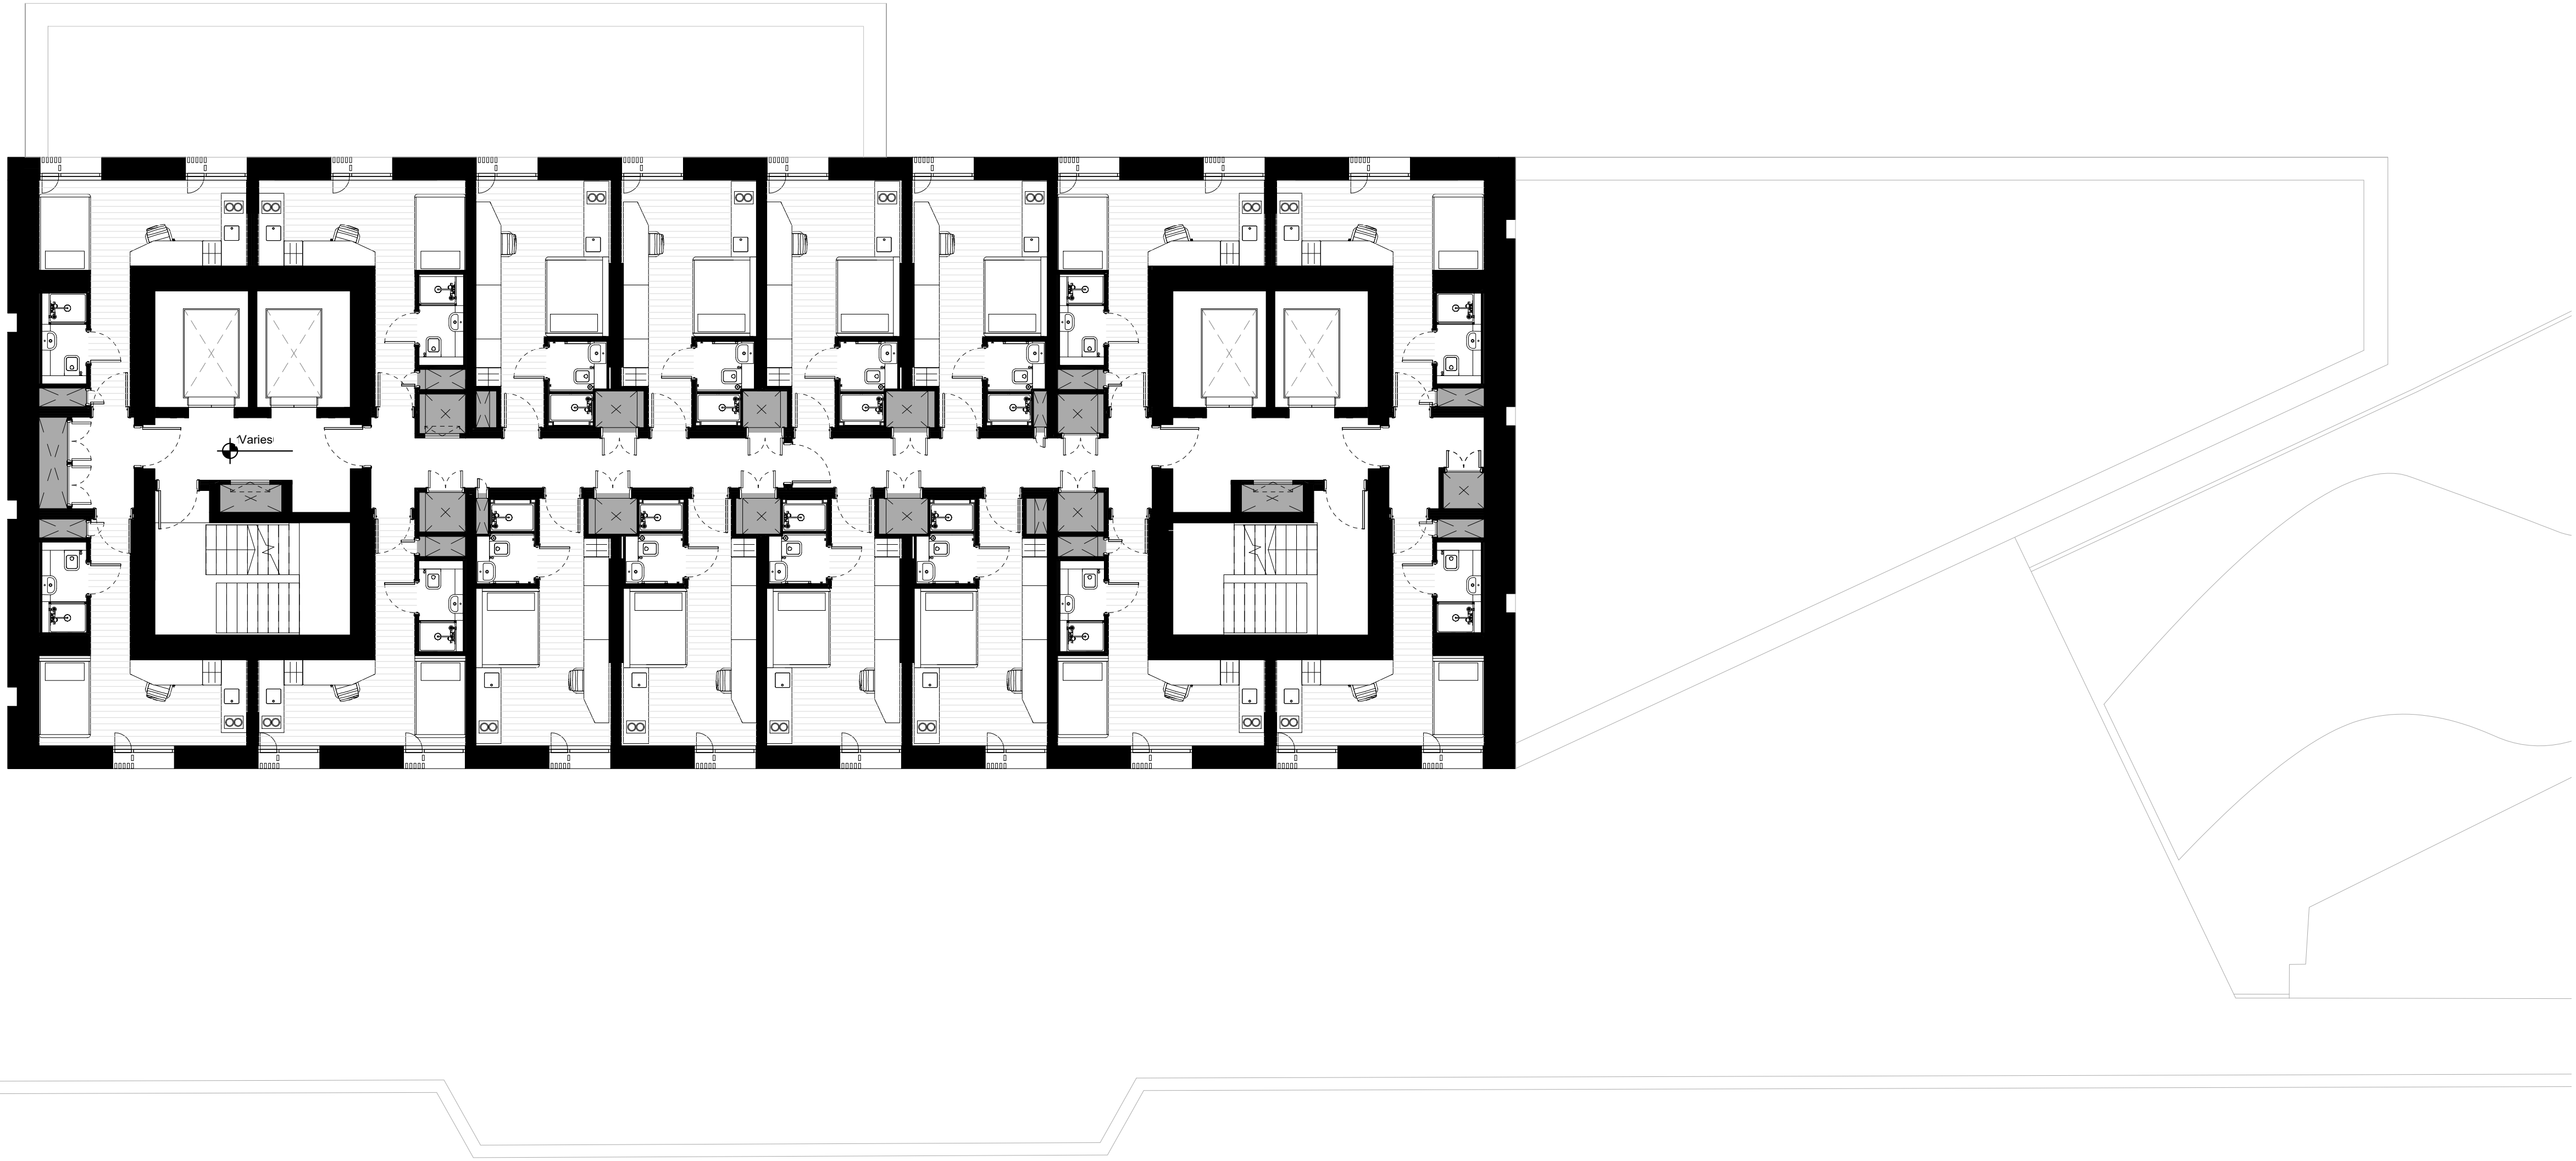


GREAT MARLBOROUGH STREET


HULME STREET

Notes & Key
THIS DRAWING IS COPYRIGHT OF GLENN HOWELLS
ARCHITECTS.

Plant

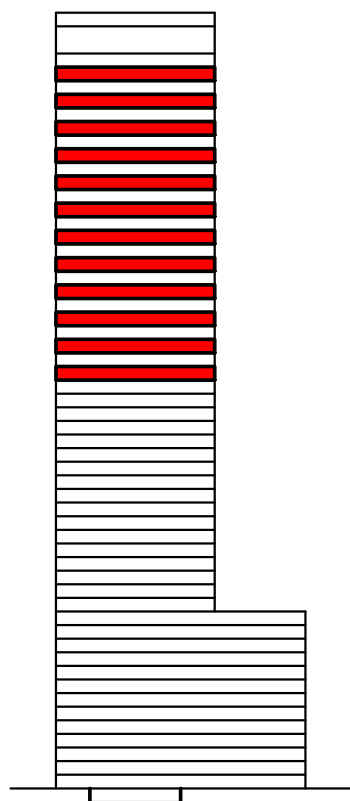

Revisions			
Date	Rev	By	Description
04.09.2018	-	JBM	Issued for planning
01.04.2019	A	FG	SME entrance relocated
31.01.2020	B	SO	Basement omission
05.11.2023	C	AZ	NMA Application

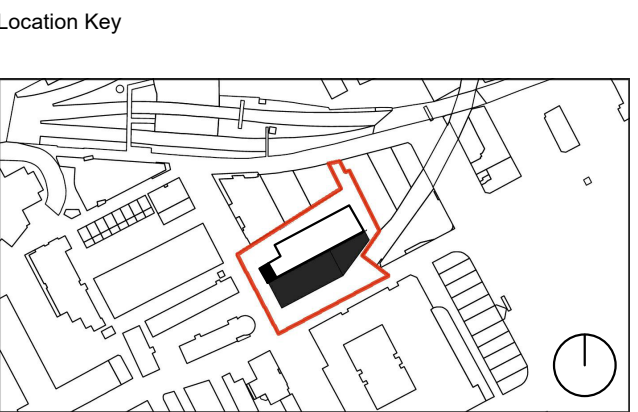

PLANNING

Project	GHA No.
Student Castle Manchester	2142

Client
GMS (Parking) Ltd

Drawing Title
**Proposed 30th, 32nd, 34th, 36th, 38th,
40th, 42nd, 44th, 46th, 48th, 50th, 52nd,
Floor Level**

Drawing No.	Revision
2142-L-130	C

Scale	Date	Checked
1 : 100@A1	SEP.18	AM

Glenn Howells Architects
glennhowells.co.uk