

General Notes

The Architect shall have no responsibility for any use made of this document other than for that which it was prepared and issued.
All dimensions should be checked on site. Do not scale from this drawing. To be read in conjunction with all other Consultant's drawings. The Architect to be immediately notified of any discrepancies.

Copyright on this drawing retained by the Architect.

LEGEND

- Site Boundary
- Owned by client

P3	17/11/23	AK	SH	Amended Red Line & Drawings	
P2	02/10/23	AK	SH	Amended Drawings	
P1	25/09/23	SA	SH	Initial Issue	
No.	Date	Dwn	Chk	App	Revision or reason for issue

Client
Diamond Windows

create **it** studios
Architects & Designers


Create It Studios (NW) Ltd
Universal Square
Devonshire Street North
Manchester M12 6JH
0161 974 6165
www.createitstudios.co.uk
info@createitstudios.co.uk

Project Title
4 Barlow Road, Levenshulme,
Manchester M19 3DJ

Scale / North Point
1 : 100

Drawing Title
Proposed Floor Plans


Drawing Number	Revision
A1516(02)002	P3
Drawing Status	
Preliminary	

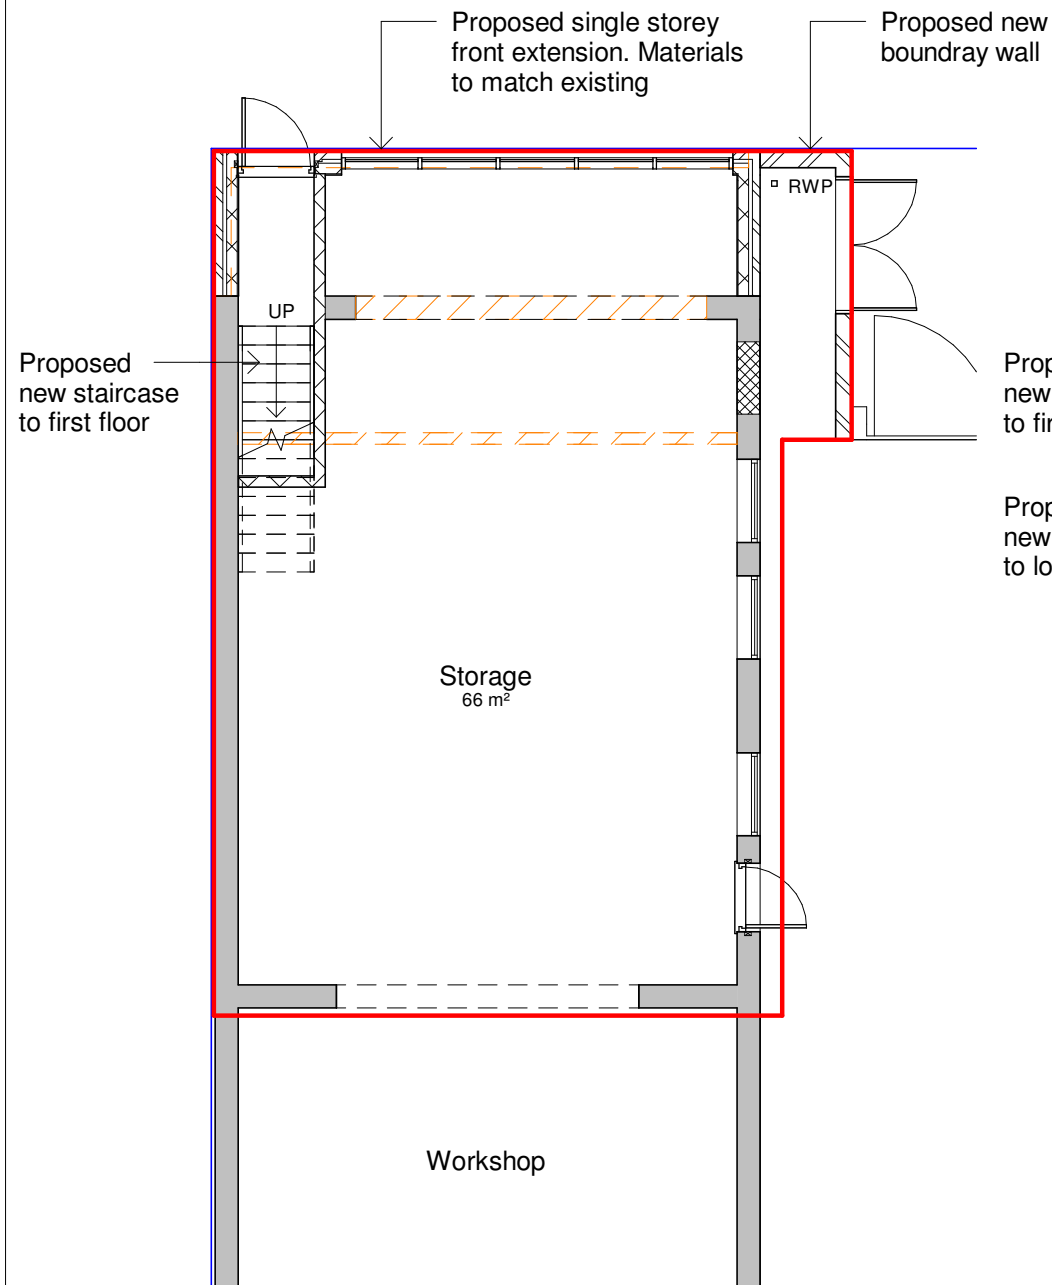

1

Proposed Ground Floor Plan


1 : 100

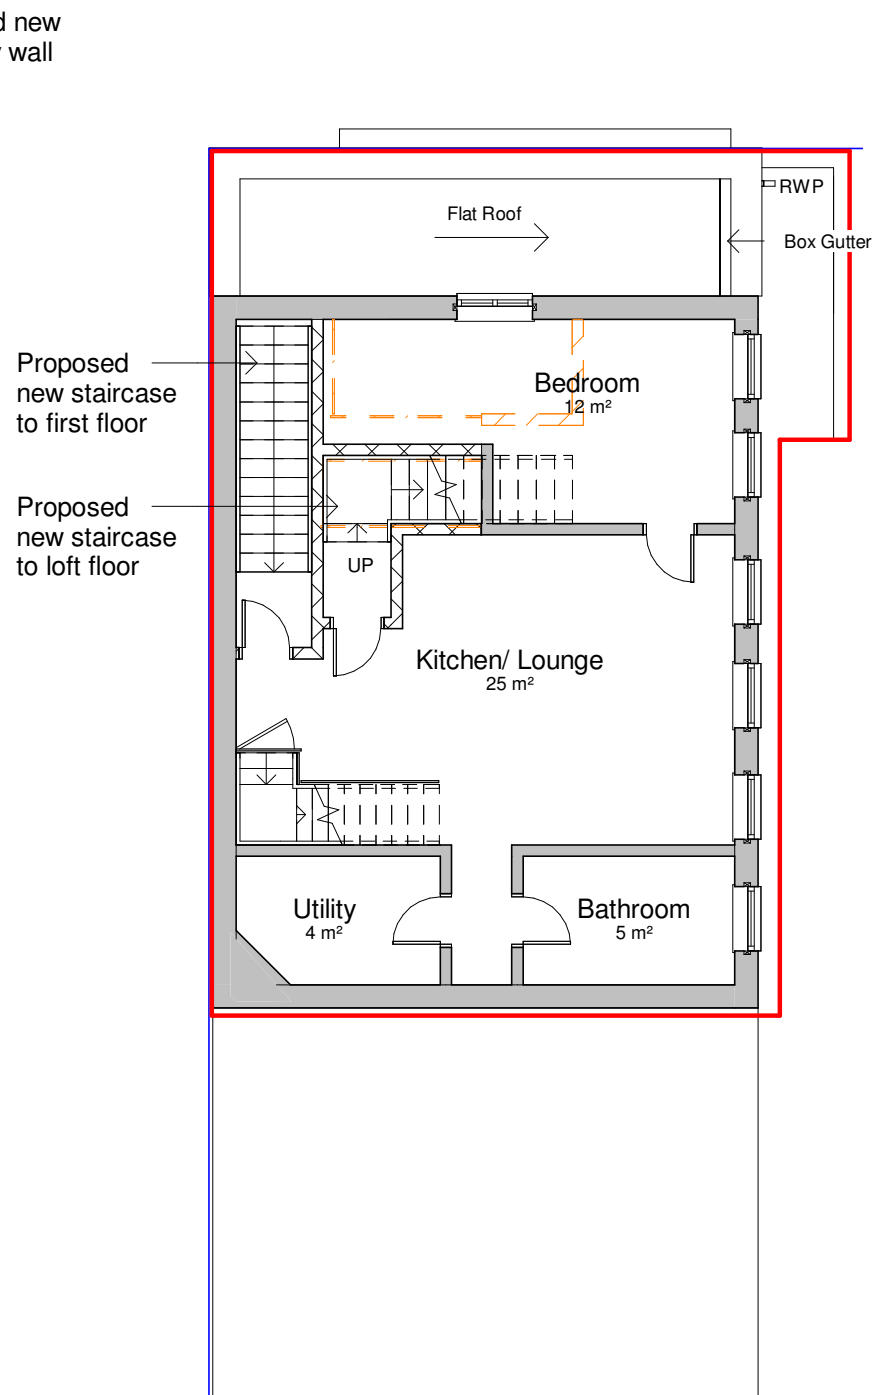

2

Proposed First Floor Plan

1 : 100

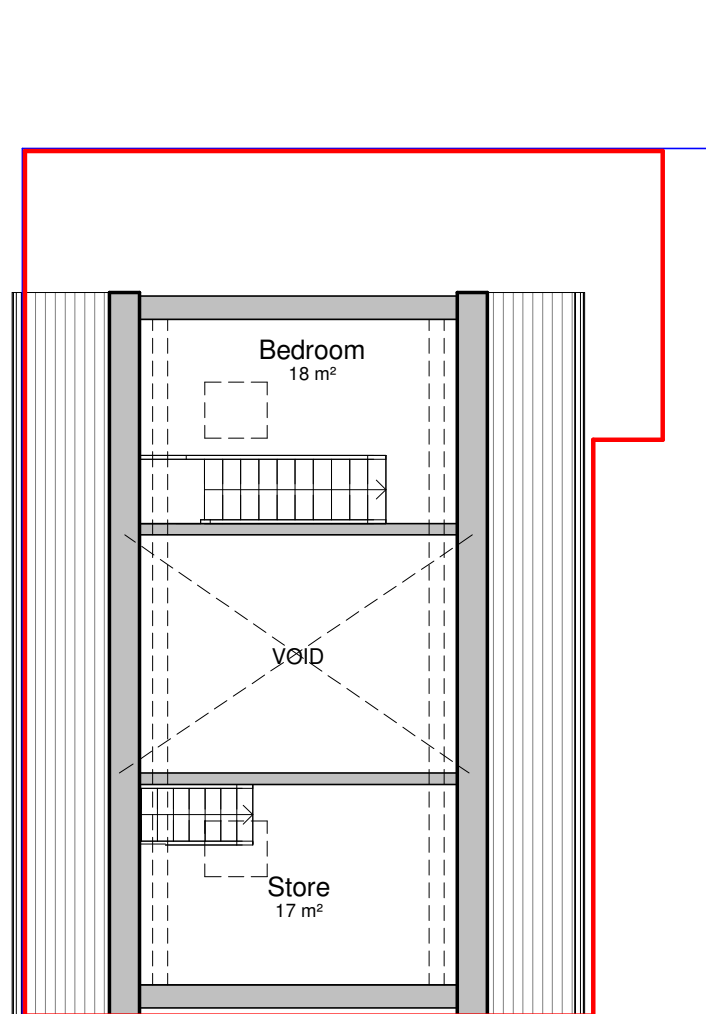

3

Proposed Loft Plan

1 : 100

0 1 2 3 4m
1:100