

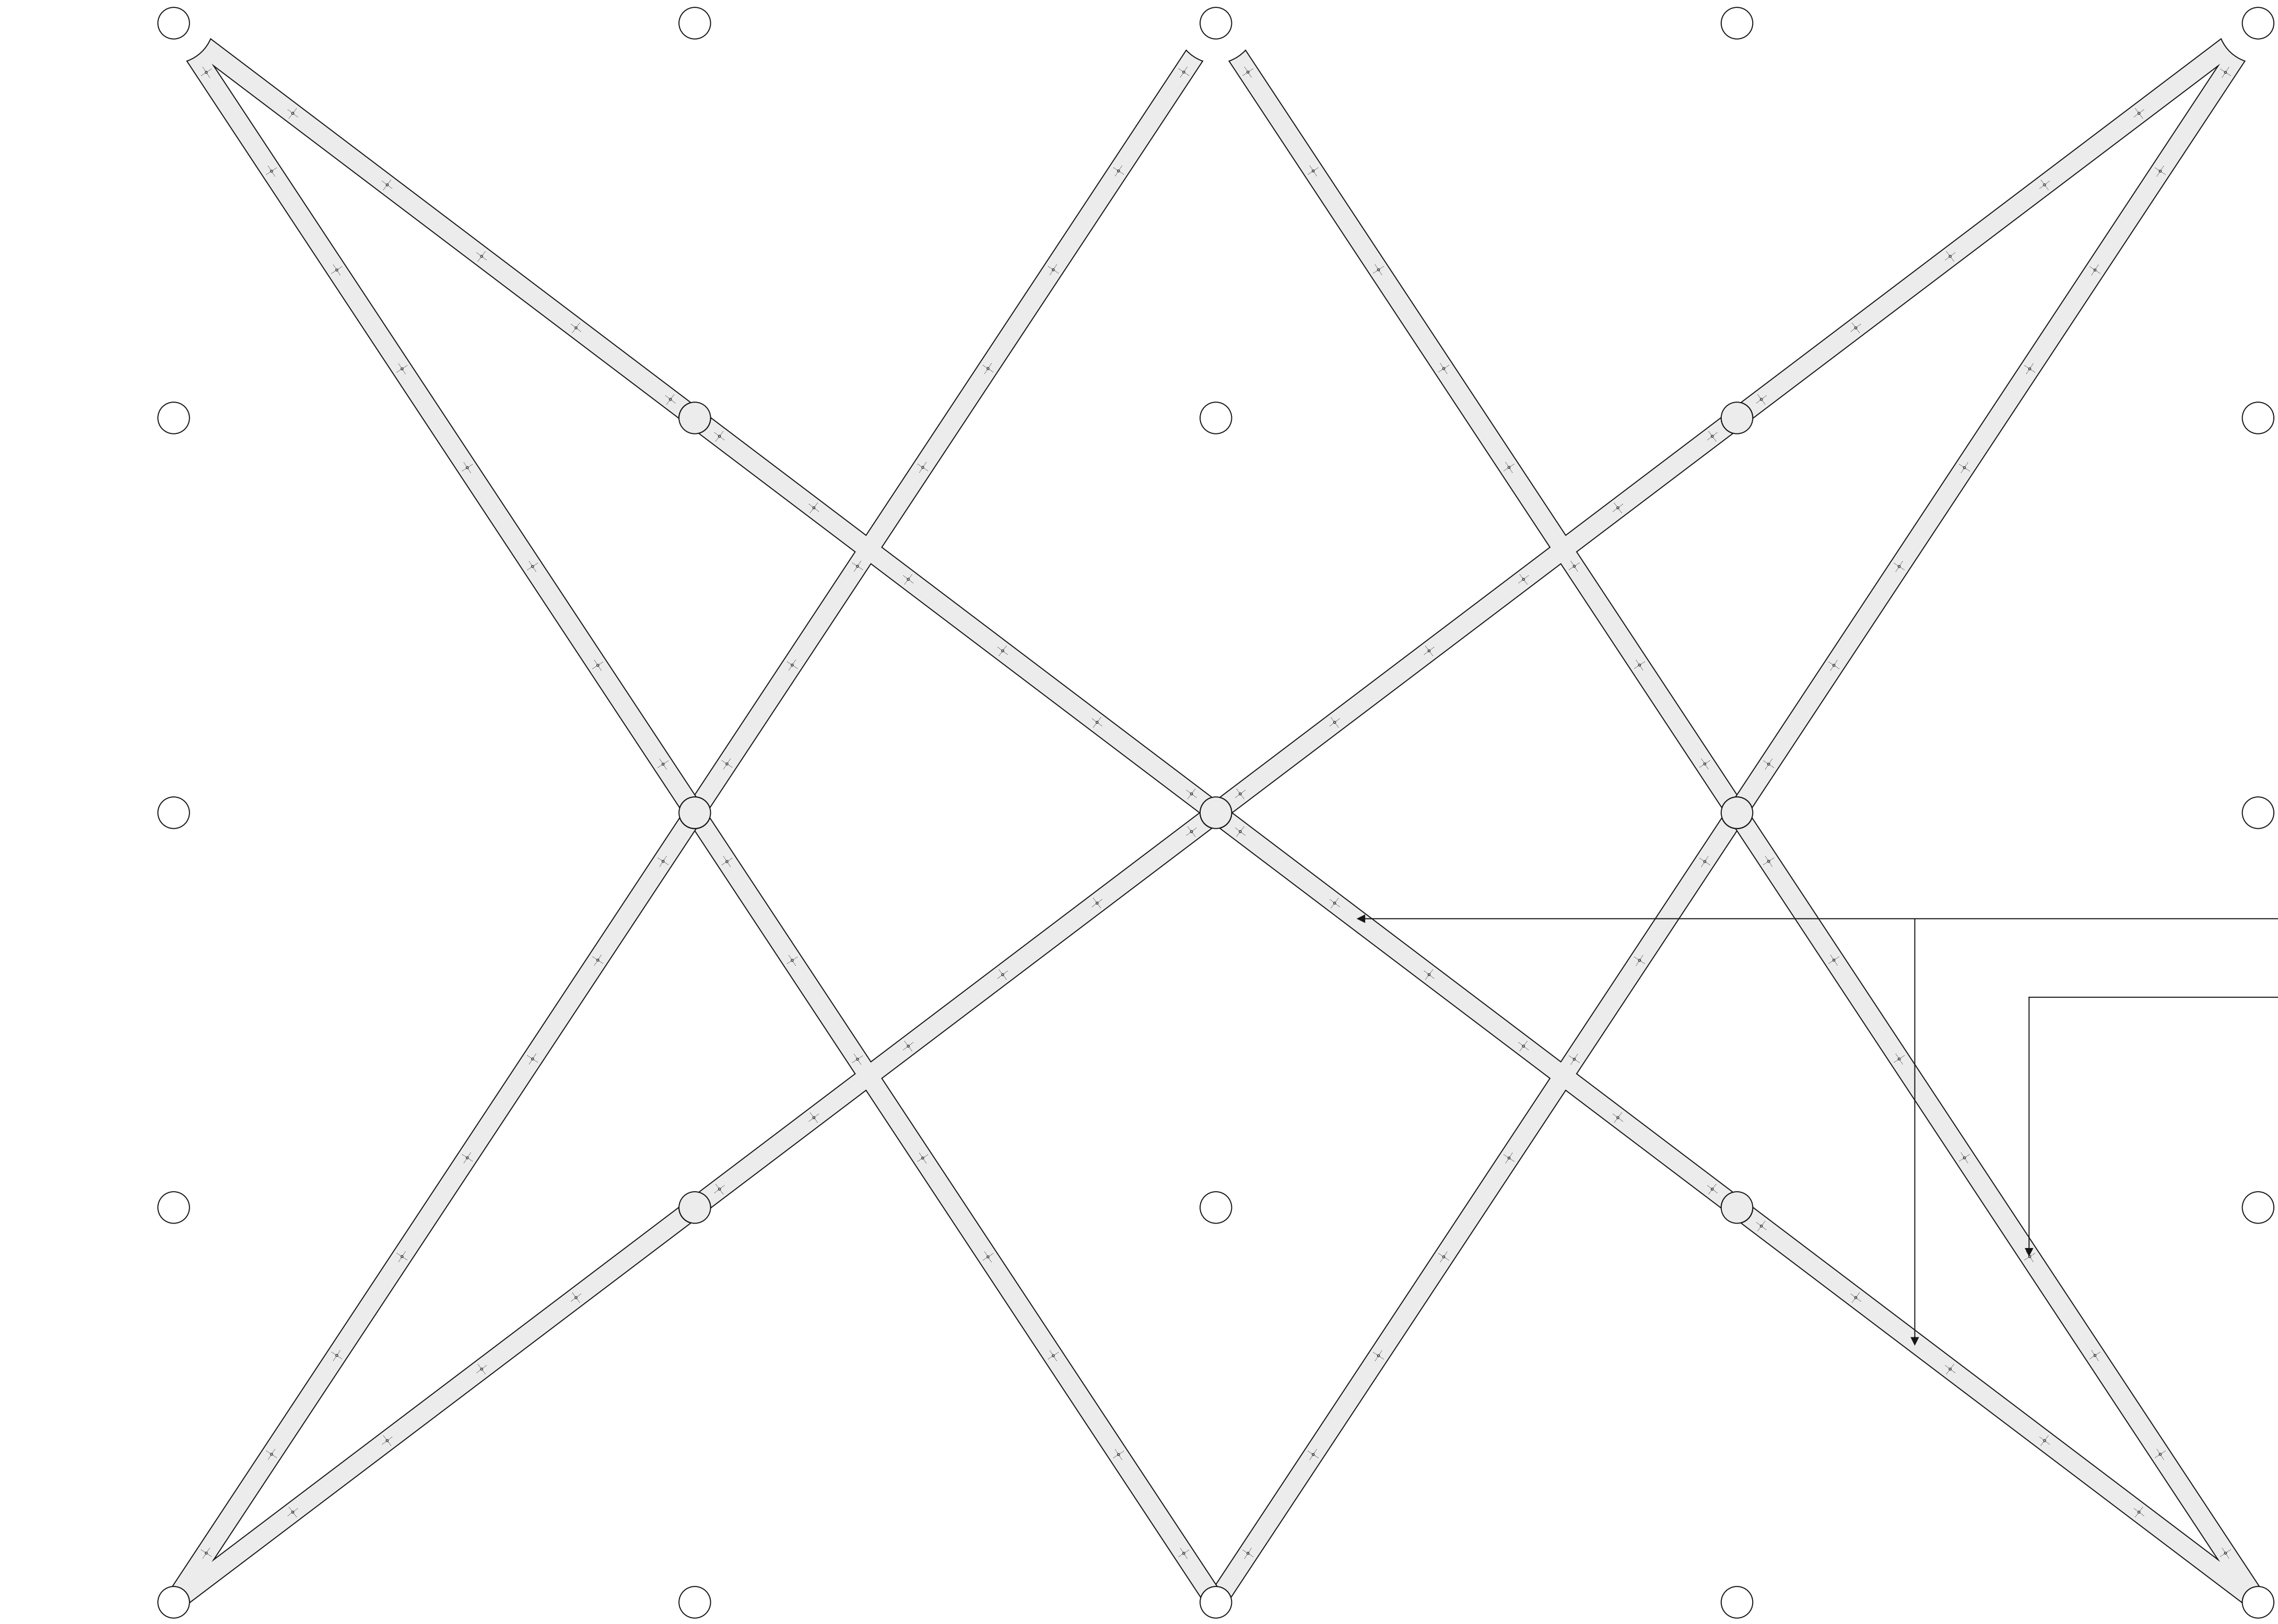


Non Illuminated Stars

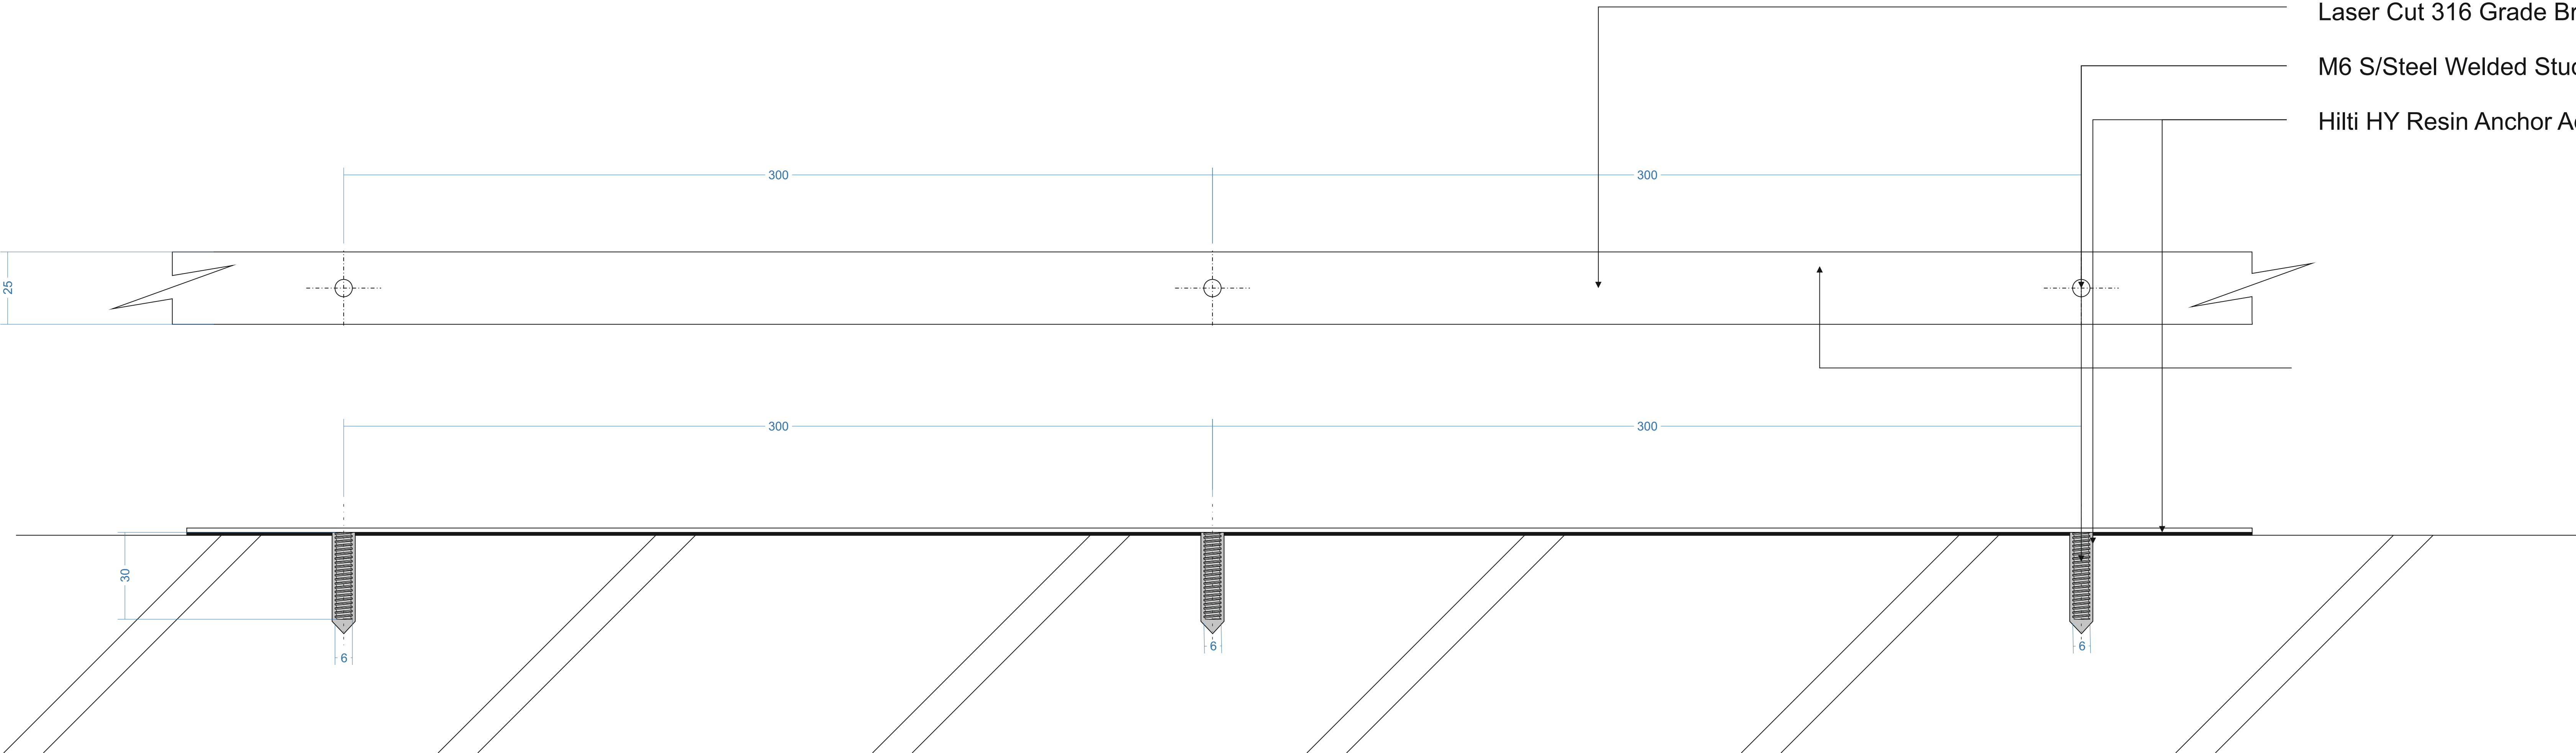

Laser Cut 316 Grade Brushed S/Steel

M6 S/Steel Welded Studs

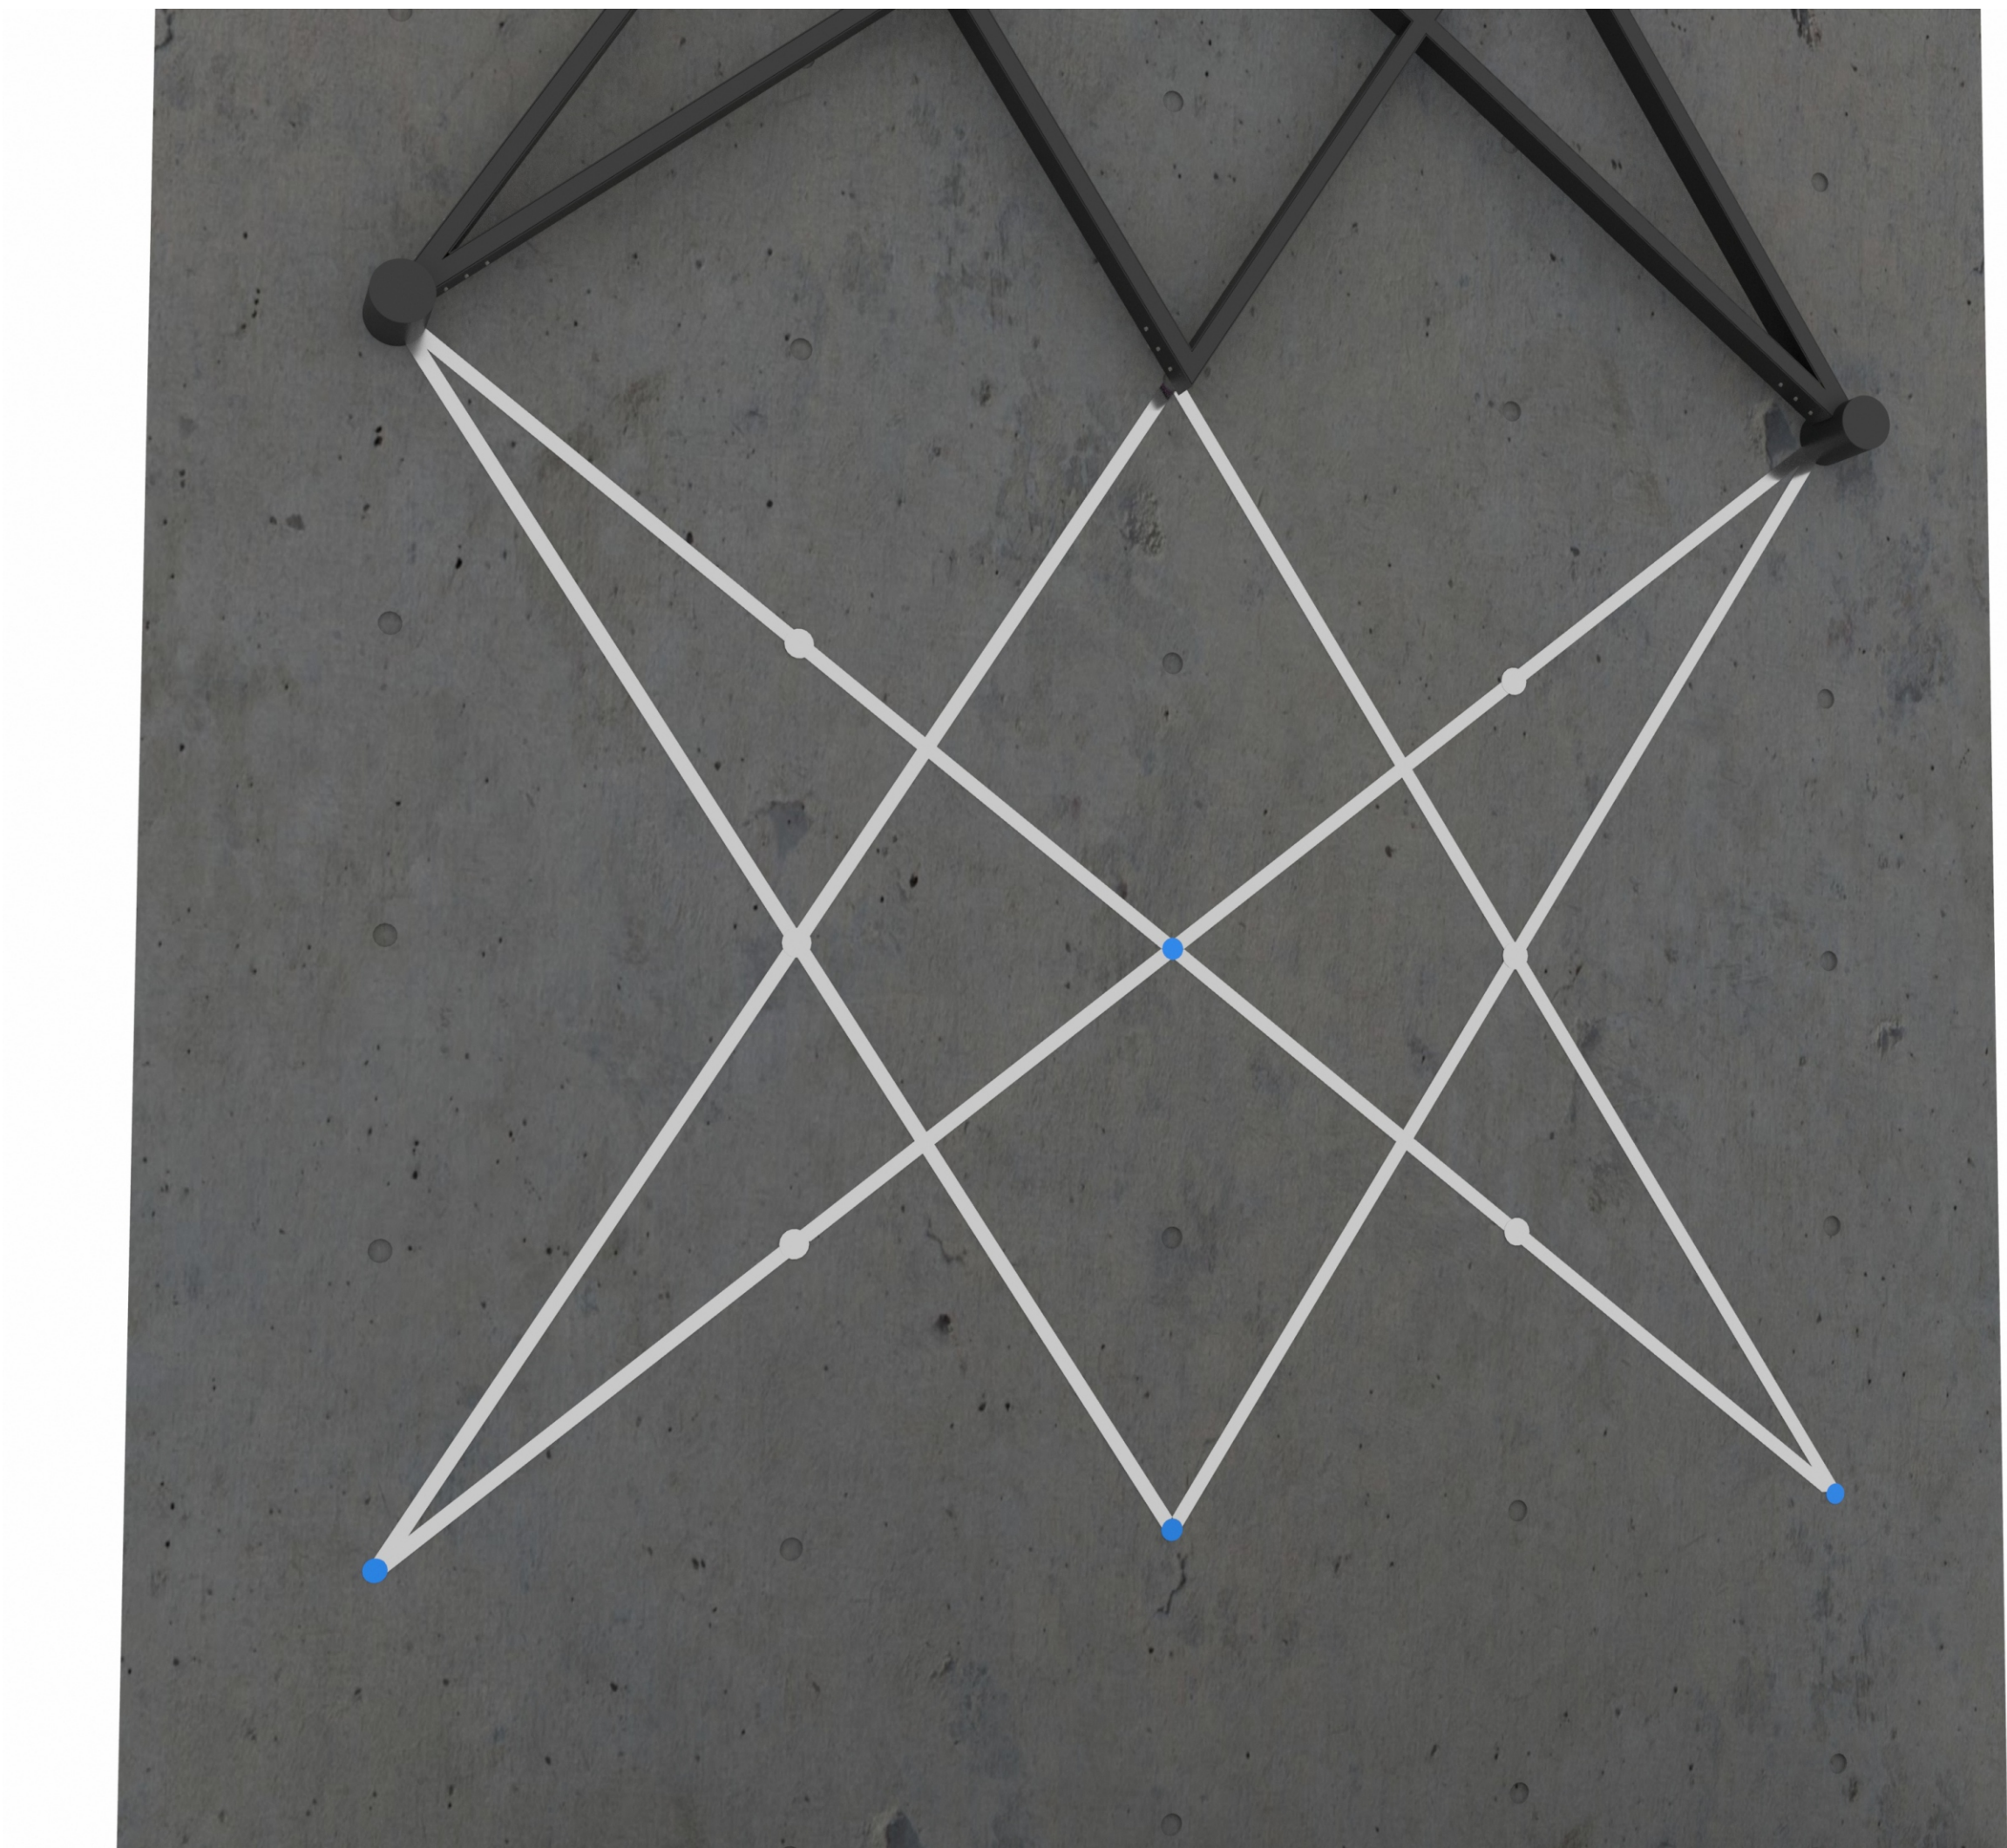

Laser Cut 316 Grade Brushed S/Steel

M6 S/Steel Welded Studs

Hilti HY Resin Anchor Adhesive System



t. 0161292 9000
e. info@studiotech.co.uk
w. www.studiotech.co.uk

Bridge House, Unit 13, Latham Close,
Bredbury Stockport SK6 2SD

Client: Havercroft Construction

Project: Piccadilly Gardens Sculptural Wall Lighting

Drawing Title: Non Illuminated S/Steel Stars

Scale: NTS Date: 21-07-23

Drawing No.: 4638-0006 Rev: B

