


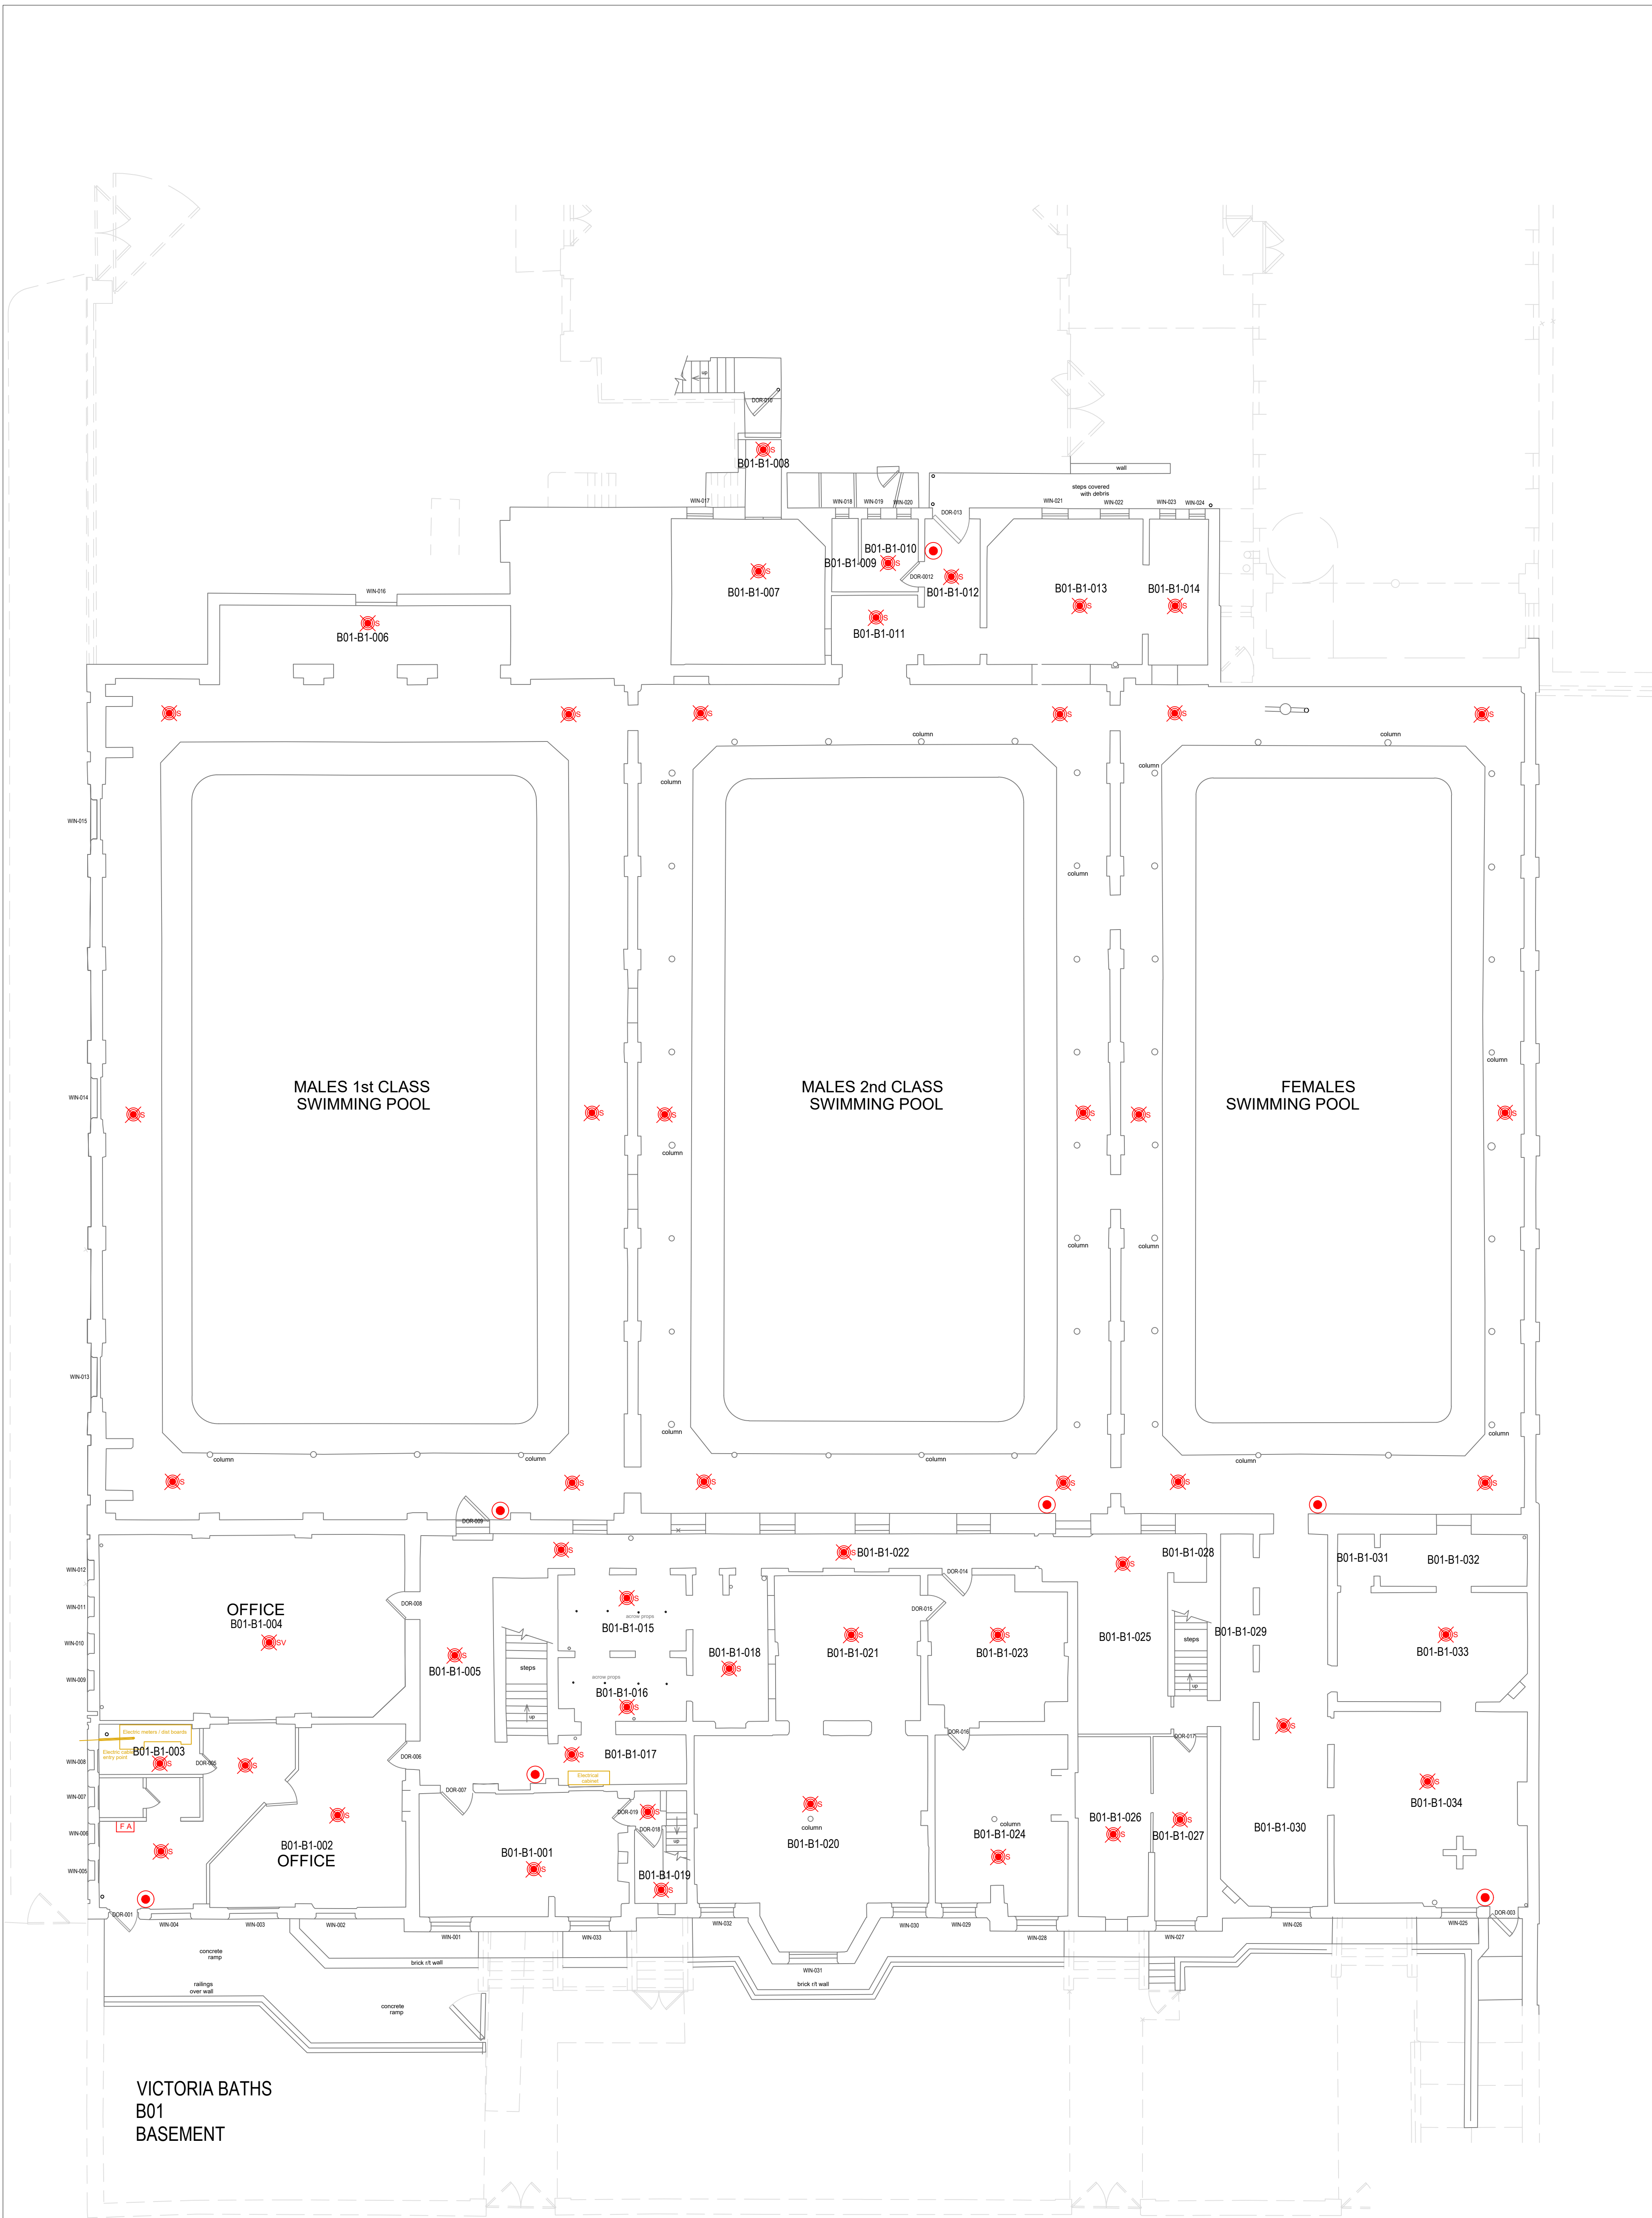

All cabling in The Basement area will be surface mount using existing containment where possible.
If existing containment is not available then cable tray will be installed (by others)