

CDM RESIDUAL RISK INFORMATION (HASBOX)


In addition to the hazards / risks normally associated with the types of work detailed on this drawing, note the following:-

CONSTRUCTION

MAINTENANCE / CLEANING

DEMOLITION / DECOMMISSIONING

It is assumed that all works will be carried out by a competent contractor working, where appropriate, to and approved method statement.

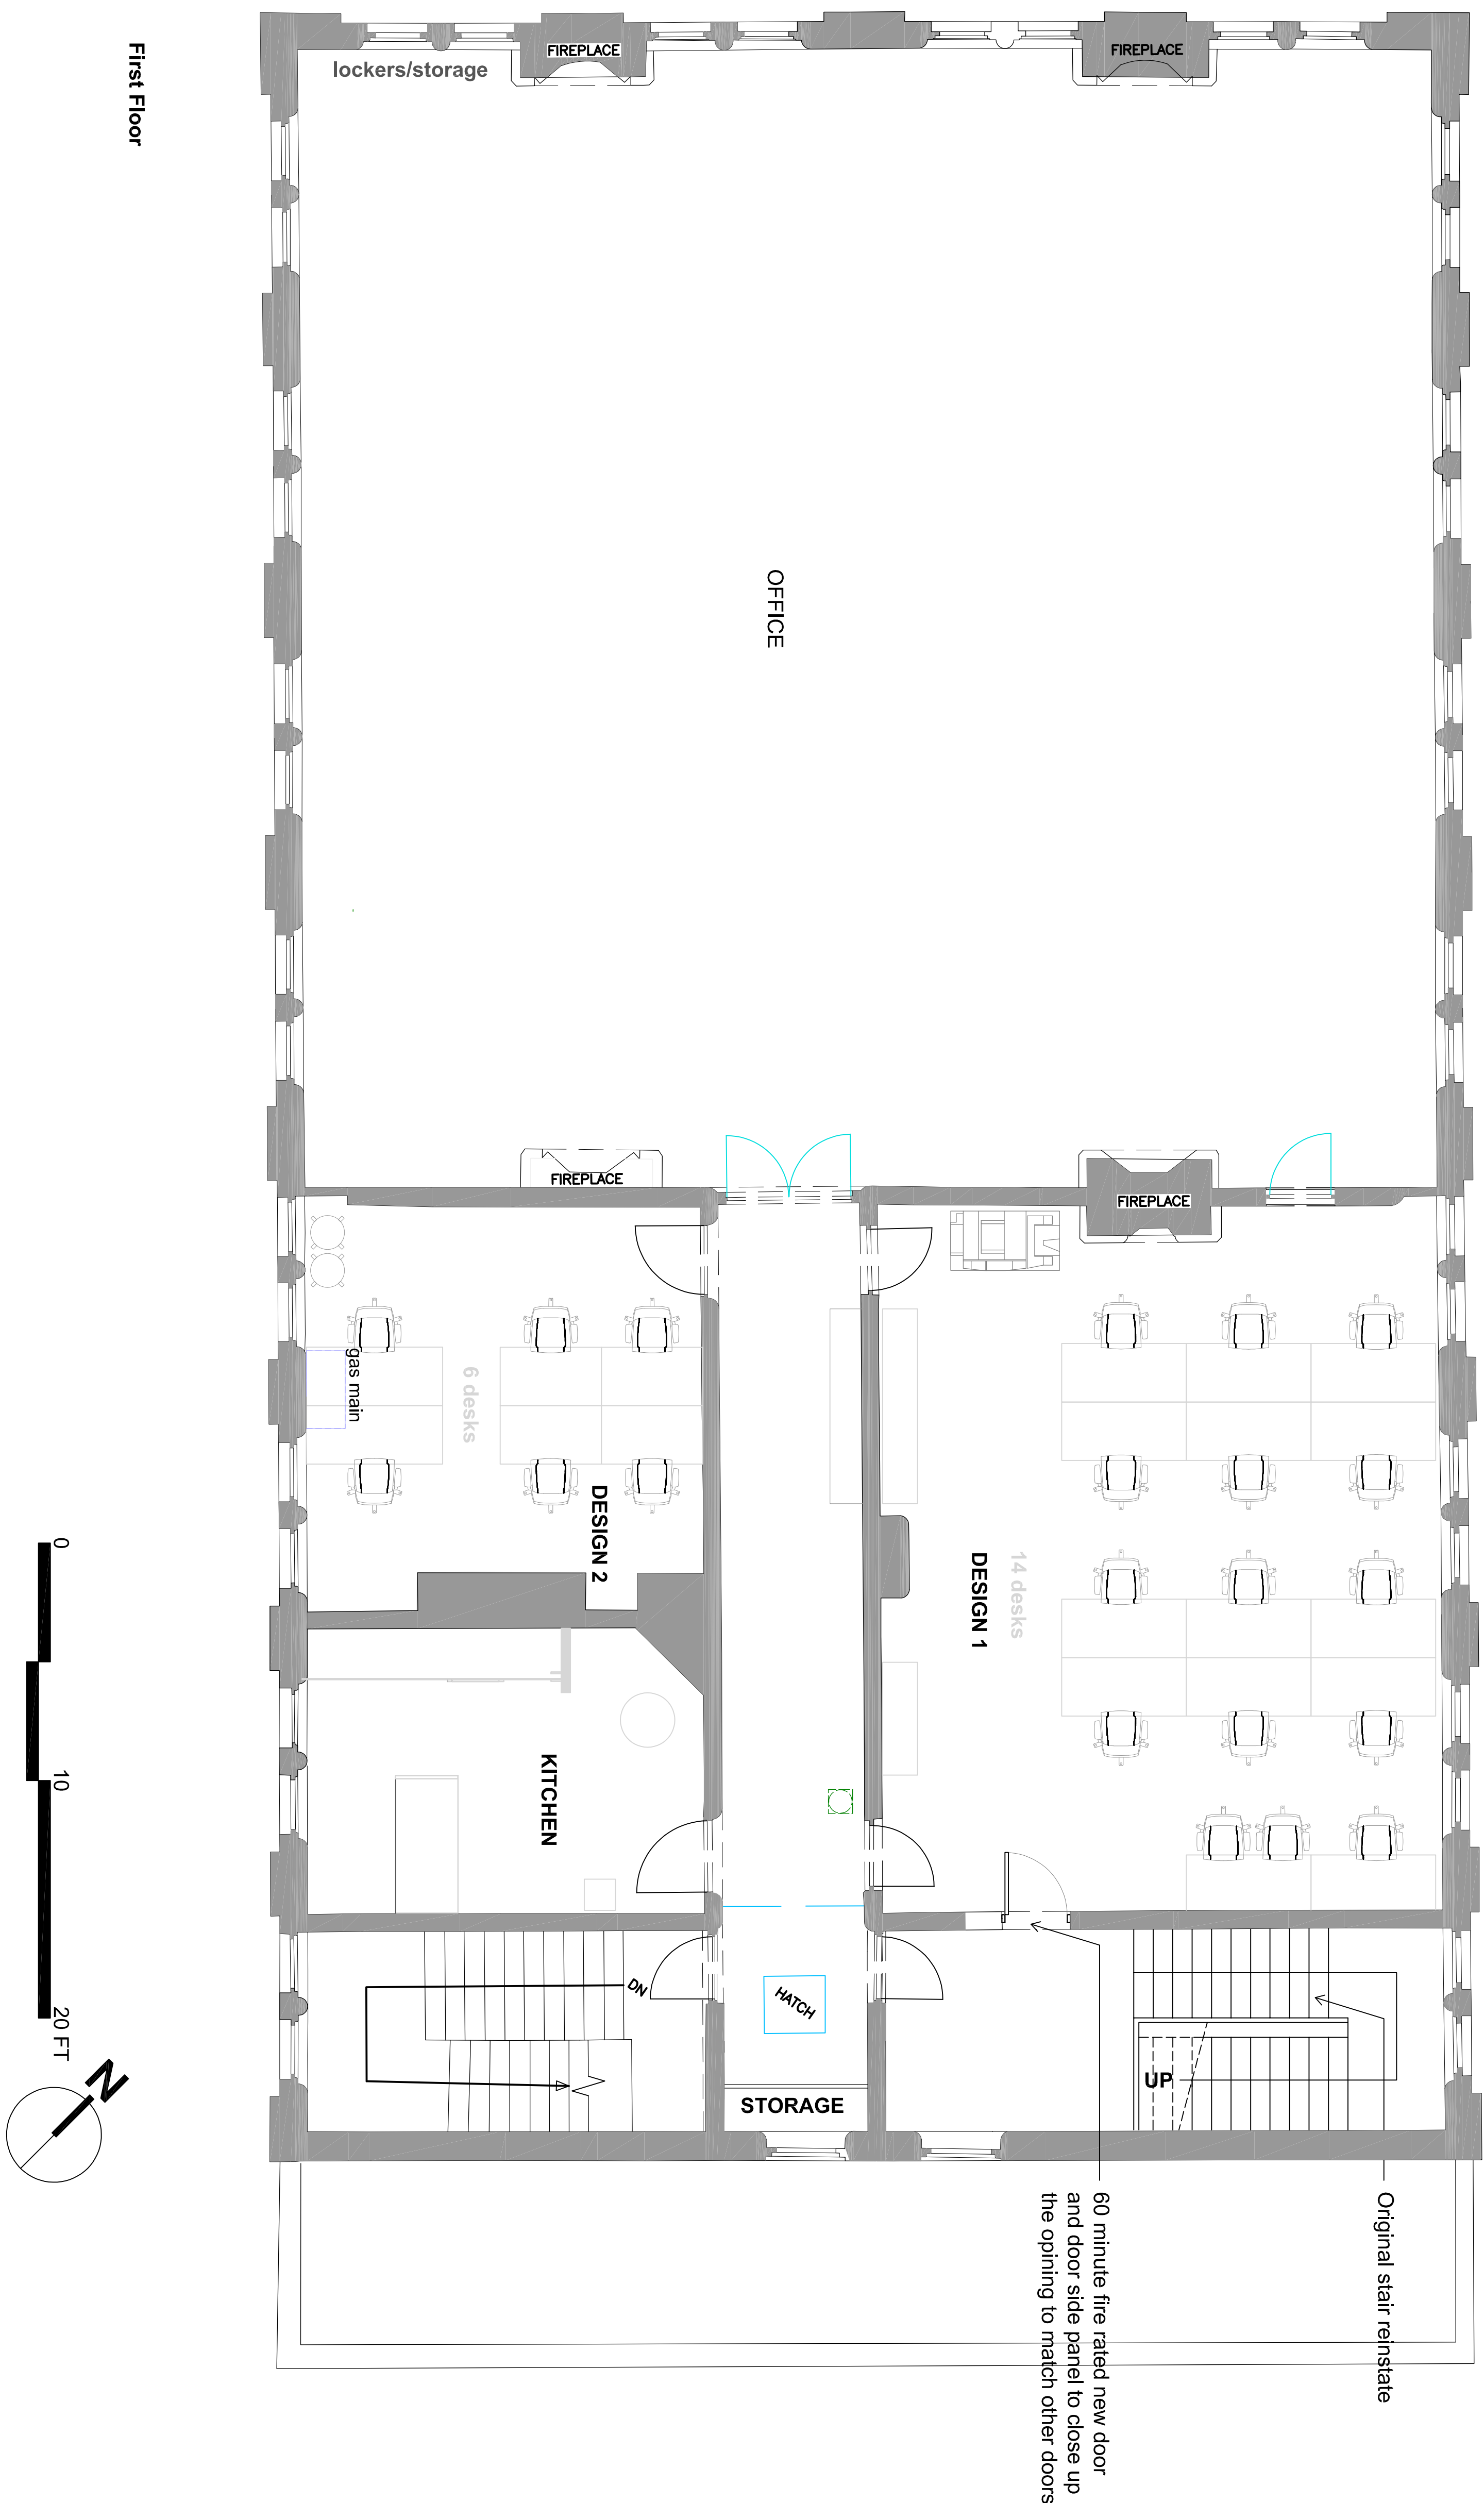

First Floor

First Floor Level
GA Proposed Plan

Drawn	Date	Checked	Scale
MT	10/05/23	LS	1:50 @ A1

Manchester:
5th floor
31 Dale Street
Manchester, M1 2HF
+44 (0)161 831 7300

Sunderland:
Millers Park
Middlesbrough
Sunderland, S64 7PY
+44 (0)1202 8081 7300
www.fairhursts.com

FHG
fairhursts design group

Job No.	Drawing No.	Revision
7735	11-102	D