


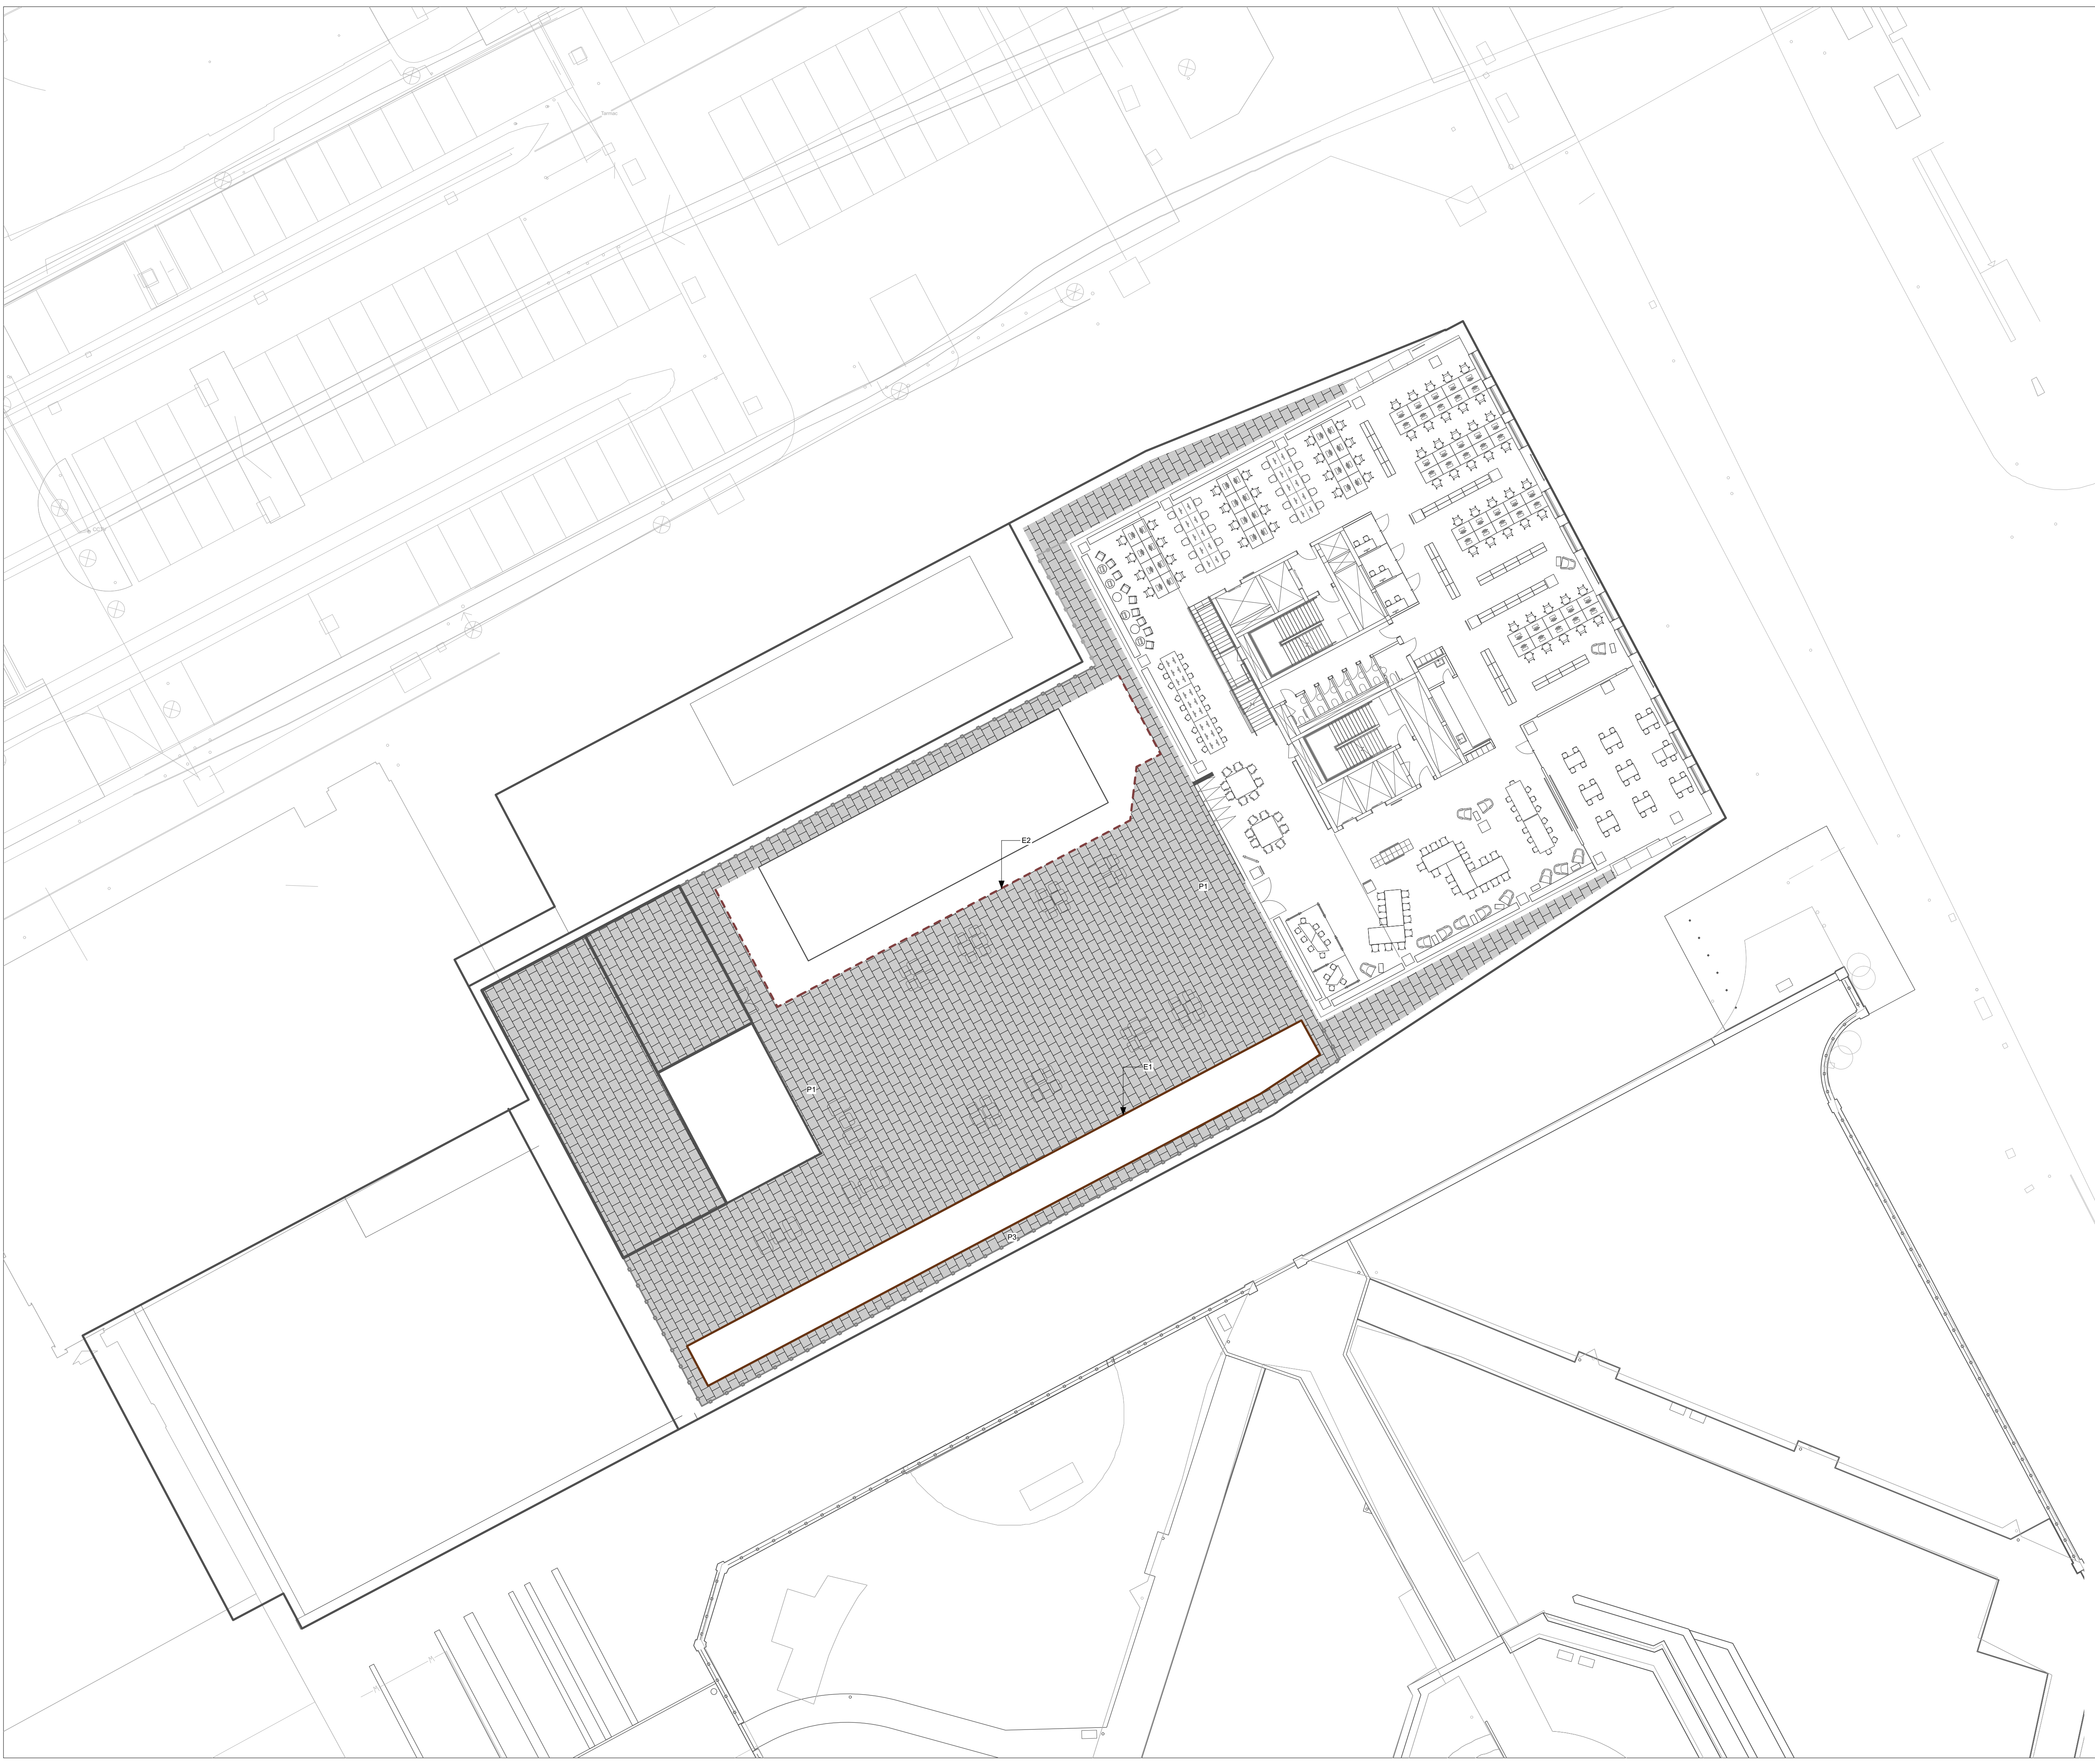

THIS DRAWING IS COPYRIGHT PROTECTED AND MAY NOT BE REPRODUCED IN WHOLE OR PART WITHOUT WRITTEN AUTHORITY FROM THE OWNER.

- NOTES:**
1. Do not scale from this drawing.
 2. Always work to noted dimensions.
 3. All dimensions are in millimetres unless otherwise stated.
 4. All setting out, levels and dimensions must be agreed on site.
 5. The dimensions of all materials must be checked on site before being laid out.
 6. This drawing must be read with the relevant specification clauses and detail drawings.
 7. Order of construction and setting out to be agreed on site.

KEY


- P1**
- CONCRETE PAVING FLAGS**
- Type: Kellen Argulla 200
 - Finish: 100% Breccia
 - Size: 500 x 500 x 50mm
 - Laid: Stretcher Bond
 - Supplier: Hardscape or acceptable equivalent.
- E1**
- METAL EDGING TYPE 1**
- Material: PCC Steel
 - Colour: Futura Mars 2525 Sable YX355F
 - Size: 500mm high from FFL
 - Supplier: Kinley or acceptable equivalent
- E2**
- METAL EDGING TYPE 2**
- Material: PCC Steel
 - Colour: Futura Mars 2525 Sable YX355F
 - Size: Flush to FFL
 - Supplier: Kinley or acceptable equivalent

P02	20/10/23	Planning issue	KAR	GB
P01	10/08/23	DRAFT Planning issue	KAR	GB

Revision	Date	Description	Drawn	Apprvd.
----------	------	-------------	-------	---------



Planit I.E. Limited
Manchester | London | Liverpool | Leeds | Standish
E: info@planit-ie.com W: planit-ie.com

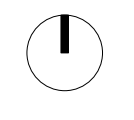

MANCHESTER
2 Back Grafton St.,
Altrincham,
WA14 1DY
T: 0161 928 9281

Client Manchester Metropolitan University

Project MMU Library Transformation Project

Drg Title Level 05 Roof Terrace-Hardworks

Created on 10/08/23
Created by KAR
Approved by GB

Scale 1:200
Size A1
Workstage 3
Status Stage 3

Drg No. 1044B-PLA-ZZ-05-DR-L-001004
Suitability S3
Revision P02