



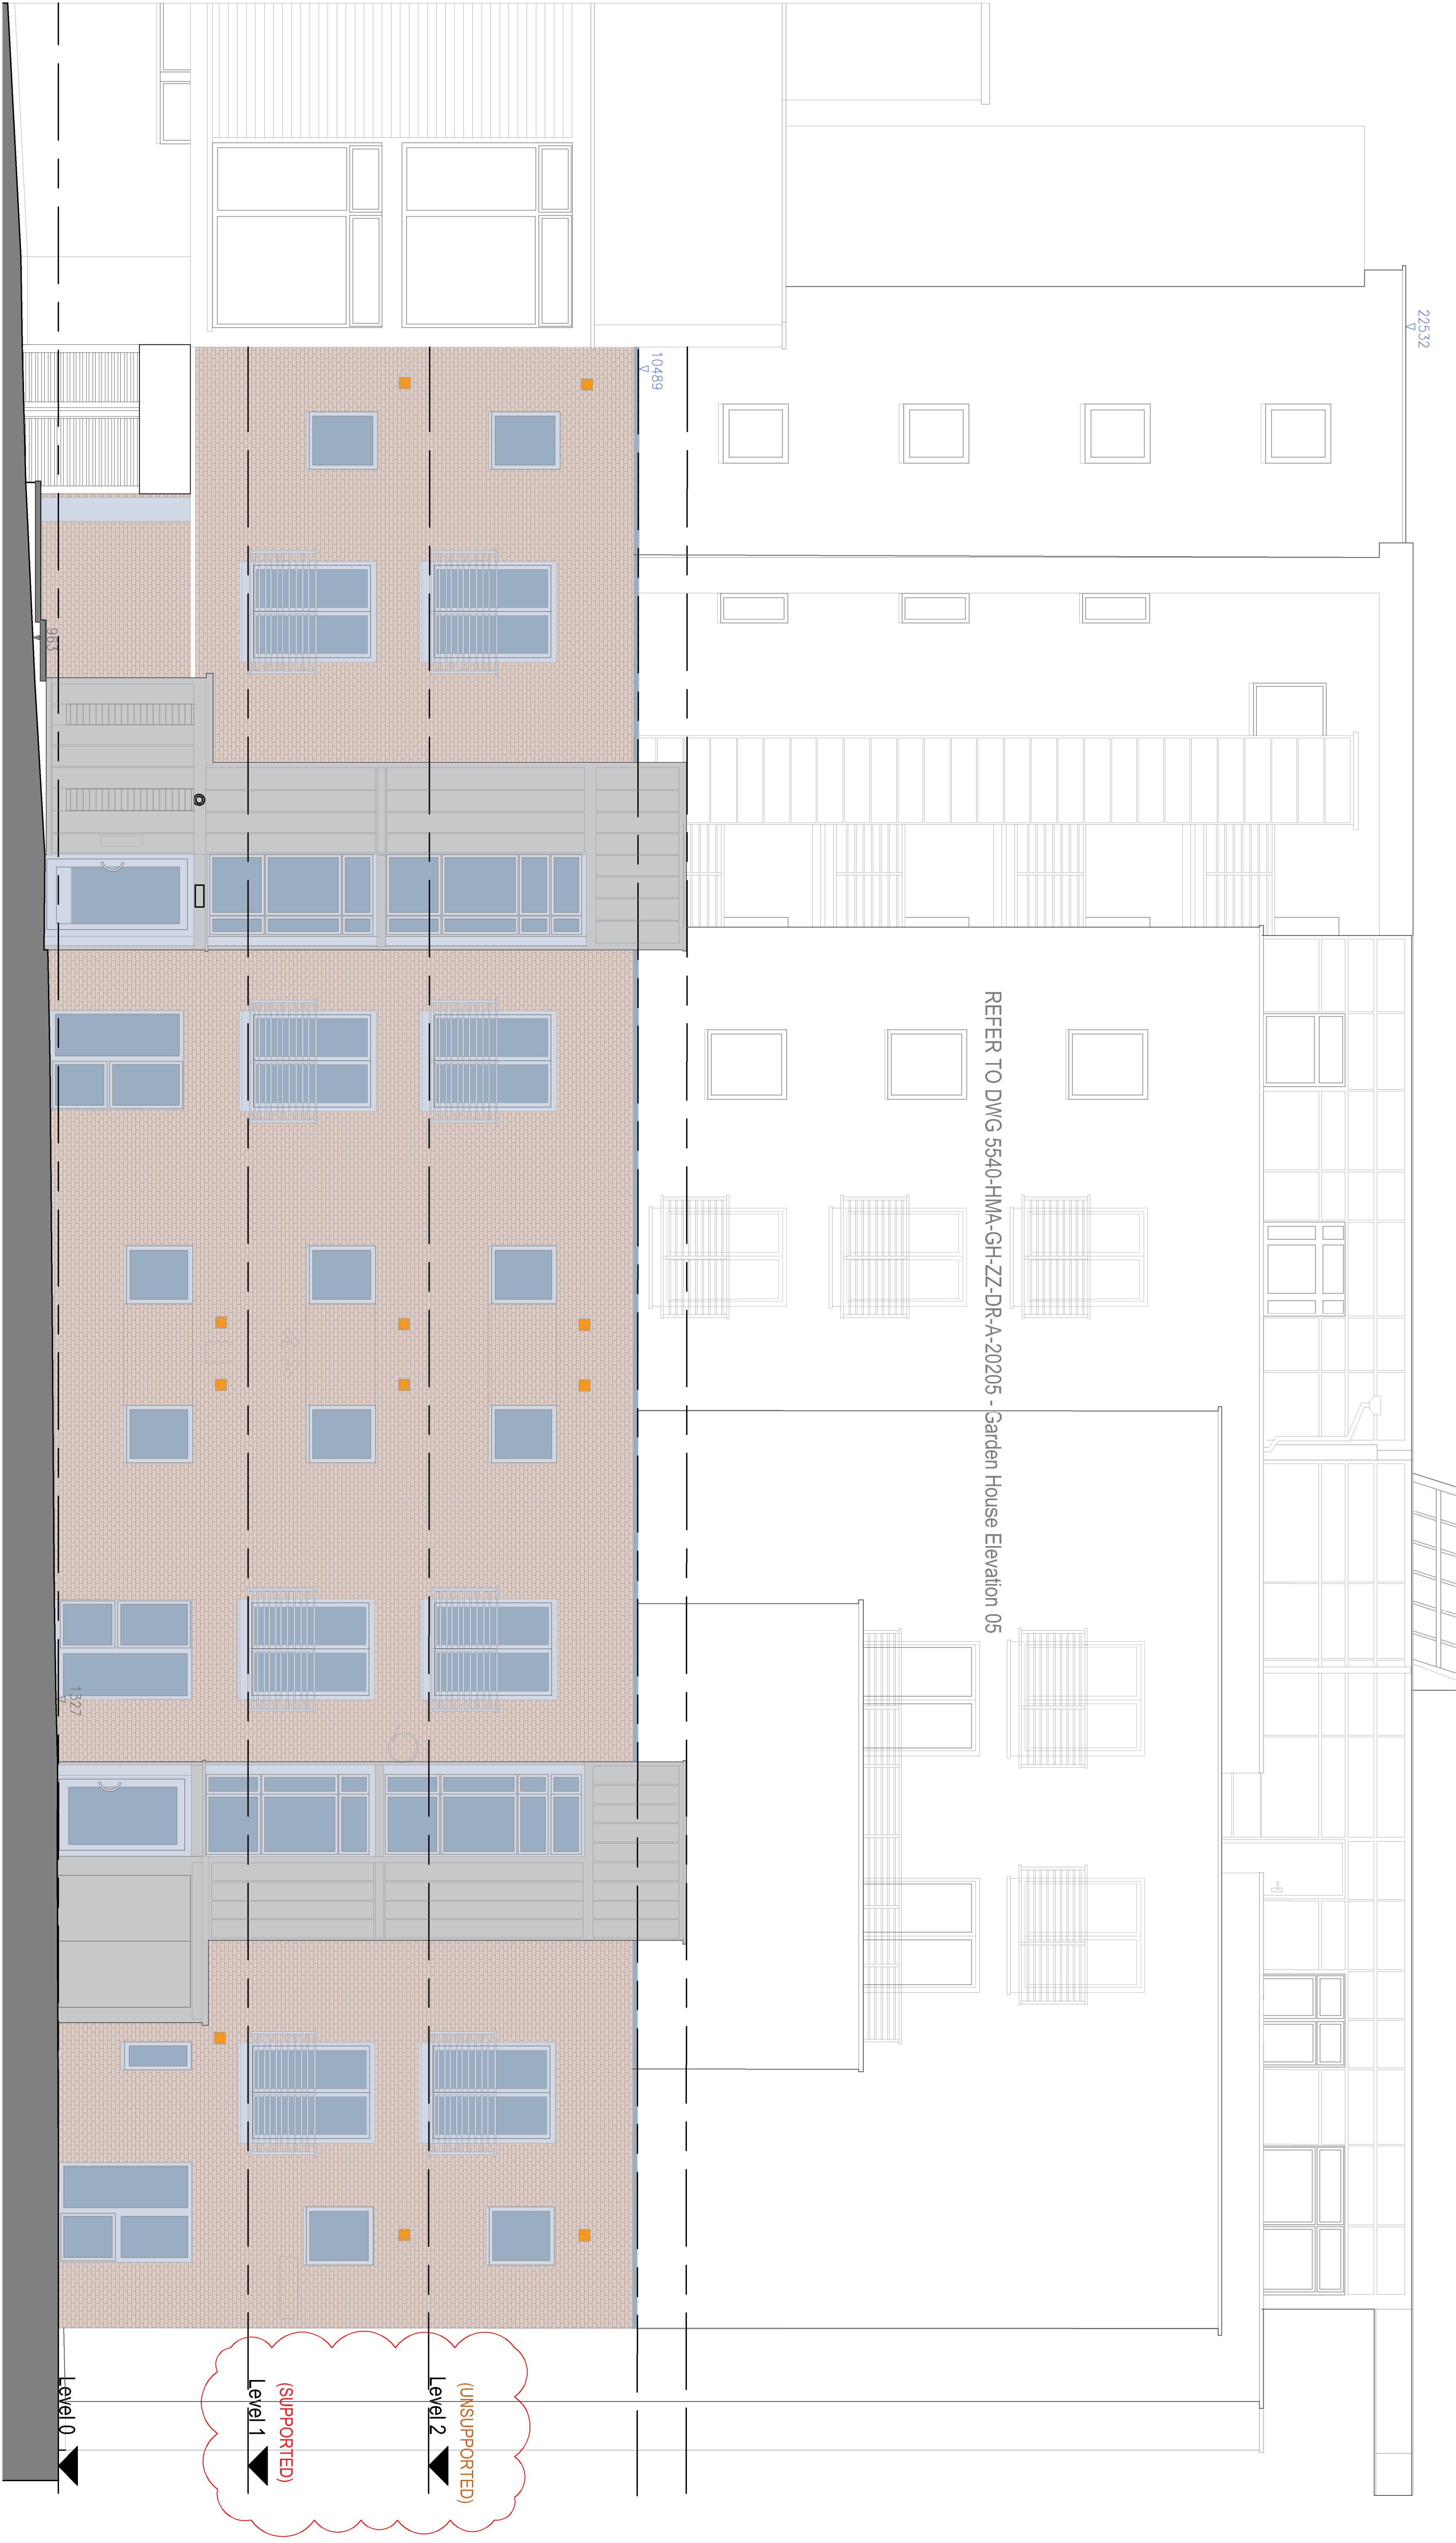


REFER TO DWG 5540-HMA-GH-ZZ-DR-A-20205 - Garden House Elevation 05

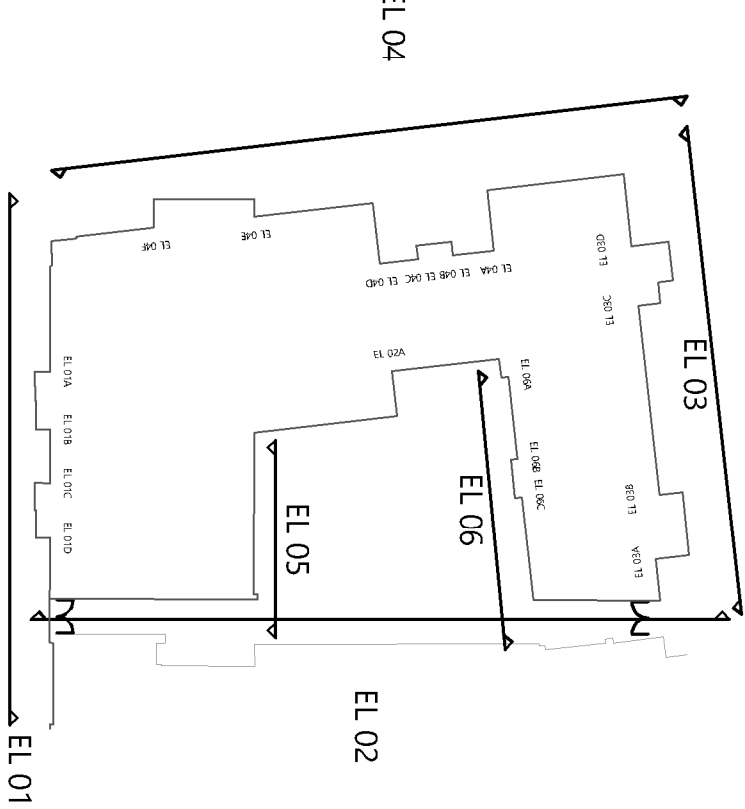

© Copyright. All rights reserved. This drawing must not be reproduced without permission. Do not scale from this drawing. All dimensions are in millimetres unless otherwise stated. Any discrepancies should be reported to the Architect.

Revision	Description	Date	Drawn	Checked
----------	-------------	------	-------	---------

Halliday Meechan Architects Limited
111 Piccadilly, Manchester M1 2HY
+44 (0)161 661 5566
4 Devonshire Street London W1W 5DT
+44 (0)203 440 5175
hma@hallidaymeechan.com
www.hallidaymeechan.com

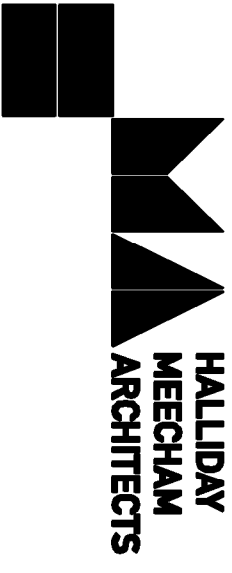

Client	Wardens						
Project	Garden House						
Address	Garden House, 114 High St, Manchester, M4 1HQ						
Drawing	Existing Elevation 03 (William Fairburn Way)						
Scale @ A1	Scale @ A3	Date	Drawn	Checked	Iss No.	Drawing No.	Revision
1:50	1:100	19.07.23	CB	TF	5540	10203	
Drawing Ref:	5540-HMA-GH-ZZ-DR-A-10203						P2