

CDM RESIDUAL RISK INFORMATION (HAS500)



In addition to the hazards / risks normally associated with the types of work detailed on this drawing, note the following:-

CONSTRUCTION

MAINTENANCE / CLEANING

DEMOLITION / DECOMMISSIONING

It is assumed that all works will be carried out by a competent person, working, where appropriate, to and approved method statement.

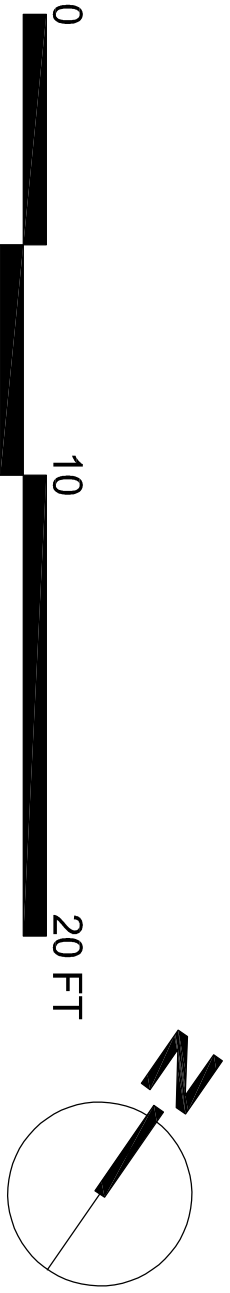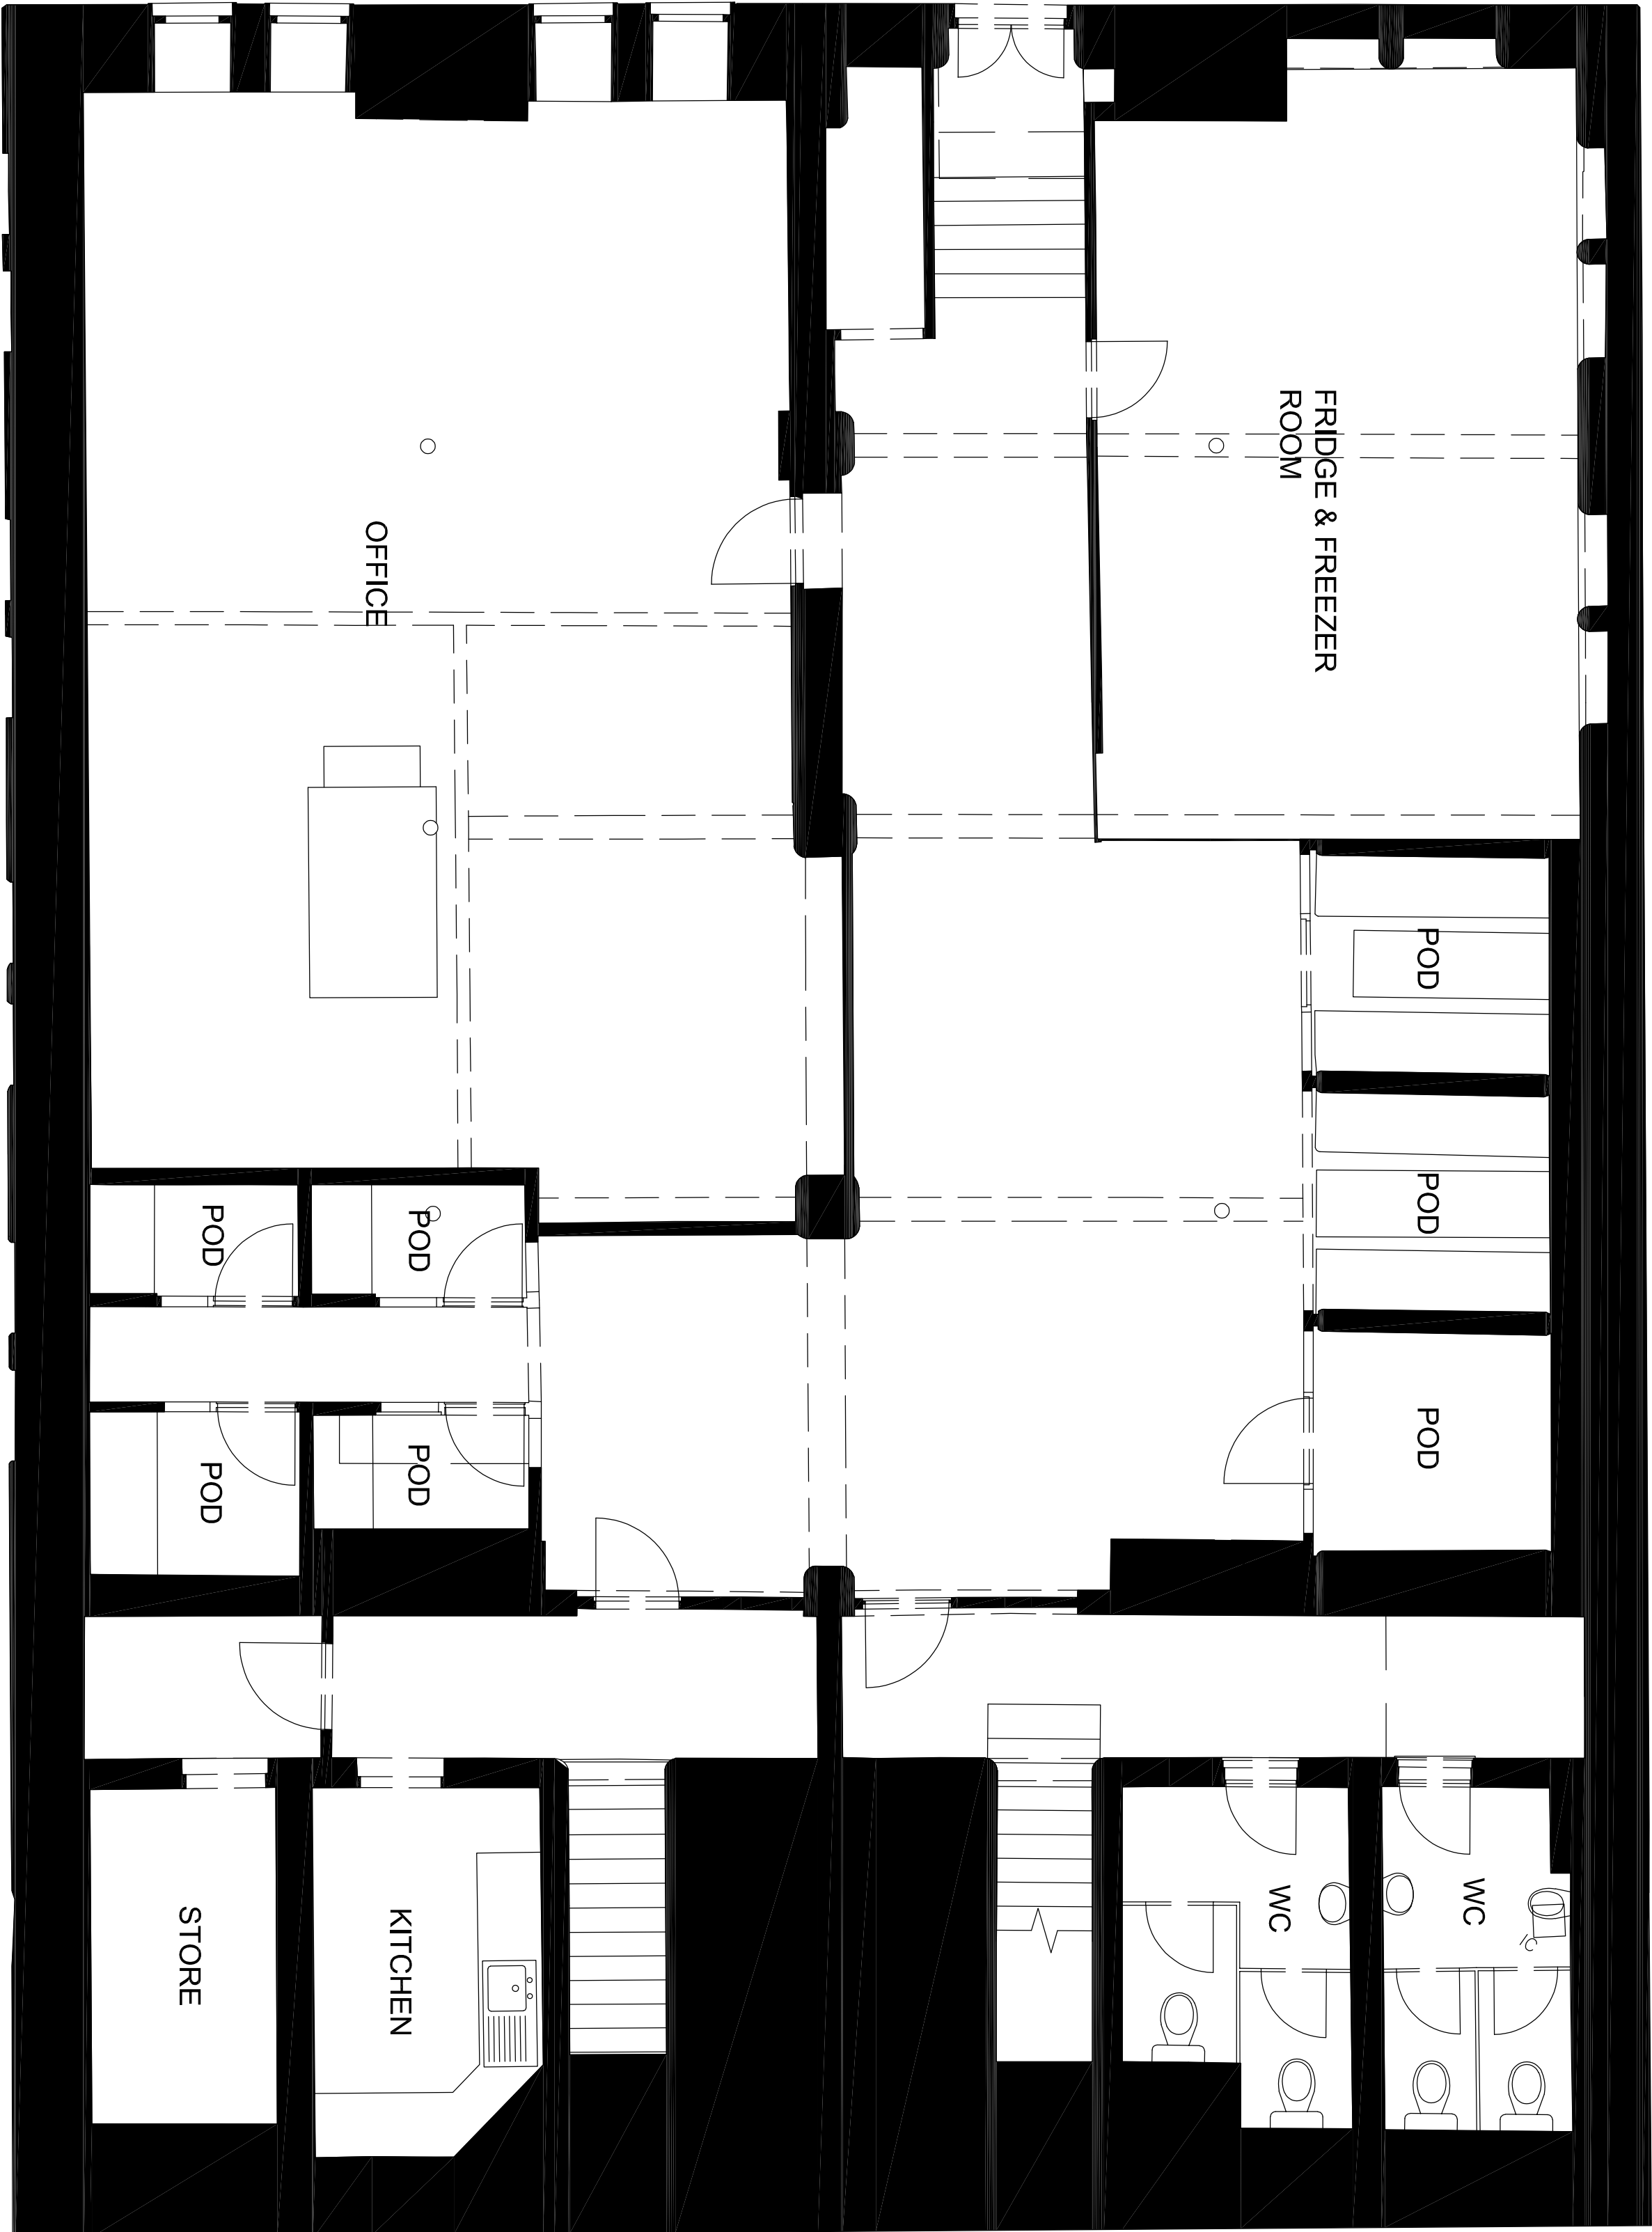

Shap Street
The Ragged School

Lower Ground Floor Level
Existing Plan

Drawn	Date	Checked	Scale
MT	12/05/23	LS	1:50 @ A1