

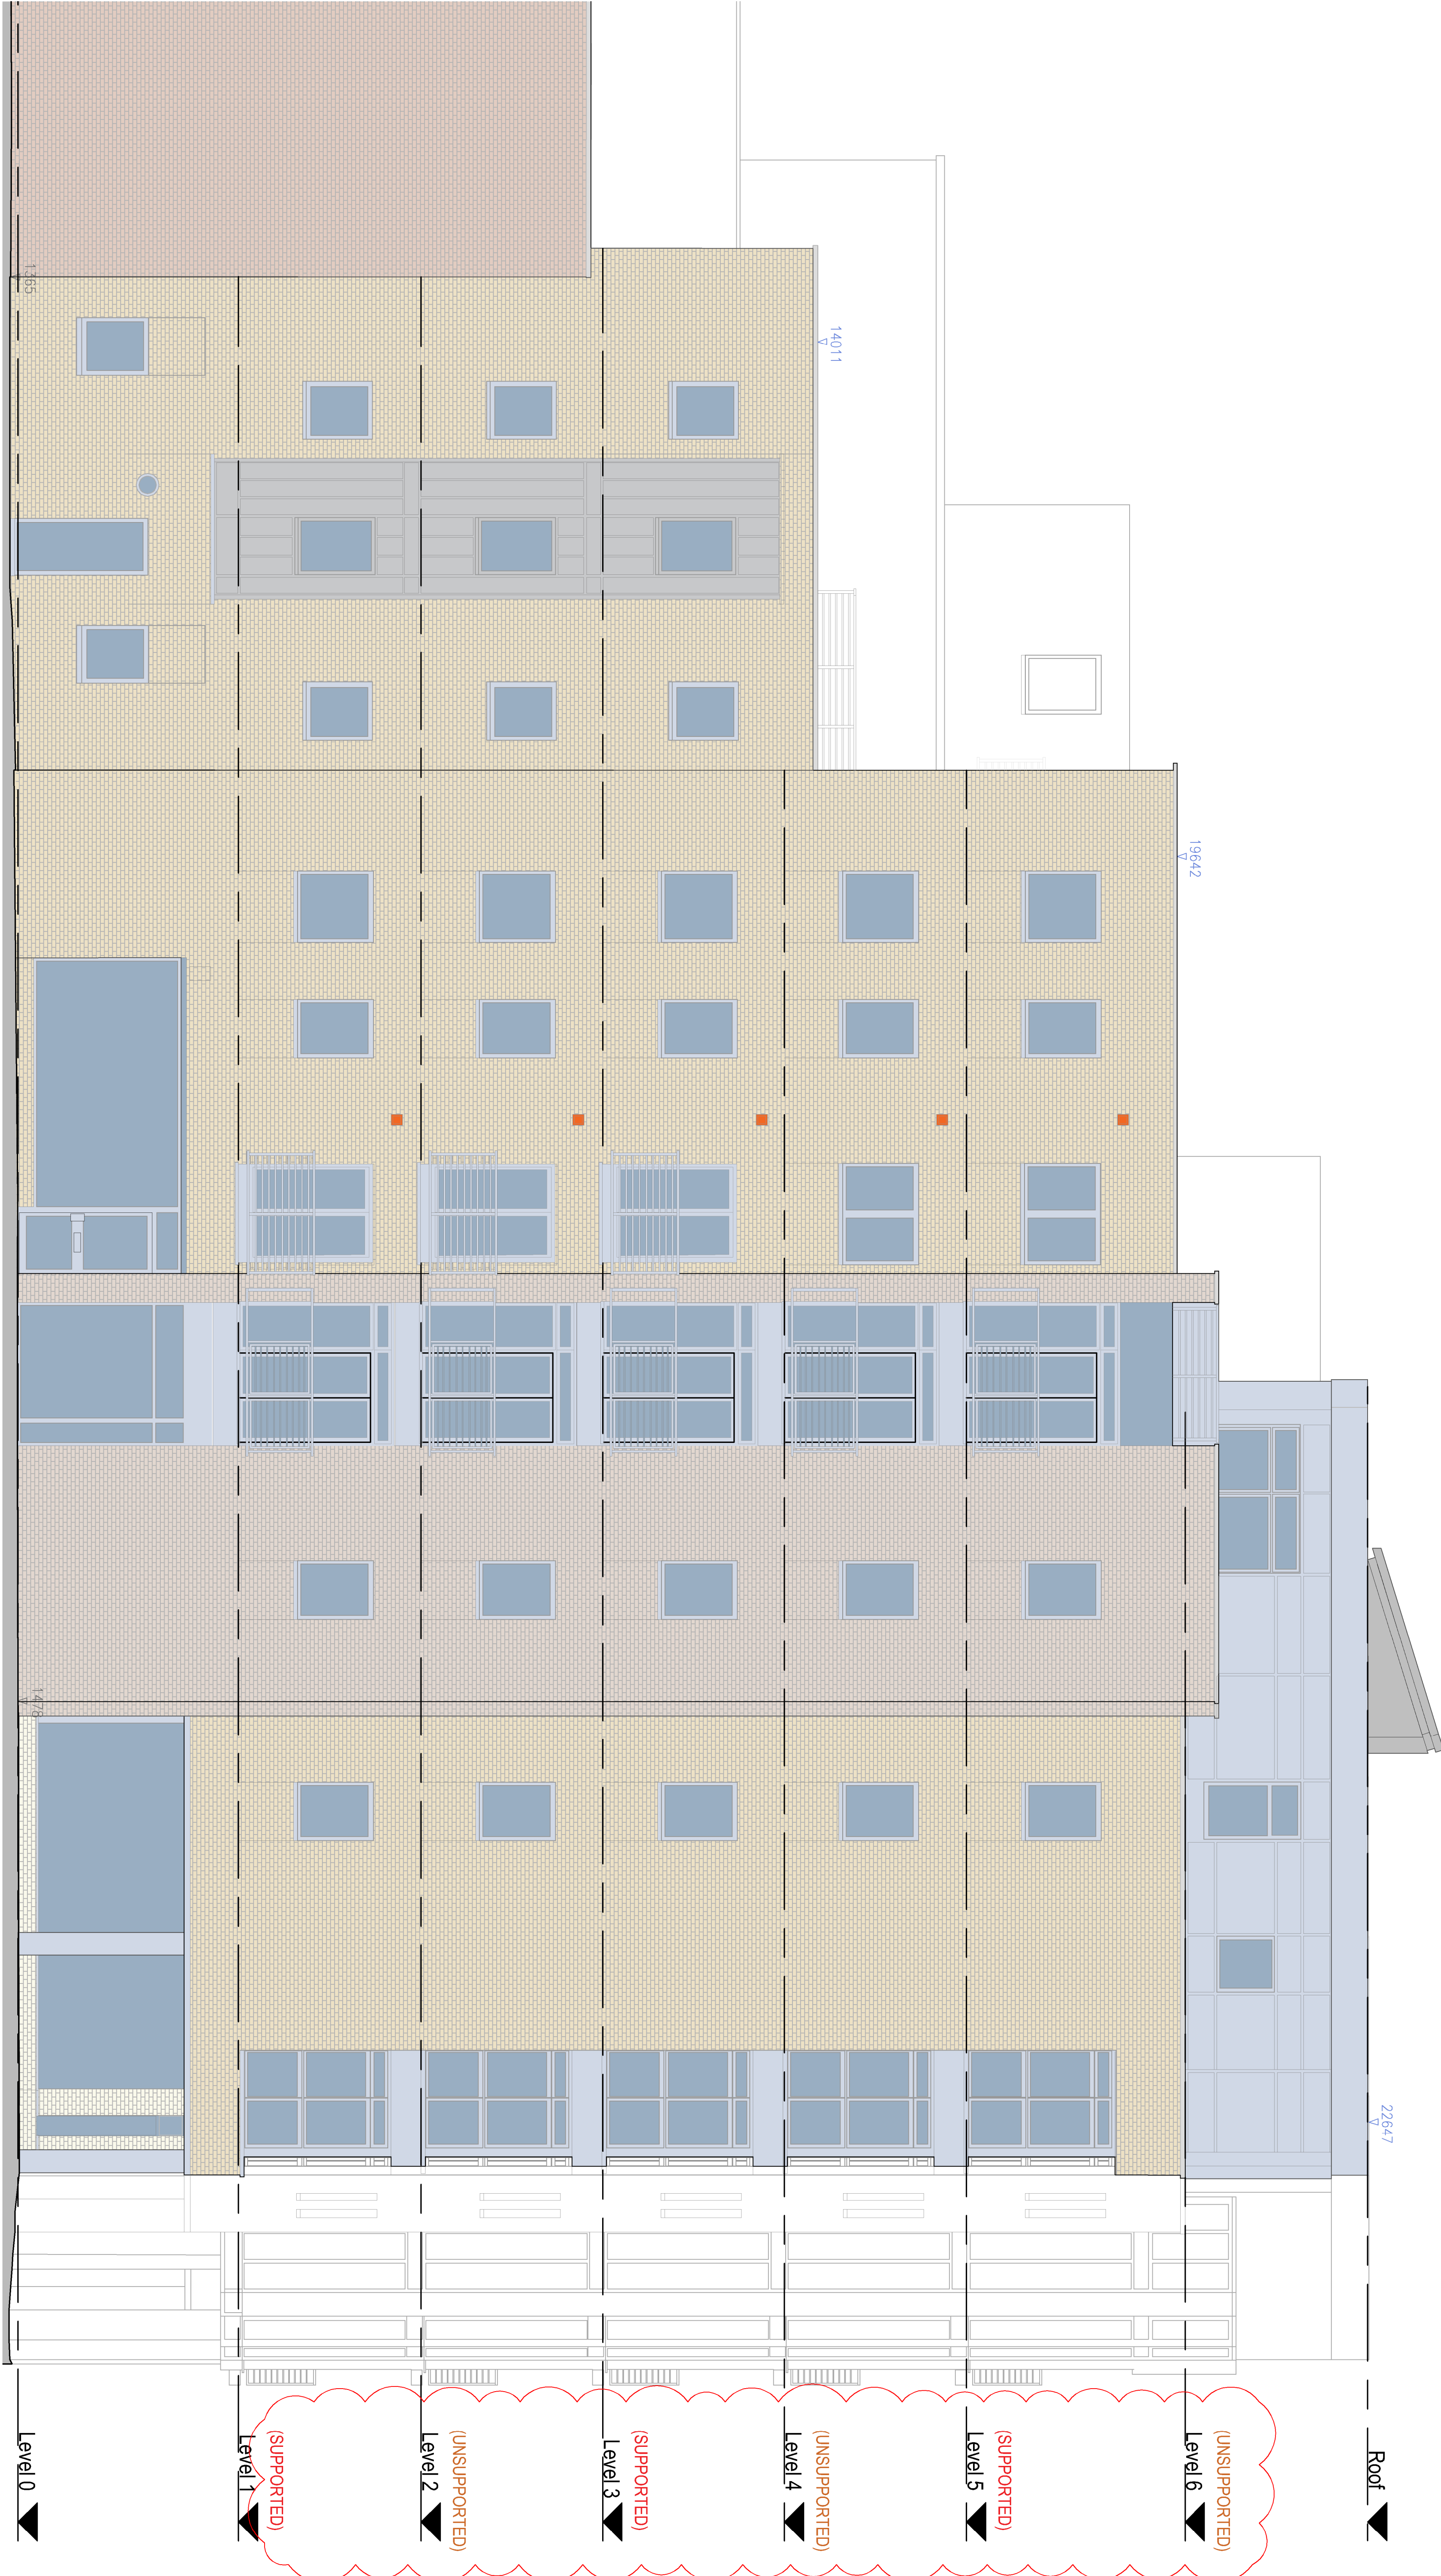


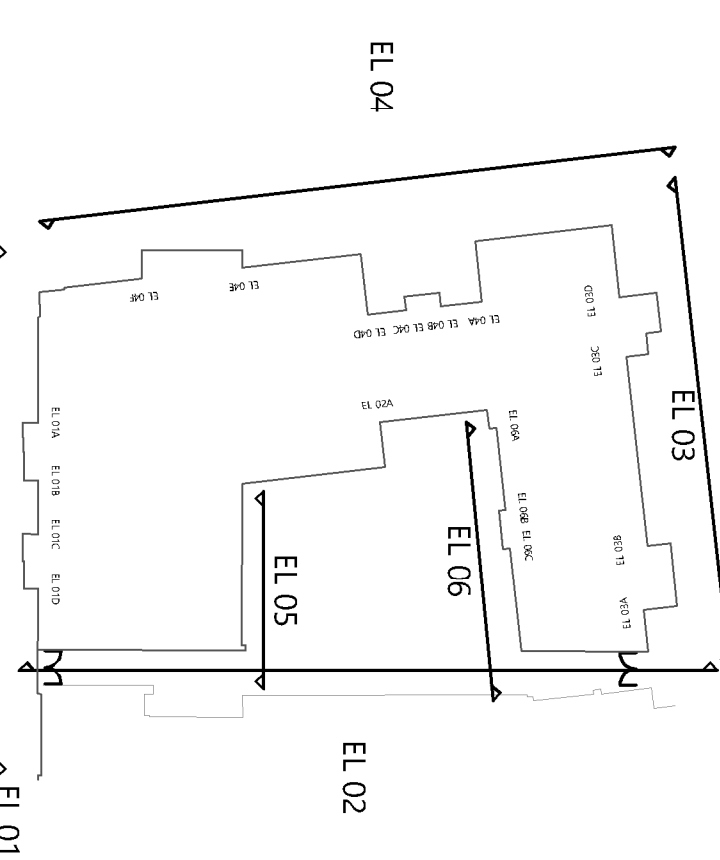

© Copyright. All rights reserved. This drawing must not be reproduced without permission. Do not scale from this drawing. All dimensions are in millimetres unless otherwise stated. Any discrepancies should be reported to the Architect.

Revision	Description	Date	Drawn	Checked
----------	-------------	------	-------	---------

Halliday Meechan Architects Limited
111 Piccadilly Manchester M1 2HY
+44 (0)161 661 5566
4 Devonshire Street London W1W 5DT
+44 (0)203 440 5175
hma@hallidaymeechan.com
www.hallidaymeechan.com

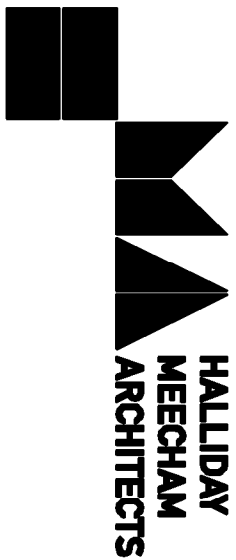

Client	Wardens				
Project	Garden House				
Address	Garden House, 114 High St, Manchester, M4 1HQ				
Drawing No.	Garden House Existing Elevation 04				
Scale @ A1	Scale @ A3	Drawn	Checked	Job No.	Drawing No.
1:50	1:100	19.07.23	CB	TF	5540
Drawing Ref.					10204
5540-HMA-GH-ZZ-DR-A-10204					Revision
					P2