



PROPOSED LAYOUT PLAN - SHOWING BUILDERS WORK

This drawing is copyright and the property of CS2 Limited & must not be copied in whole or in part without their written permission. Do not scale. It is essential that this drawing is read in conjunction with all specifications/schedules of works and that all works are included for. All dimensions and levels must be verified on site and discrepancies reported to CS2 Limited prior to commencing works or preparing site drawings.

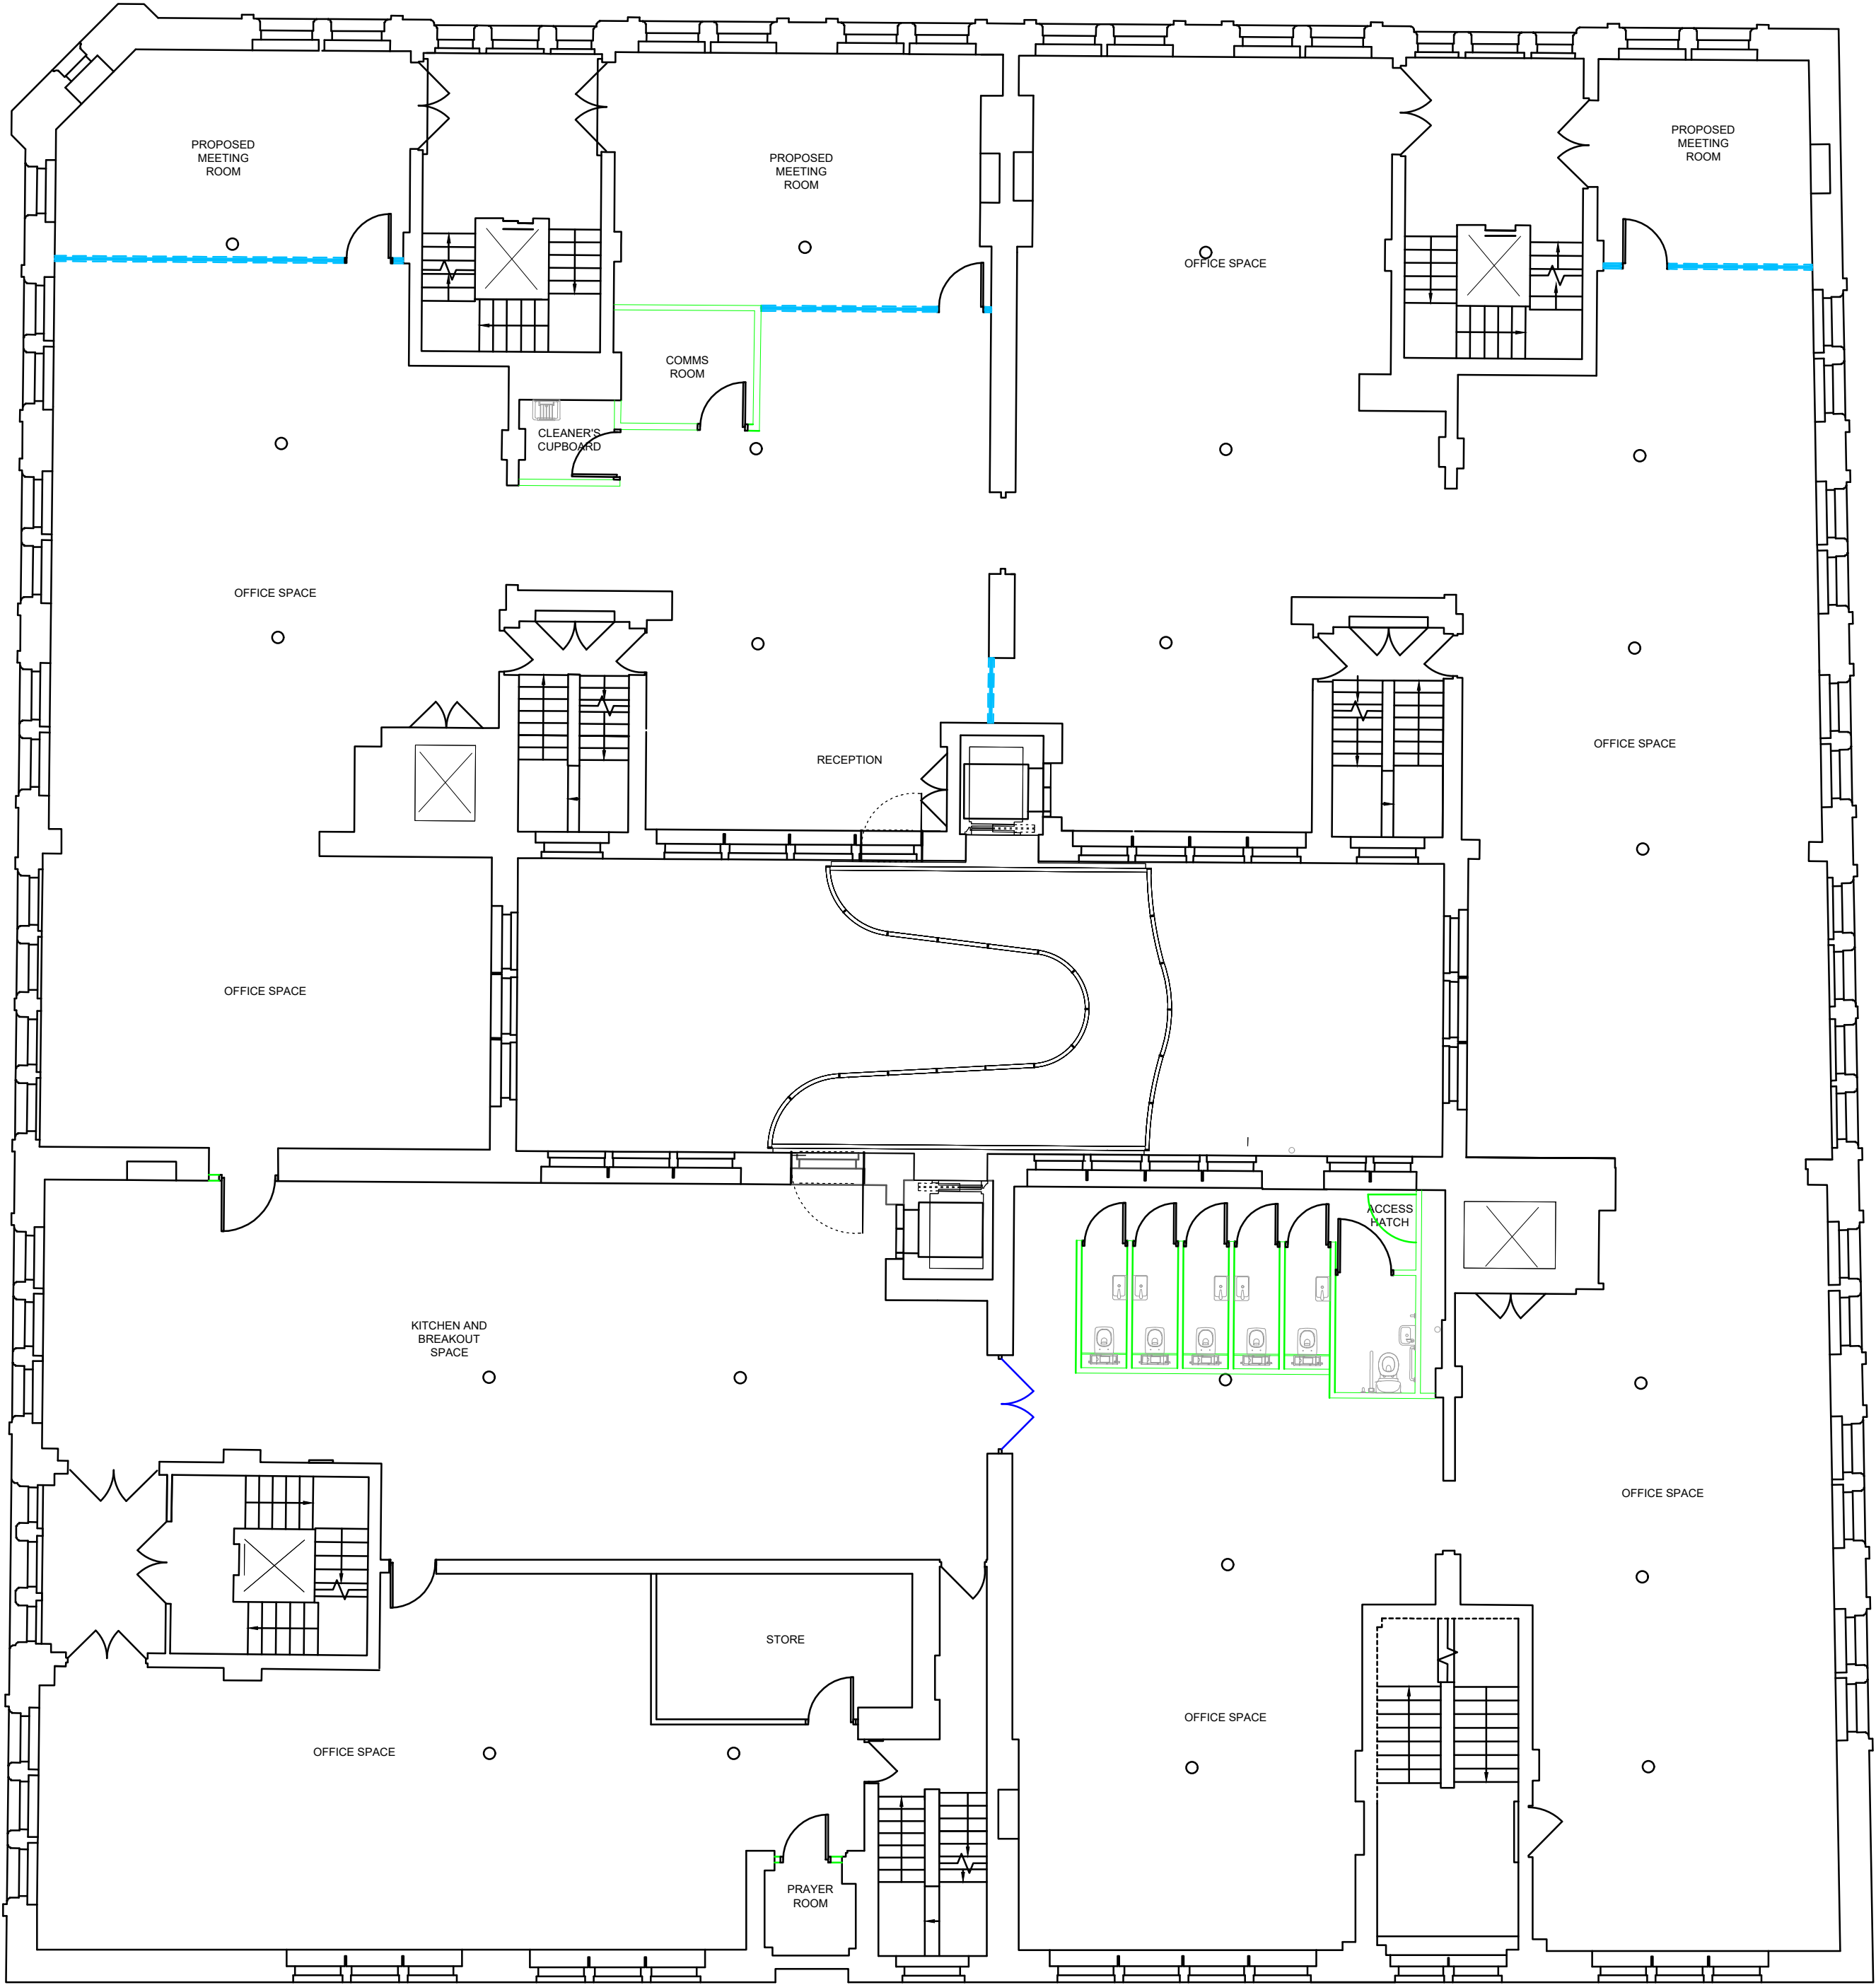

New metal frame system - British Gypsum - Gypframe with acoustic insulation and 12.5mm gyproc plasterboard.


Demountable glazed partitions - black framed single glazed.

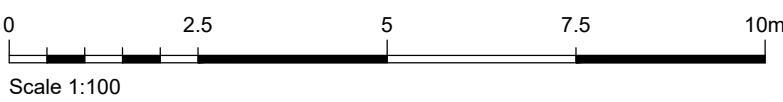

A	Toilet Block design amended. Glazed Partitions relocated.	08/02/24	LW
---	---	----------	----

REV	DESCRIPTION	DATE	INITIAL
-----	-------------	------	---------

STAGE: PLANNING STAGE

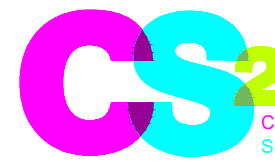

CS2 Blackfriars House, Parsonage,
Manchester, M3 2JA
T 0161 834 6610
E lewiswilkinson@CS2.co.uk

PROJECT:
FOURWAYS HOUSE, 57 HILTON STREET, MANCHESTER, M1 2EJ

TITLE:

PROPOSED BUILDERS WORK

DRAWN:	CHECKED:	DATE:
LW	LW	08/02/2024

SCALE:	DRAWING NO.	REV:
1:100 @ A1	4052124.03	A