



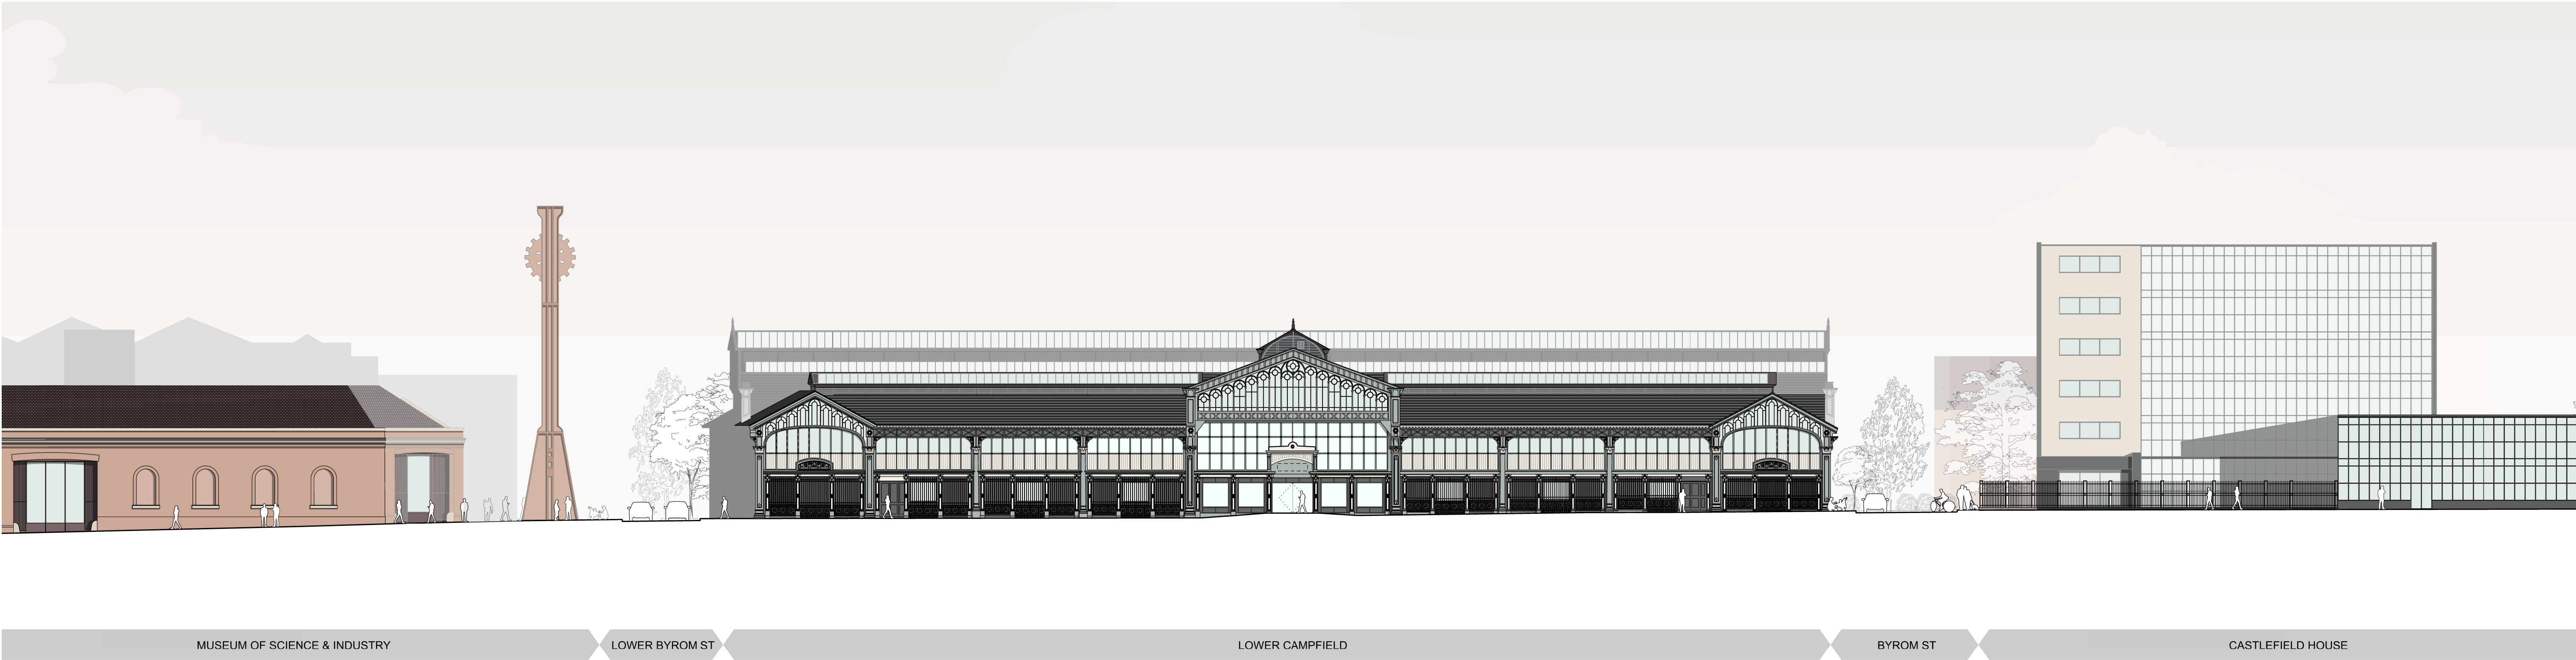

Proposed Street Elevation - South Facing (Liverpool Road)

Notes: Do not scale from this drawing. All dimensions are in millimetres unless otherwise noted. All dimensions to be checked on site before proceeding with work. All omissions and discrepancies to be reported in writing to Project 3 Architects Ltd. Areas indicated on this drawing are approximate and indicative only. © Project 3 Architects Limited Registered in England & Wales Number 08021795.	Rev:	Date:	Description:	By:
	P01	10/08/23	First Issue	ko
	P02	30/08/23	Louwer Update	ko

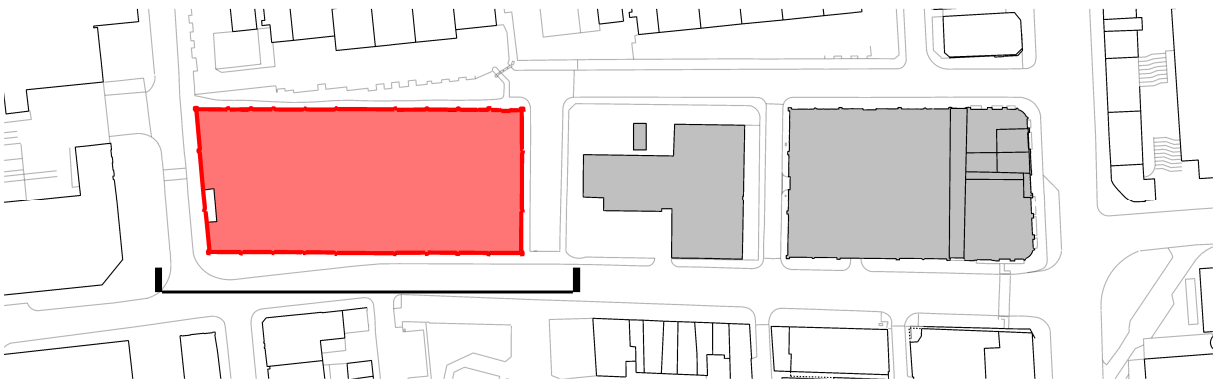

PROJECT3
architects

4 back grafton street
altrincham
cheshire
WA14 1DY

0161 233 0575
mail@project3architects.com
www.project3architects.com

Project:
Lower Campfield
Liverpool Road, Manchester

Title:
Proposed Street Elevations
South Facing (Liverpool Road)

Status:
PLANNING

Drawing Number:
0774-P3A-XX-XX-DR-A-05027

Scale @ ISO A1:
1:250

Revision:
P02