
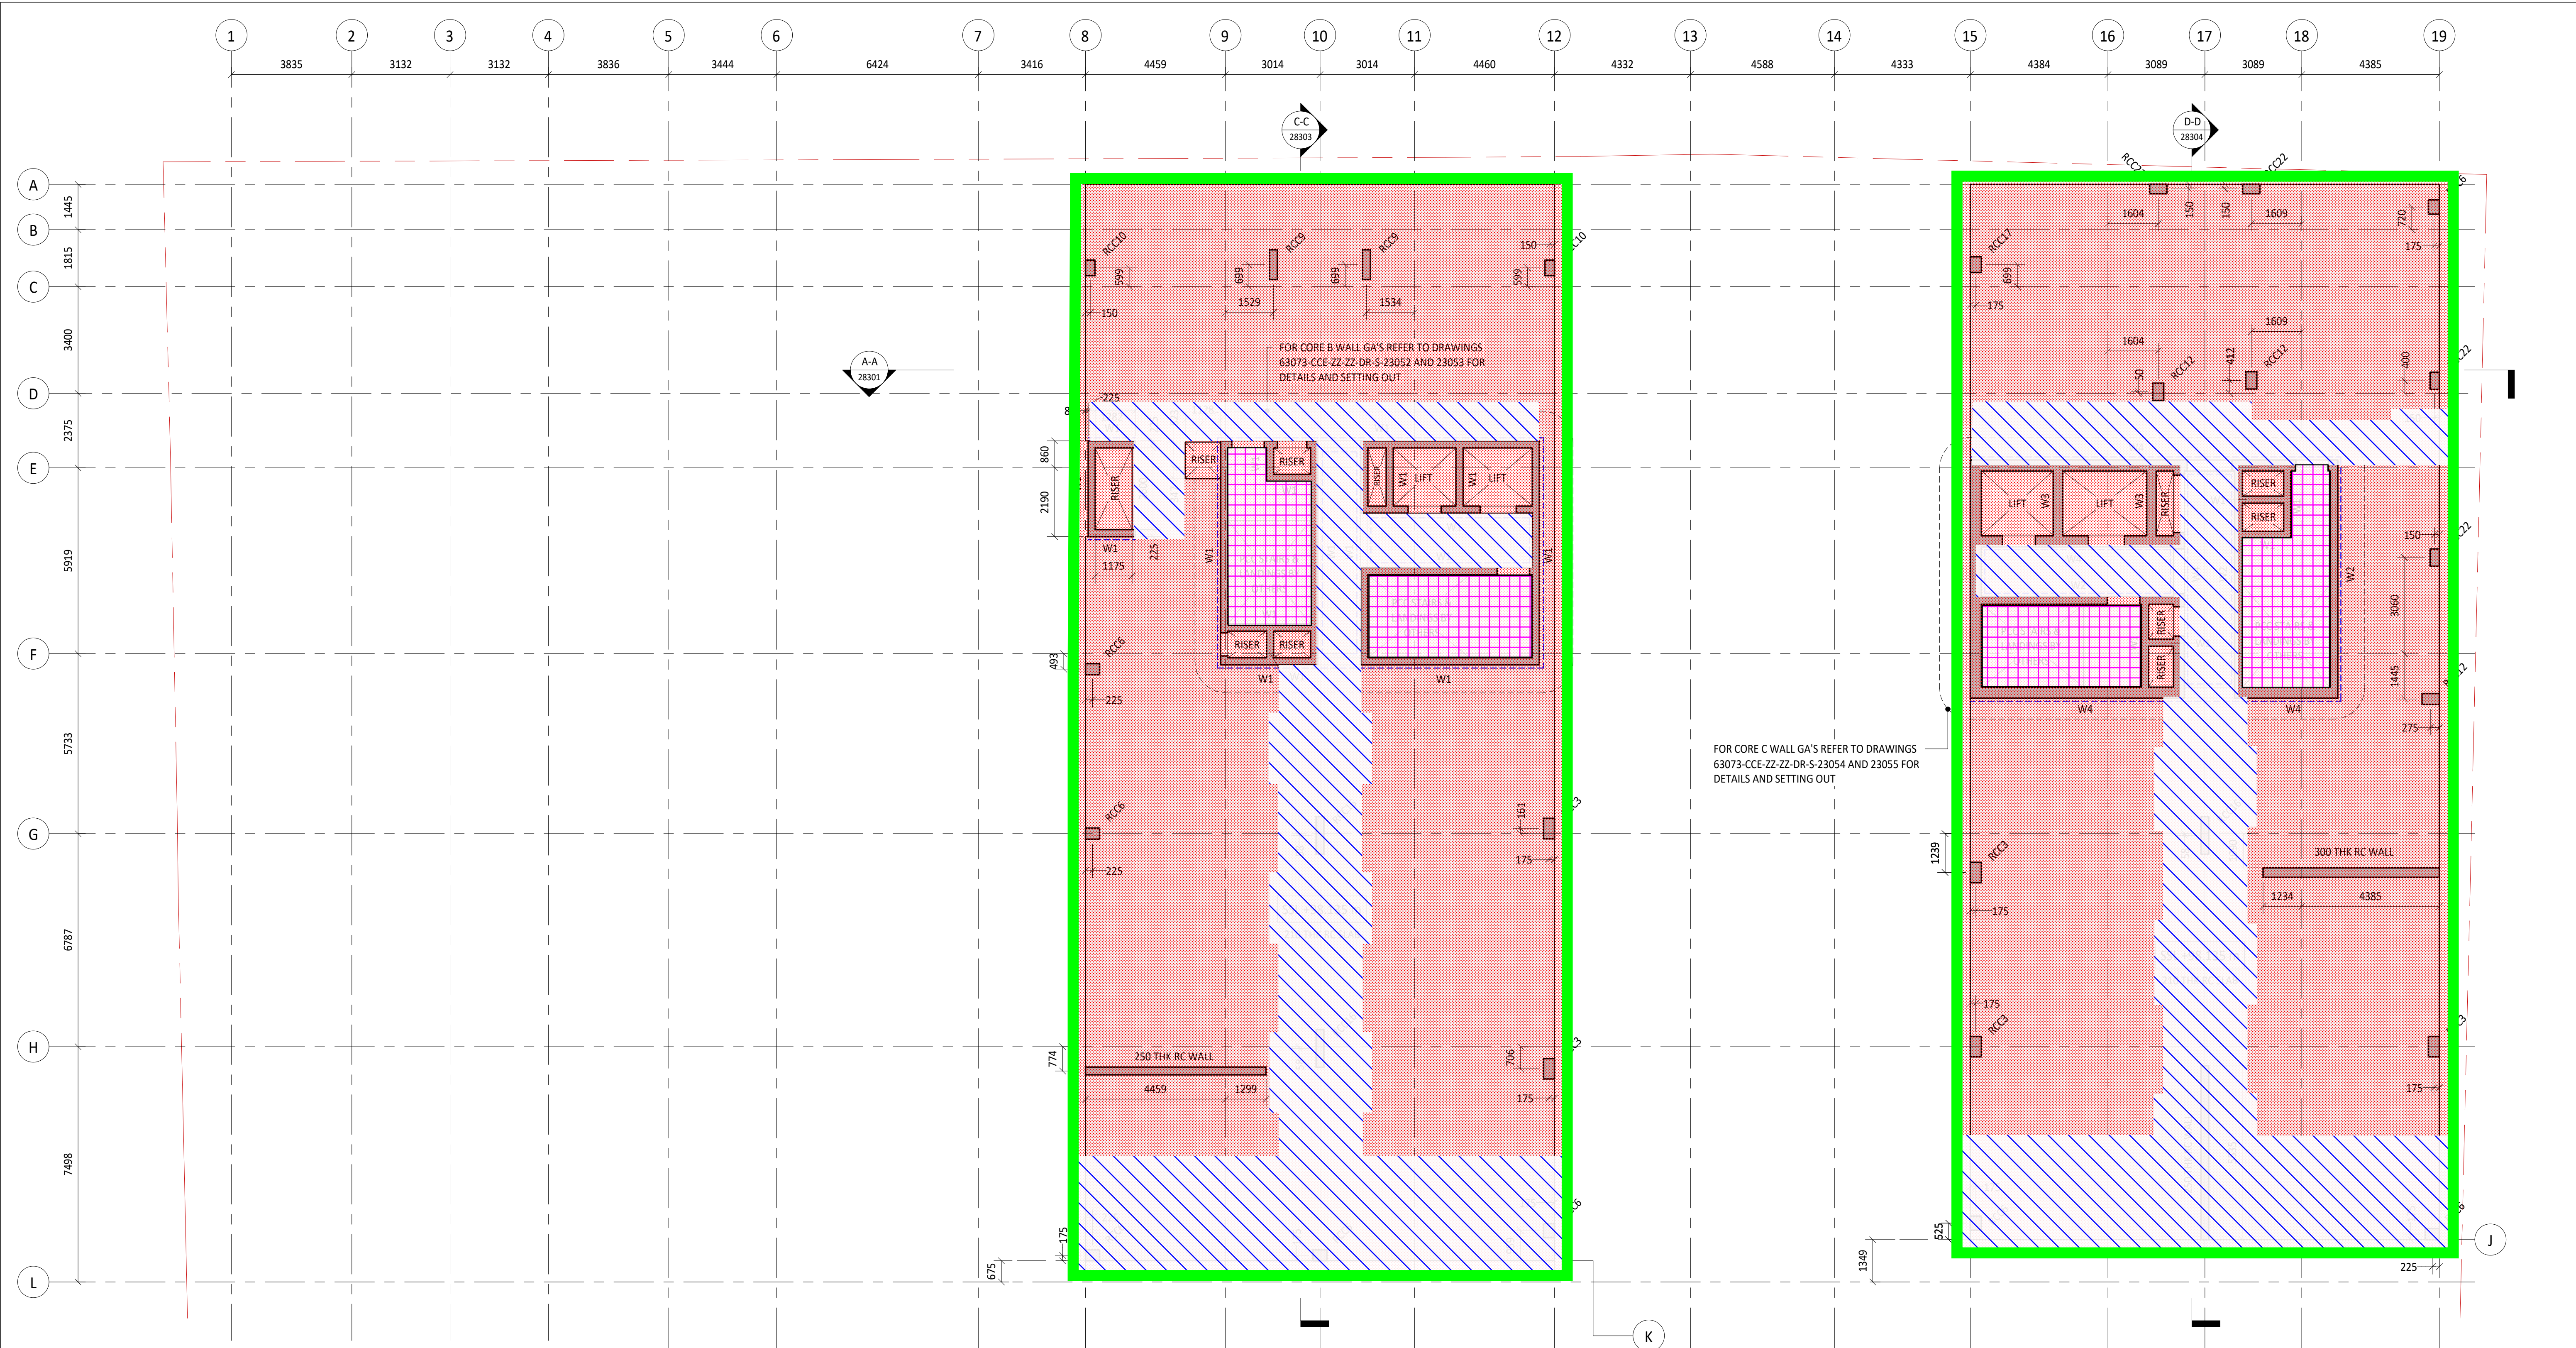
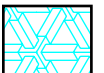


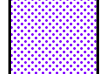

FACADE  DL = 5 kN/m

TYPICAL FLOOR		DL = 0.9 KPa LL = 1.5 KPa	RESIDENT/AMENITY		DL = 0.5 KPa LL = 4 KPa	ROOF LOADING (GREEN + BLUE)		DL = 1.1 KPa LL = 2.25 KPa	ROOF LOADING (STONE BAL)		DL = 1.15 KPa LL = 0.75 KPa
HALLWAY		DL = 0.5 KPa LL = 3 KPa	EXTERNAL (GROUND)		DL = 3.15 KPa LL = 5 KPa	ROOF LOADING (TYPICAL)		DL = 0.6 KPa LL = 0.75 KPa			
STAIRS		DL = 0.5 KPa LL = 4 KPa	PLANT ROOM 1		DL = 0.6 KPa LL = 5 KPa	ROOF LOADING (MID LEVEL)		DL = 2.8 KPa LL = 2.25 KPa	CONSTRUCTION		DL = 1.5 KPa LL = 0.75 KPa
OFFICE LOADING		DL = 0.5 KPa LL = 2.5 KPa	PLANT ROOM 2		DL = 0.6 KPa LL = 7.5 KPa						

PROJECT	iQ STUDENTS, ECHO STREET					DRAWING STATUS		STATUS CODE	
TITLE	L18-L21 LOADING PLAN					FOR INFORMATION		-	
CE PROJECT No.	2925	SCALE @ A1	1:100	DATE CREATED	JAN 05	DRAWN	NDM	CHECKED	DP
DRAWING No.		63073-CCE-ZZ-ZZ-DR-S-23066		REV		P01			