
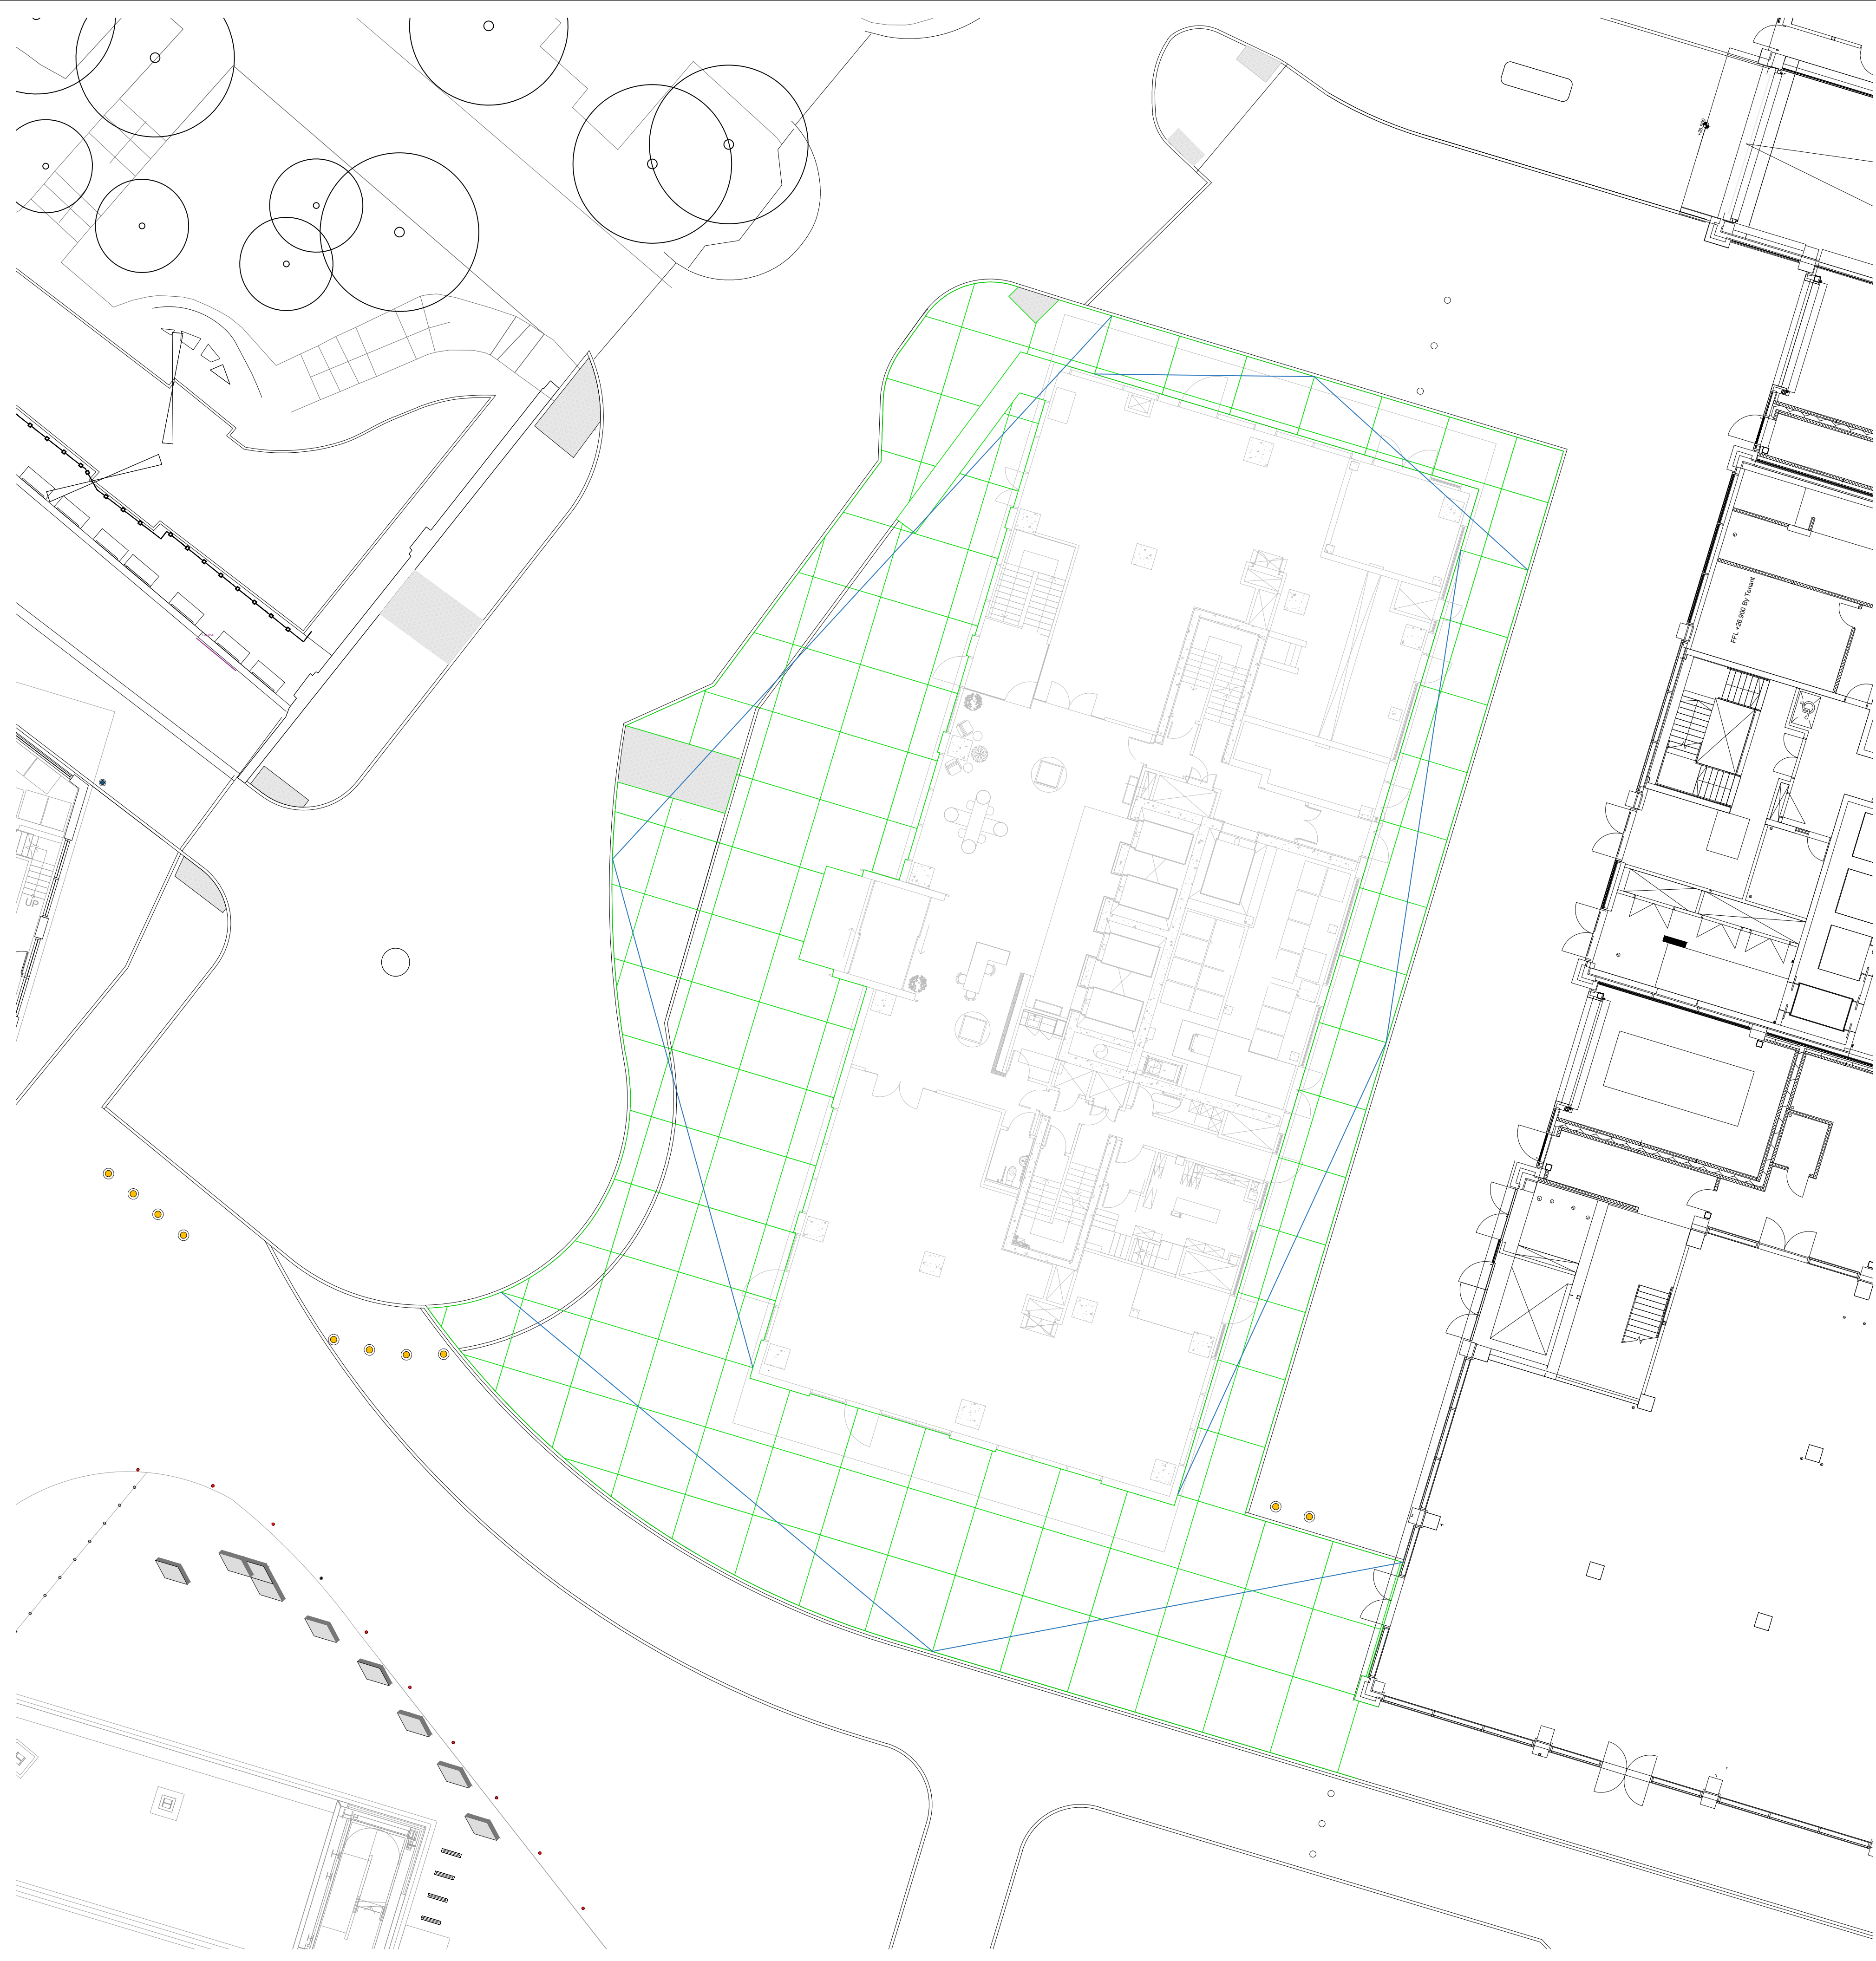



P:\2018\1882 ST. JOHNS\01 CAD\02 SHEET LAYOUT\2279 T1 NOVATION\T1-EXA-G710-PL-GRD-102.DWG

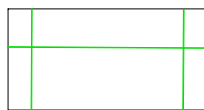

KEY

PROPOSED HARD LANDSCAPE

- 

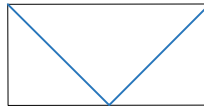ST01/ ST02 - IN-SITU DIAMONDCRETE SETTING OU
SIZE: 3000MM WIDTH X 3000MM LENGTH X 80/200MM DEPTH WITH 10 MM
EXPANSION JOINT WITH 10MM AGGREGATE.
COLOUR: NATURAL WITH BRUSHED FINISH
SUPPLIER: AGGREGATE INDUSTRIES OR SIMILAR APPROVED
- 

BRUSHED FINISH DIRECTION
HAND BRUSHED FINISH INTO DIAMONDCRETE

No dimensions are to be scaled from this drawing.
All dimensions are to be checked on site.
Area measurements for indicative purposes only.

This drawing is the property of Exterior Architecture Ltd.
No part of the drawing may be reproduced in any manner
without permission from Exterior Architecture Ltd.

Client
VITA

----	----	----
----	----	----
----	----	----
----	----	----
----	----	----
----	----	----
----	----	----
----	----	----
C01	INITIAL ISSUE	01.06.2023
Rev	Description	Date

EXTERIOR
ARCHITECTURE

LONDON
Unit 17.1, The Leather Market, 11-13 Weston Street, London, SE1 3ER

MANCHESTER
Studio 537, The Royal Exchange, St Anns Square, Manchester, M2 7DH

E-MAIL office@exteriorarchitecture.com

WEB www.exteriorarchitecture.com

Project title
ST JOHNS T1 PUBLIC REALM

Drawing title
**T1 DIAMONDCRETE SETTING OUT
PLAN**

Issued By Manchester
Scale 1:150 @ A1
Status STAGE 5
Date 01.06.2023

Drawing number
T1-EXA-G710-PL-GRD-400

T: 0161 850 8101
Drawn EXA
Checked SPL
Approved JM

Revision
C01