


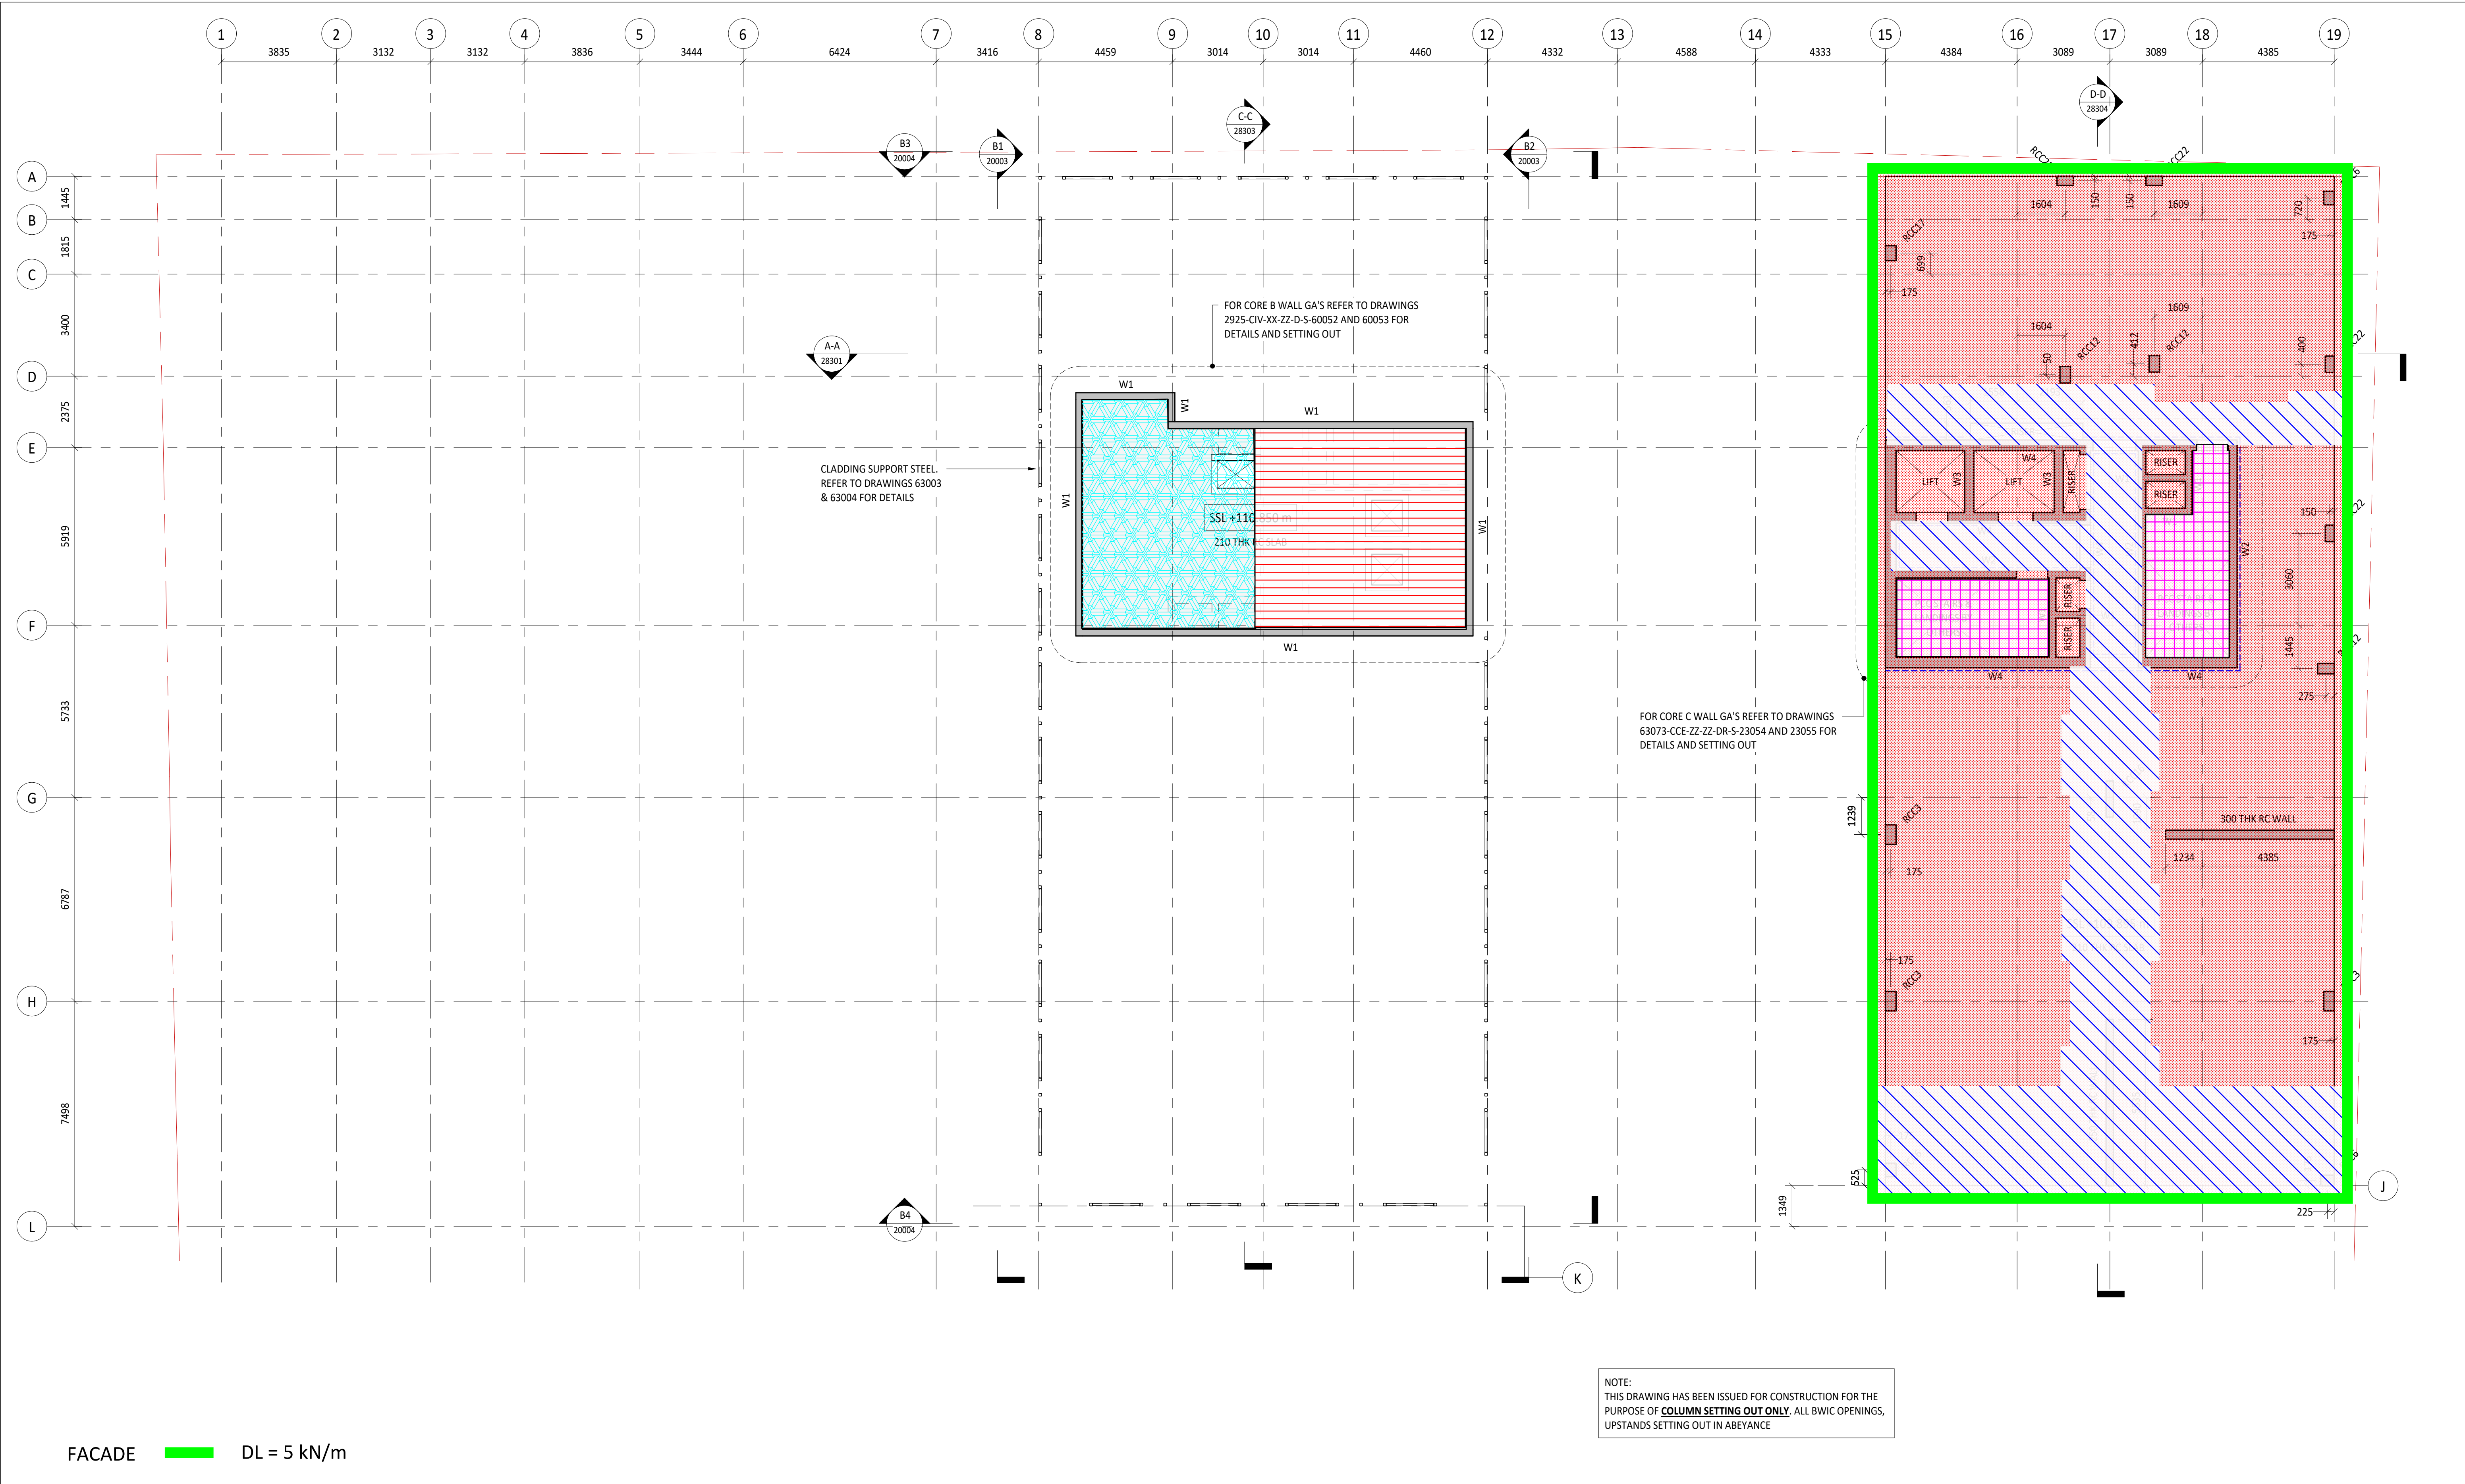

FACADE  DL = 5 kN/m

NOTE:
THIS DRAWING HAS BEEN ISSUED FOR CONSTRUCTION FOR THE
PURPOSE OF **COLUMN SETTING OUT ONLY**. ALL BWIC OPENINGS,
UPSTANDS SETTING OUT IN ABEYANCE

TYPICAL FLOOR		DL = 0.9 KPa LL = 1.5 KPa	RESIDENT/AMENITY		DL = 0.5 KPa LL = 4 KPa	ROOF LOADING (GREEN + BLUE)		DL = 1.1 KPa LL = 2.25 KPa	ROOF LOADING (STONE BAL)		DL = 1.15 KPa LL = 0.75 KPa
HALLWAY		DL = 0.5 KPa LL = 3 KPa	EXTERNAL (GROUND)		DL = 3.15 KPa LL = 5 KPa	ROOF LOADING (TYPICAL)		DL = 0.6 KPa LL = 0.75 KPa			
STAIRS		DL = 0.5 KPa LL = 4 KPa	PLANT ROOM 1		DL = 0.6 KPa LL = 5 KPa						
OFFICE LOADING		DL = 0.5 KPa LL = 2.5 KPa	PLANT ROOM 2		DL = 0.6 KPa LL = 7.5 KPa	ROOF LOADING (MID LEVEL)		DL = 2.8 KPa LL = 2.25 KPa	CONSTRUCTION		DL = 1.5 KPa LL = 0.75 KPa

PROJECT iQ STUDENTS, ECHO STREET				 MANCHESTER Carver's Warehouse, 77 Dale St, Manchester, M1 2HG. Tel: 0161 228 6757 LONDON Reeds Wharf, 33 Mill Street, London SE1 2AX. Tel: 020 7253 2977 LEEDS 5 Saw Mill Street, Water Lane, Leeds, LS1 5WE. Tel: 0113 2025 130 GLASGOW 35 Virginia Street, Glasgow, G1 3TN. Tel: 0141 370 1829 www.civicingineers.com			
TITLE L23 LOADING PLAN				DRAWING STATUS FOR INFORMATION			
CE PROJECT No.	SCALE @ A1	DATE CREATED	DRAWN	CHECKED	DRAWING No.	STATUS CODE	REV
2925	1:100	JAN 05	NDM	DP	63073-CCE-ZZ-ZZ-DR-S-23068	-	P01