


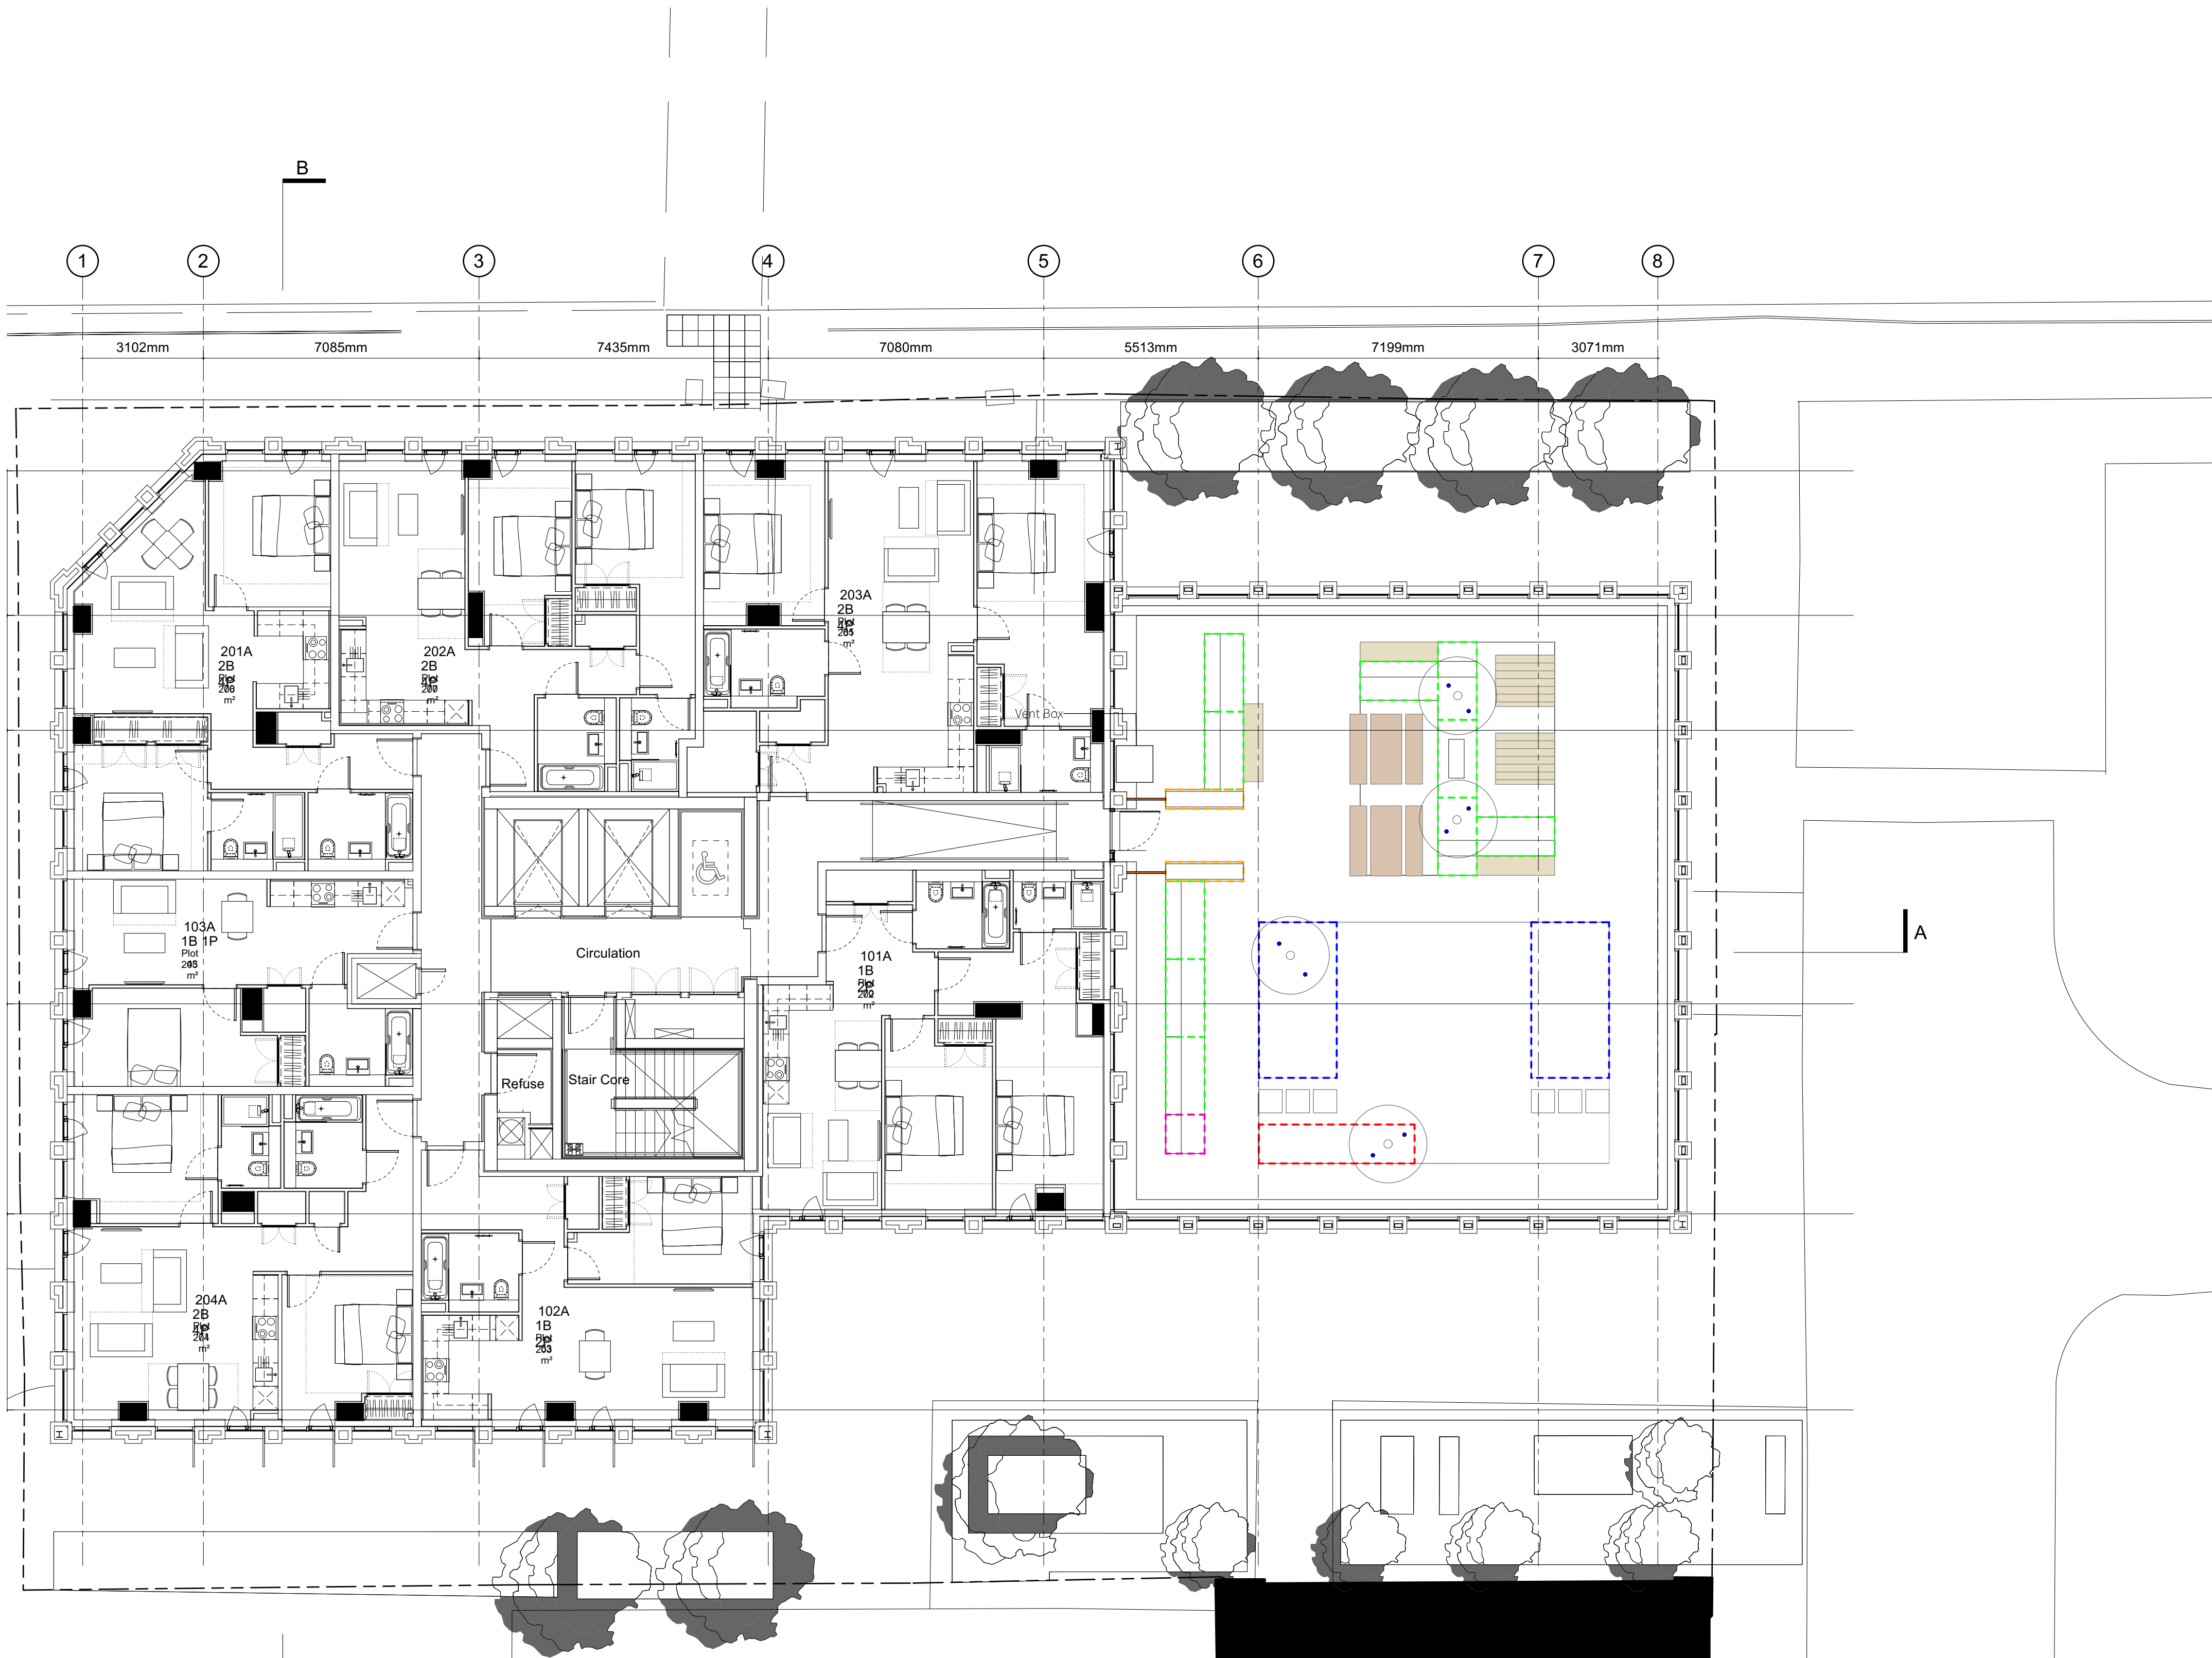

No dimensions are to be scaled from this drawing. All dimensions are to be checked on site.
Area measurements for indicative purposes only.
This drawing is the property of Wright Landscapes Limited. No part of the drawing may be reproduced in any manner without permission from Wright Landscapes Limited.

FURNITURE/PLANTERS/LIGHTING

- Planters**
- Product: Grp planter - Type 1
 - Colour: TBC
 - Size: 4000 L x 2000 W x 500 H
 - Supplier: Europlanters or similar approved
- Planters**
- Product: Grp planter - Type 2
 - Colour: TBC
 - Size: 4000 L x 1000 W x 900 H
 - Supplier: Europlanters or similar approved
- Planters**
- Product: Grp planter - Type 3
 - Colour: TBC
 - Size: 2000 L x 1000 W x 500 H
 - Supplier: Europlanters or similar approved
- Planters**
- Product: Grp planter - Type 4
 - Colour: TBC
 - Size: 2000 L x 500 W x 1000 H
 - Supplier: Europlanters or similar approved
- Planters**
- Product: Grp planter - Type 4
 - Colour: TBC
 - Size: 1000 L x 1000 W x 500 H
 - Supplier: Europlanters or similar approved
- BENCHES**
- Product: Wiltshire benches - without arms rest
 - Timber tops: Hardwood iroko
 - Frame Colour: TBC
 - Size: 2000 x 450 x 500
 - Supplier: Broxap or similar approved
- PICNIC SET**
- Product: Litchard picnic unit
 - Timber tops: Hardwood iroko
 - Frame Colour: TBC
 - Bench Size: 1800 x 435 x 450
 - Table Size: 1800 x 800 x 700
 - Supplier: Broxap or similar approved
- SUN LOUNGER**
- Product: Litchard Sun lounger - with base plate
 - Timber tops: Hardwood iroko
 - Frame Colour: TBC
 - Size: 1520 x 1320
 - Supplier: Broxap or similar approved
- BESPOKE DECORATIVE SCREENS**
- Product: Decorative powder coated screen
 - Frame Colour: TBC with architect
 - Size: 2000 H x 1000 W x 50 D
 - Supplier: SDH or similar approved
- SPOT LIGHTING (PLANTER)**
- Product: Excalibur ASPK500/F/40
 - Colour: Black
 - Location: Beneath trees in raised planters
 - Supplier: Aberla or similar approved

S4-P02	11-07-22	Planning	NW	CB
S4-P01	11-05-22	Planning	NW	CB

Revision	Date	Description	Drawn	Approved
----------	------	-------------	-------	----------

WRIGHT LANDSCAPES LIMITED



E: info@wrightlandscapes.co.uk
W: www.wrightlandscapes.co.uk
T: 01244 541959

HEAD OFFICE
Moss Lane, Moore, Warrington,
WA4 6UZ

CLIENT Domis Construction

PROJECT Victoria House

DRAWING Furniture, Raised Planters & Lighting
TITLE

DATE	SCALE
11/05/2022	1:100
DRAWN	SIZE
NW	A1
APPROVED	WORKSTAGE
CB	Stage 4

DRAWING NUMBER	SUITABILITY	REVISION
1140-WRI-XX-XX-DR-L-1001	S4	P02

© Wright Landscapes Limited