


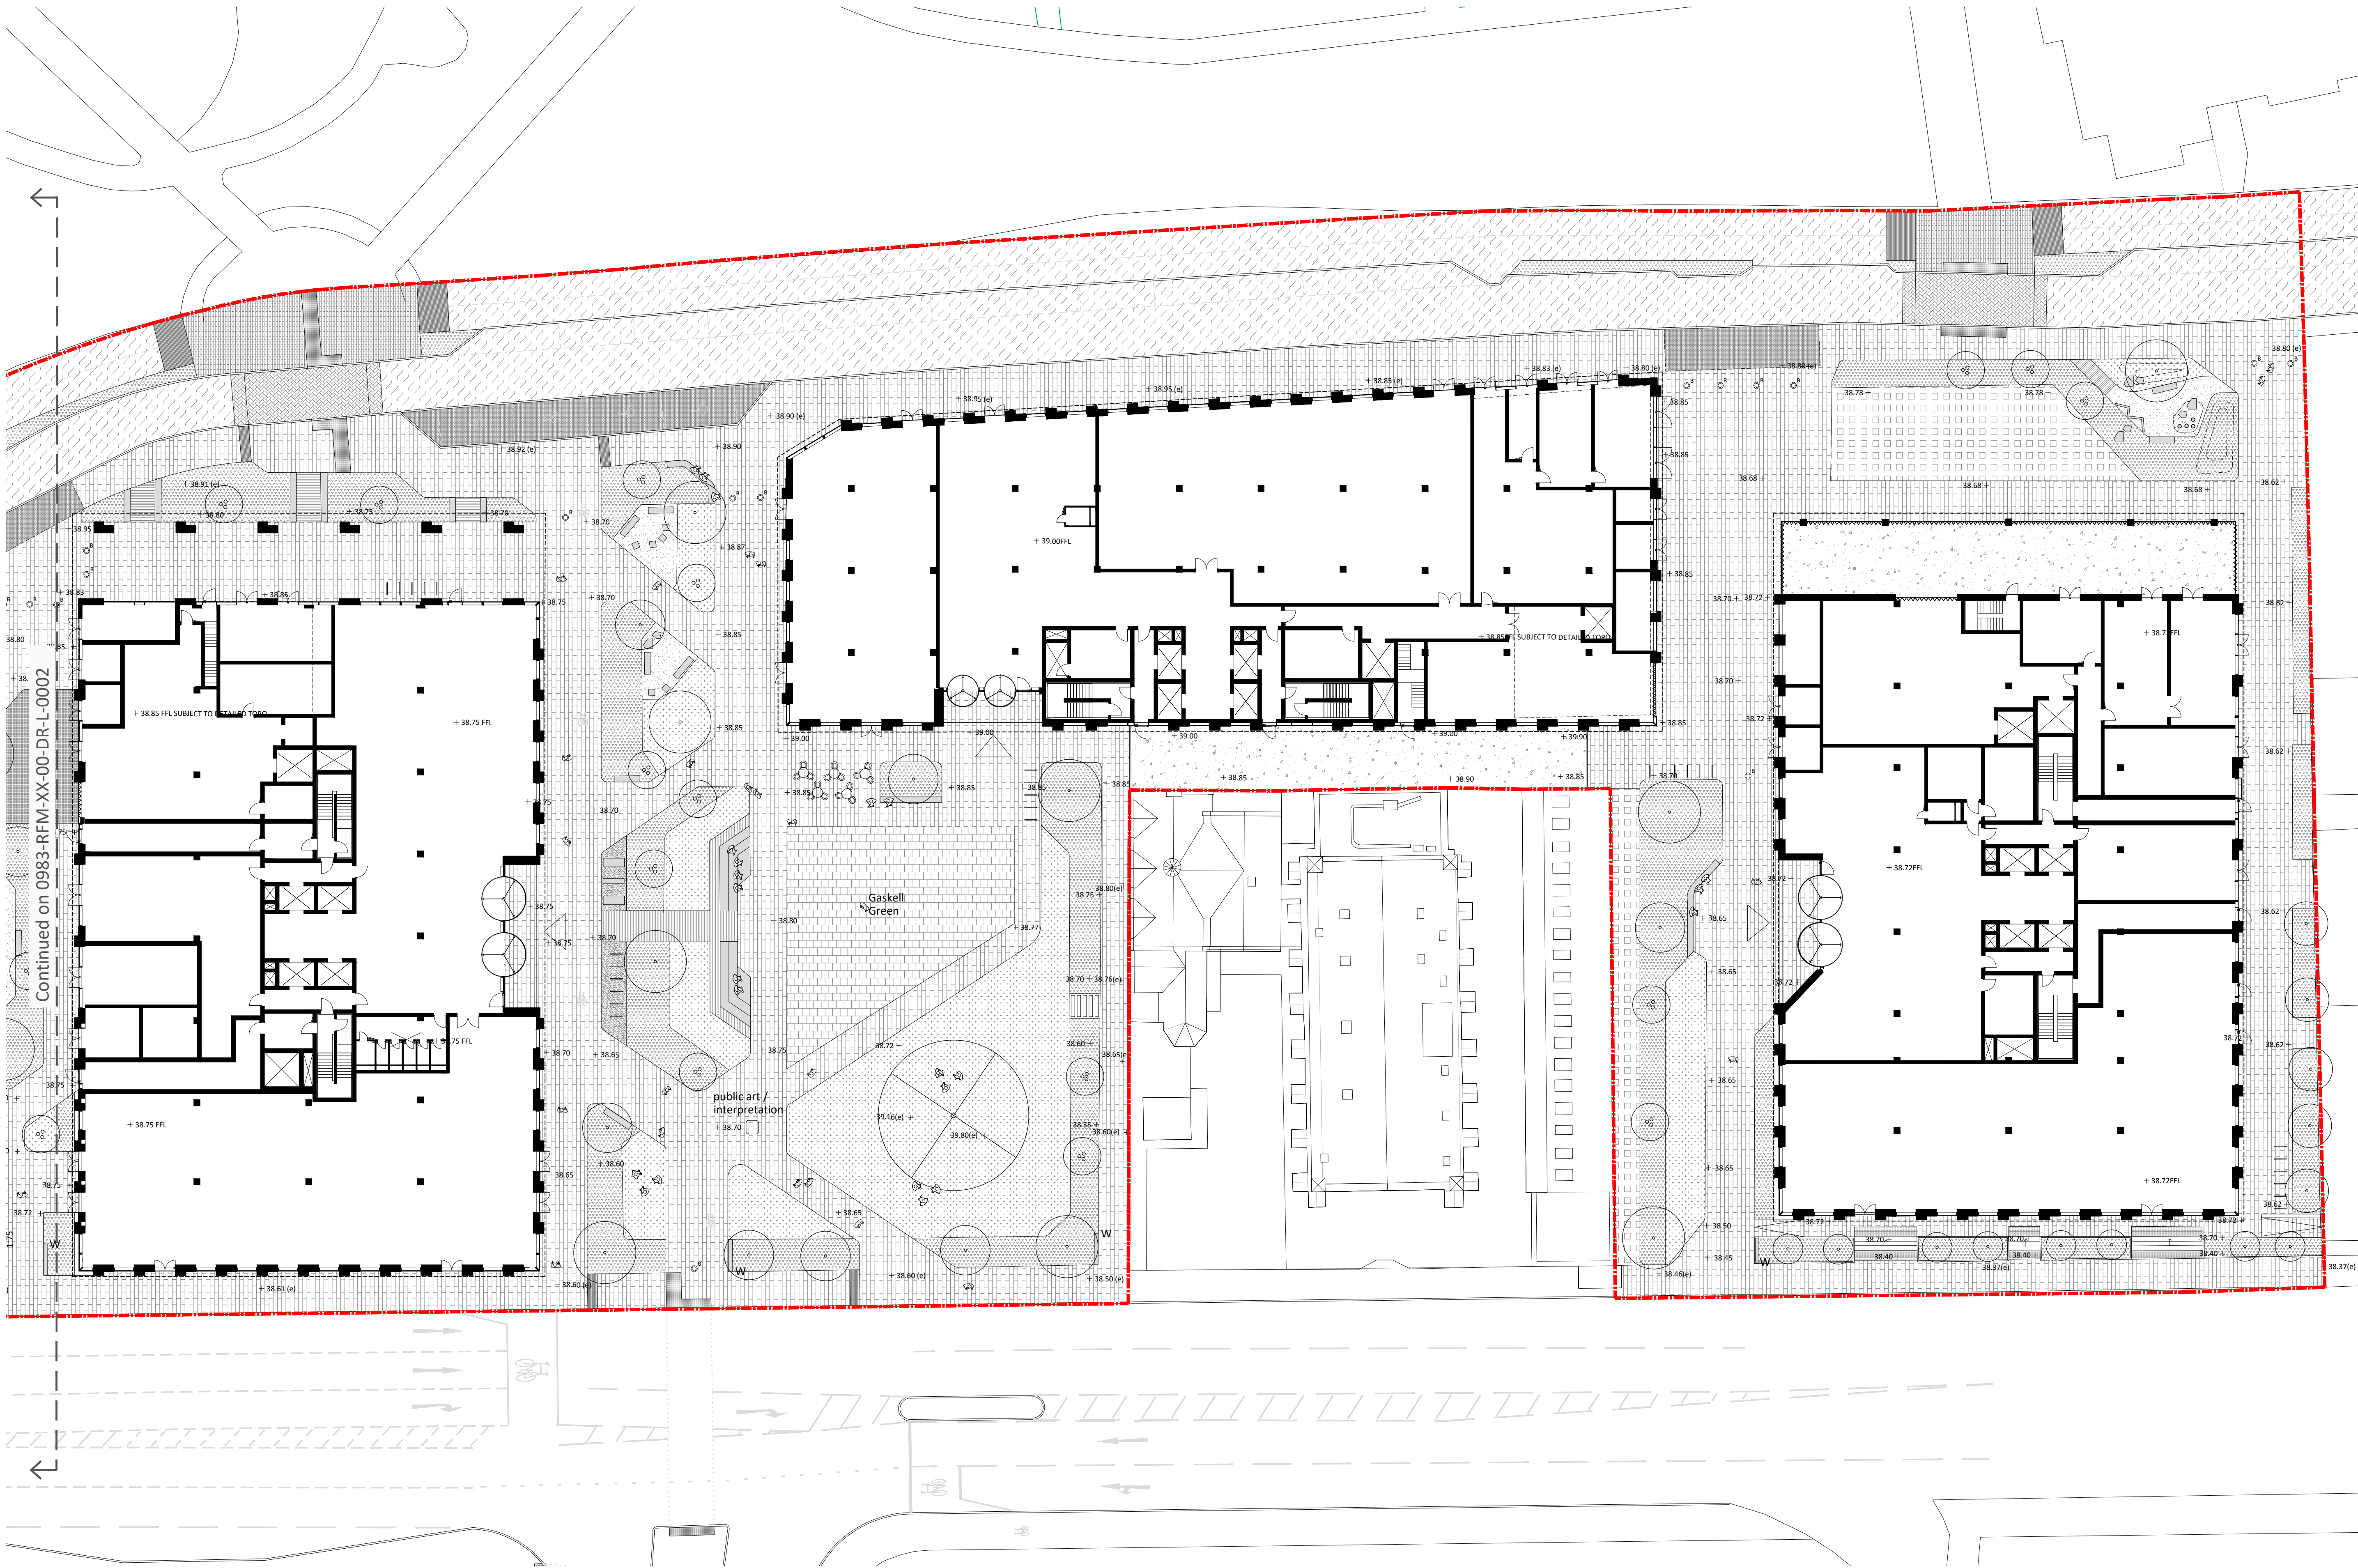

- Key
- Planning boundary
 - Block Paving Type 1
 - Block Paving Type 2
 - Block Paving Type 3
 - Resin Bound Gravel
 - Re-inforced grass grid to service areas
 - Timber Boardwalks
 - Concrete surfacing to service areas
 - Tactile corduroy paving
 - Tactile blister paving
 - Hazard cycleway warning paving
 - HRA
 - Block paving type 4
 - Proposed herbaceous and shrub planting
 - Proposed species rich lawn
 - Step units
 - Timber platform seating
 - Cycle stands
 - Indicative loose furniture
 - Natural play features
 - Fixed timber bench
 - Bollard
 - Wind baffle
 - Existing tree retained
 - Proposed tree in soft
 - Proposed multistem tree in soft
 - +38.60(e) Existing level
 - +38.75 Proposed level


Notes

- All dimensions in mm, unless otherwise stated.
- Scaling from drawing if printed incorrectly may lead to errors.
- All information outside red line boundary shown for contextual purpose only.
- All hatch patterns are indicative only unless stated otherwise.
- This drawing is to be read in conjunction with the remaining re-form landscape architecture documentation AND all relevant documentation from the design team

- Levels information on this drawing illustrates the design intent. The contractor is to check and verify all levels and dimensions against site survey information.
- Any discrepancies in the design information are to be brought to the attention of re-form landscape architecture, in writing, prior to commencement of construction works.
- All proprietary products shall be installed in strict accordance with manufacturers written instructions.
- Refer to other consultants' drawings and specifications for the following design information:
 - Foundation details

- Base course and/or sub bases design & specification
- Waterproofing of any element
- Levels & Drainage design and infrastructure
- Lighting and ducting
- Existing & proposed utilities

Scale

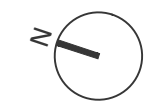

31.10.23 Revised Planning Issue
Date Description of revision

OC MS DL P04
Drawn Checked Approved Revision

Paper size
A1

Drawing status
FOR INFORMATION

Drawing number
0983-RFM-XX-00-DR-L-0003
© re-form landscape architecture limited

Scale
1:250

S2

Revision
P04

Project
UPPER BROOK STREET, MANCHESTER
RF23-983

Client
Alliance UBS Limited

Document title
LANDSCAPE GENERAL ARRANGEMENT
SHEET 2 OF 2

re-form
landscape architecture

W: re-formlandscape.com
E: info@re-formlandscape.com
T: Edinburgh +44 (0)131 354 1876
Leeds +44 (0)113 245 4695
Manchester +44 (0)161 397 4953