Note:

Do not scale from this drawing.

Dimensions are to be checked on site.

If in doubt please ask.

General Notes

The existing general arrangement base drawings (plans, sections and elevations) are based upon 2010 data and in some instances, may not reflect the current arrangement. Dimensions and arrangements must be checked for accuracy onsite by the contractor, prior to any works commencing, ordering or manufacture / fabrication of any elements or components.

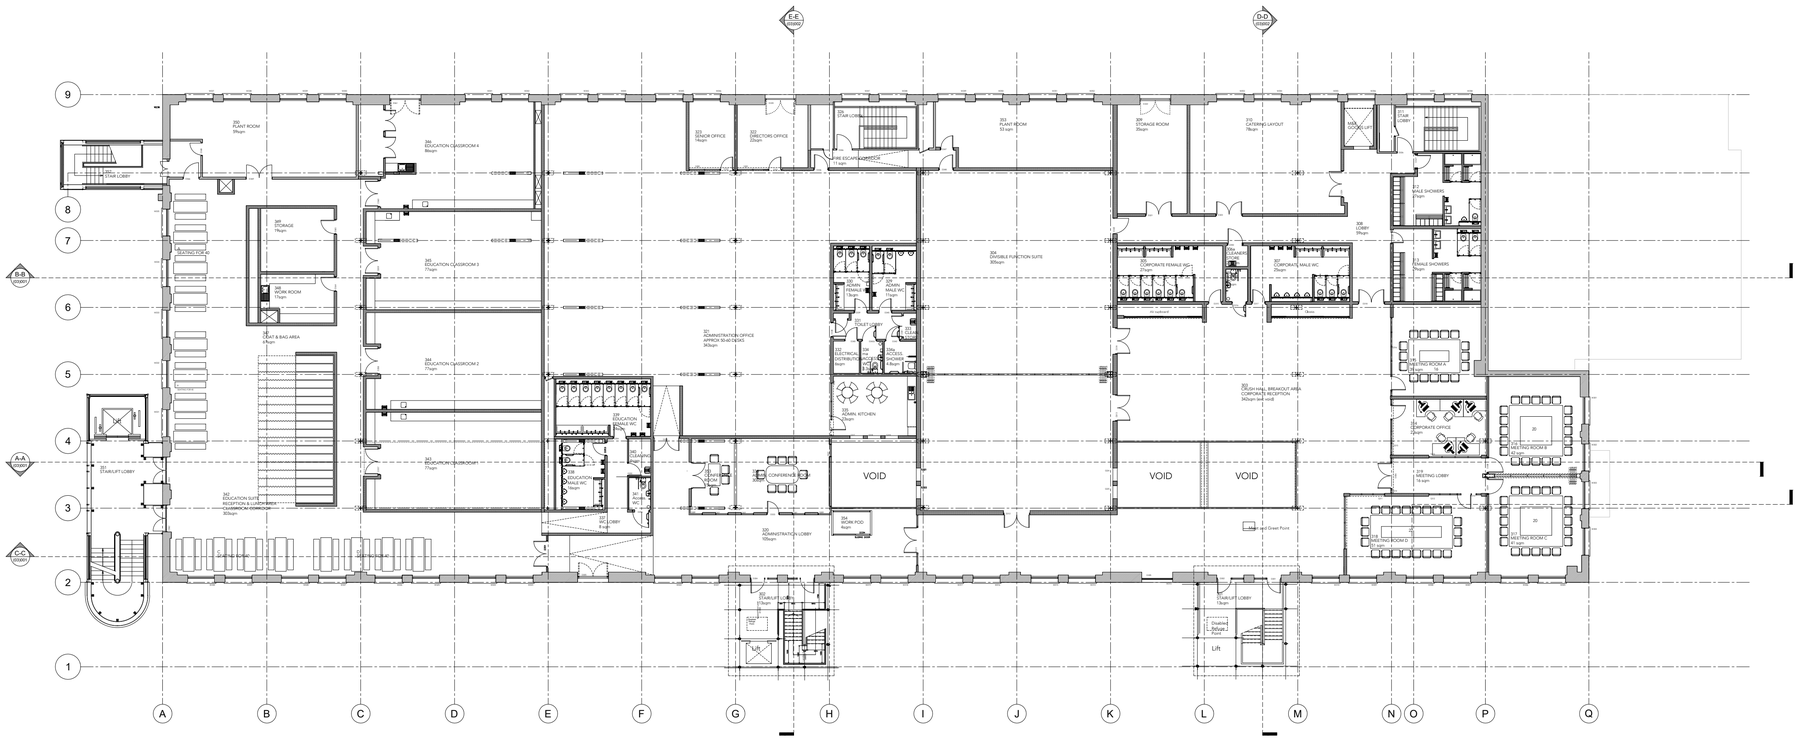
Any discrepancies / irregularities must be reported to the CA immediately.

No work shall commence until any such discrepancies have been resolved.

Limitations

The drawings are based upon existing data and no concealed and / or hidden spaces have been exposed and / or opened up for inspection, unless specifically highlighted. Therefore, the arrangement and interfacing illustrated across details are purely indicative / approximate only. The accuracy of the survey data graphically presented cannot be confirmed. These drawings are for tender purposes only.

Note: Internal arrangement shown is indicative


E-E SECTION
D-D SECTION
B-B SECTION
A-A SECTION
C-C SECTION
9
8
7
6
5
4
3
2
1
A
B
C
D
E
F
G
H
I
J
K
L
M
N
O
P
Q
344 EDUCATION CLASSROOM 4 86sqm
346 STORAGE 19sqm
345 EDUCATION CLASSROOM 3 77sqm
321 ADMINISTRATION OFFICE APPROX 50-60 DESKS 345sqm
344 EDUCATION CLASSROOM 2 77sqm
343 EDUCATION CLASSROOM 1 77sqm
342 EDUCATION SUITE RECEPTION & LUNCH AREA CLASSROOM EXTENSION 363sqm
CHAIR LOCK
321 ADMINISTRATION OFFICE APPROX 50-60 DESKS 345sqm
320 DIRECTORS OFFICE 22sqm
FIRE ESCAPE ACCESS ONLY
313 PLANT ROOM 53 sqm
304 DIVISIBLE FUNCTION SUITE 303sqm
309 STORAGE ROOM 20sqm
310 CATERING LAYOUT 78sqm
MAIN SECURE LIFT
CHAIR LOCK
308 LOBBY 59sqm
307 CORPORATE FEMALE WC 23sqm
307 CORPORATE MALE WC 23sqm
CLEANERS
CLEANERS
FEMALE SHOWERS 37sqm
MALE SHOWERS 37sqm
CHAIR LOCK
CORPORATE OFFICE 20sqm
MEETING LOBBY 18 sqm
CHAIR LOCK
CONFERENCE 30sqm
VOID
VOID
VOID
320 ADMINISTRATION LOBBY 105sqm
364 WORK POD 4sqm
Level Change
Level Change
Level Change