



High Lane, Chorlton.

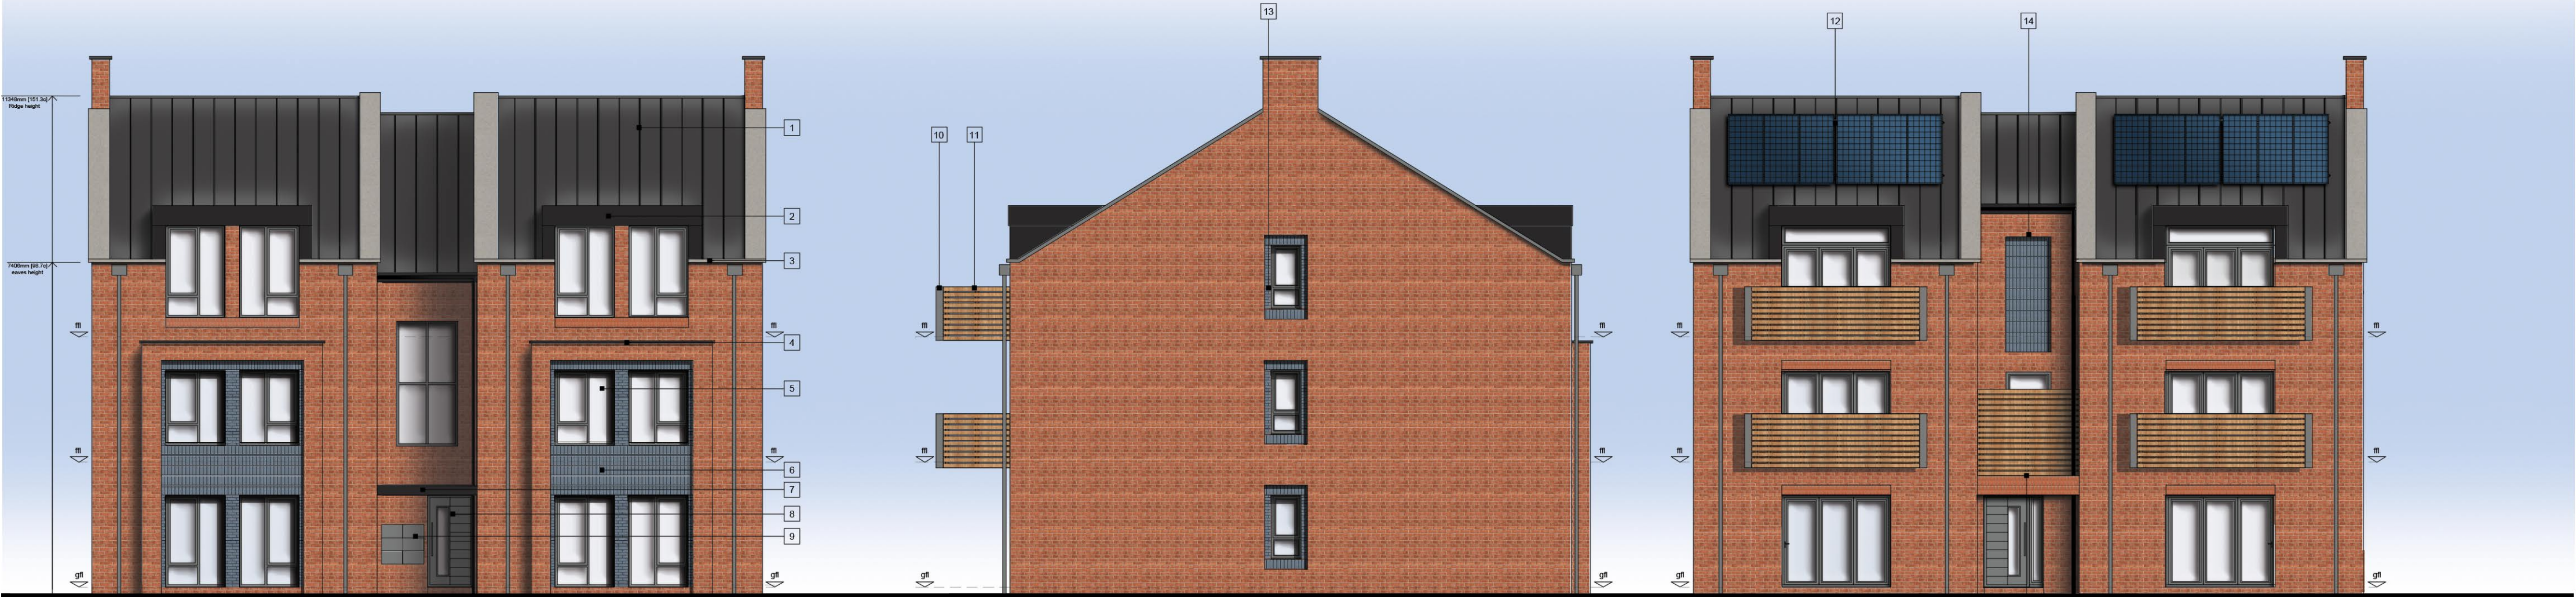


Front Elevation

Side Elevation


Rear Elevation

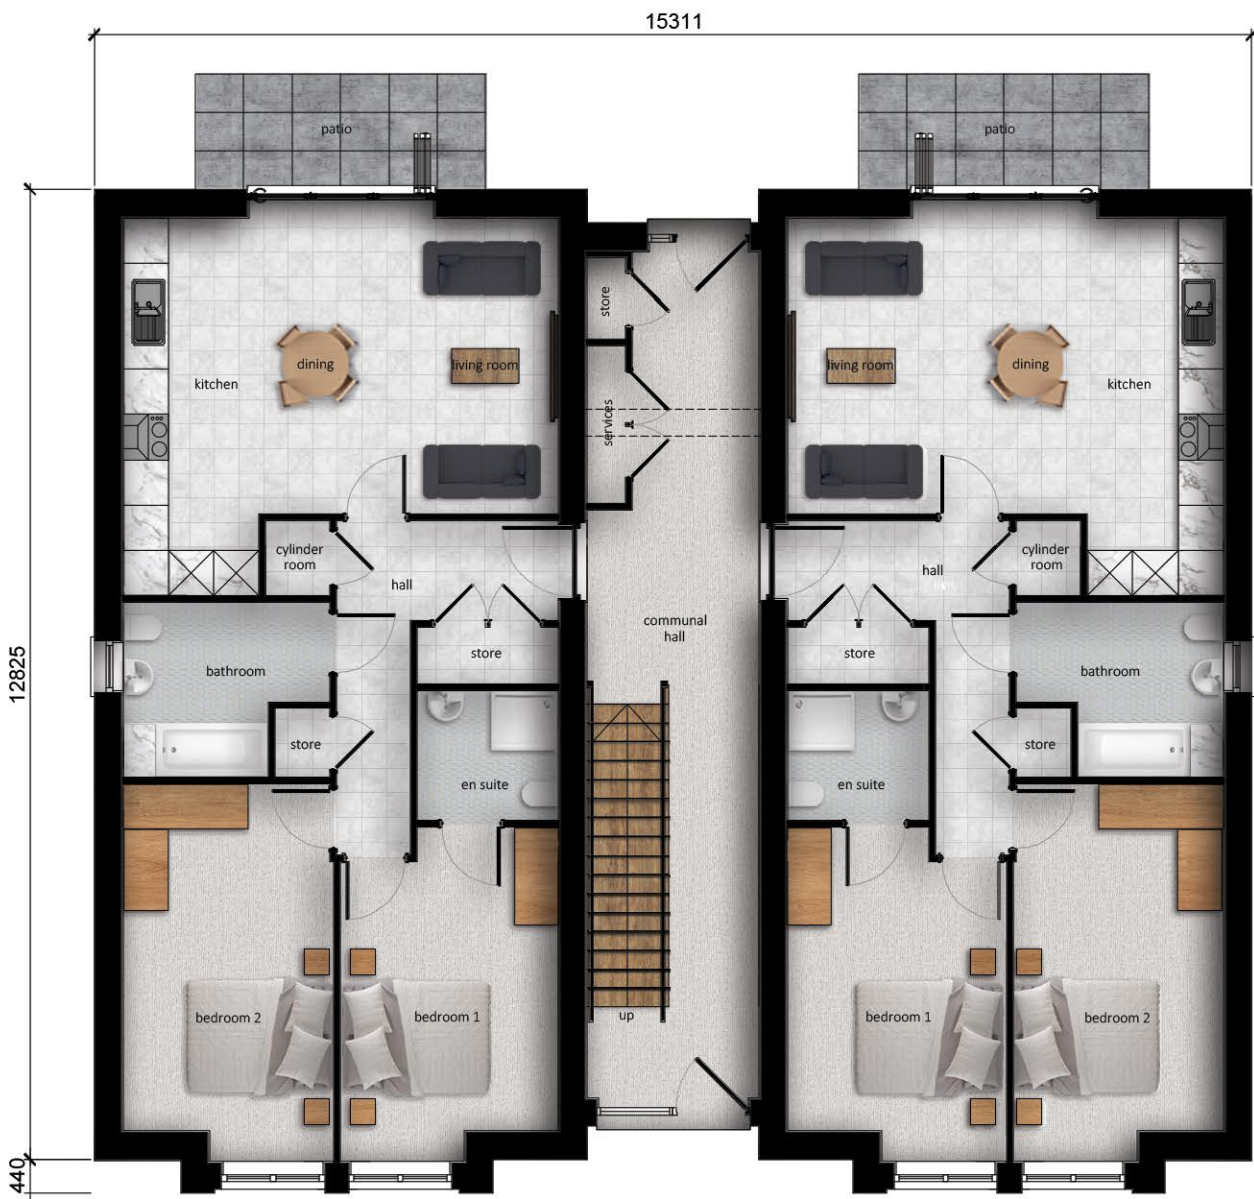

Ground Floor Plan

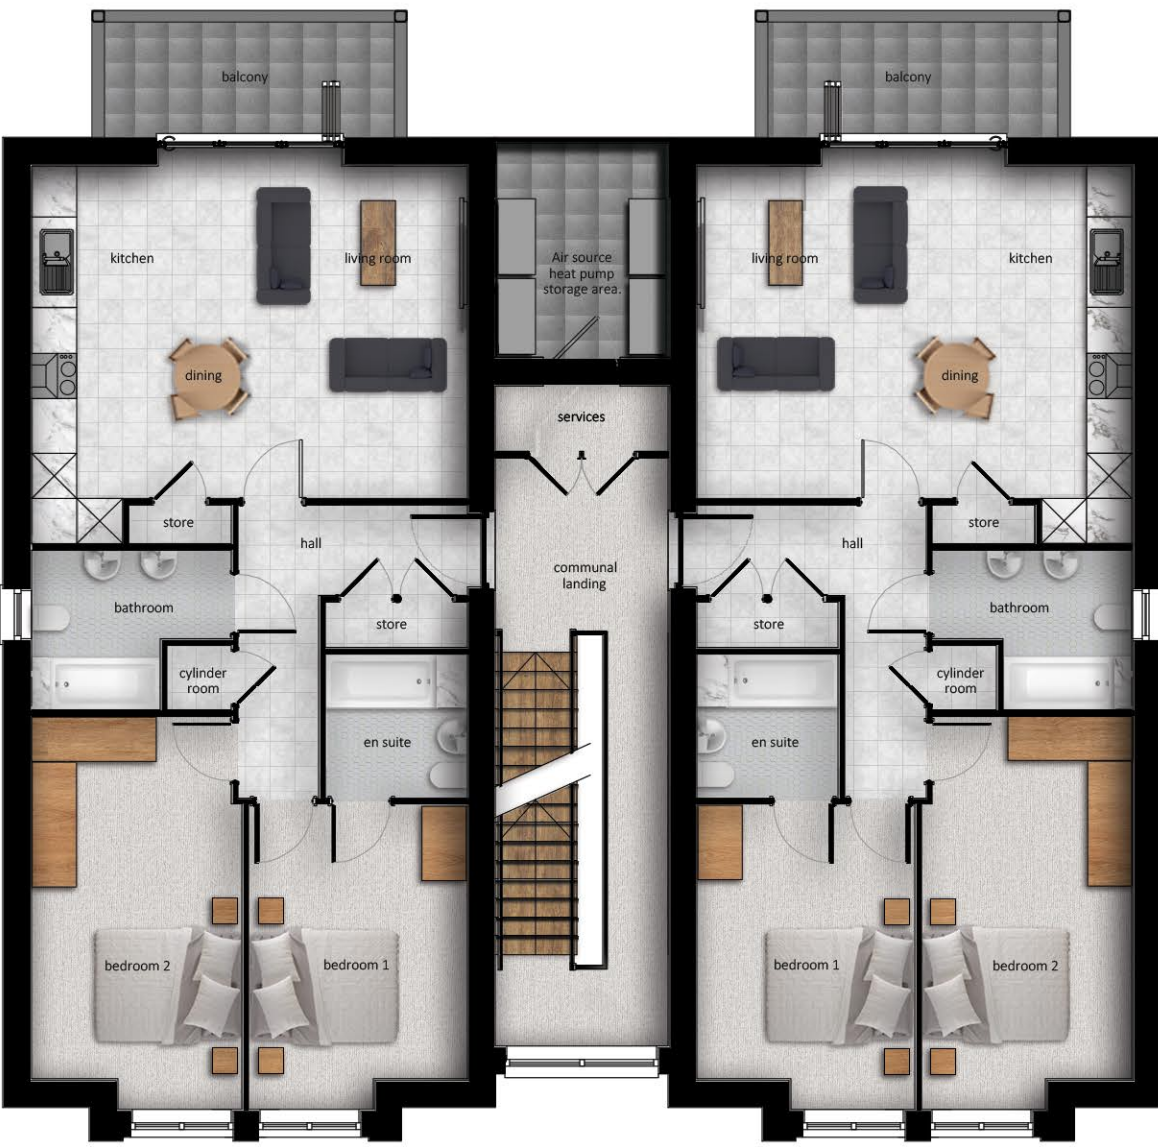

First Floor Plan

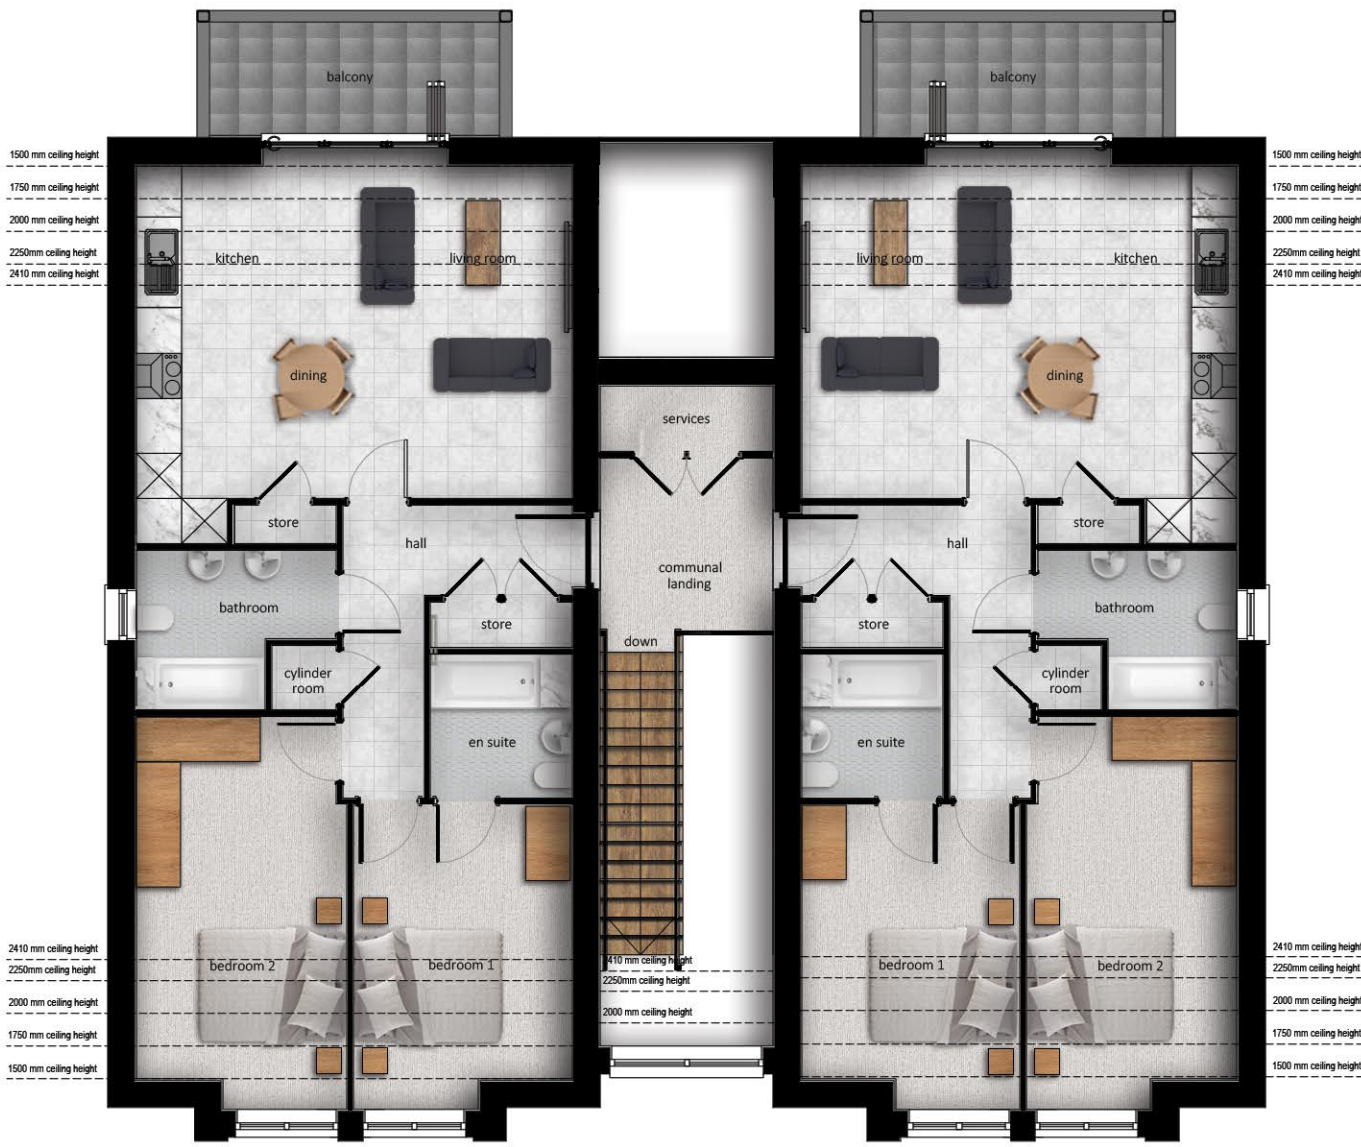

Second Floor Plan

Key

1. Standing seam zinc roof to detail.
2. Zinc or similar approved dormer.
3. Natural grey stone capping to parapet walls.
4. Zinc capping to bay.
5. Aluminum window frames RAL 7004.
6. Contrasting stacked brick panel to detail.
7. Single ply flat roof system to detail..
8. Aluminum front door RAL 7004.
9. Parcel post boxes to manufactures details.
10. Cantilevered balcony to be finished with horizontal timber panels.
11. Horizontal wooden slats to terrace colour RAL 7004.
12. Inline PV panels.
13. Recessed window within brick detailing.
14. Recessed contrasting stacked brick panel to detail.

