

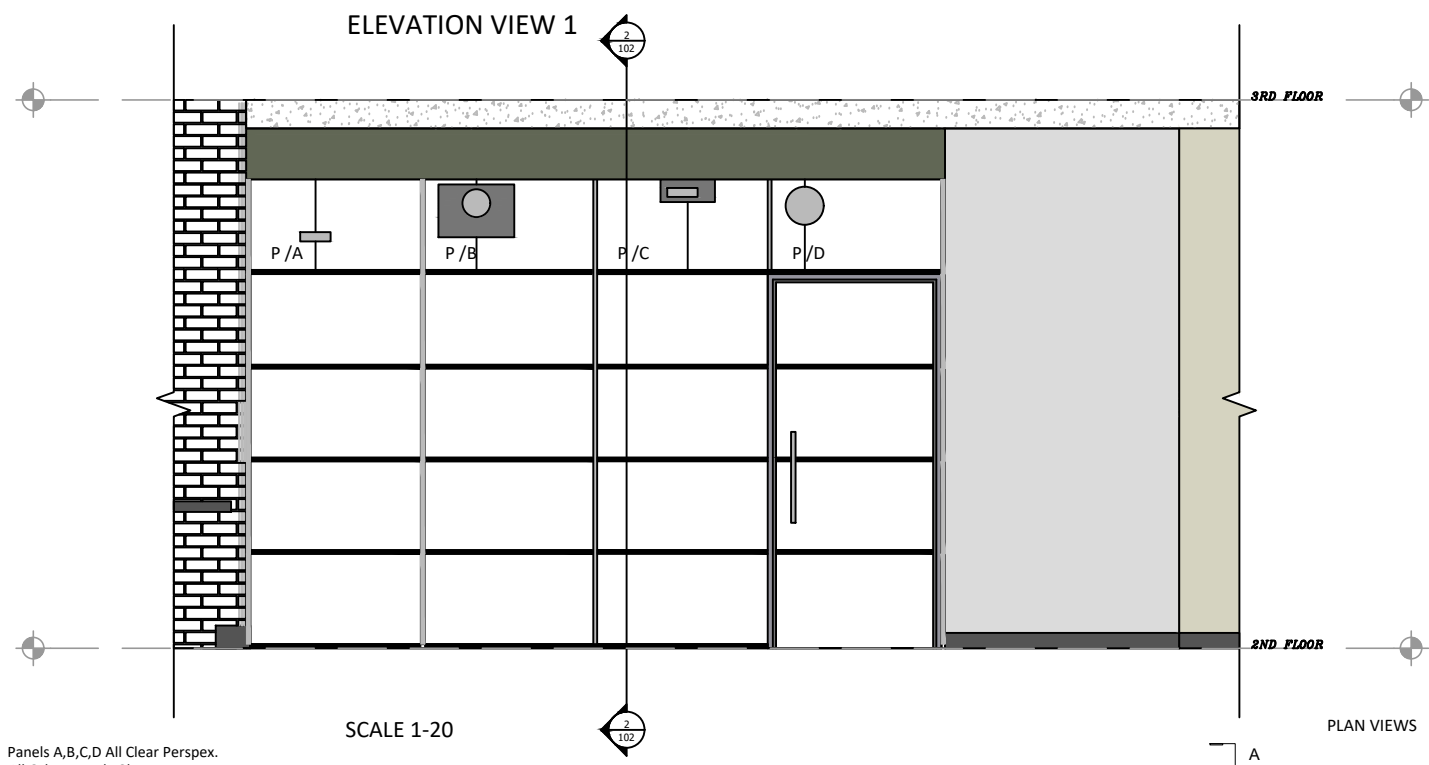


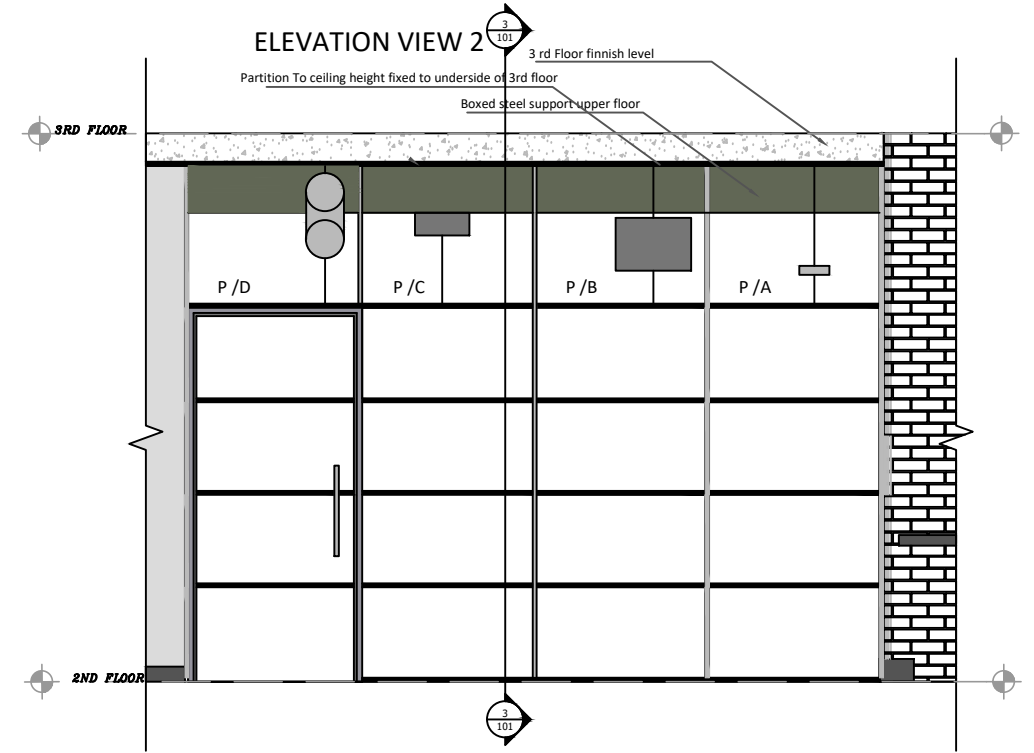


Panels A,B,C,D All Clear Perspex.
All Other panels Glass
Panels A,B,C,D indicating ducting passing
through Perspex panels

Full height single glazed partition in Sektor 50
system with framed glass door to form inline
wall of sizes 4600mm W x 2500mm H
Glass Panels
3.5m @ 2.5m of 12mm toughened glass fitted
into aluminium channels in colour tbc, dry
jointed, acoustics up to 34dB
Framed Glass Door
No 1 x full height aluminium door frame with
12mm toughened glass door of sizes 1150 x
2500mm H, free swing hinges, 900mm square
sections pull handle, nonlocking, non-fire,
acoustics up to 39dB
Aluminium Flat Bars
25mm x 3mm flat band applied to both sides
of glazing to create art deco style.


Top Section fixed to ceiling plugs screws @ 300 mm centers.

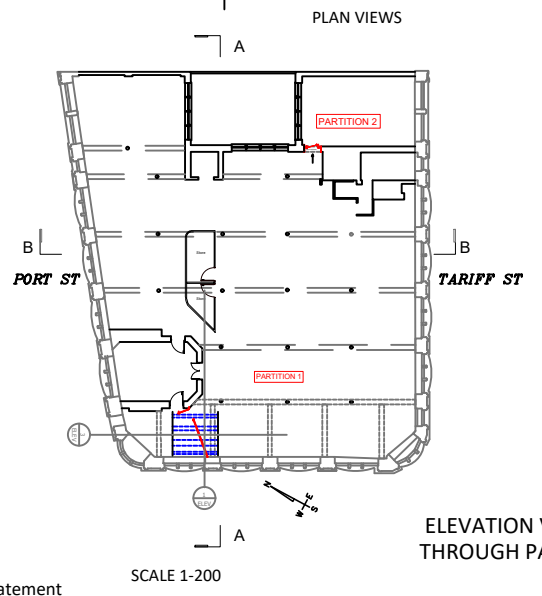

ELEVATION VIEW 3 VIEW SHOWING DUCTING PASSING
THROUGH PARTITION, DIAGONALLY

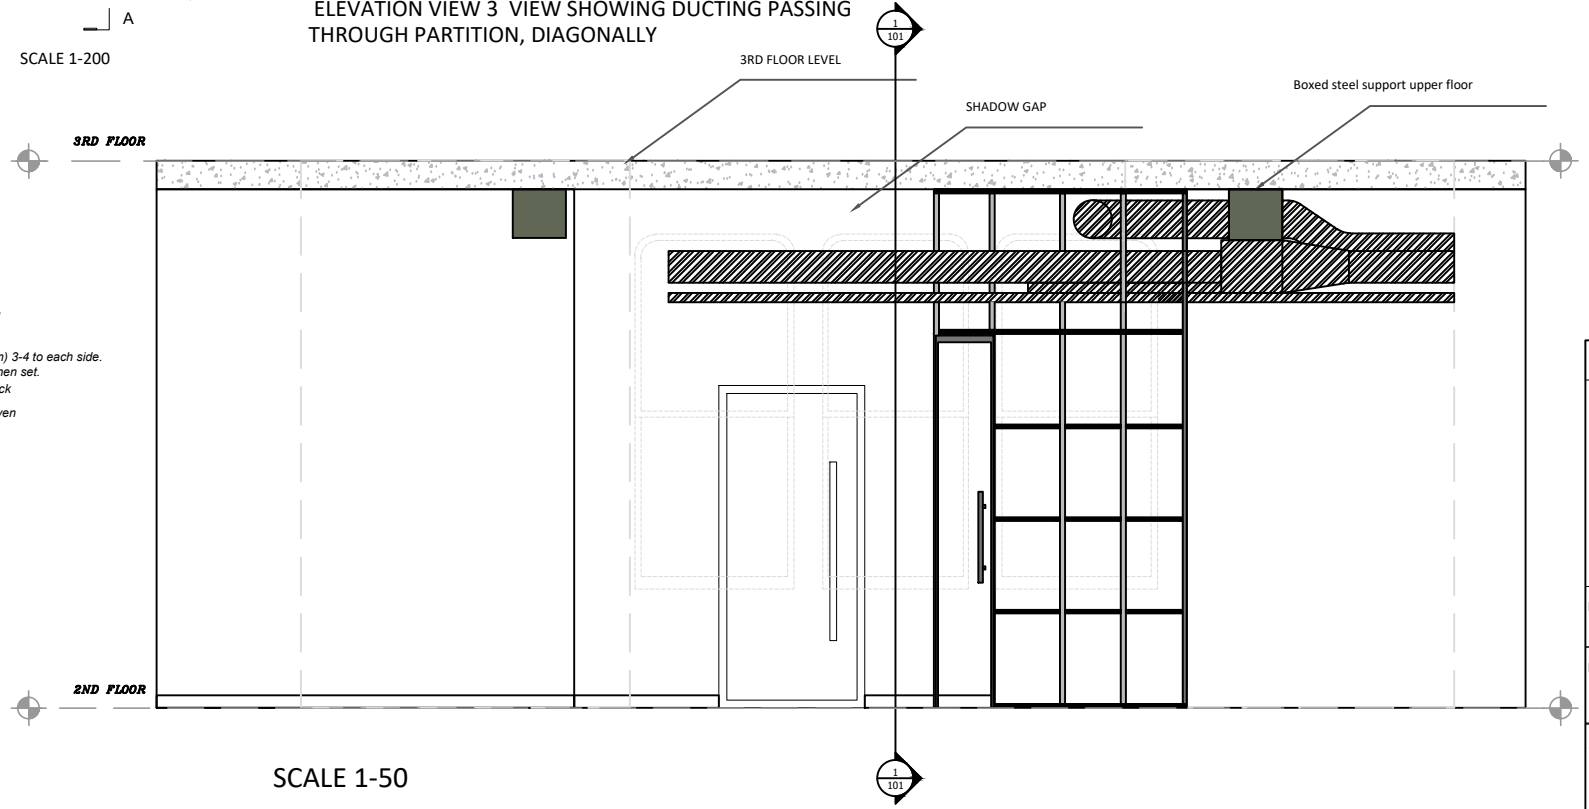

EXTERNAL VIEW 1:20@A3 Second Floor Partition 2
DETAILED POSITIONING, FORMING & FIXING Figure 10 of Heritage Statement

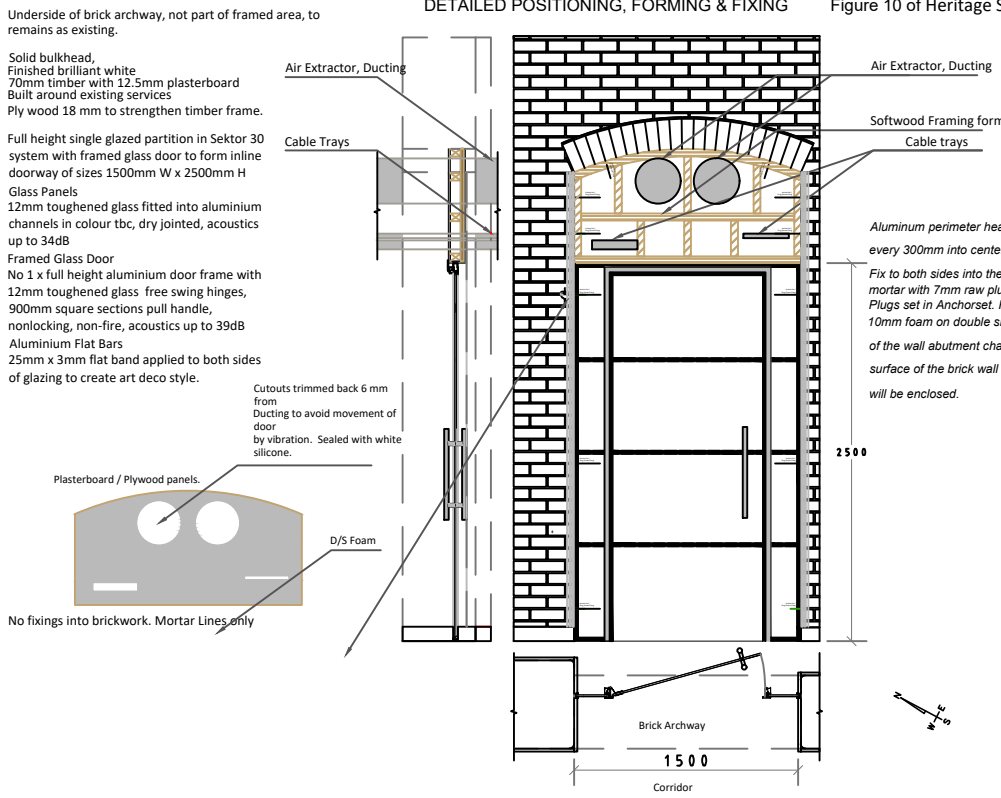

REV	AMENDMENT	DATE	CHKD
			
CLIENT Ear to the Ground			
PROJECT Dale Street			
DRAWING TITLE Second Floor - Partition 2			
SCALE 1:20@A3	DRAWN BY AB	CHECKED -	DATE MAR21
DRAWING NUMBER		REVISION	