

FURNITURE KEY

CHAIRS

CH01 - DINING CHAIR	= 08
CH02 - DINING CHAIR	= 16
CH03 - BAR STOOL	= 04

ACCESSORIES


BL01 - LINEN BLINDS	= 10
CR01 - ENTRANCE CURTAIN	= 01
MI01 - WC MIRROR	= 01
MI02 - DDA MIRROR	= 01

TABLES

TA01 - BANQUETTE TABLE	= 08
TA02 - BOOTH TABLE	= 01
TA03 - SMALL ROUND TABLE	= 02
TA04 - LARGE ROUND TABLE	= 03

GENERAL NOTES

- QUANTITIES TO BE CHECKED & CONFIRMED AGAINST DRAWINGS

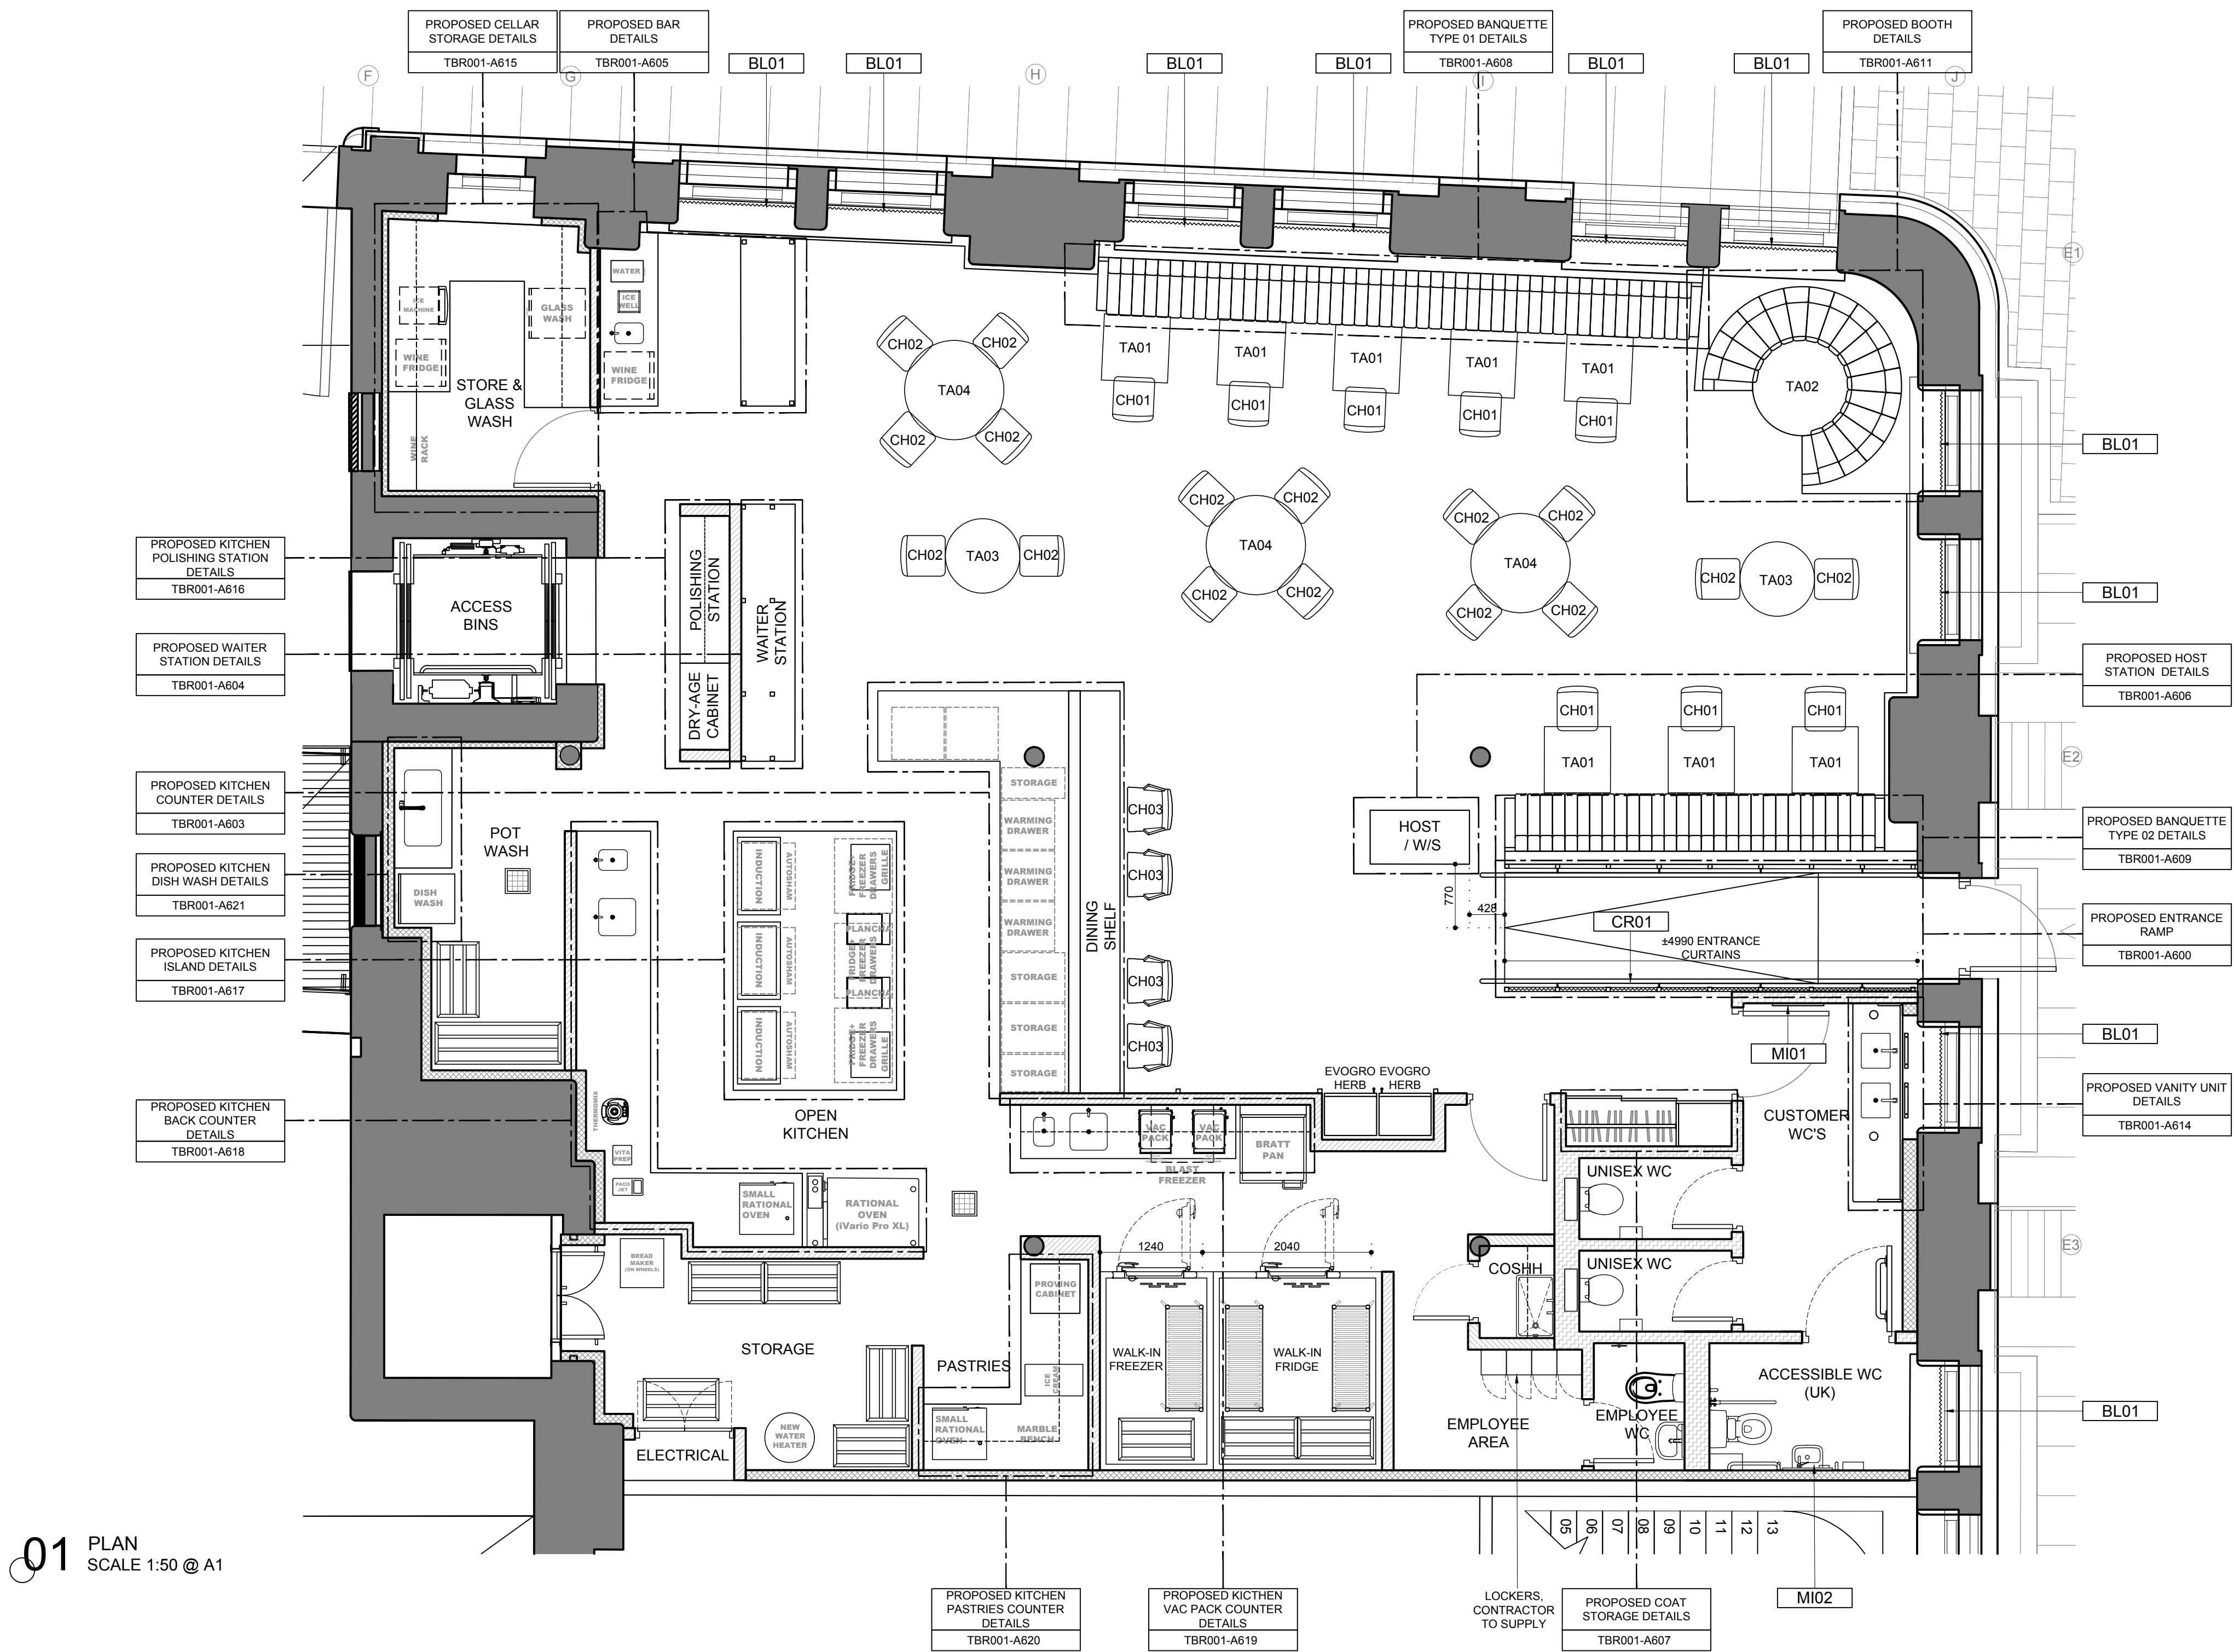

Do not scale from this drawing. All drawings to be checked on site. Copyright protected.
This drawing is to be read in conjunction with specifications, scheduled and drawings issued by Blacksheep.
All dimensions to be checked on site prior to the commencement of manufacture.
ROD drawings to be issued for Blacksheep comment.
Samples of all finishes are to be sent to Blacksheep for approval.
All discrepancies and omissions on site must be reported to designer for their comment or approval prior to the commencement of work.
All electrical, lighting, HVAC and plumbing issues to be referred to engineer's drawings prior to the commencement of work.
The designs are subject to approval by statutory authorities and any necessary alterations should be made if required to comply with statutory requirements.

DESIGN INTENT



Rev	Comment	Date	Drawn	Checked
-	-	--/--/--	--	--

Location Plan (NTS)

Blacksheep

Borough Yards, 13 Dirty Lane, London, SE1 9PA
+44 (0) 20 7713 7413 - blacksheep.uk.com

Client
TOM BARNES

Project
TOM BARNES
UNIT 3, HANDOVER RETAIL WORKS
CORPORATION STREET, MANCHESTER

Drawing
PROPOSED FURNITURE & EQUIP. PLAN

Drawing No.	Date	Scale	Revision	Drawn By	Checked By
TBR001_A230	27/07/2023	1:50 @ A1	-	EL	JV