
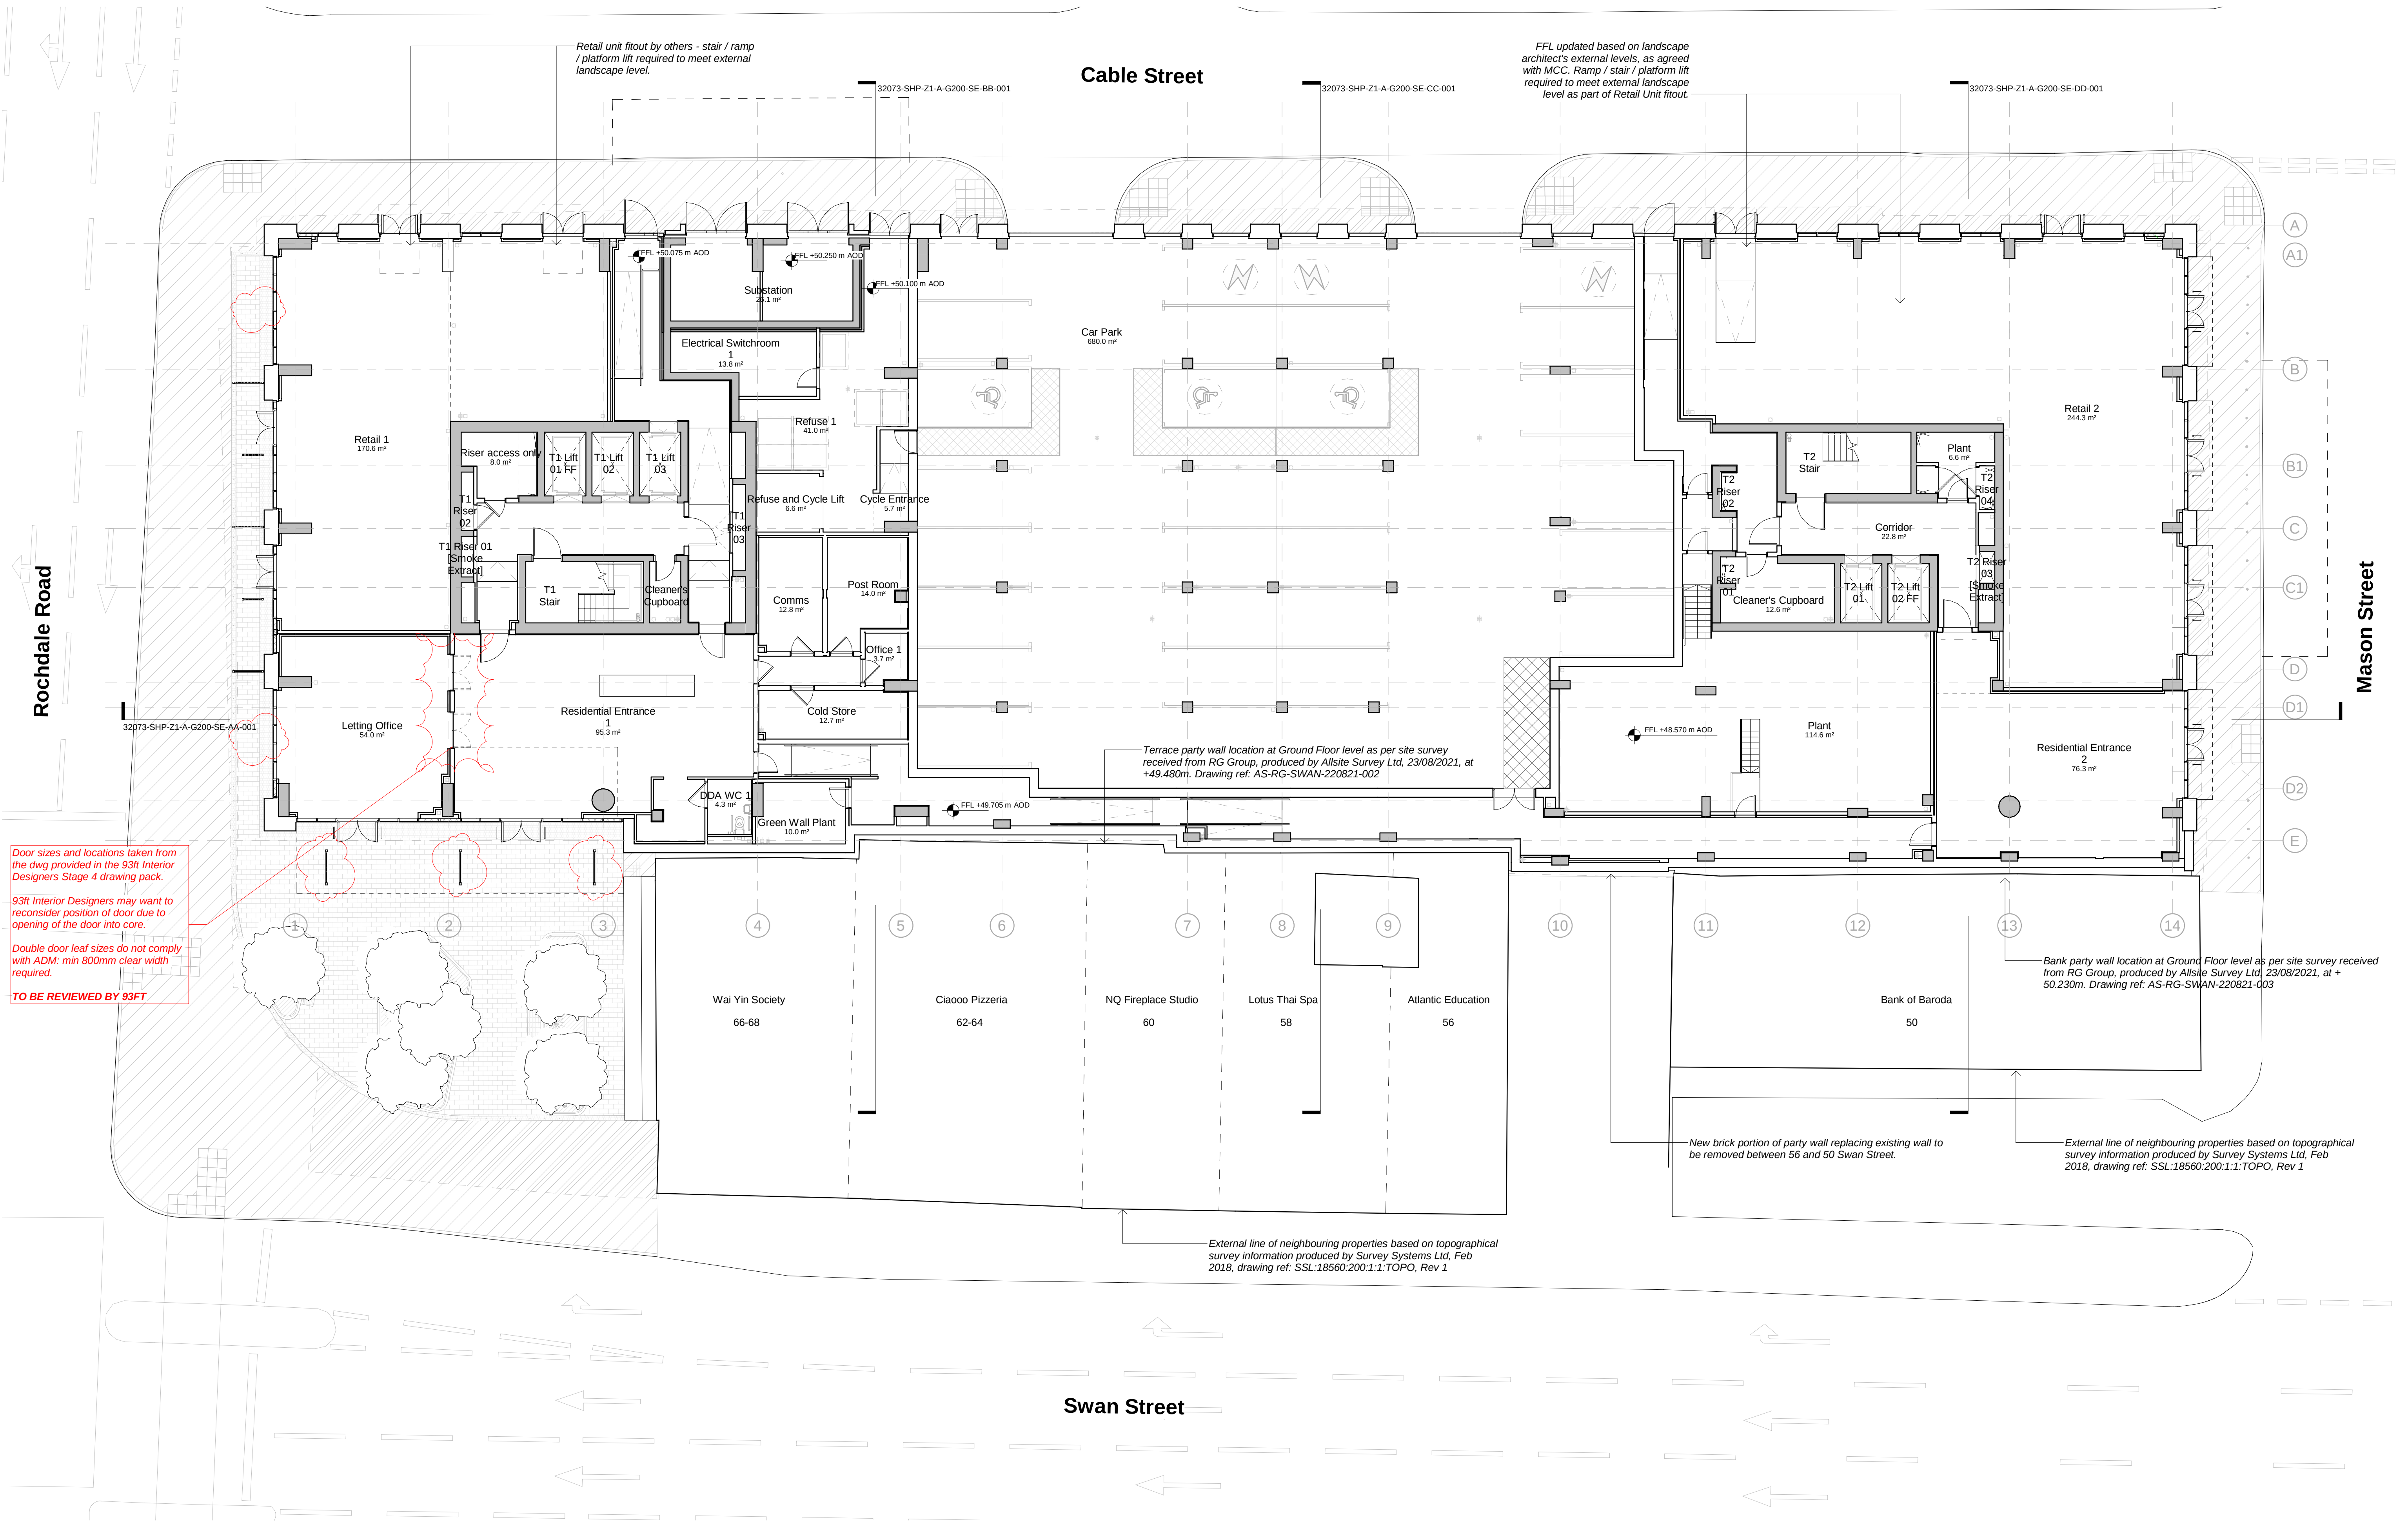
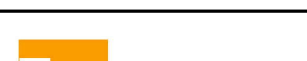


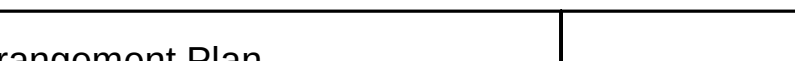

This drawing is copyright. Do not scale off dimensions.		Scale Bar 1:125 @ A1				<table><tr><th>Rev</th><th>Date</th><th>Description</th></tr><tr><td>P07</td><td>2021-08-17</td><td>Building resized and rotated</td></tr><tr><td>P08</td><td>2021-09-24</td><td>Grid and general updates</td></tr><tr><td>P09</td><td>2021-11-19</td><td>Apartment Amendments, Core and column changes</td></tr><tr><td>P10</td><td>2022-01-27</td><td>Brick-faced pier reintroduced; facade, doors, slabs, upstands amended to suit</td></tr><tr><td>P11</td><td>2022-01-28</td><td>FLLs corrected</td></tr><tr><td>P12</td><td>2022-07-18</td><td>G200 updates</td></tr><tr><td>P13</td><td>2022-10-04</td><td>Switchroom wall adjusted to suit services engineer's requirements</td></tr><tr><td>P14</td><td>2022-11-09</td><td>Upstand and FFL adjustments to suit landscape architect's levels</td></tr><tr><td>P15</td><td>2023-01-16</td><td>Letting office doors updated in line with 93FT interior design</td></tr><tr><td>P16</td><td>2023-07-06</td><td>Landscaping updated to suit landscape architect's design</td></tr><tr><td>P17</td><td>2023-08-31</td><td>Wind mitigation baffle locations updated</td></tr></table>		Rev	Date	Description	P07	2021-08-17	Building resized and rotated	P08	2021-09-24	Grid and general updates	P09	2021-11-19	Apartment Amendments, Core and column changes	P10	2022-01-27	Brick-faced pier reintroduced; facade, doors, slabs, upstands amended to suit	P11	2022-01-28	FLLs corrected	P12	2022-07-18	G200 updates	P13	2022-10-04	Switchroom wall adjusted to suit services engineer's requirements	P14	2022-11-09	Upstand and FFL adjustments to suit landscape architect's levels	P15	2023-01-16	Letting office doors updated in line with 93FT interior design	P16	2023-07-06	Landscaping updated to suit landscape architect's design	P17	2023-08-31	Wind mitigation baffle locations updated			Project Title Swan House 2 Rochdale Road Manchester		Drawing Title General Arrangement Plan Ground Level 00		Project No 10133		Scale 1:250 @ A3 1:125 @ A1		RG Series 04		Revision P17		SHP Drawing Code 32073-SHP-Z1-A-G200-PL-00-001		Status FOR INFORMATION		Manchester +44 (0)161 835 2345		London +44 (0)20 7549 4000	
Rev	Date	Description	
P07	2021-08-17	Building resized and rotated	
P08	2021-09-24	Grid and general updates	
P09	2021-11-19	Apartment Amendments, Core and column changes	
P10	2022-01-27	Brick-faced pier reintroduced; facade, doors, slabs, upstands amended to suit	
P11	2022-01-28	FLLs corrected	
P12	2022-07-18	G200 updates	
P13	2022-10-04	Switchroom wall adjusted to suit services engineer's requirements	
P14	2022-11-09	Upstand and FFL adjustments to suit landscape architect's levels	
P15	2023-01-16	Letting office doors updated in line with 93FT interior design	
P16	2023-07-06	Landscaping updated to suit landscape architect's design	
P17	2023-08-31	Wind mitigation baffle locations updated	