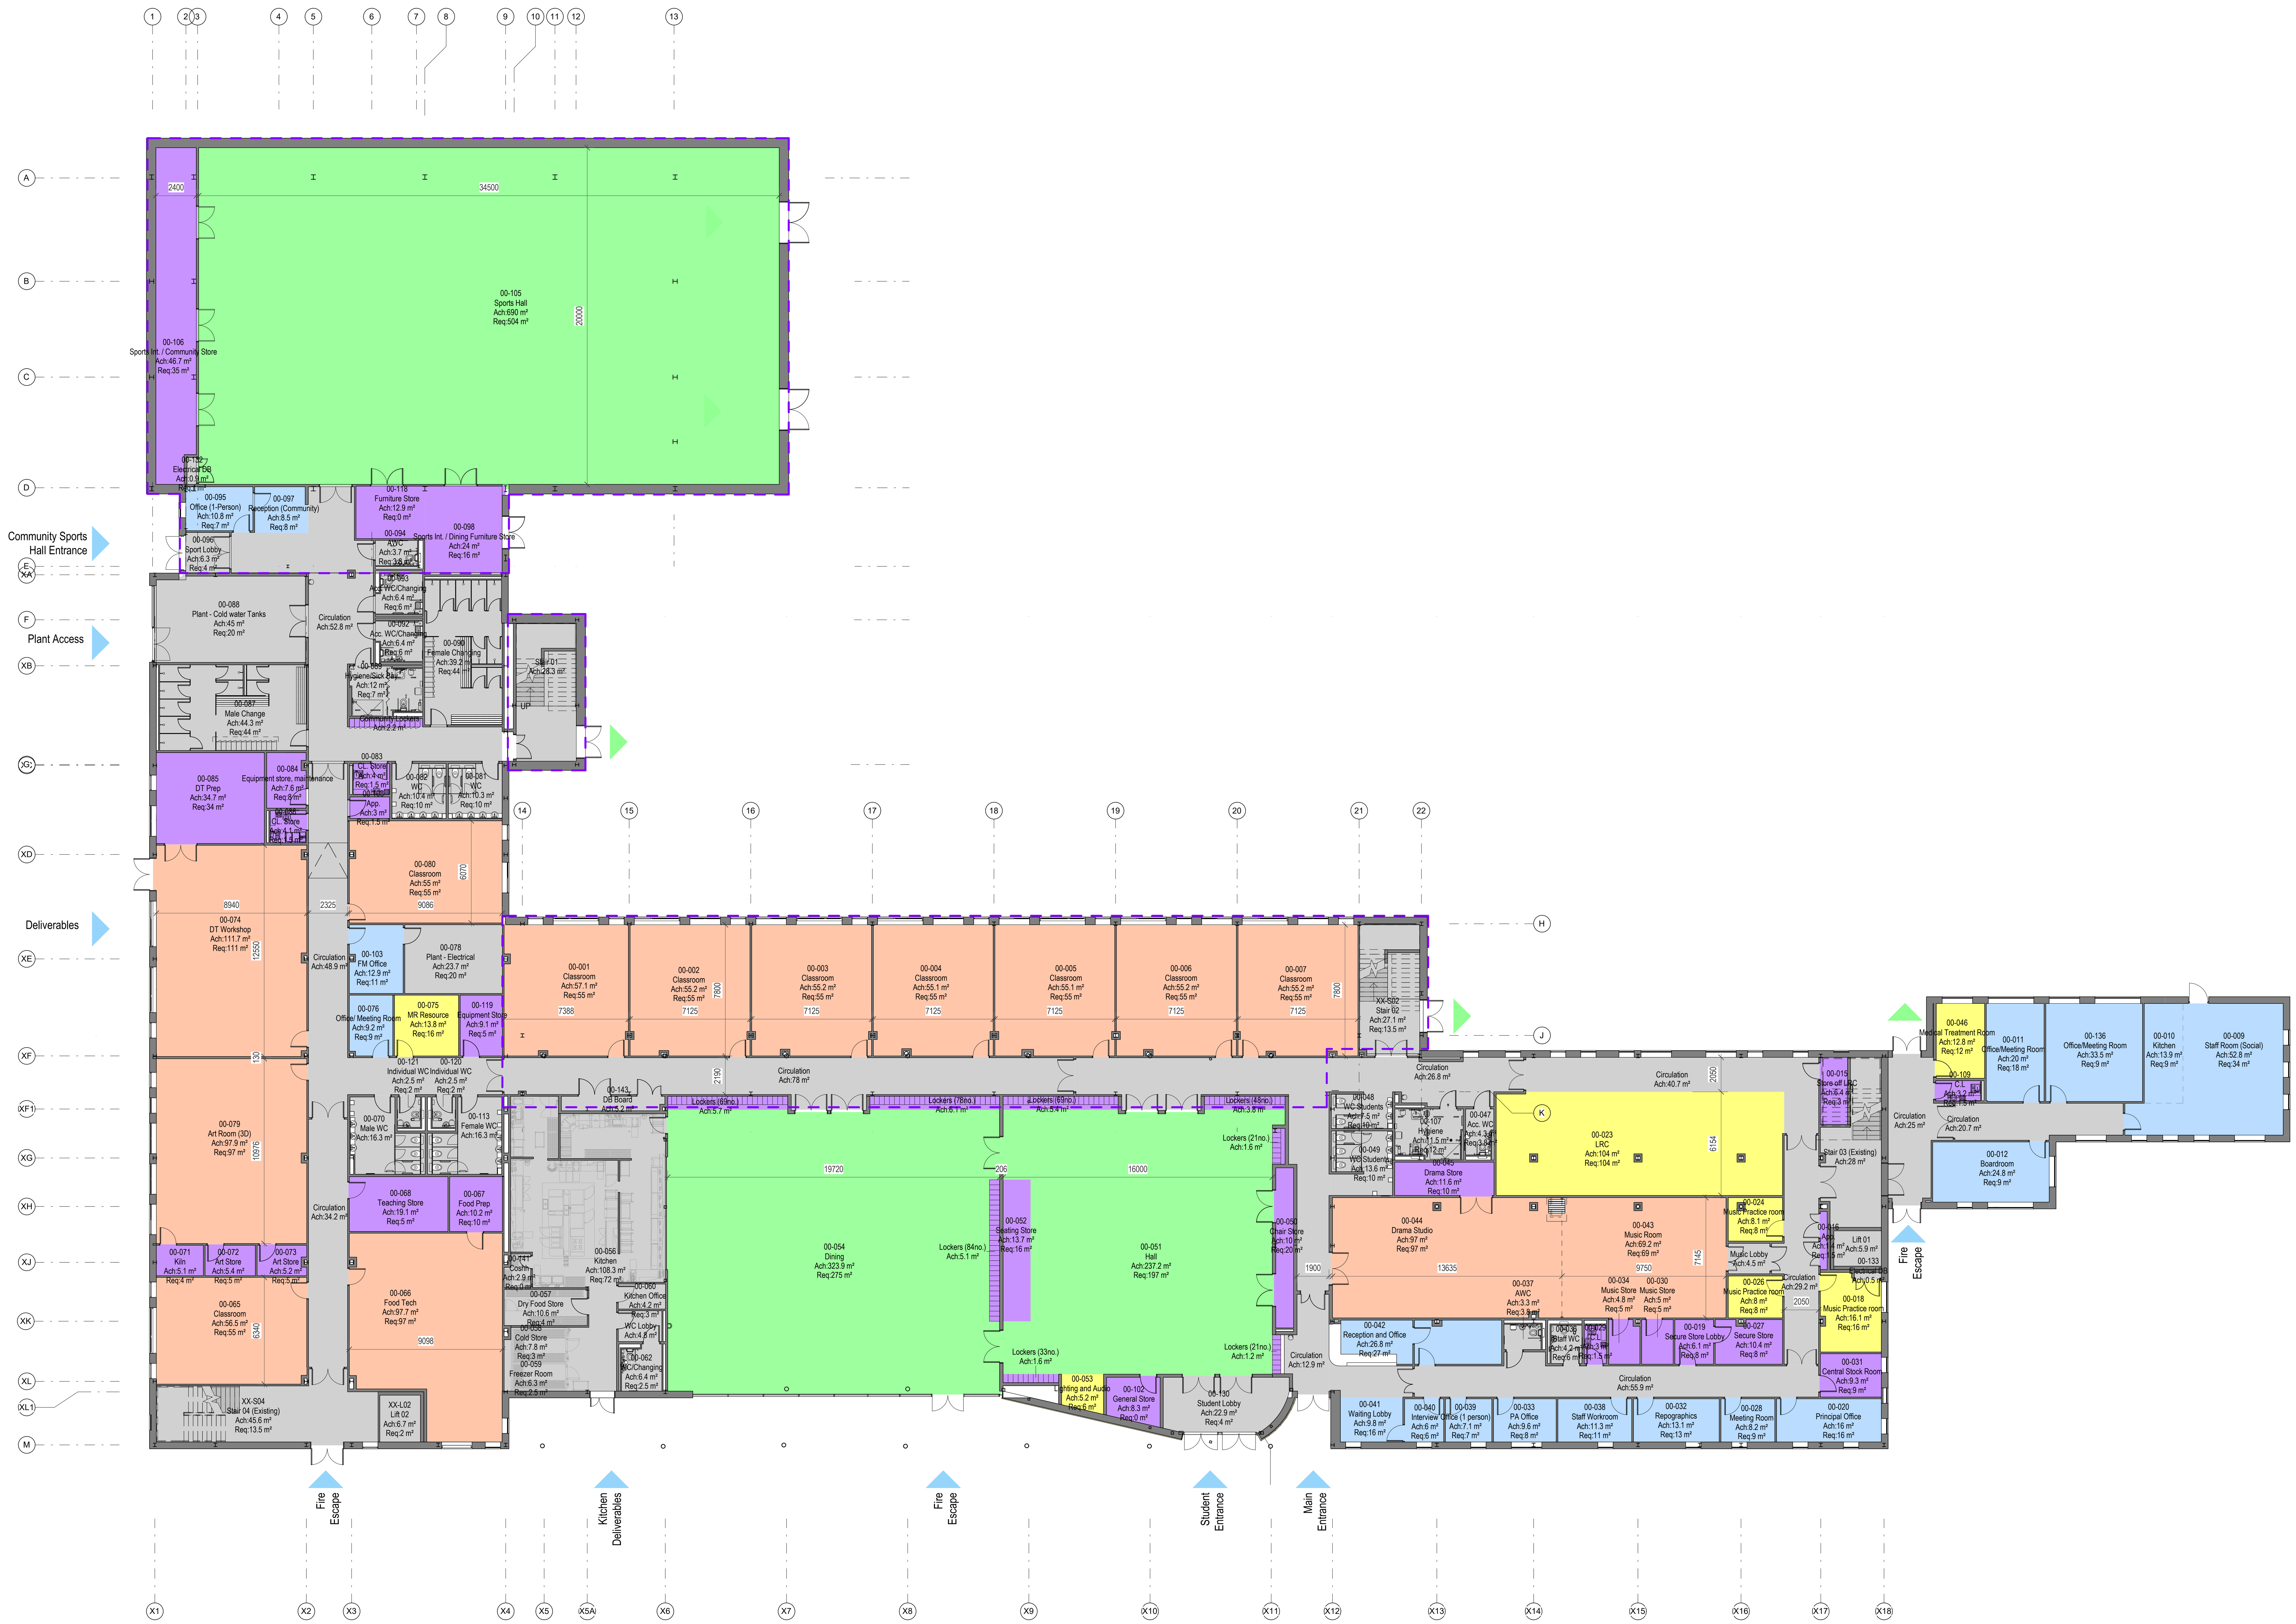


Notes:
- This drawing is copyright.
- Do not scale dimensions from this drawing.
- This drawing is to be read in conjunction with all other relevant drawings.
- All discrepancies on this drawing are to be reported to the architect.
- Do not modify any element of this drawing.
- Use drawing only for purpose(s) issued.
- This drawing may contain colour.

North Point

Scale Bar

0 2m 6m 10m

Scale: 1:200

Key Plan

Hazard	HAZ-xx
⚠ 1	To warn of significant hazards or information that is unusual To be read in conjunction with all other consultant's information Refer to CDM Schedule XXXX-IBI-WB-XX-SH-A-200-XXXX

The following external model files are included within this drawing:

DEPARTMENT:

- Large spaces
- LRC
- Non net
- Staff
- Storage
- Teaching

- New Build Boundary
- Exit to Outdoor Facilities
- Entrance/Other

Rev	Date	Revision Notes	Drawn	Review
P11	28/07/23	Revised Stage 4 – Planning Submission	EA	CP
P10	13/06/23	RIBA Stage 4 Issue / SOA	EA	CP
P09	02/06/23	RIBA Stage 4 Issue	EA	CP
P08	22/03/23	RIBA Stage 3 Issue	EA	CP
P07	20/03/23	RIBA Stage 3 Issue	EA	CP
P06	02/03/23	CEM5 Comments	EA	CP
P05	17/02/23	CEM5 Issue	EA	CP
P04	14/02/23	CEM4 Issue	EA	CP
P03	10/02/23	CEM3 Comments	EA	CP
P02	07/02/23	CEM3 Issue	EA	CP
P01	03/02/23	First Issue	EA	CP

Logos

DIXONS ACADEMIES TRUST

MORGAN SINDALL CONSTRUCTION

IBI Intelligence Buildings Infrastructure www.ibigroup.com

Project
Dixons Manchester

Drawing Title
Ground Floor GA Plan

Job Number	Date	Security Classification	Drawn By
142037	31/01/2023		EA
Scale@A1	Purpose		Reviewed By
1 : 200	Suitable for Stage Approval		CP
Drawing Number		Revision	Suitability
FS0998-IBI-A-2-00-D-A-3101		P11	S4