
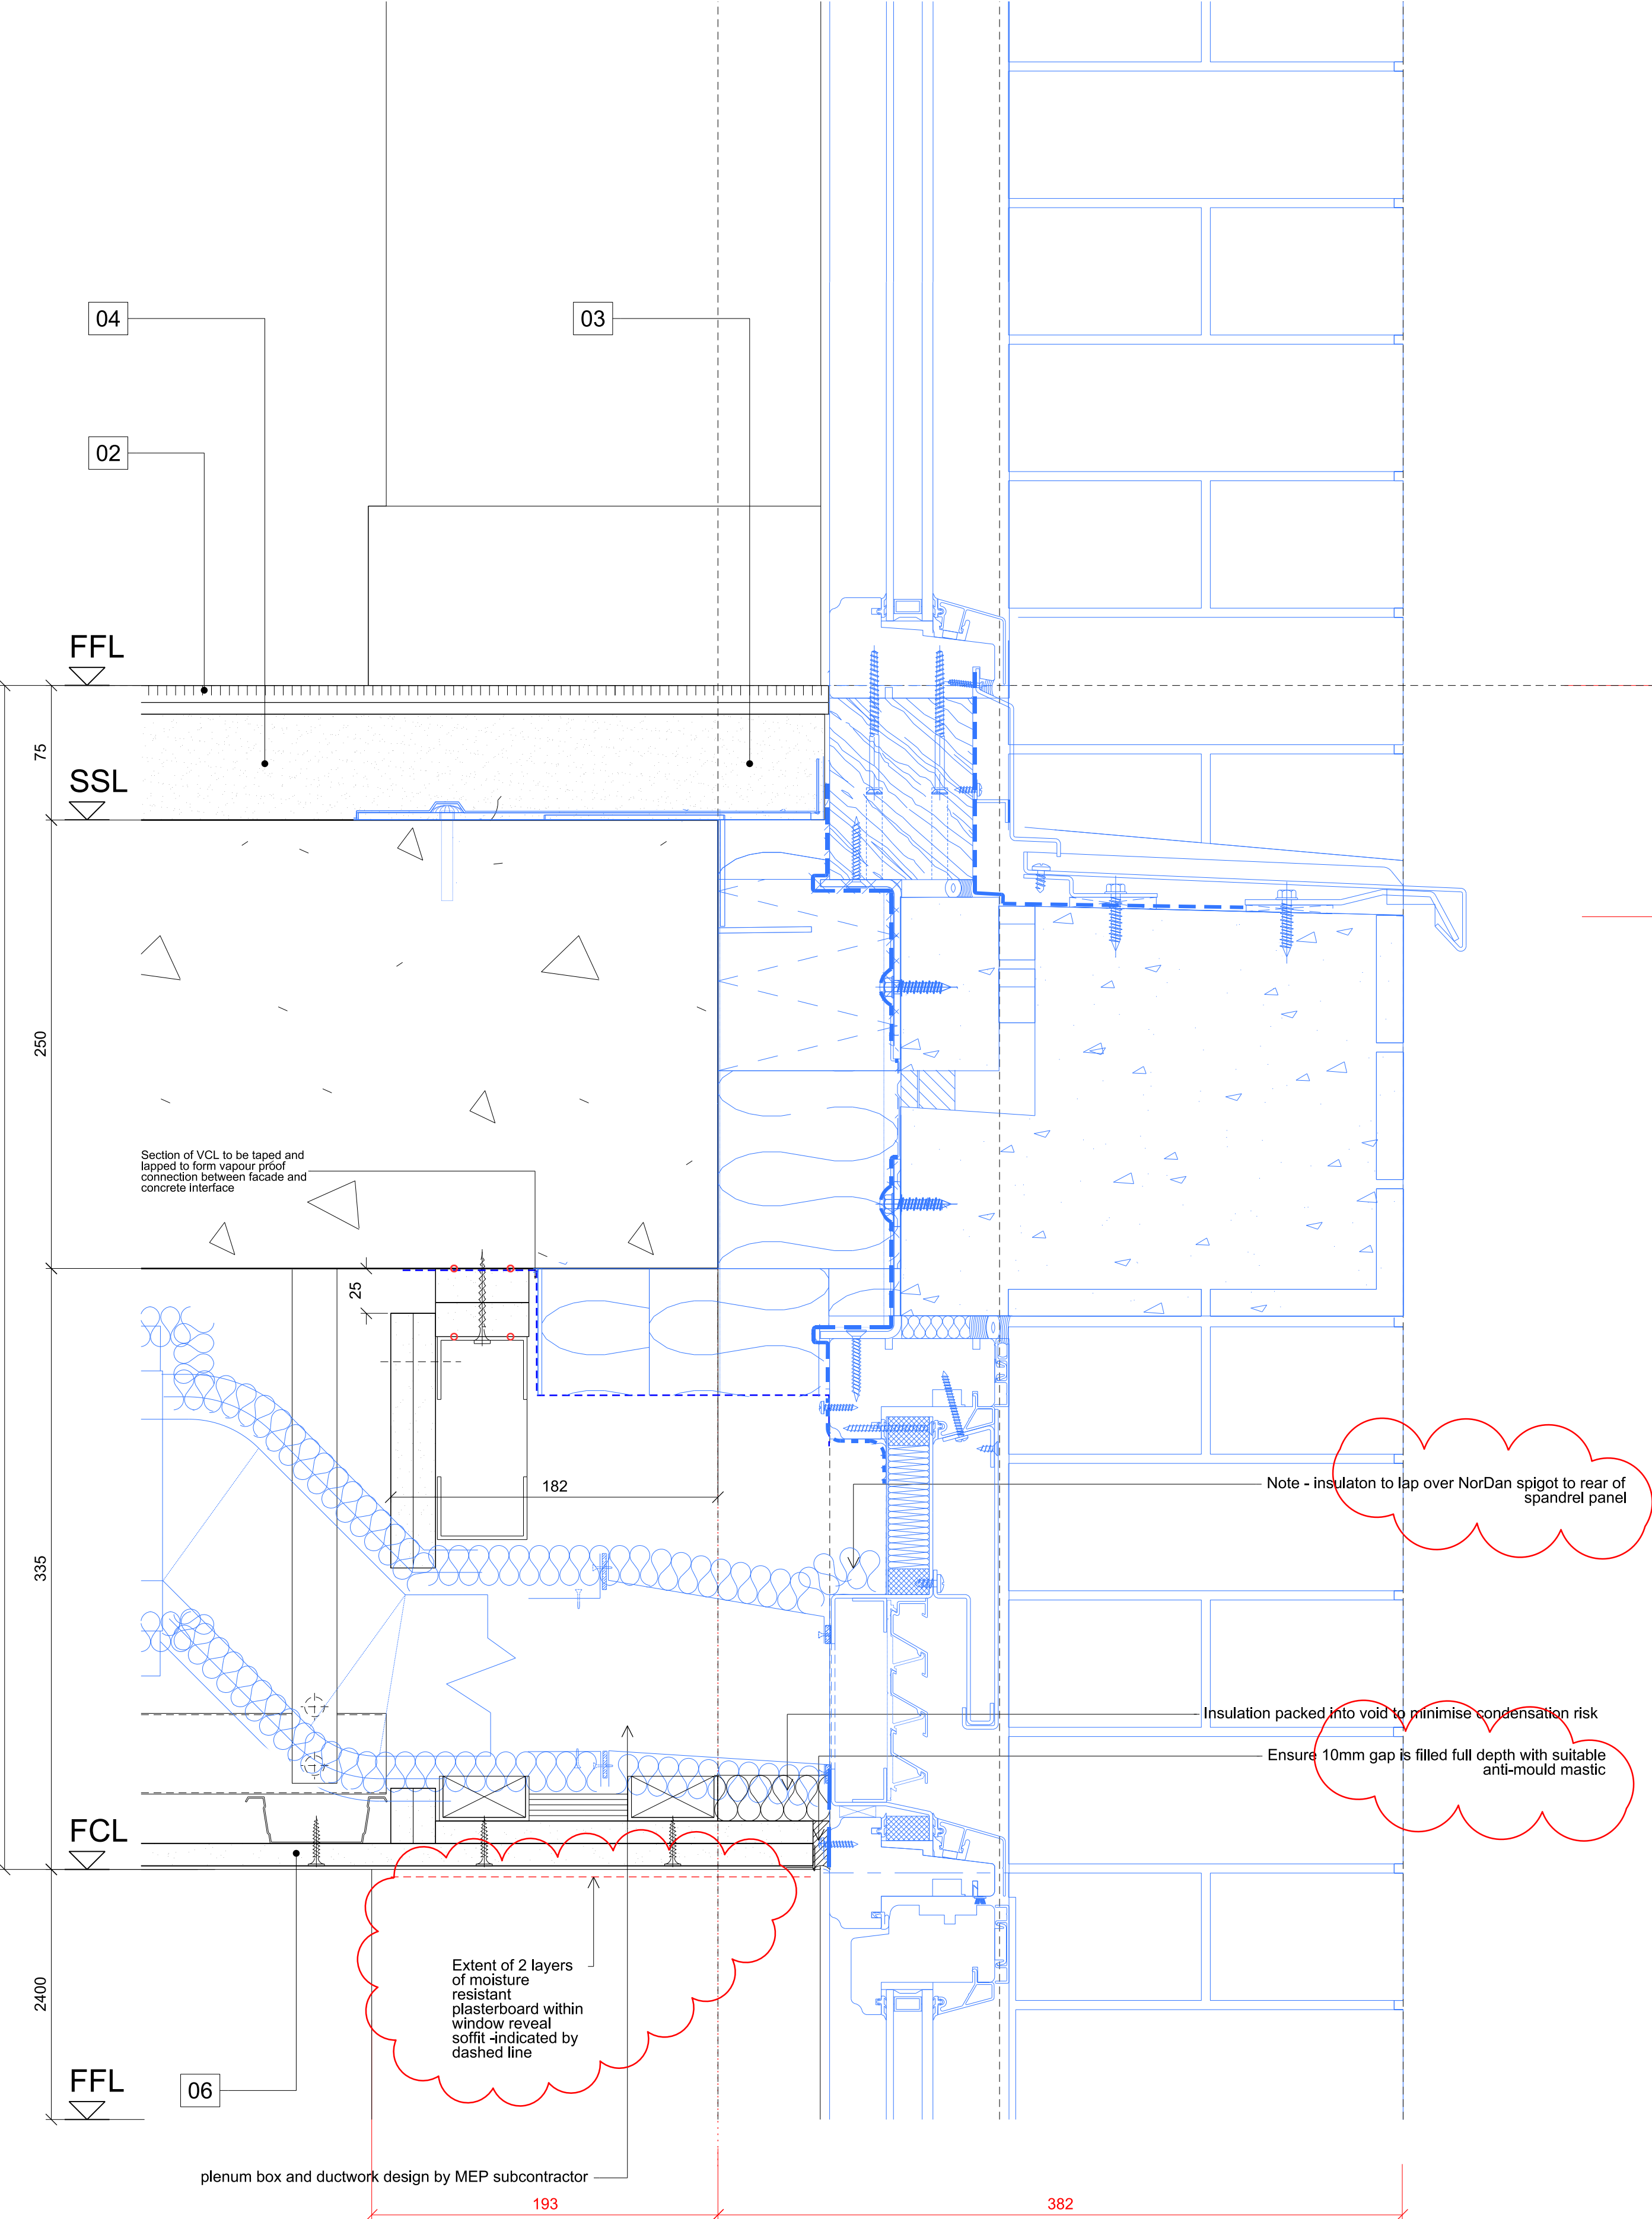


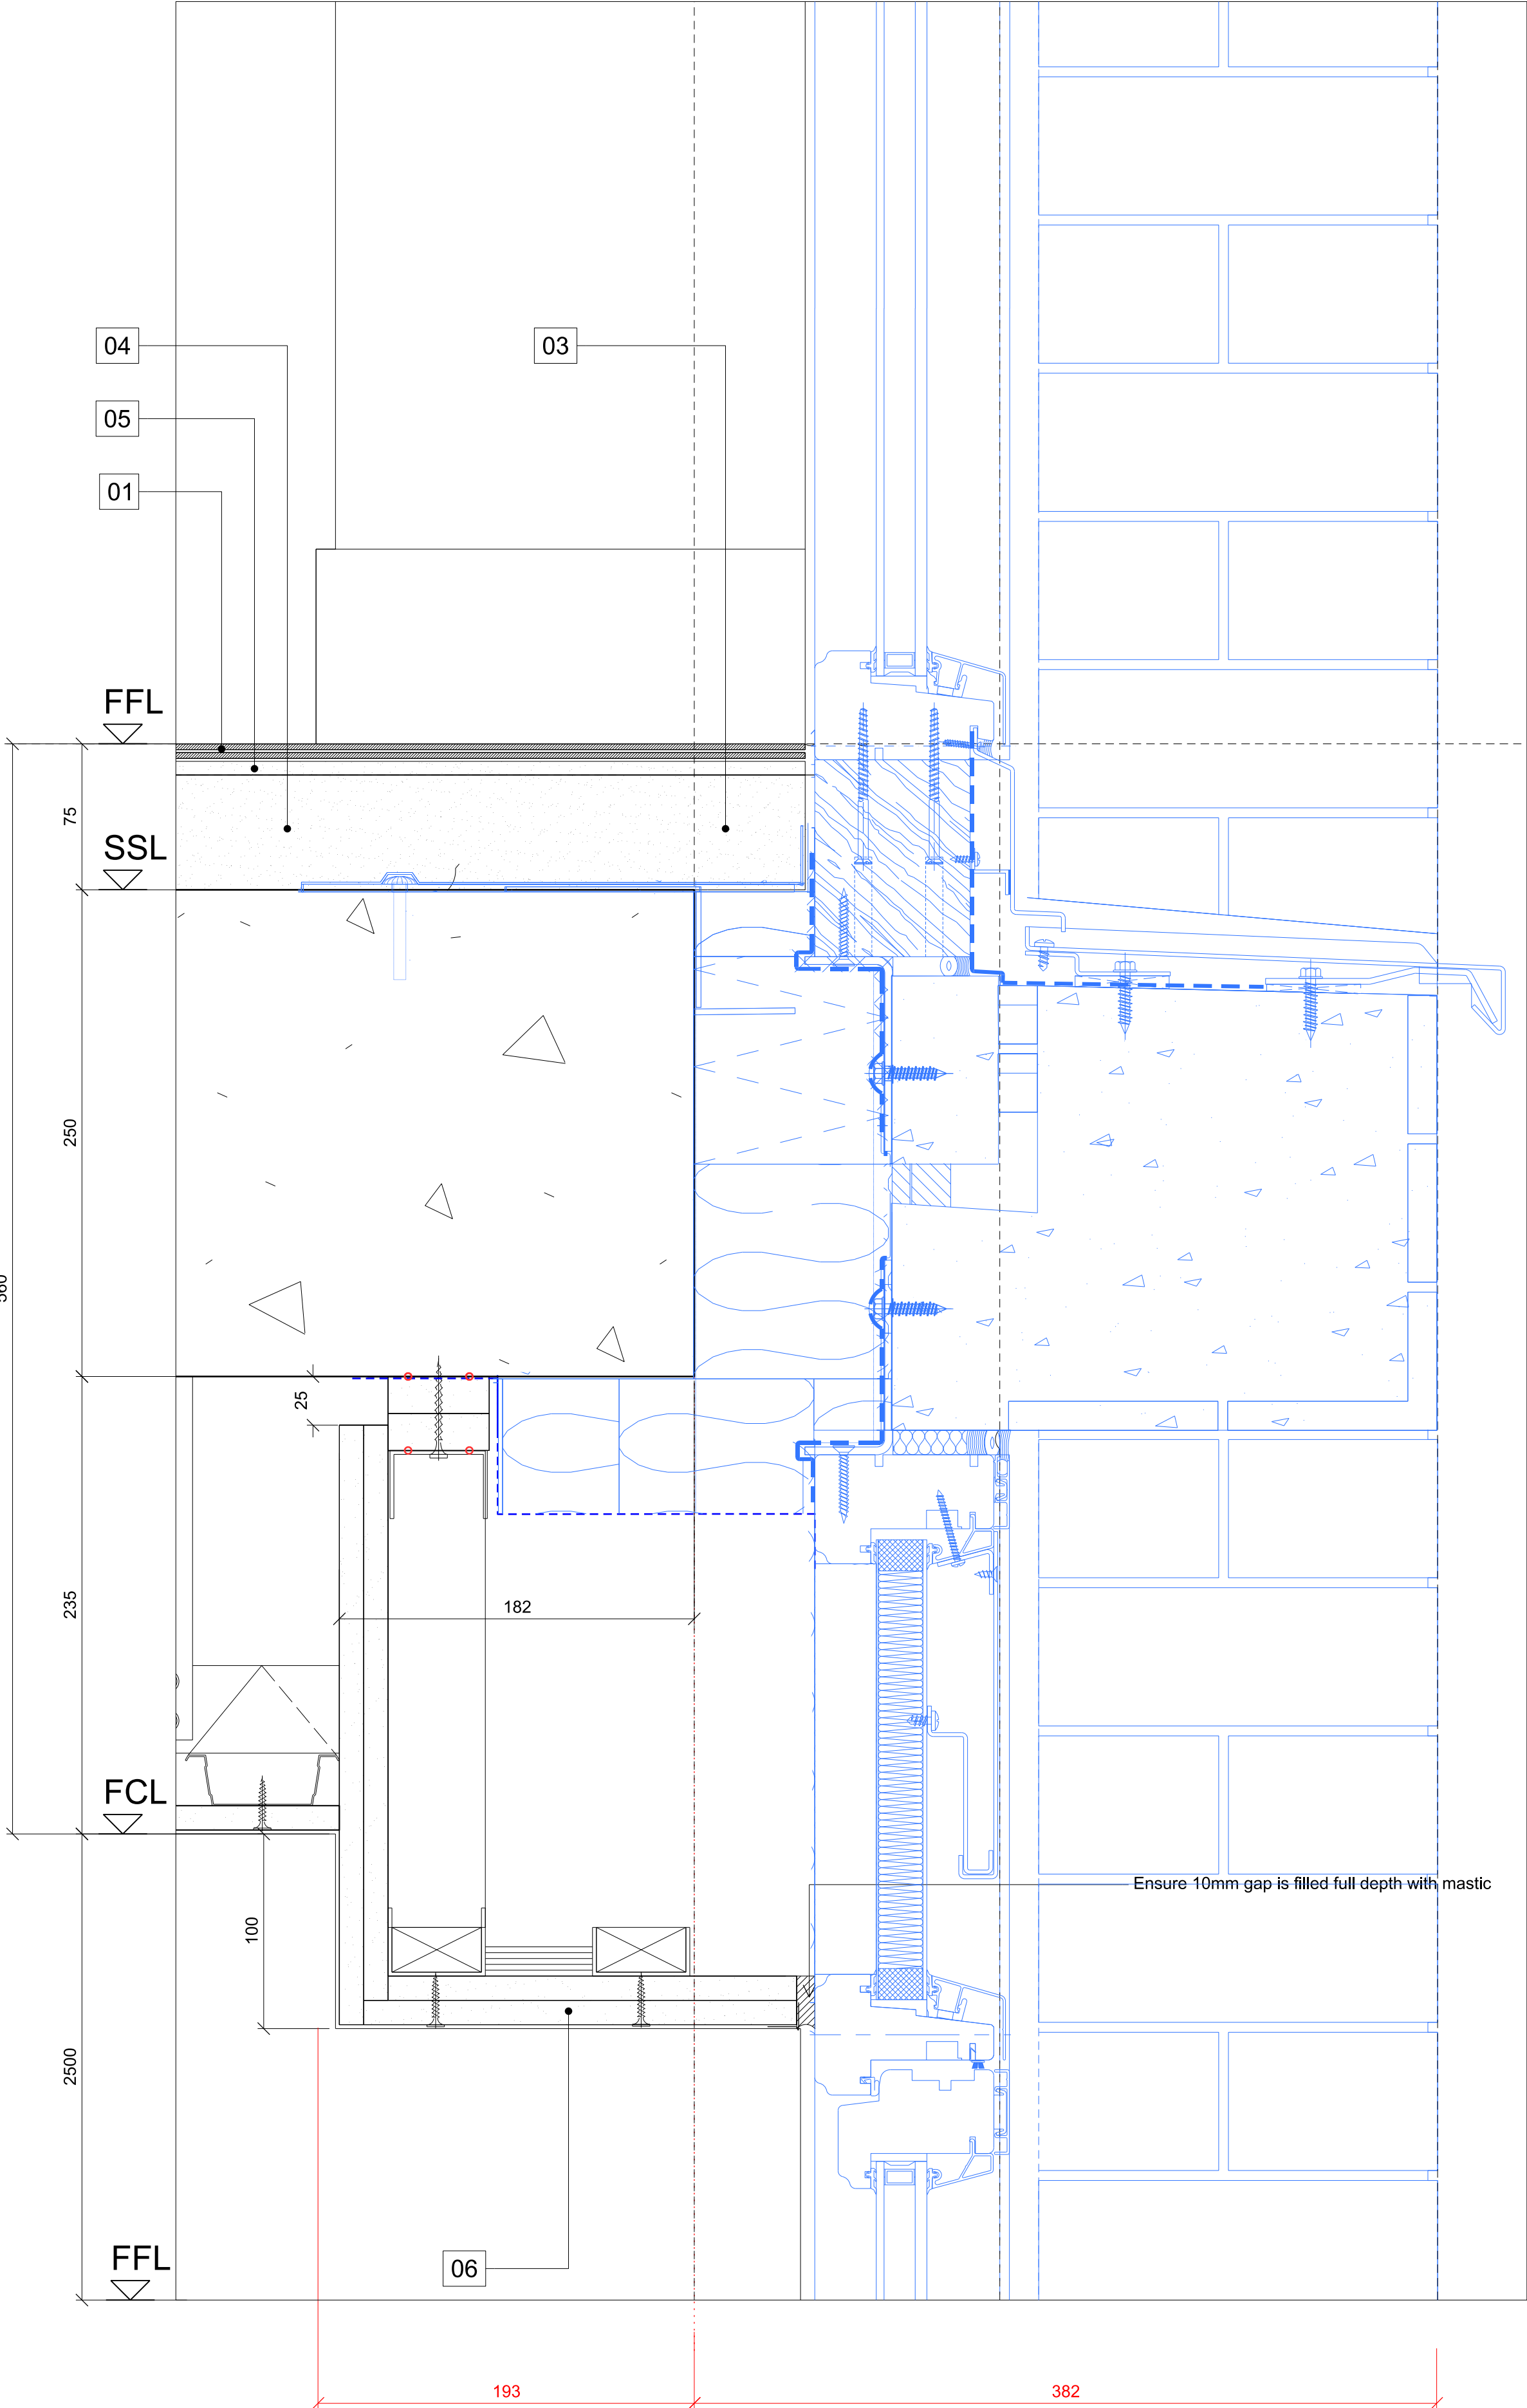

Facade Subcontractor scope (Nordan / THP) shown in blue

Please refer to the following THP / Nordan drawings for construction status facade information:

Nordan Drawings:  
252194-NOR-31-BX-LXX-DEL-X-0000 series for location elevations

252194-NOR-31-SW-LXX-DEL-X-1000 series for window types

252194-NOR-31-SW-LXX-DEL-X-2000 series for window details

THP Drawings:  
16116-(01)-000 series for B1 plans

16116-(02)-000 series for B1 elevations

16116-(03)-000 series for B1 sections

16116-(01)-200 series for B2 plans

16116-(02)-200 series for B2 elevations

16116-(03)-200 series for B2 sections

16116-(01)-300 series for B3 plans

16116-(02)-300 series for B3 elevations

16116-(03)-300 series for B3 sections

16116-(05)-000 series for typical fixing details

16116-(06)-101 / 102 Typical Bay Drawings

Specific Drgs related to this detail include:

THP Drawings:  
16116-(05)-906

Nordan Drawings:  
252194-NOR-31-BX-LXX-DEL-X-2002/2006

**MATERIAL KEY**


- 01 FLS-121 Vinyl flooring
- 02 FLS-421 Sheet carpeting with underlay
- 03 INS-103 Void former insulation
- 04 SCR-111 Bonded screed
- 05 Regupol layer
- 06 CLG-101 Plasterboard ceiling
- 07 IWS-109 Internal Wall Lining
- 08 IWS-110 Internal Wall Lining

This drawing is copyright. Do not scale off dimensions. All dimensions to be checked on site by contractor. Contractor to report any dimensional discrepancies, errors or omissions prior to commencing on site.

Based on the use of experienced and competent contractors working to an approved method statement, unusual residual hazards / risks are listed on the Residual Significant Risks Register or the statement "NO UNUSUAL RISKS" applies.

NOTE: Please note that all layouts and areas are indicative and may be subject to change in line with the coordination of structure and services, together with design development and building tolerances, or events outside the architect's control. The architect accepts no responsibility for any resulting implications or decisions, commercial or otherwise, made on the basis of this information.

NORTH

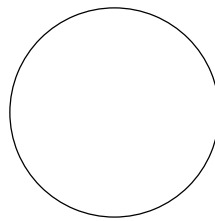

| Rev | Date     | Description                              |
|-----|----------|------------------------------------------|
| 04  | 20.12.18 | Updates                                  |
| 05  | 07.01.19 | Specific NorDan / THP Details referenced |
| 06  | 06.03.19 | THP / IMT details updated                |
| 07  | 20.03.19 | IWL acoustic lining updated              |
| 08  | 25.03.19 | IWL acoustic lining removed              |
| 09  | 09.04.19 | THP detail updated                       |
| 10  | 12.04.19 | Insulation removed from IWL              |
| 11  | 17.04.19 | MR board / anti-mould mastic added       |

Project Title  
**PRINCESS STREET  
MANCHESTER**

Status  
**FINAL ISSUE**

Drawing Title  
**TYPICAL UPPER FLOOR SLAB  
ACTIVE VENT AND INFILL SLOT SECTION**

Job No  
**10011**

Scale  
**1:5 @ A1**

Date  
**April 2018**

Drawing No  
**10011-B0-A-G330-D-AL-102**

Revision  
**R**

**SimpsonHaugh  
AND PARTNERS**

MANCHESTER  
Riverside, 4 Commercial St  
Manchester M15 4BQ  
+44 (0)161 835 2345  
www.simpsonhaugh.com

LONDON  
5-8 Roberts Place  
London EC1R 9BQ  
+44 (0)20 7549 4000  
mail@simpsonhaugh.com