



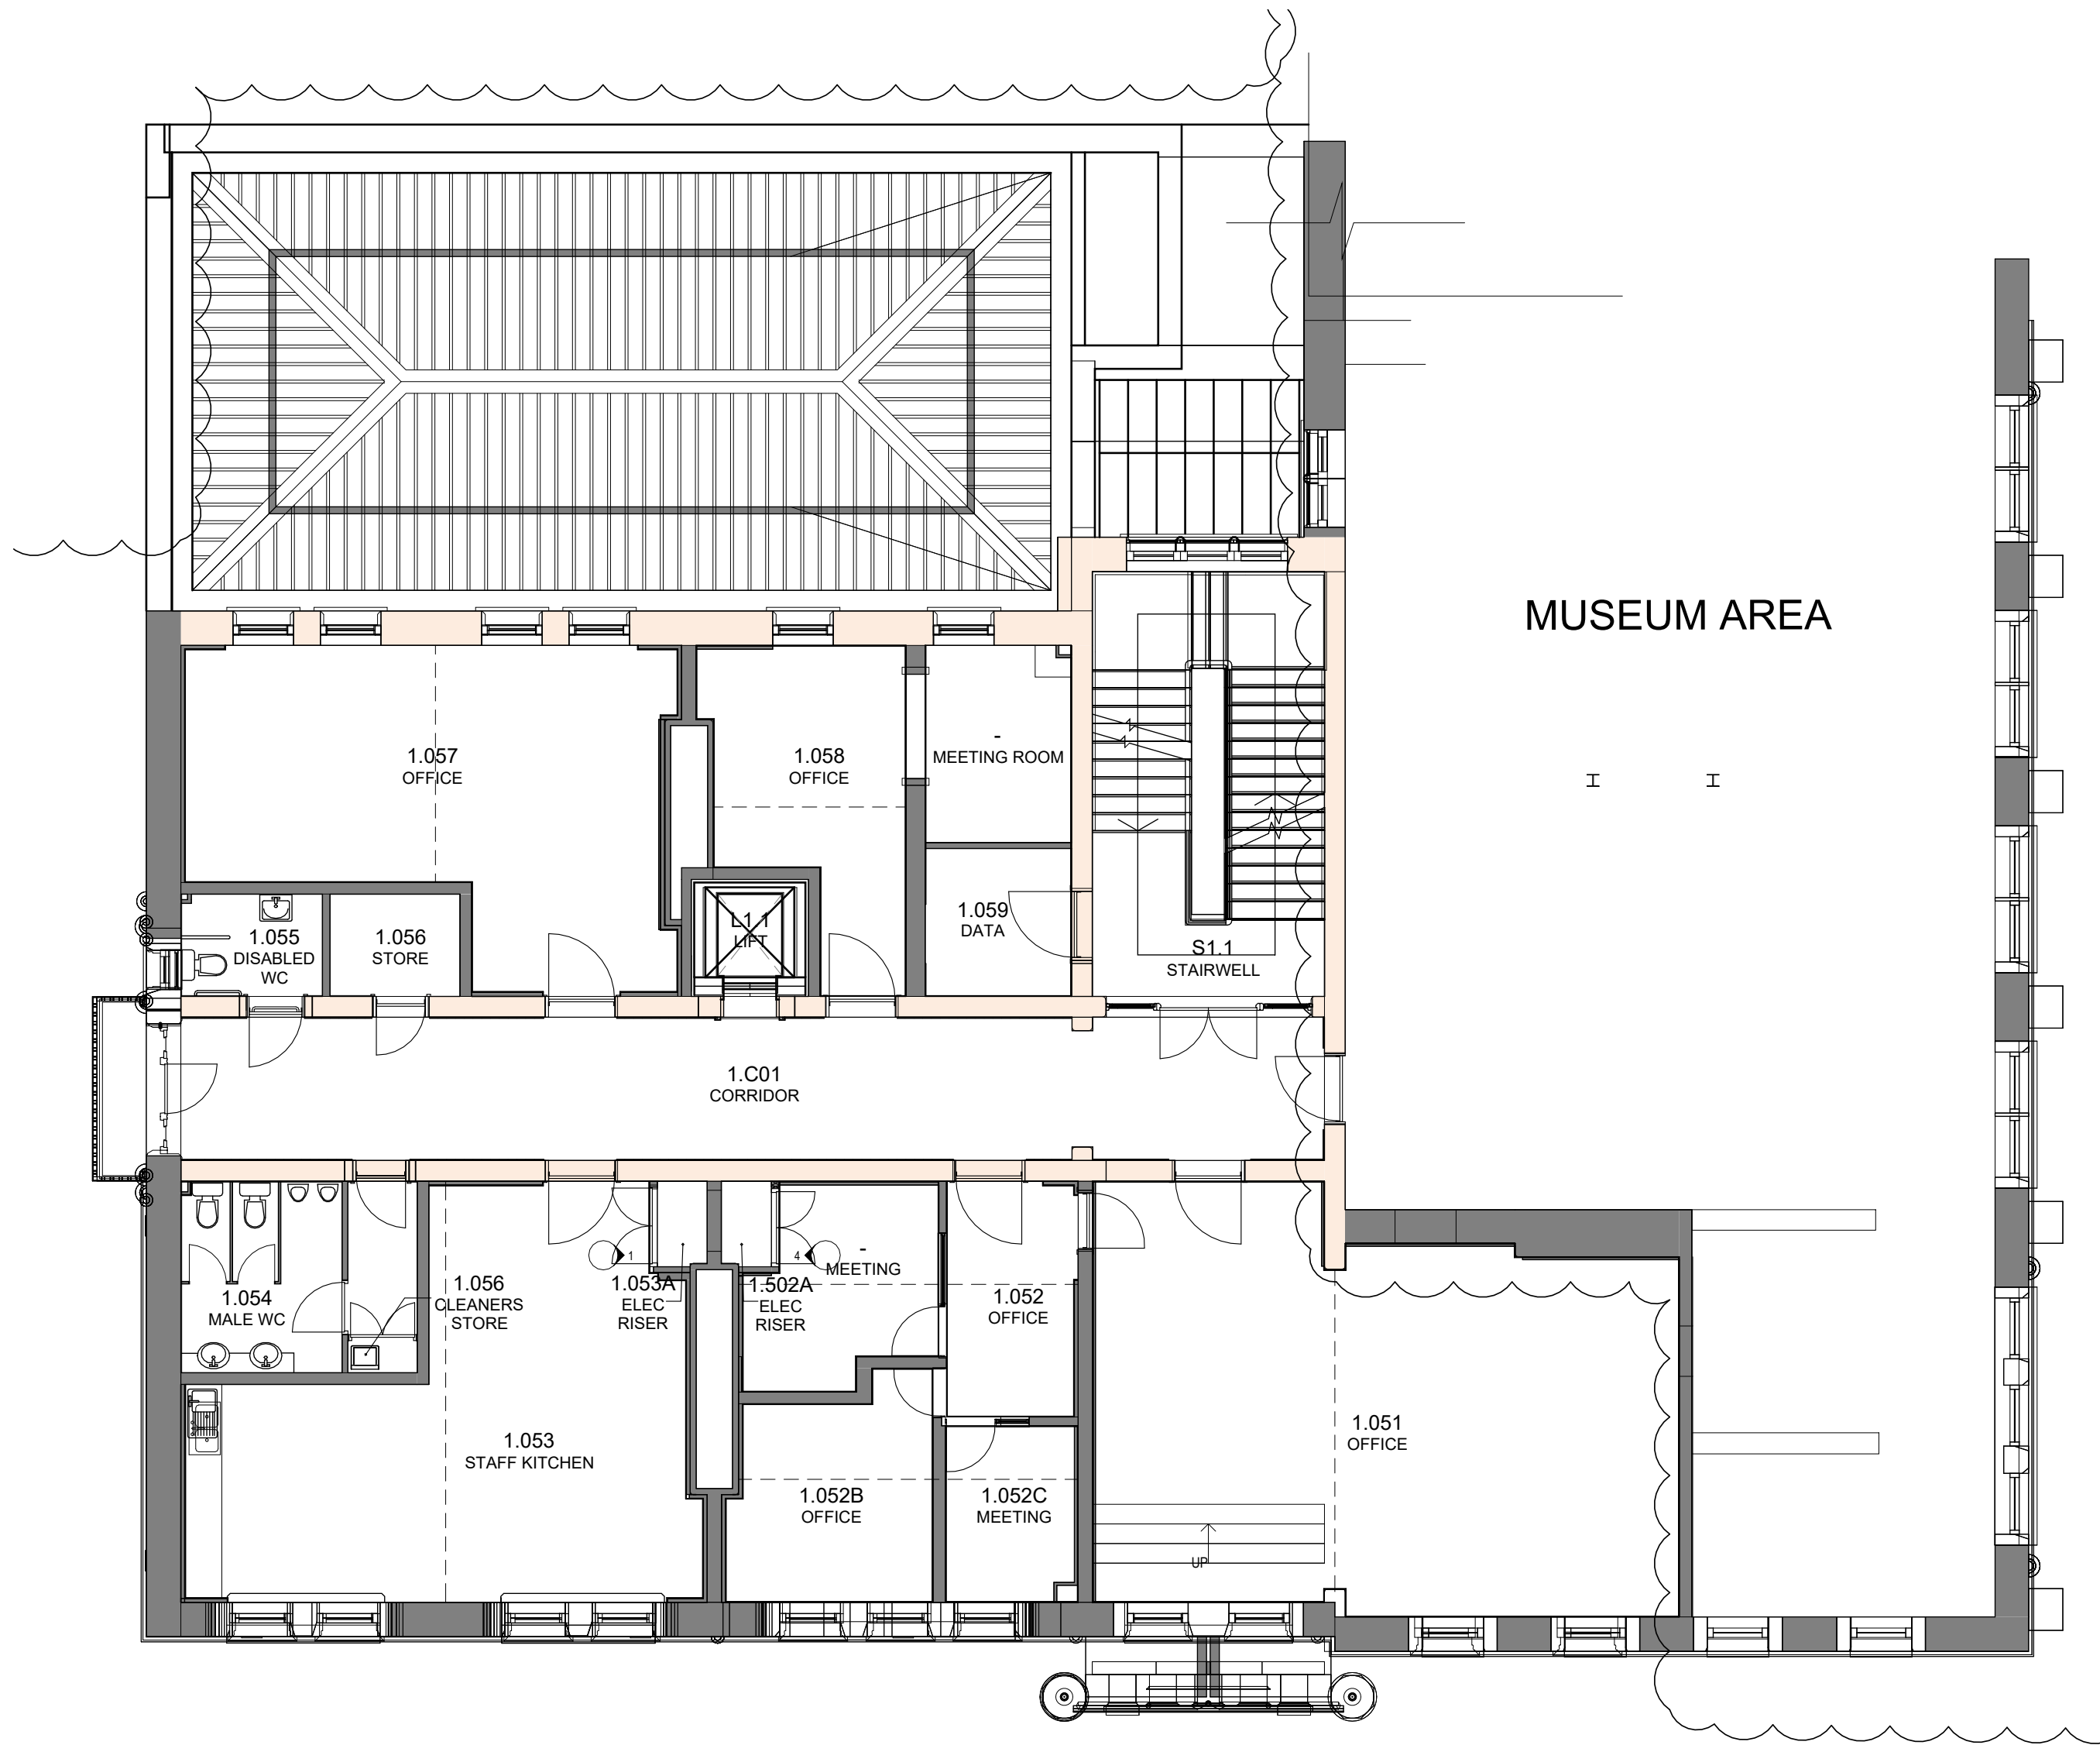

1 Existing GA Plan_Level 01
1 : 100

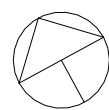

Notes:

- This drawing is copyright.
- Do not scale dimensions from this drawing.
- This drawing is to be read in conjunction with all other relevant drawings.
- All discrepancies on this drawing are to be reported to the architect.
- Do not modify any element of this drawing.
- Use drawing only for purpose(s) issued.
- This drawing may contain colour.

Scale Bar

0 1m 3m 5m

Scale: 1:100

North Point

Key Plan

--	--

The following external model files are included within this drawing:

P7	2023/12/01	Listed Building Consent Submission.	AB	RM	
P6	2023/10/06	Stage 4 Issue for Costing	AB	RM	
P5	2023/09/22	Drawings updated following conservation consultant comments.	AB	RM	
P4	2023/09/07	Drawings issued for LBC Demolition Application	AB	RM	
P3	2023/07/21	Preliminary Issue to Heritage Consultant	AB	RM	
P2	2023/06/26	Endoscopy Survey information	AJ	AB	
P1	2023/06/02	Stage 3 Preliminary Issue for costing	AB	RM	
Rev	Date	Revision Notes	Drawn	Review	

MANCHESTER
1824
The University of Manchester

ARCADIS

Project
Rutherford Building

Drawing Title
Existing GA Plan - Level 01

Job Number 141532	Date 19.05.23	Security Classification	Drawn By AB
Scale@A2 1 : 100	Purpose LISTED BUILDING CONSENT	Reviewed By RM	
Drawing Number 2001-RBUM-ARC-XX-01-DR-A-2001	Revision P7		