




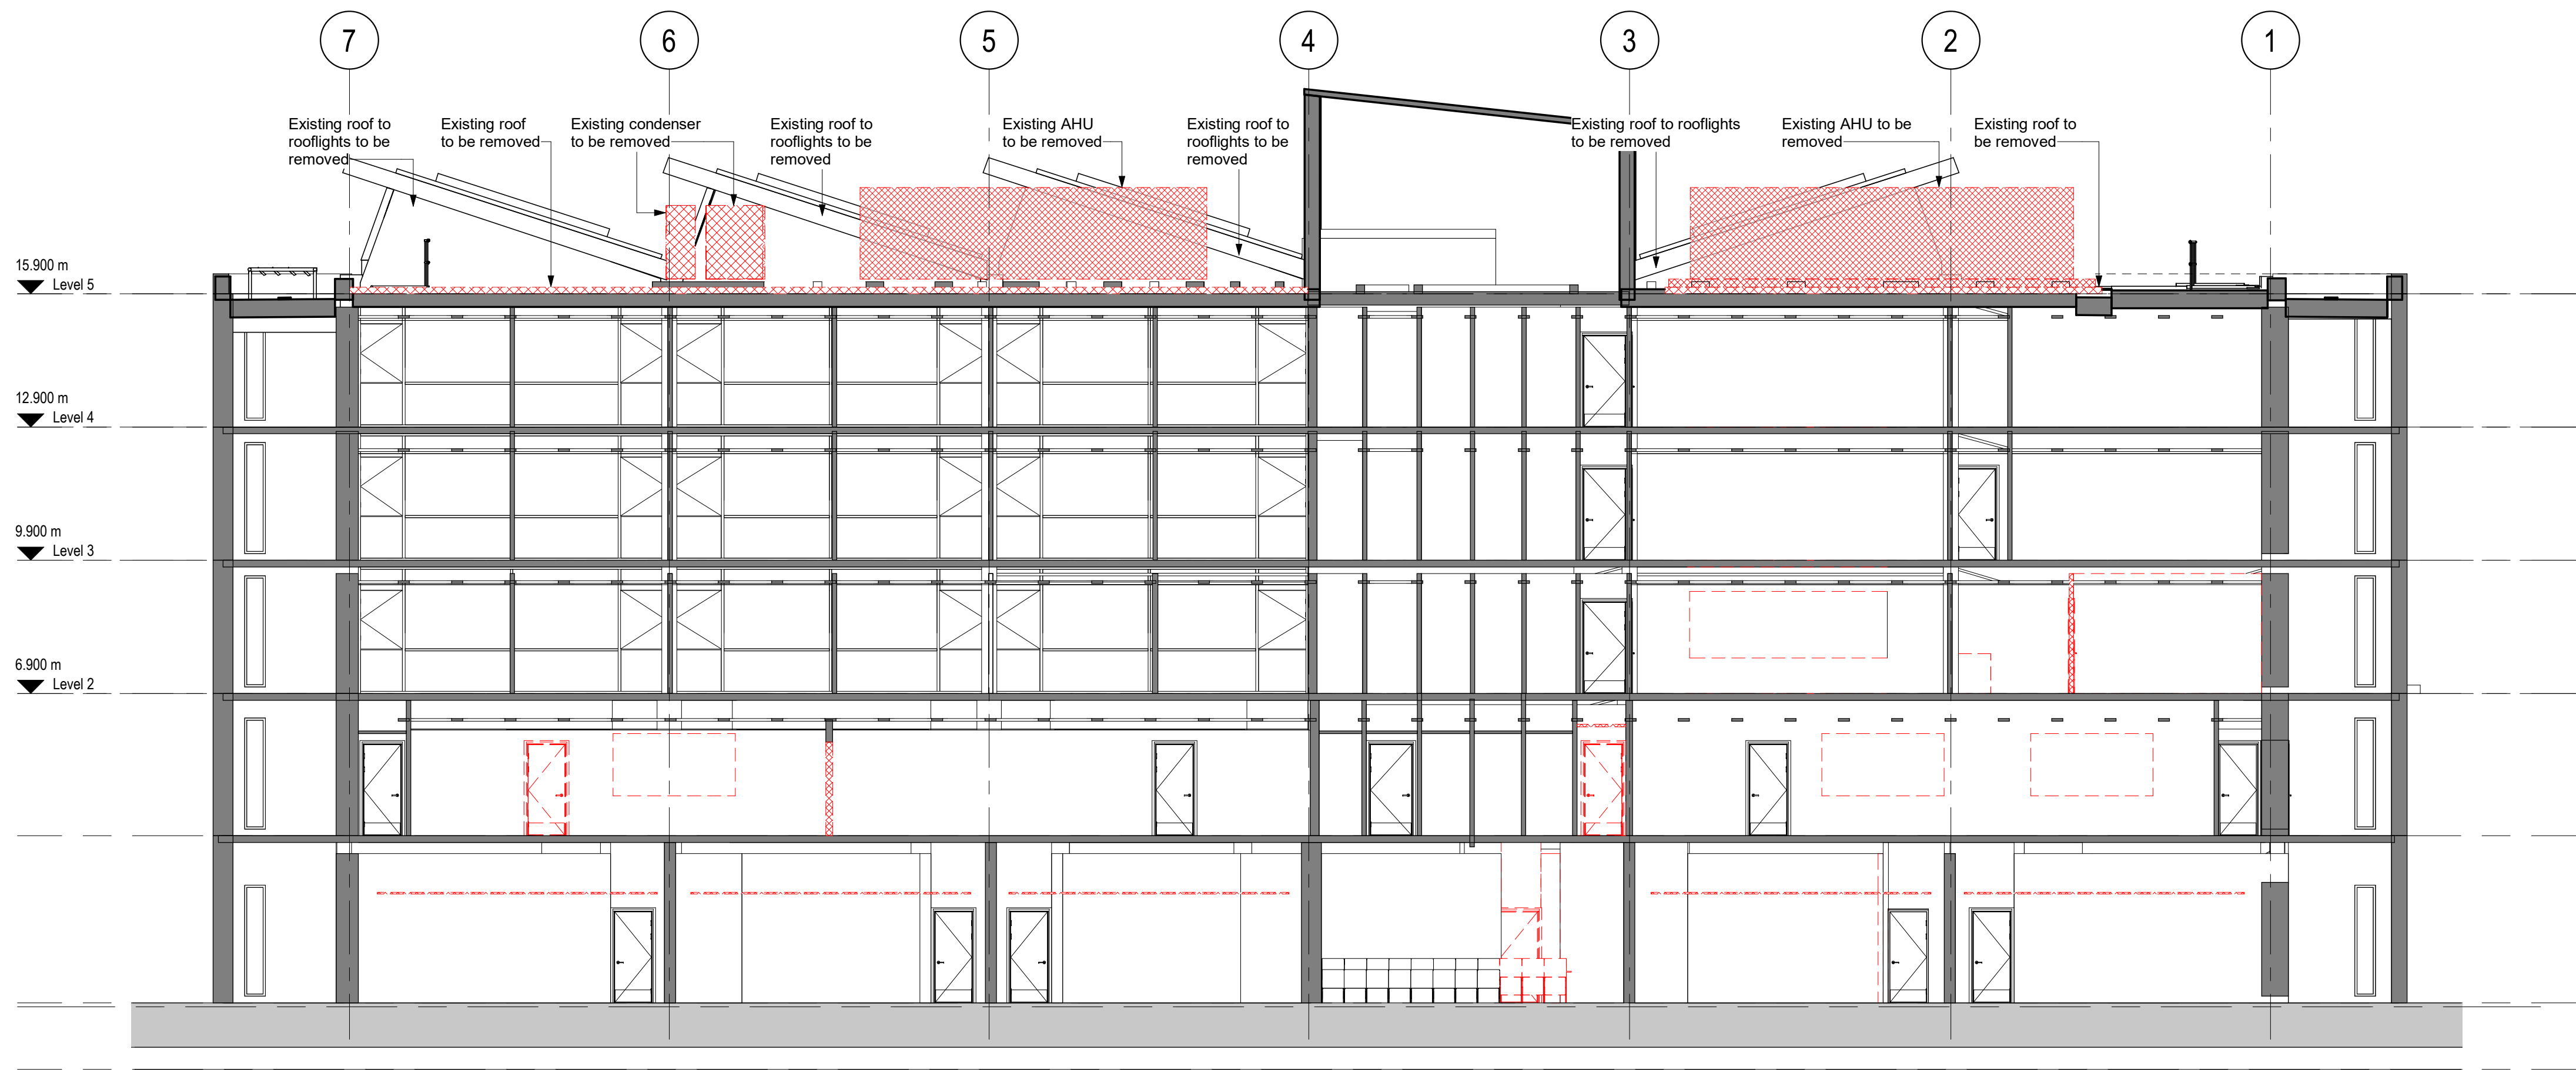

1 Existing section
1: 100 @ A1

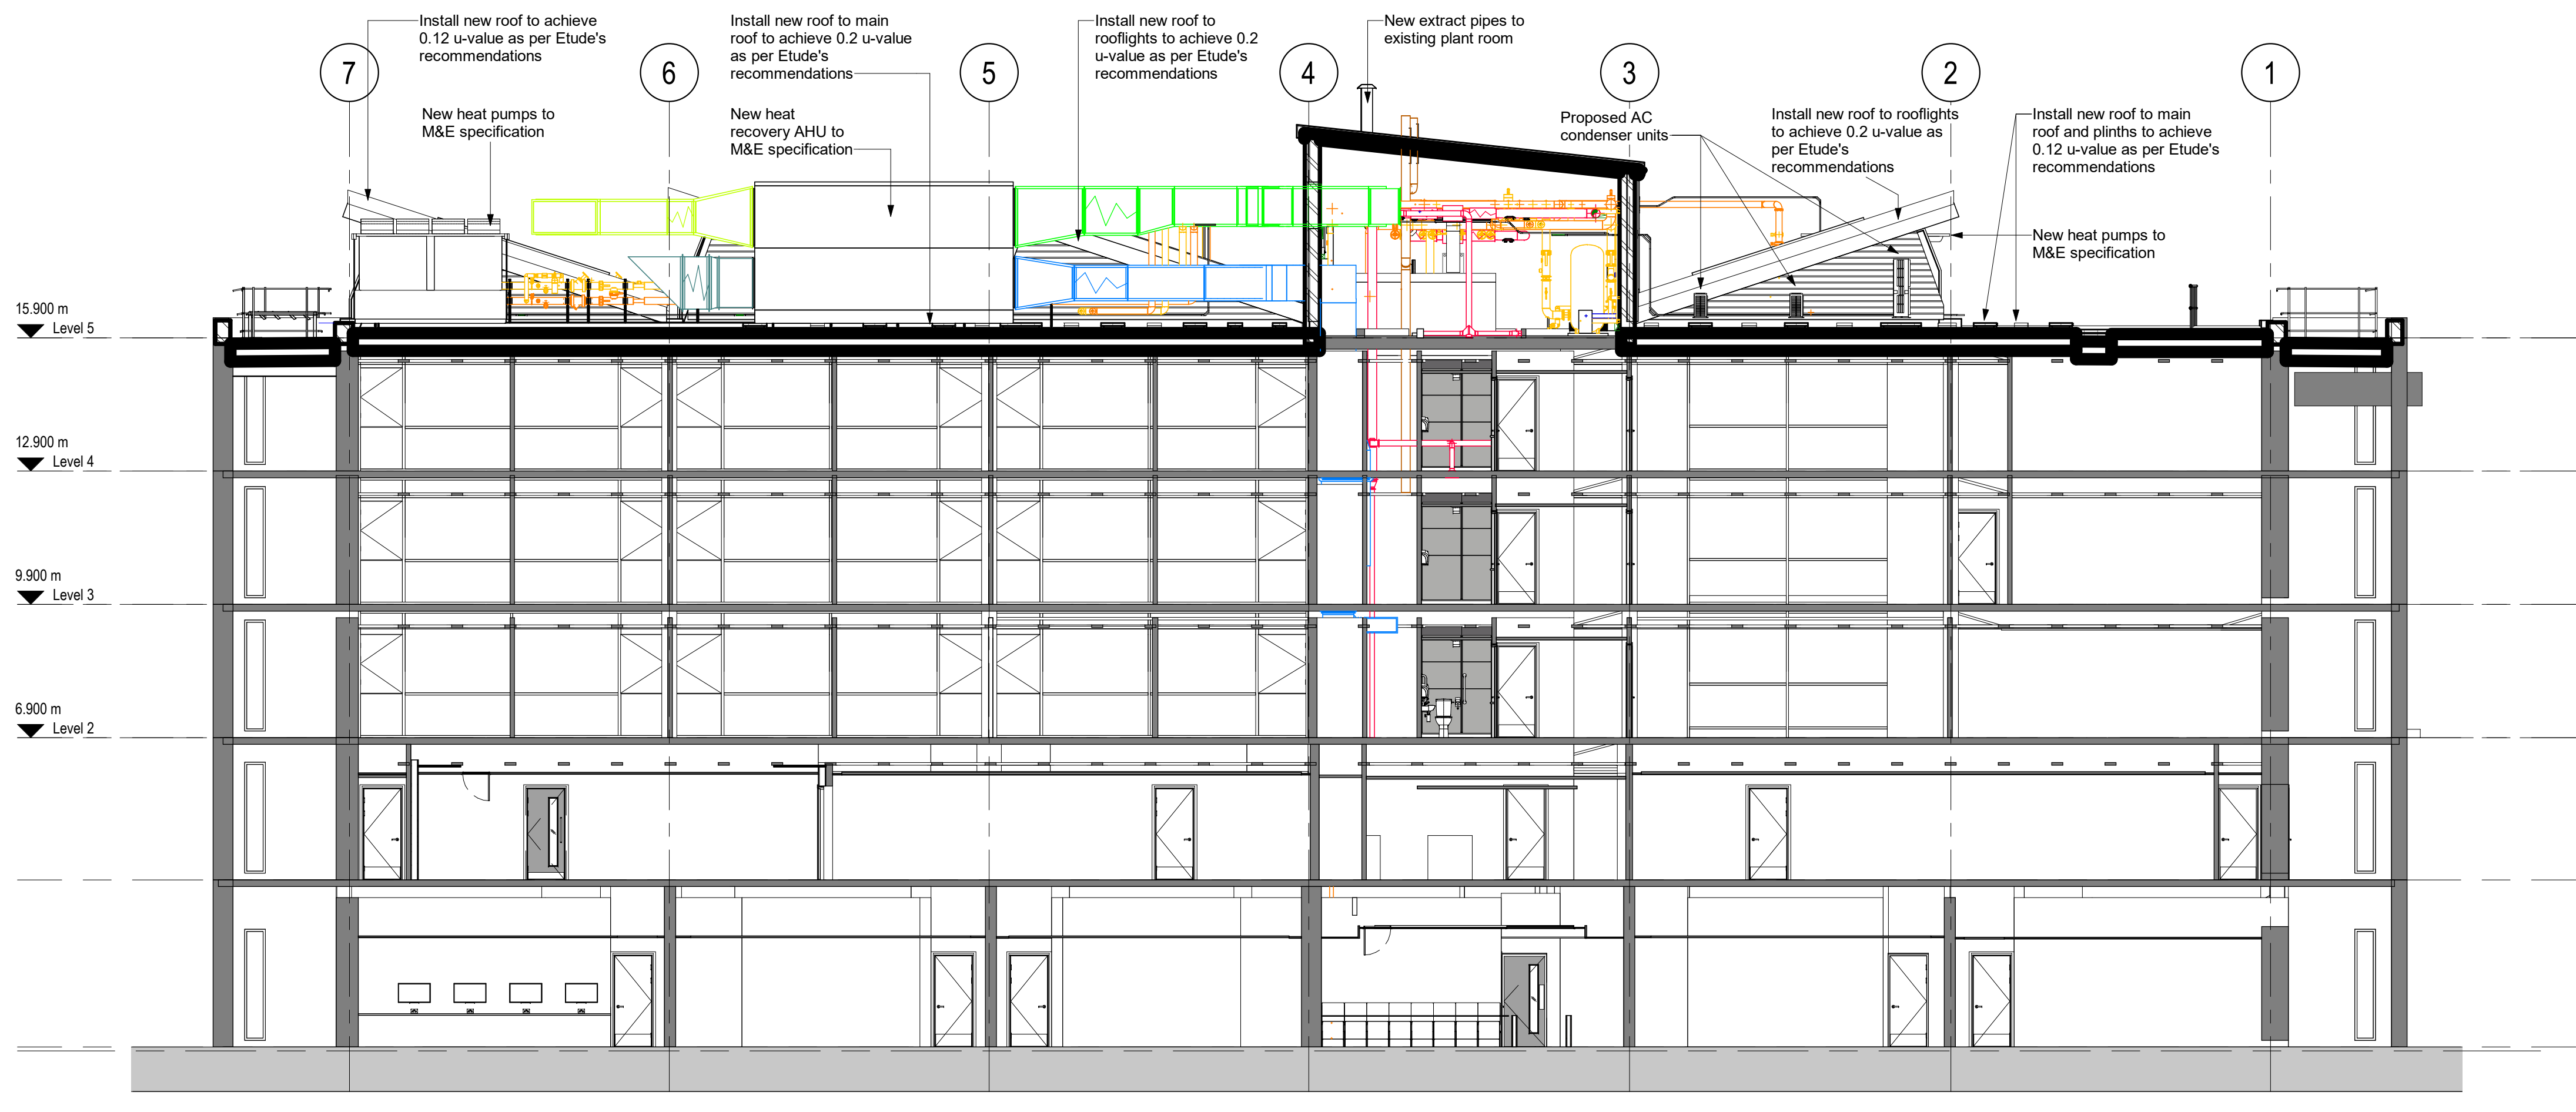

2 Proposed section
1: 100 @ A1

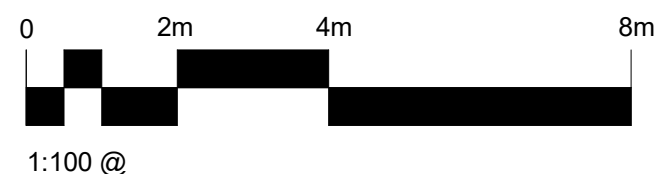

© Copyright: All rights reserved. This drawing must not be reproduced without permission. Do not scale from this drawing. All dimensions are in millimetres unless otherwise stated. Any discrepancies should be reported to the Architect.

Notes:

- Setting out of plinths and external cladding line of roof based on survey information from Survey Solutions and post strip out survey of plinth locations by ACS. There are discrepancies between alignment of surveys. All setting out to be checked on site prior to manufacture/ construction.

Drawing of existing layout of roof to be used at own risk.

P01	Issued for planning	29.11.23	SHB	JC
Revision	Description	Date	Drawn	Checked
Halliday Meecham Architects Limited				
111 Piccadilly Manchester M1 2HY +44 (0)161 661 5566				
4 Devonshire Street London W1W 5DT +44 (0)203 440 5175				
hma@hallidaymeecham.com www.hallidaymeecham.com				
				
Client: NG Bailey				
Project: MBS East Refurbishment				
Phase/ Location: MBS East Teaching Rooms				
Drawing: Existing and proposed sections - roof works				
Scale @ A1 Scale @ A3 Date: Drawn: Checked: Job No. Drawing No.				
1:100 1:200 07/09/22 KL OC 5656 0002				
Drawing Ref.				Revision
8405-NGB-01-ZZ-DR-A-0002				P01