



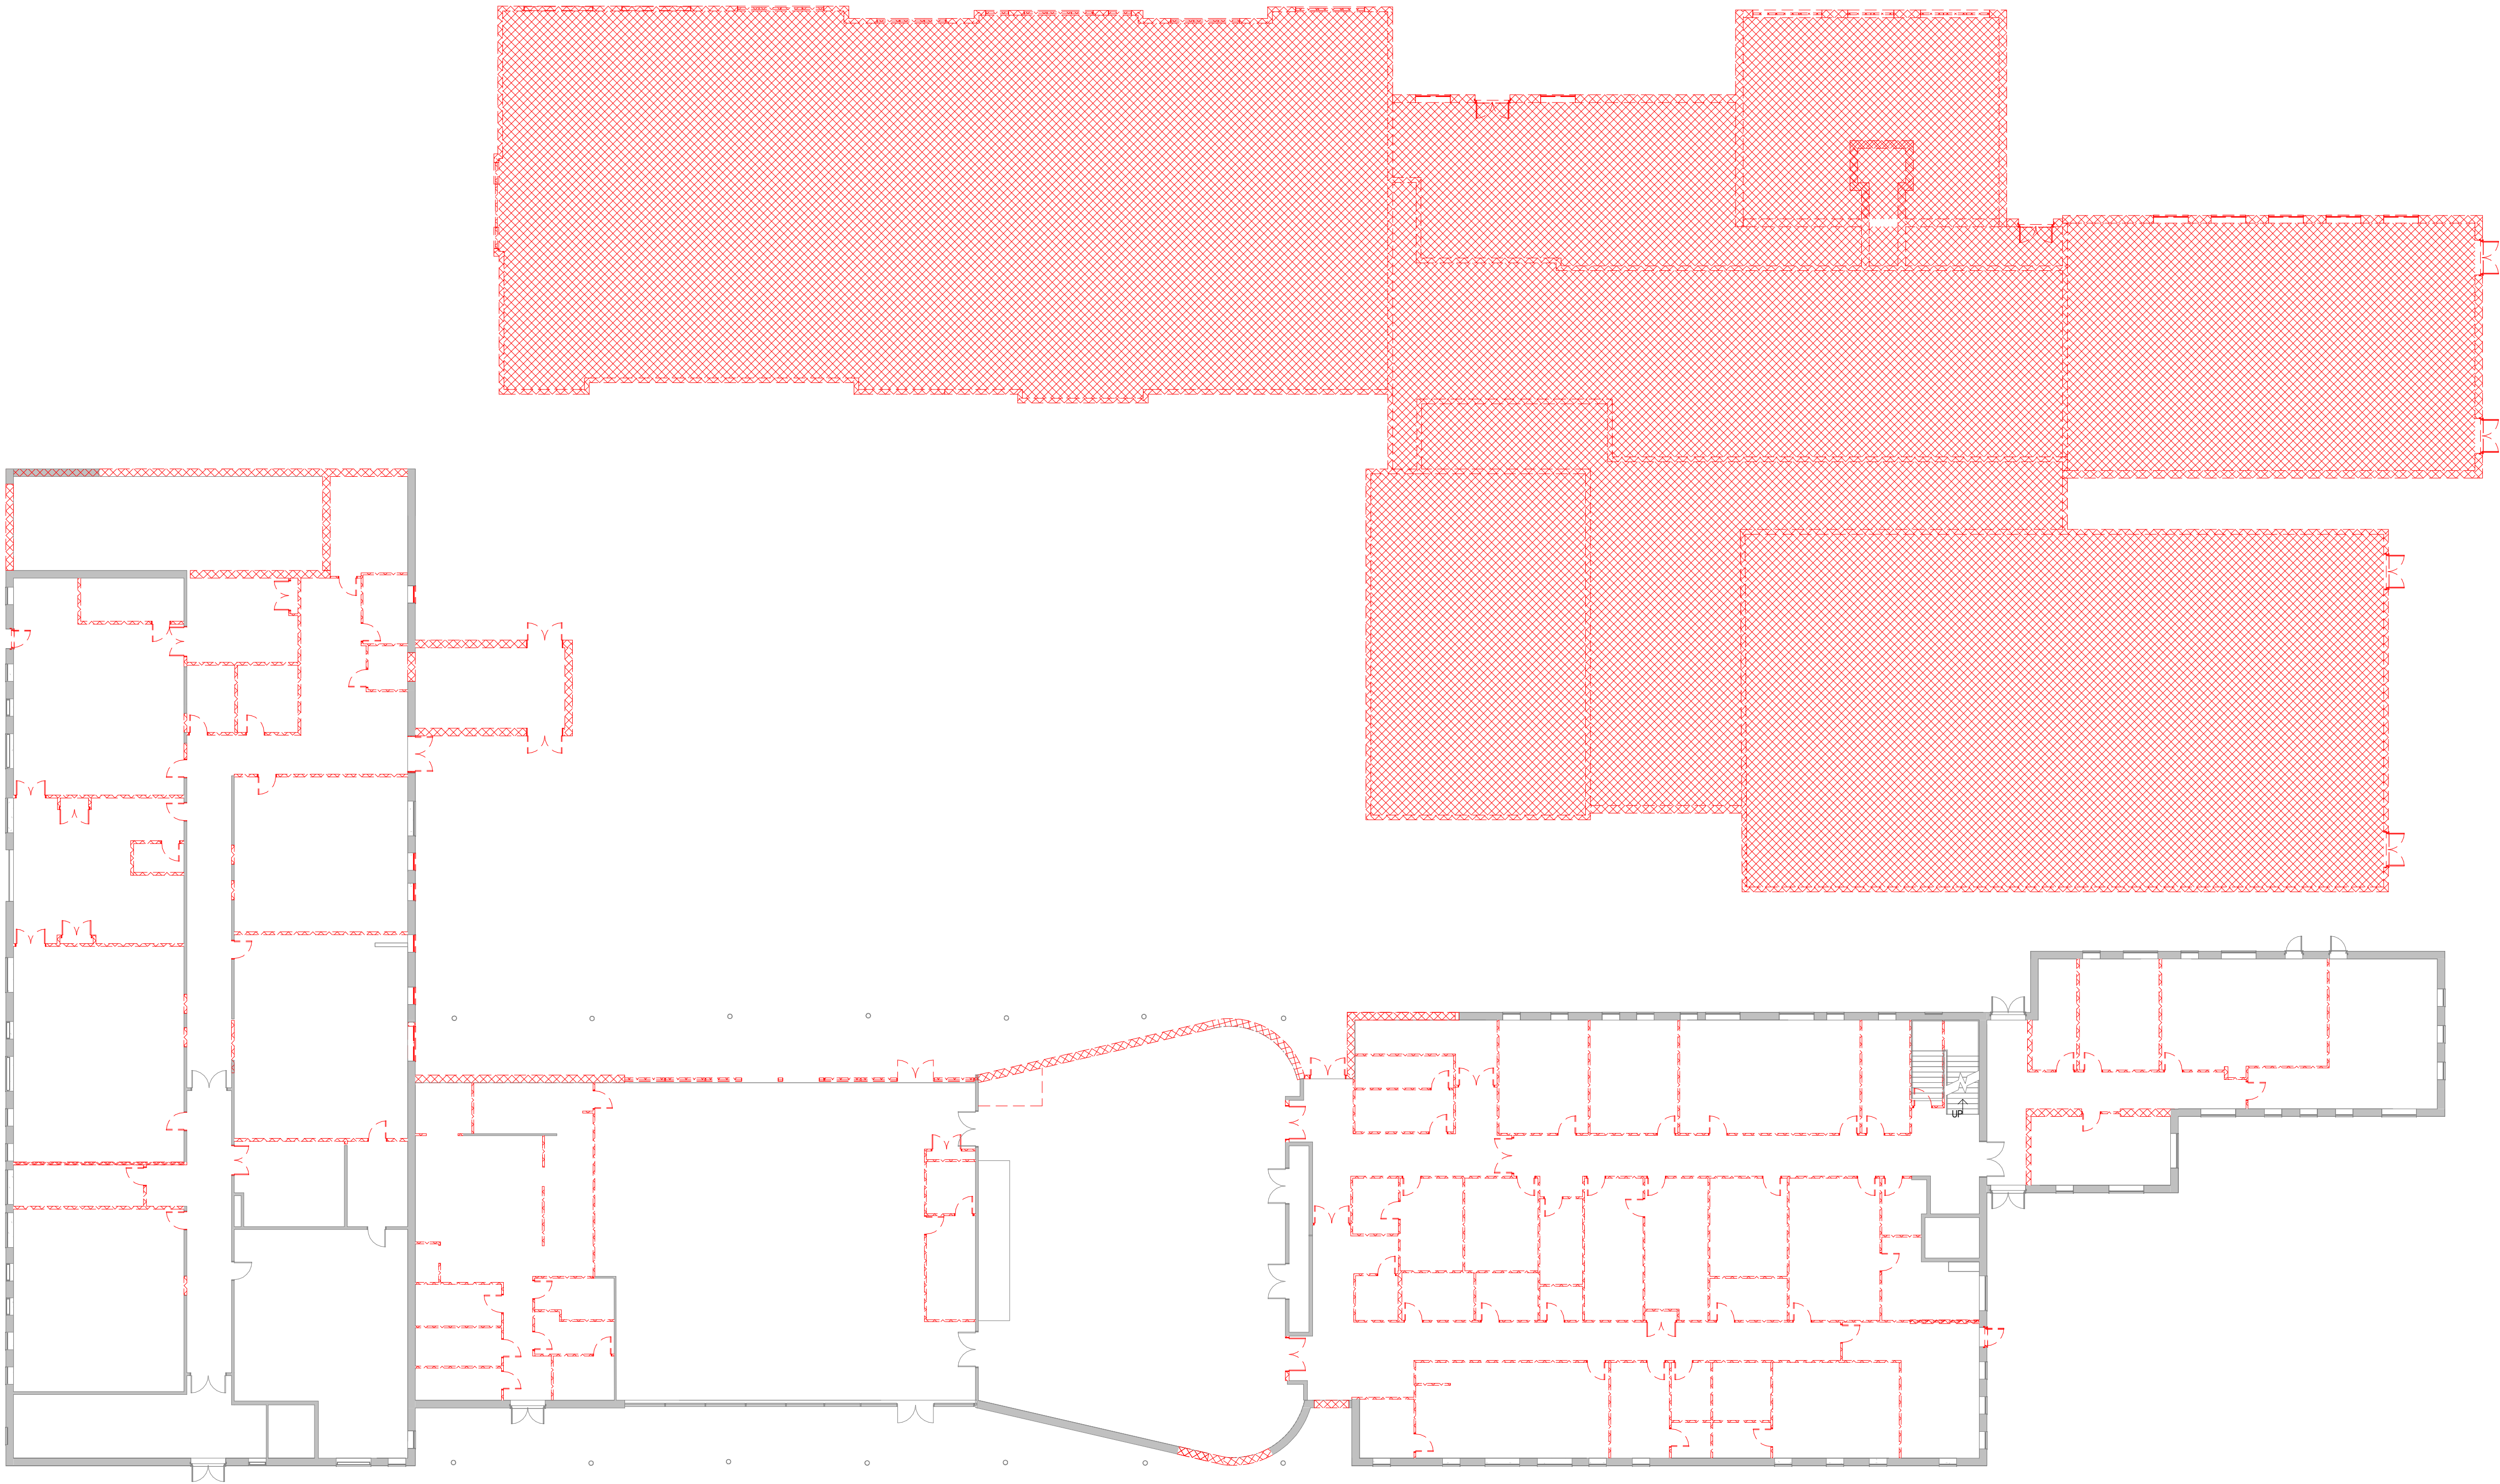

- Notes:
- This drawing is copyright.
 - Do not scale dimensions from this drawing.
 - This drawing is to be read in conjunction with all other relevant drawings.
 - All discrepancies on this drawing are to be reported to the architect.
 - Do not modify any element of this drawing.
 - Use drawing only for purpose(s) issued.
 - This drawing may contain colour.

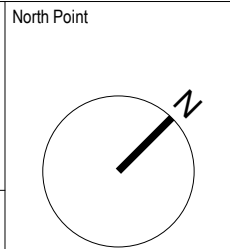

Key Plan

Hazard

1

HAZ-xx
To warn of significant hazards or information that is unusual
To be read in conjunction with all other consultant's information
Refer to CDM Schedule XXXX-IBI-WB-XX-SH-A-200-XXXX

The following external model files are included within this drawing:

- Key
- Existing to be Demolished.
- Existing to be Retained

P03	17/03/23	RIBA Stage 3 Issue	AJ	EA
P02	14/02/23	CEN4 Issue	EA	CP
P01	03/02/23	First Issue	EA	CP
Rev	Date	Revision Notes	Drawn	Review



IB Intelligence Buildings Infrastructure
www.ibigroup.com

Project
Dixons Newall Green Academy

Drawing Title
Demolition Plan - Ground Floor

Job Number 142037	Date 03/02/2023	Security Classification	Drawn By AJ
Scale@A1 1 : 200	Purpose Suitable for Stage Approval	Reviewed By EA	
Drawing Number FS0998-IBI-A-2-00-D-A-3104	Revision P03	Suitability S4	