


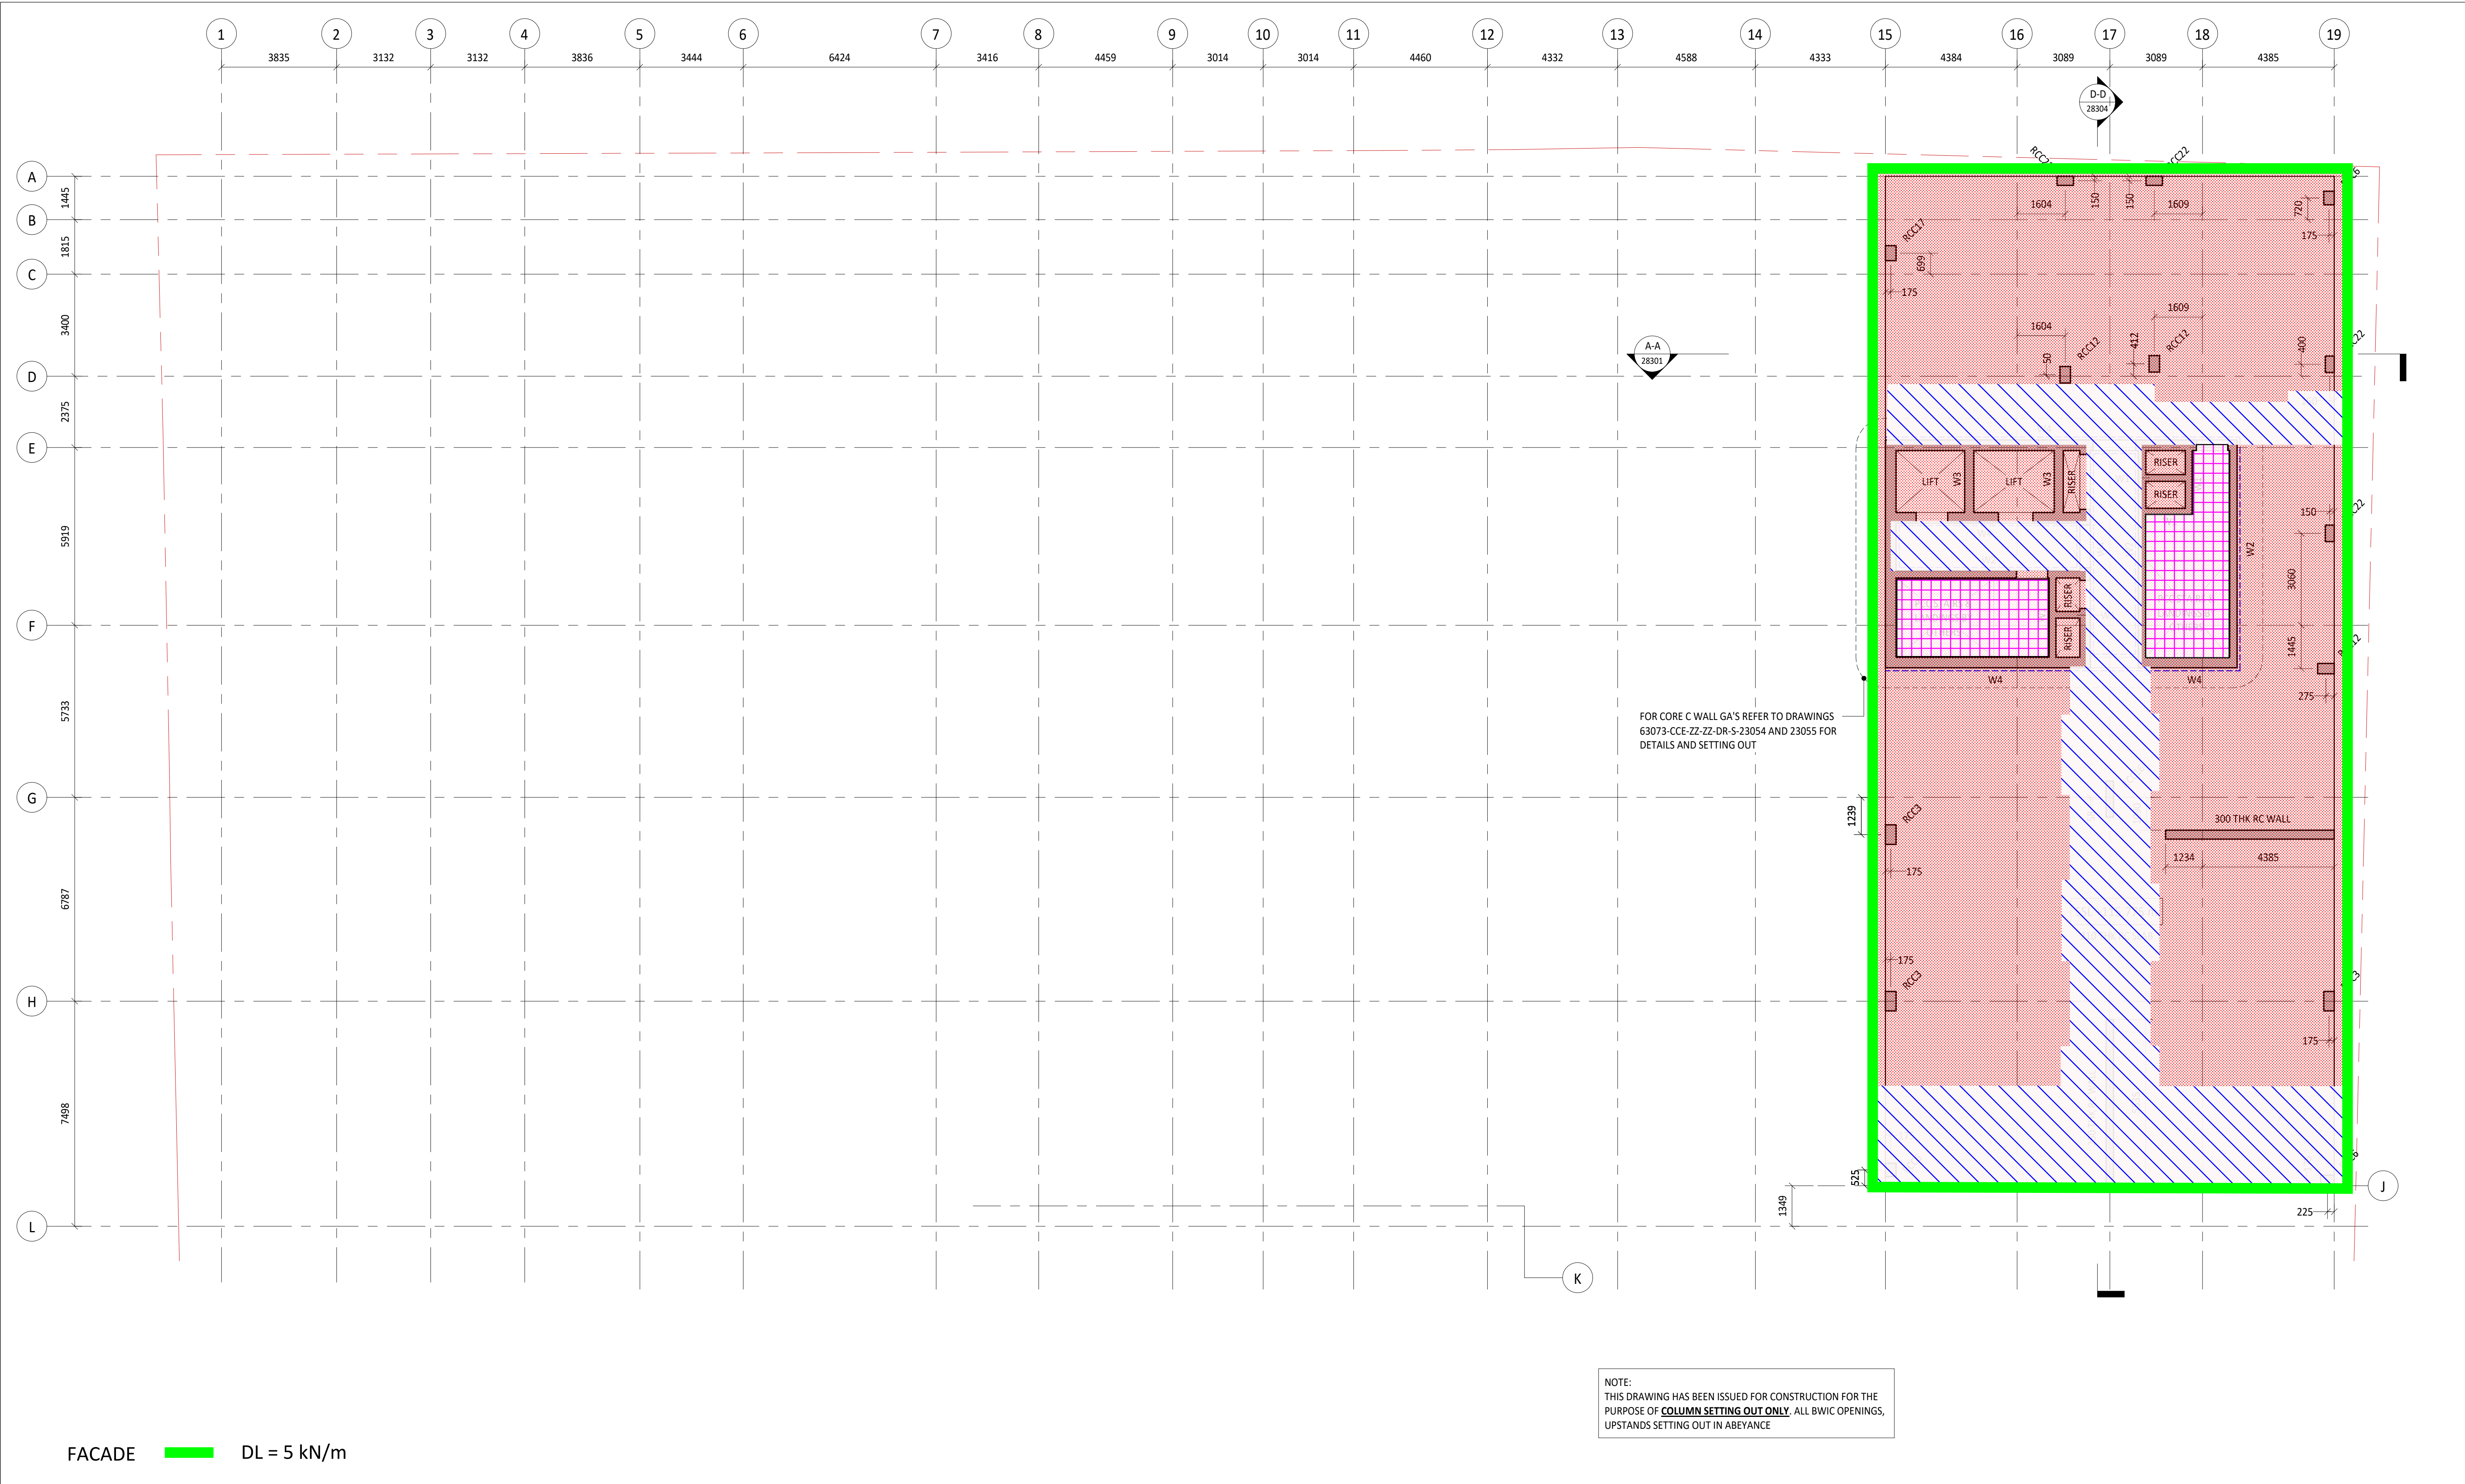

TYPICAL FLOOR			DL = 0.9 KPa LL = 1.5 KPa	RESIDENT/AMENITY			DL = 0.5 KPa LL = 4 KPa	ROOF LOADING (GREEN + BLUE)			DL = 1.1 KPa LL = 2.25 KPa	ROOF LOADING (STONE BAL)			DL = 1.15 KPa LL = 0.75 KPa
HALLWAY			DL = 0.5 KPa LL = 3 KPa	EXTERNAL (GROUND)			DL = 3.15 KPa LL = 5 KPa	ROOF LOADING (TYPICAL)			DL = 0.6 KPa LL = 0.75 KPa				
STAIRS			DL = 0.5 KPa LL = 4 KPa	PLANT ROOM 1			DL = 0.6 KPa LL = 5 KPa	ROOF LOADING (MID LEVEL)			DL = 2.8 KPa LL = 2.25 KPa	CONSTRUCTION			DL = 1.5 KPa LL = 0.75 KPa
OFFICE LOADING			DL = 0.5 KPa LL = 2.5 KPa	PLANT ROOM 2			DL = 0.6 KPa LL = 7.5 KPa								

FACADE			DL = 5 kN/m
--------	--	---	-------------

NOTE:		THIS DRAWING HAS BEEN ISSUED FOR CONSTRUCTION FOR THE PURPOSE OF COLUMN SETTING OUT ONLY . ALL BWIC OPENINGS, UPSTANDS SETTING OUT IN ABEYANCE													
-------	--	---	--	--	--	--	--	--	--	--	--	--	--	--	--

PROJECT		iQ STUDENTS, ECHO STREET																					
TITLE		L24-L27 LOADING PLAN																					
DRAWING STATUS		FOR INFORMATION																					
STATUS CODE		-																					
CE PROJECT No.		2925	SCALE @ A1		1:100	DATE CREATED		JAN 05	DRAWN		NDM	CHECKED		DP									
DRAWING No.		63073-CCE-ZZ-ZZ-DR-S-23069																					
REV		P01																					

MANCHESTER

LONDON

LEEDS

GLASGOW

Carver's Warehouse, 77 Dale St, Manchester, M1 2HG. Tel: 0161 228 6757
Reeds Wharf, 33 Mill Street, London SE1 2AX. Tel: 020 7253 2977
5 Saw Mill Street, Water Lane, Leeds, LS1 5WE. Tel: 0113 2025 130
35 Virginia Street, Glasgow, G1 3TN. Tel: 0141 370 1829

www.civicingengineers.com