


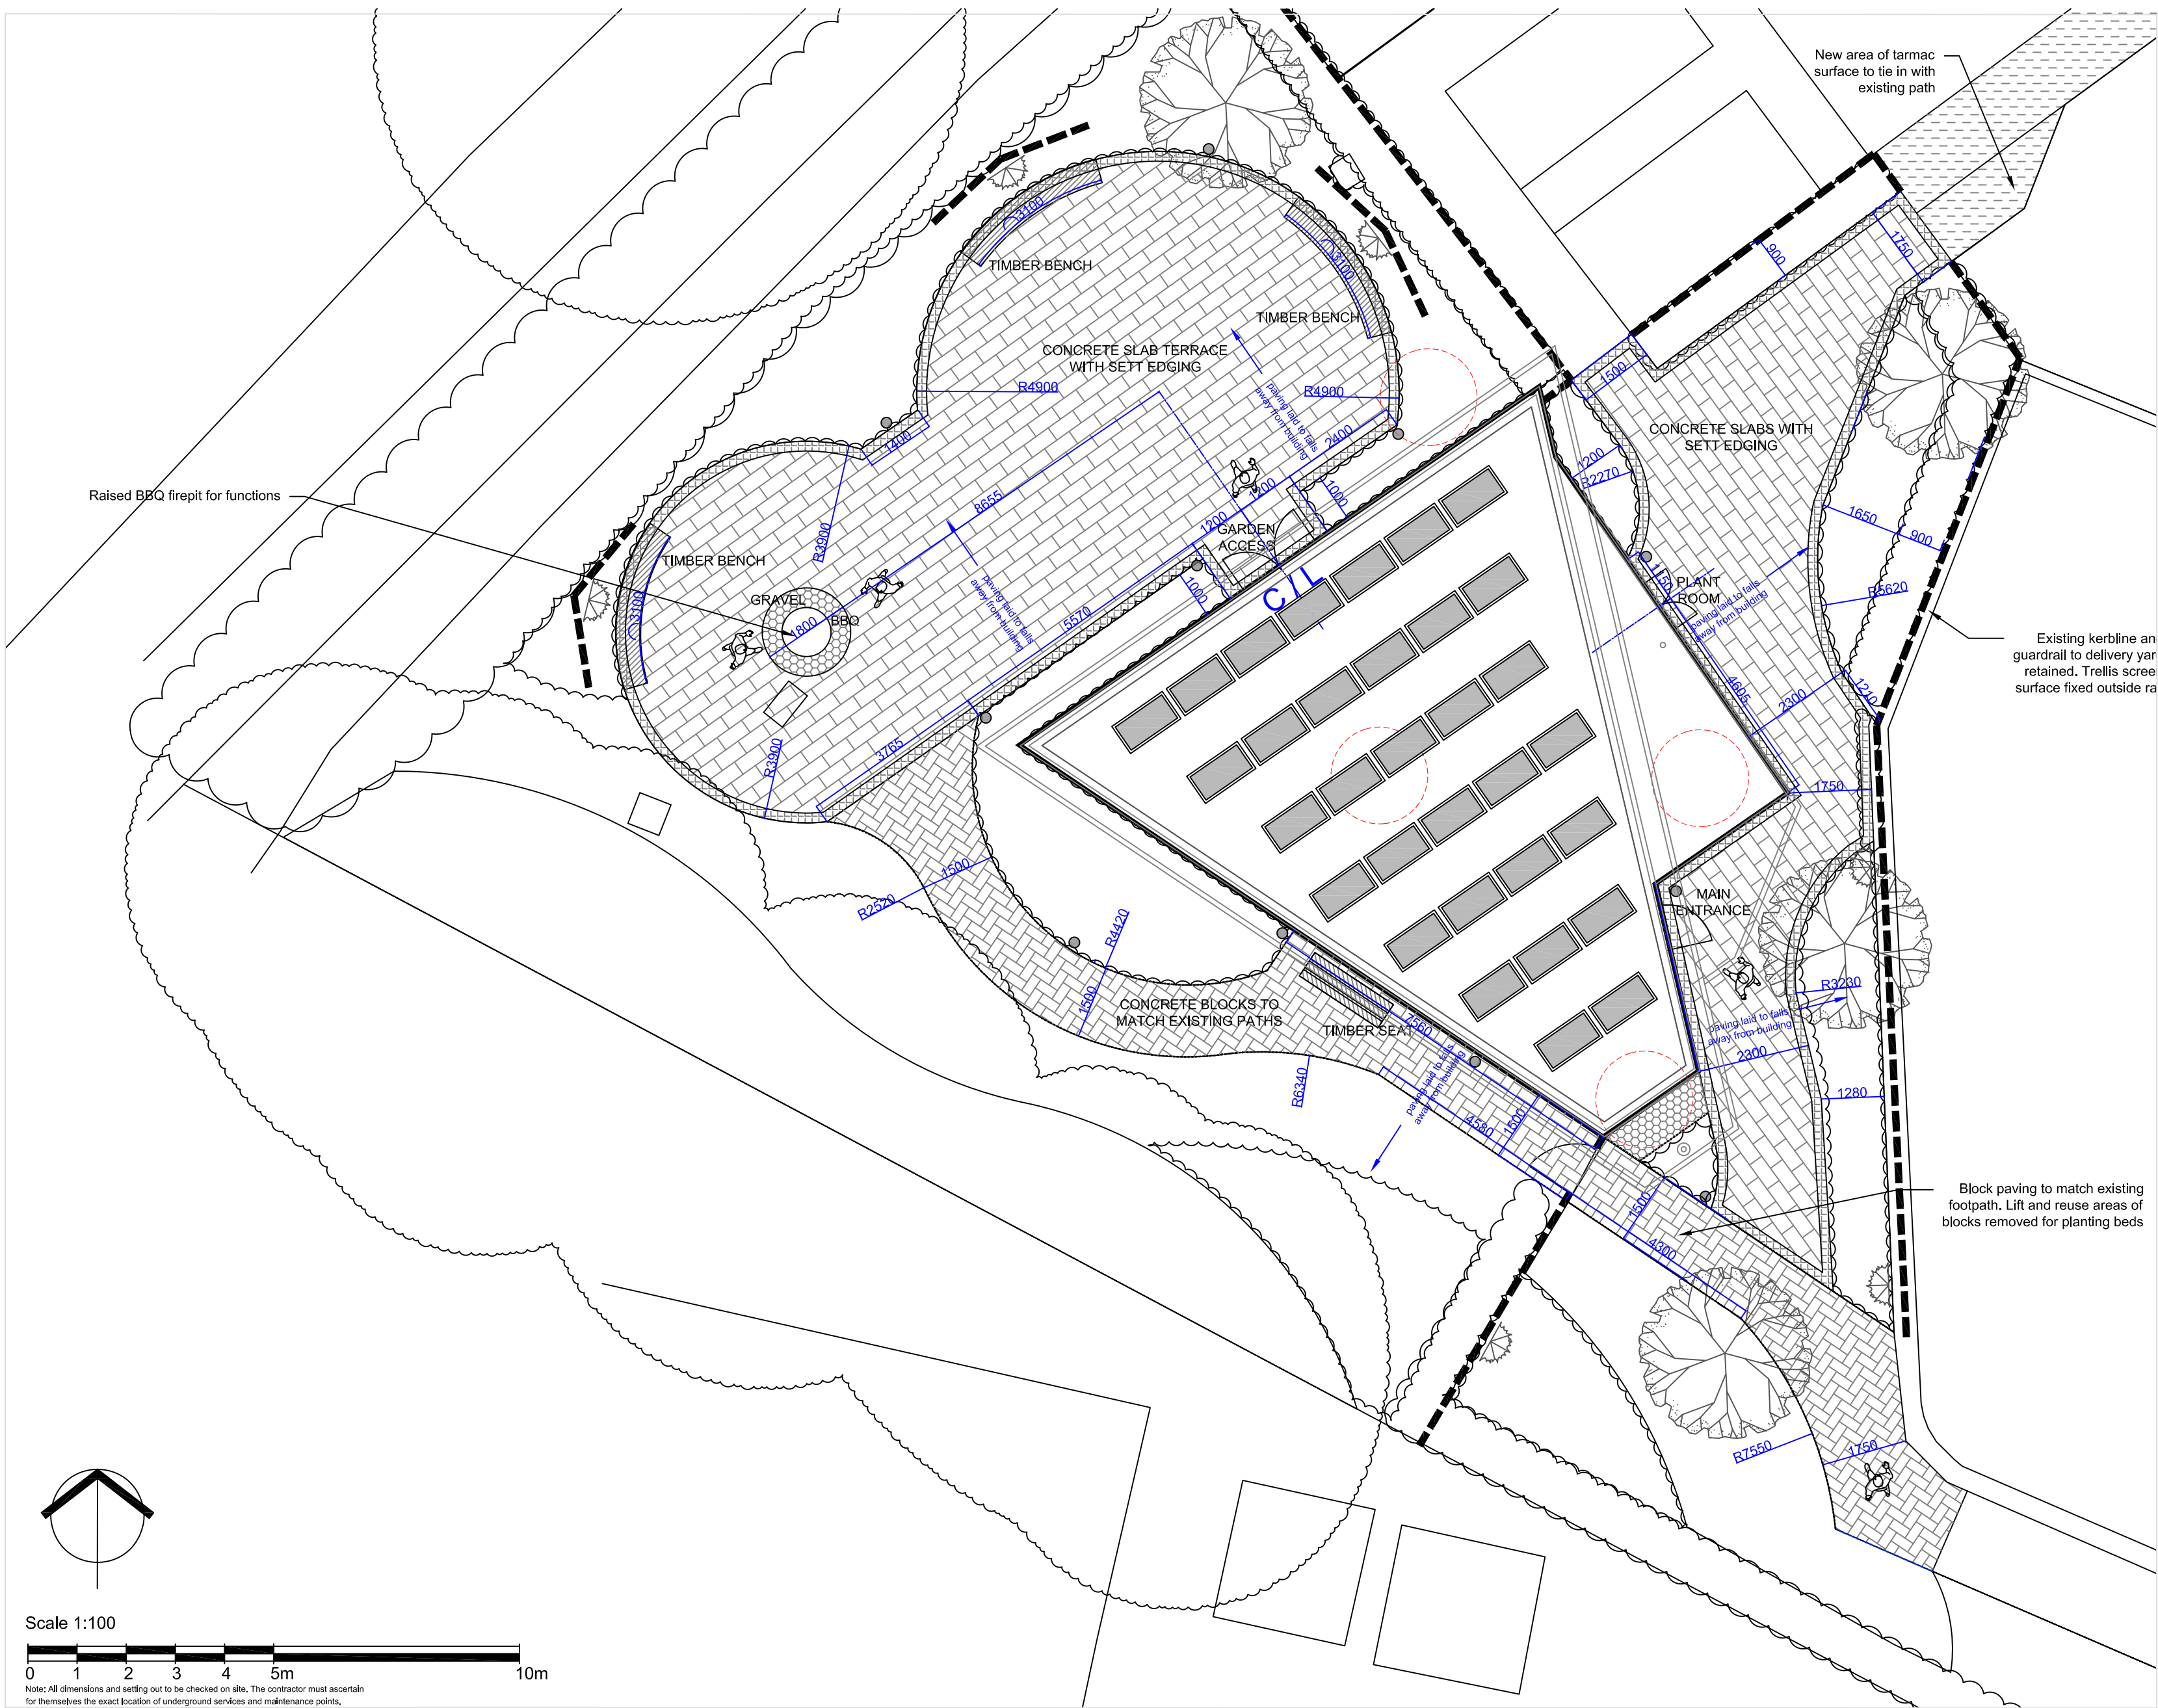

HARDWORKS KEY:

- Smooth Concrete Slabs Terrace - Tobermore Braemar ground slab Alto, Silver colour, 600x300x80mm. Laid in stretcher bond. Subbase and falls to Engineer's details.
- Textured Concrete Sett Edging - Double soldier course. Tobermore Fusion granite aggregate setts, Silver colour, 100x100x80mm. Subbase and falls to Engineer's details.
- Concrete Block Footpath - Blocks to match existing footpath. Light grey colour, 200x100x60mm. Herringbone bond to match existing. Subbase and falls to Engineer's details.
- Gravel - Surface laid building over geotextile. Locally sourced rounded 10mm shingle, mixed white/grey/buff colour.
- Timber Trellis Screen - Jacksons Fencing Lattice trellis panels, 1.8 x 1.6m high with garden gate to match. Slotted posts, surface fixed to kerb or in-ground to suit location.
- Timber Seat with Backrest - Benchmark Exeter EX003 seat 1.8m, Iroko slats, PCC finish supports, surface fixed.
- Timber Bench - Benchmark Exeter curved EX007 bench without backrest, Iroko slats, PCC finish supports, surface fixed.
- Bollard Light - Collingwood BOL101 post light, PCC finish, 650mm high.
- Metal Edging - Kinley AluExcel aluminium landscape edging, 120mm.

Issue 01: 25.08.23 Draft for Approval

Client: Forty8 Design Limited
Project: Hologic Limited, Oaks Business Park, Wythenshawe. Wellbeing Building
Drawing Title: Hardworks Plan

Job No. J011	Dwg No. HW-001_01
Scale 1:100@A2	Date 23-06-30

Catherine Phillips CML
Landscape Architect

South Cottage
High Street
Freshford
BA2 7WE

+44 (0)1225 723458

This drawing is subject to copyright and is not to be reproduced, retained nor disclosed to any unauthorized person either wholly or in part without the consent of CPLA.