


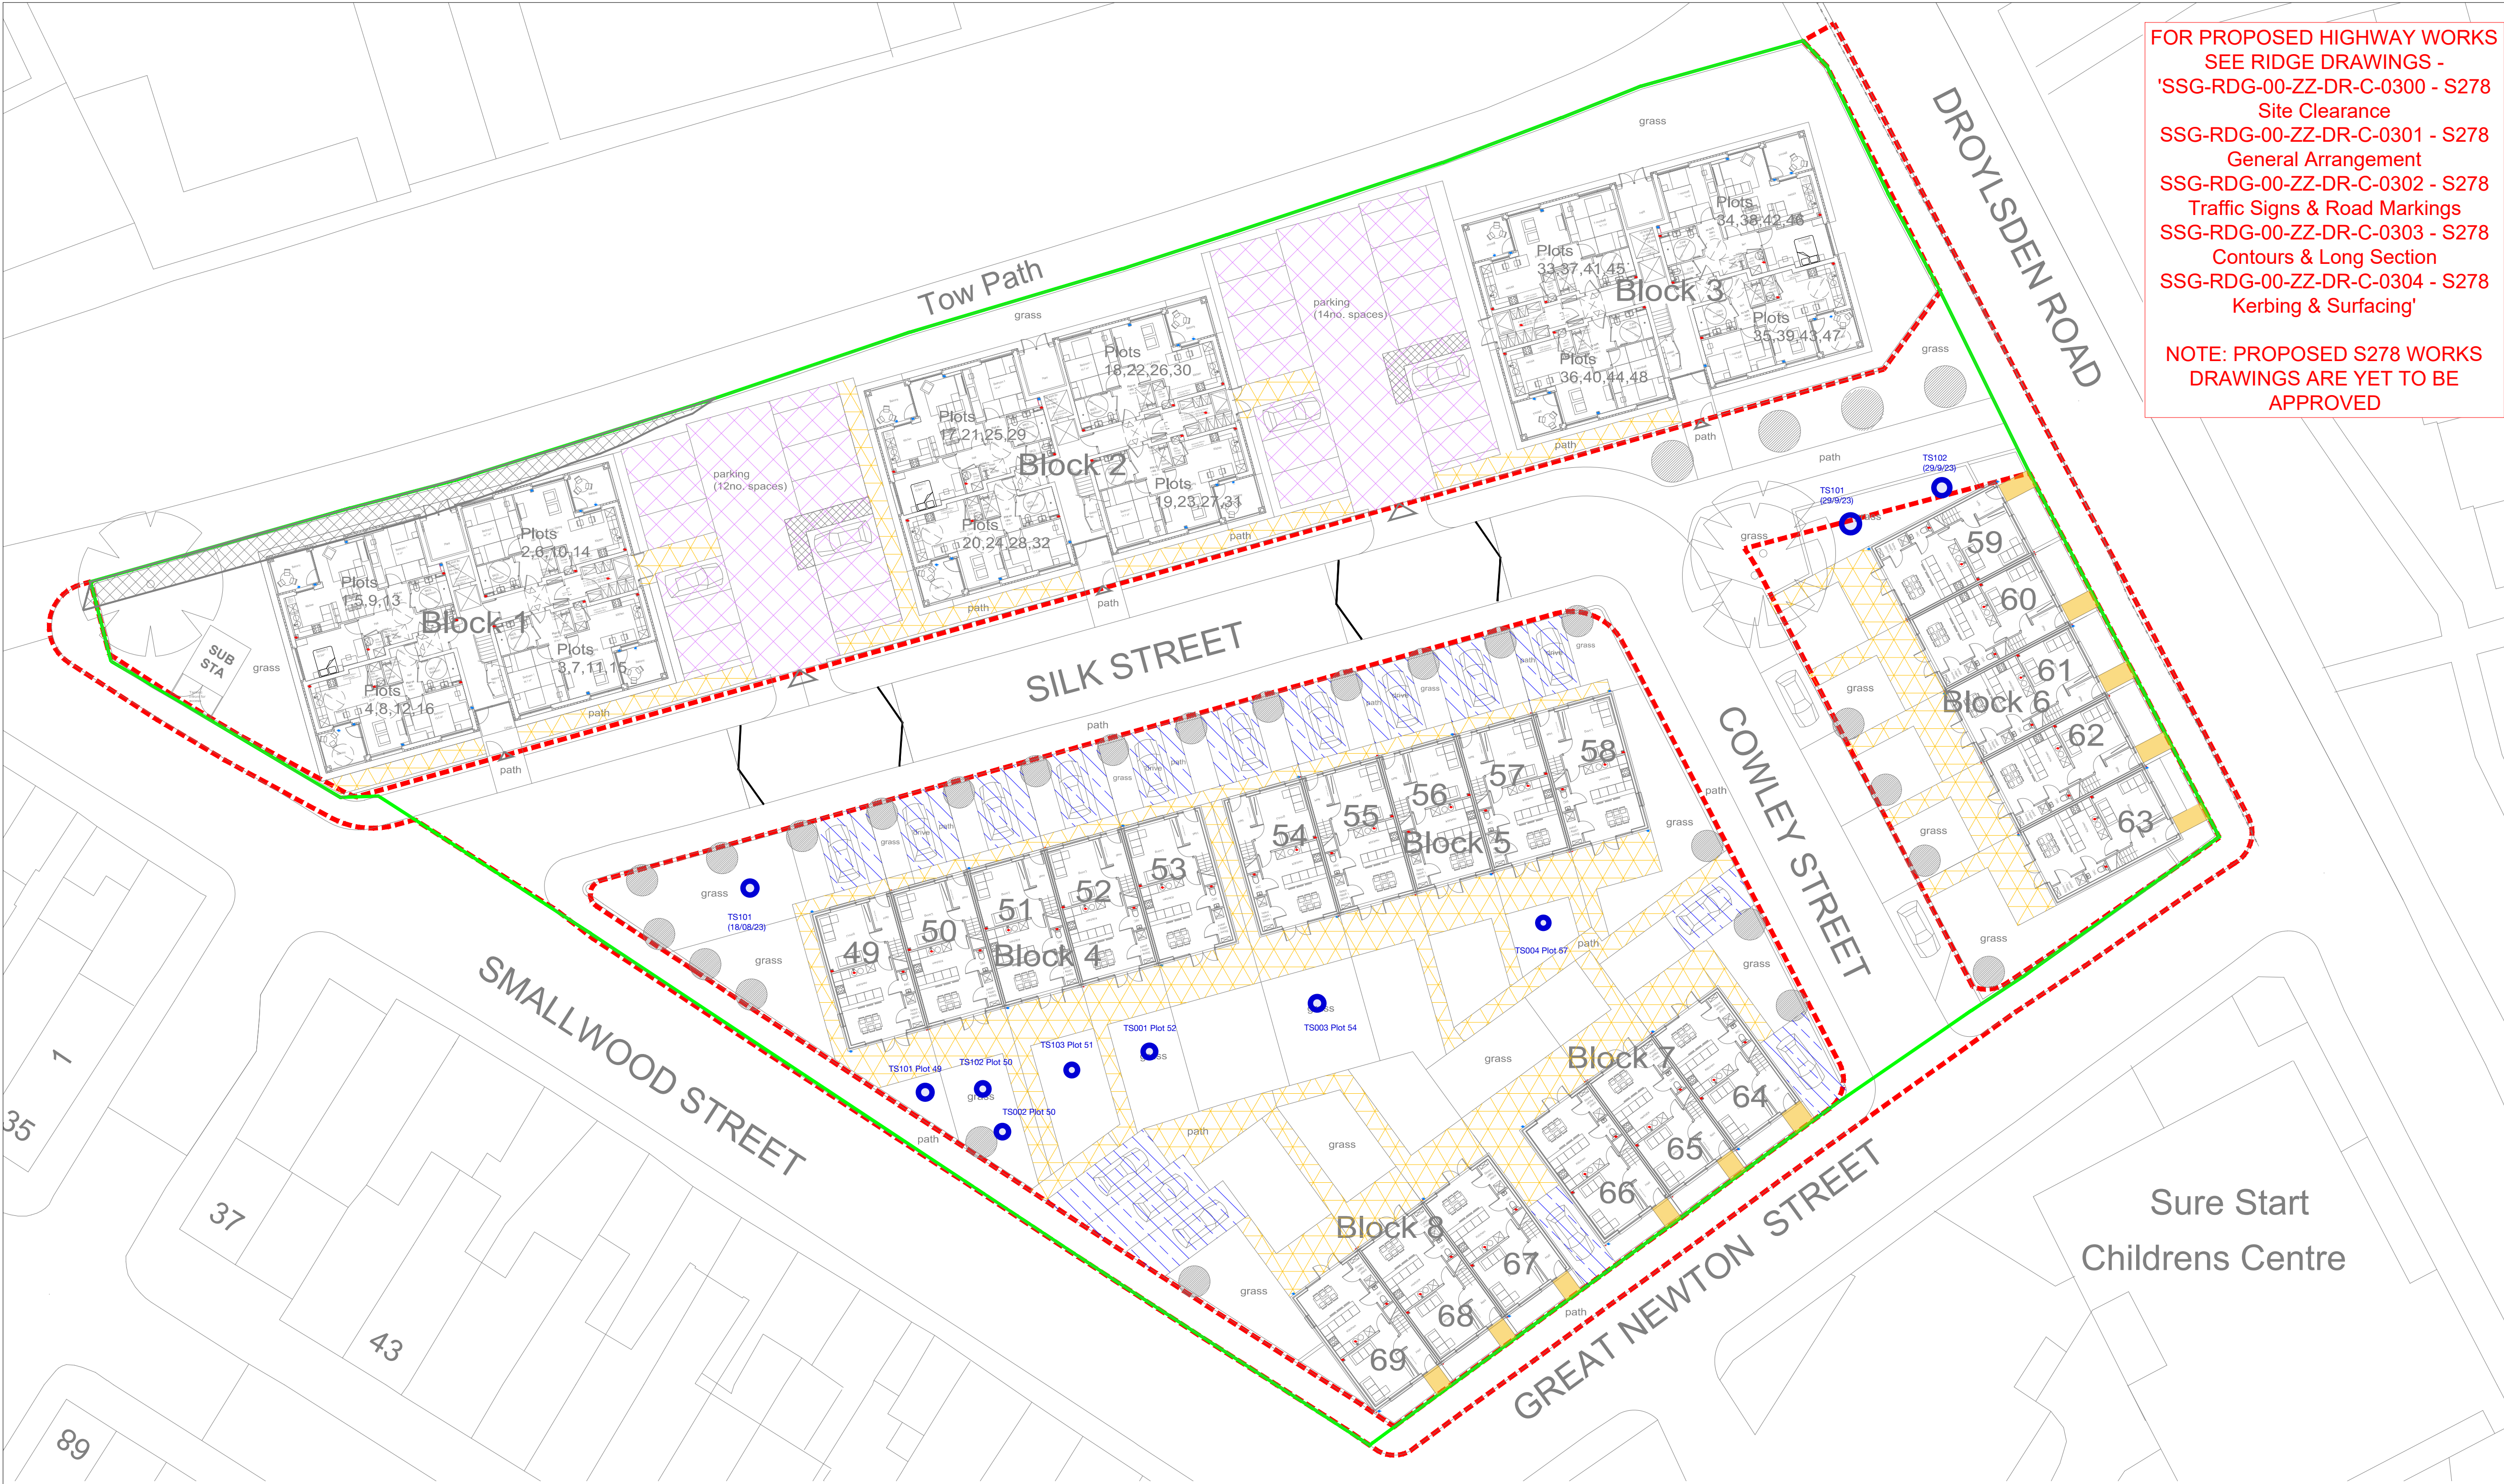

FOR PROPOSED HIGHWAY WORKS
SEE RIDGE DRAWINGS -
'SSG-RDG-00-ZZ-DR-C-0300 - S278
Site Clearance
SSG-RDG-00-ZZ-DR-C-0301 - S278
General Arrangement
SSG-RDG-00-ZZ-DR-C-0302 - S278
Traffic Signs & Road Markings
SSG-RDG-00-ZZ-DR-C-0303 - S278
Contours & Long Section
SSG-RDG-00-ZZ-DR-C-0304 - S278
Kerbing & Surfacing'

NOTE: PROPOSED S278 WORKS
DRAWINGS ARE YET TO BE
APPROVED

- GENERAL NOTES**
1. DRAWINGS ARE TO BE READ IN CONJUNCTION WITH ALL RELEVANT SPECIFICATIONS, ENGINEERS, ARCHITECTS & SERVICES DRAWINGS, INCLUDING APPROVED BUILDERS WORK DRAWINGS. CONTRACTOR TO NOTIFY ENGINEER OF DISCREPANCIES BETWEEN STRUCTURAL DRAWINGS AND SPECIFICATIONS OR OTHER DRAWINGS.
 2. ALL DIMENSIONS ARE IN MILLIMETRES UNLESS NOTED OTHERWISE.
 3. DO NOT SCALE FROM THIS DRAWING, WORK TO DIMENSIONS OR CO-ORDINATES PROVIDED. ALL LEVELS ARE IN METRES AND ALL DIMENSIONS ARE IN MILLIMETRES, UNLESS OTHERWISE NOTED. ANY AMBIGUITIES, OMISSIONS AND ERRORS ON DRAWINGS, SHALL BE BROUGHT TO THE ENGINEERS ATTENTION IMMEDIATELY.
 4. INFORMATION CONTAINED ON THIS DRAWING IS SCHEME DESIGN ONLY AND REQUIRES FURTHER DETAILED DESIGN AND CO-ORDINATION WITH THE CONTRACTOR, DESIGN TEAM AND APPROPRIATE SUB-CONTRACTORS.

KEY

NEW FLAG PAVING

- 600 x 600mm PRECAST CONCRETE FLAGS
- 30mm MORTAR BEDDING COURSE TO BS7533-Pl. 3
- 150mm THK TYPE 1 GRANULAR SUB BASE MATERIAL TO CLAUSE 803 OF THE SPECIFICATION FOR HIGHWAY WORKS

TARMAC ROAD (PARKING)

- 40mm CLOSE GRADED SURFACE COURSE WITH 10mm AGGREGATE: AC 10 CLOSE SURF 40/60 BS EN 13108-1
- 60mm THICK DENSE BINDER COURSE WITH 20mm AGGREGATE: AC 20 DENSE BIN 100/150 BS EN 13108-1
- 220mm THK TYPE 1 GRANULAR SUB BASE MATERIAL TO CLAUSE 803 OF THE SPECIFICATION FOR HIGHWAY WORKS.

DRIVEWAY

- 20mm OPEN GRADED SURFACE COURSE WITH 6mm AGGREGATE: AC 6 DENSE SURF 100/150 BS EN 13108-1
- 60mm THICK OPEN BINDER COURSE WITH 20mm AGGREGATE: AC 20 DENSE BIN 100/150 BS EN 13108-1
- 300mm THK TYPE 1 GRANULAR SUB BASE MATERIAL TO CLAUSE 805 OF THE SPECIFICATION FOR HIGHWAY WORKS.

- S278 WORKS BOUNDARY
- SITE BOUNDARY

Sure Start
Childrens Centre

C1	03.03.22	AM	PB	CONSTRUCTION ISSUE
P1	02.07.21	JF	PB	PRELIMINARY ISSUE
No	DATE	DRAWN	REV'D ENG.	AMENDMENT
STATUS		PURPOSE OF ISSUE		
A		CONSTRUCTION		

COPYRIGHT:
The concepts and the information contained in this document are the copyright of Ridge and Partners LLP. Use or copying of the document in whole or in part without written permission of Ridge and Partners LLP constitutes an infringement of copyright.

RIDGE

CLIENT ROWLINSON CONSTRUCTION
PROJECT SILK STREET, GORTON

DRAFTER JF ENGINEER PB
TITLE PROJECT REFERENCE:
PROPOSED EXTERNAL WORKS FINISHES

SCALE 1:250 SHEET A1 DRAWING No SSG-RDG-00-ZZ-DR-C-0201 REV C1